

THE HANDMAID'S TALE

EPISODE 8 - EXODUS



INTERIOR CLOTHING FACTORY



INTERIOR CLOTHING FACTORY



INTERIOR CLOTHING FACTORY



INTERIOR CLOTHING FACTORY





INTERIOR RED CENTER - HIDING SPOT




INTERIOR RED CENTER - HIDING SPOT




INTERIOR RED CENTER - HIDING SPOT

INT RED CENTRE - HIDING SPOT PLUG

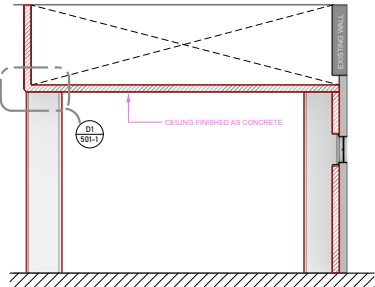

S2 SIDE SECTION
501-1 SCALE: 1/2" = 1'-0"

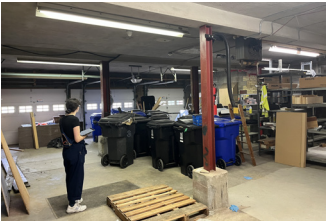


LOCATION PHOTO




LOCATION PHOTO



CONCEPT IMAGE

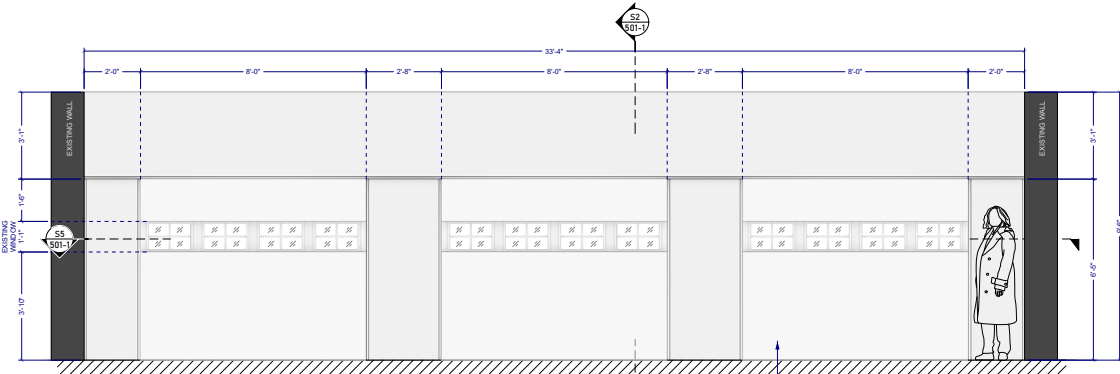


E1 FRONT ELEVATION
501-1 SCALE: 1/2" = 1'-0"

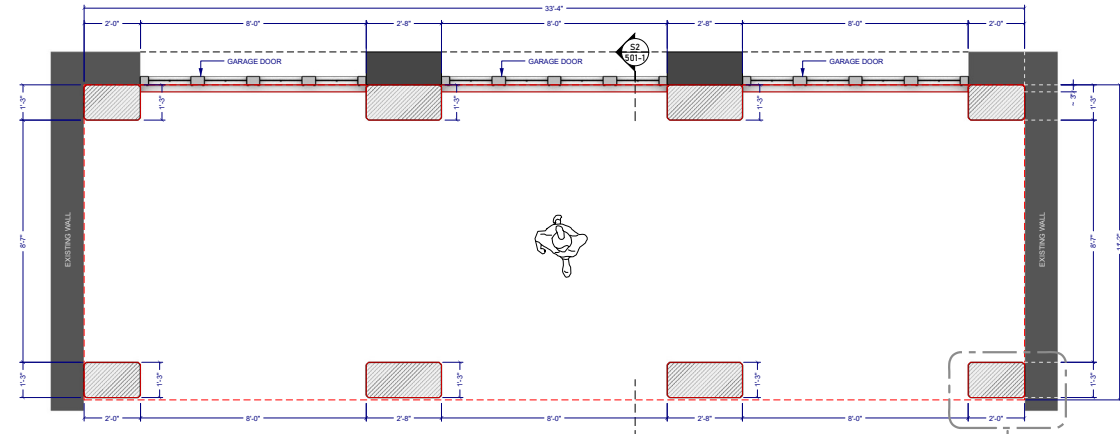


S1 TOP SECTION
501-1 SCALE: 1/2" = 1'-0"




CONCEPT IMAGE

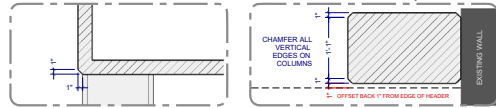


D1 HEADER CHAMFER DETAIL
501-1 SCALE: 1" = 1'-0"

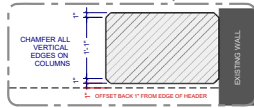


D2 COLUMN CHAMFER DETAIL
501-1 SCALE: 1" = 1'-0"

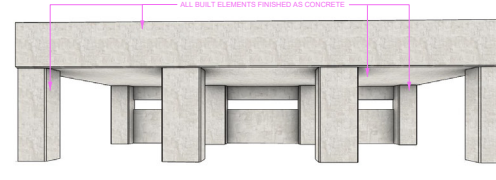


S31 PERSPECTIVE
501-1 NTS

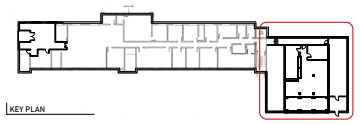


KEY PLAN

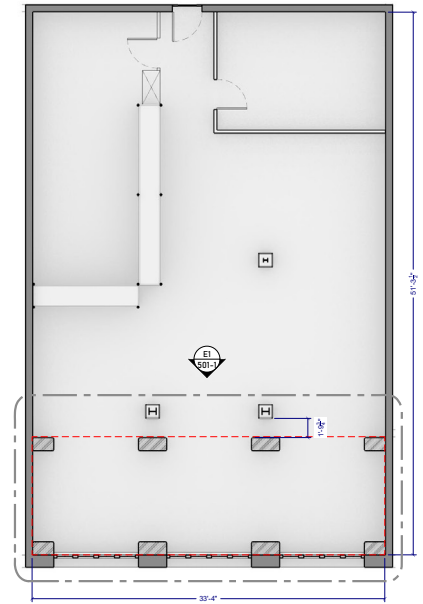

P1 HIDING SPOT PLAN
501-1 SCALE: 3/4" = 1'-0"

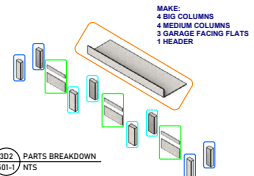

S32 PARTS BREAKDOWN
501-1 NTS

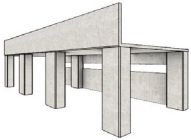

S33 PERSPECTIVE
501-1 NTS

ISSUED
NOV 12 2024

THE LIGHT

THE LIGHT 56
David & Partners Inc.
777 Highway Avenue, Suite 100
Toronto, ON
T4A 1A6
T: 416.221.5465

production designer:
ELISABETH WILLIAMS

SAC:
INT. RED CENTRE

drawing:
HIDING SPOT PLUG

location:
3885 KINGSTON RD, SCARBOROUGH, ON

scale:
AS INDICATED

drawn by:
NIM BUE-BARTNIK

issue date:
NOV 12, 2024

sheet no:
03

set no:
161

sheet no:
501-1



INTERIOR CHURCH




INTERIOR CHURCH



INTERIOR CHURCH




INTERIOR CHURCH

 

THE LIGHT


RUBY ROAD 56 Cleared & Productions Inc. 777 Rippling Avenue, Suite 105 Toronto ON T: 416.221.5660	
production designer: ELISABETH WILLIAMS	
set: INT. CHURCH	
drawing: THRONE DETAILS	
location: ST. PAUL'S ANGLICAN CHURCH	
scale: AS NOTED	drawn by: MONICA N.
issue date: NOV 14/24	block: 03
set no: 230	sheet no: 400

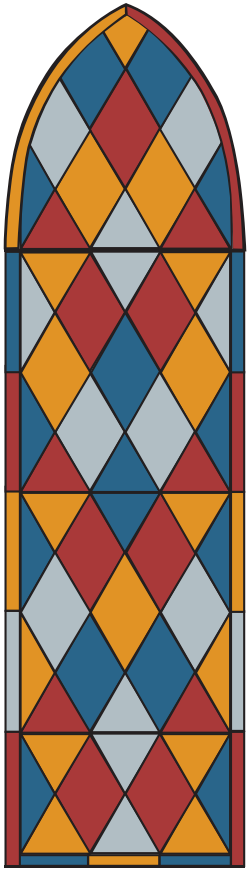

STAINED GLASS



BANNERS

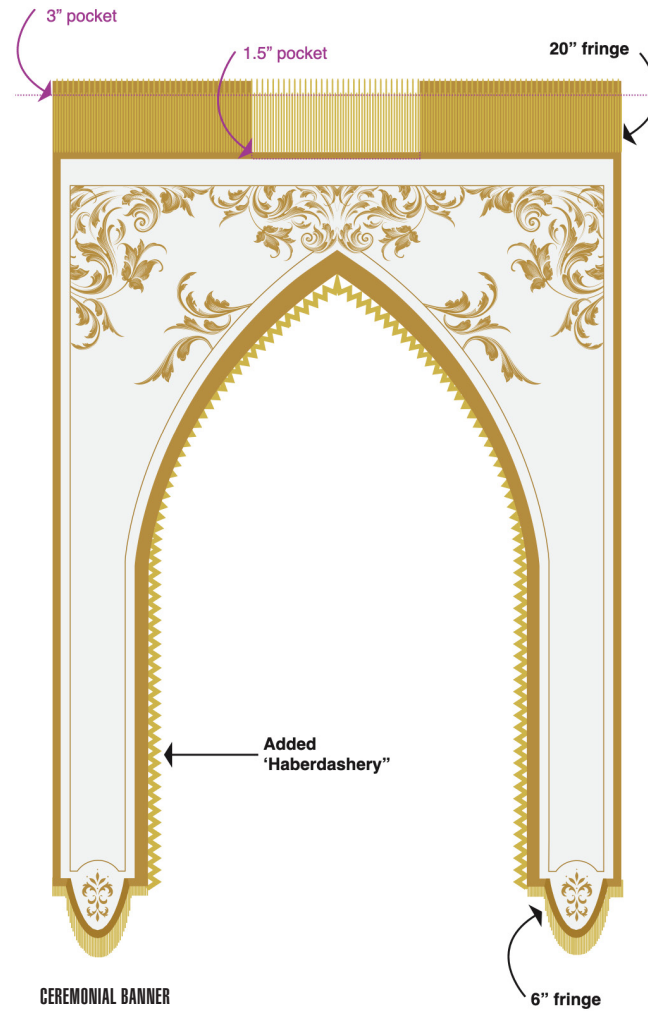

CEREMONIAL BANNER



PLAQUES



INTERIOR CHURCH RECEPTION HALL - DANCE FLOOR



INTERIOR CHURCH RECEPTION HALL - DANCE FLOOR





INTERIOR CHURCH RECEPTION HALL - DANCE FLOOR



INTERIOR CHURCH RECEPTION HALL - DANCE FLOOR

INT CHURCH_RECEPTION-BANNER WALL SECTIONS 4 THRU 6

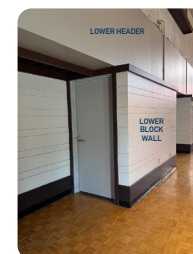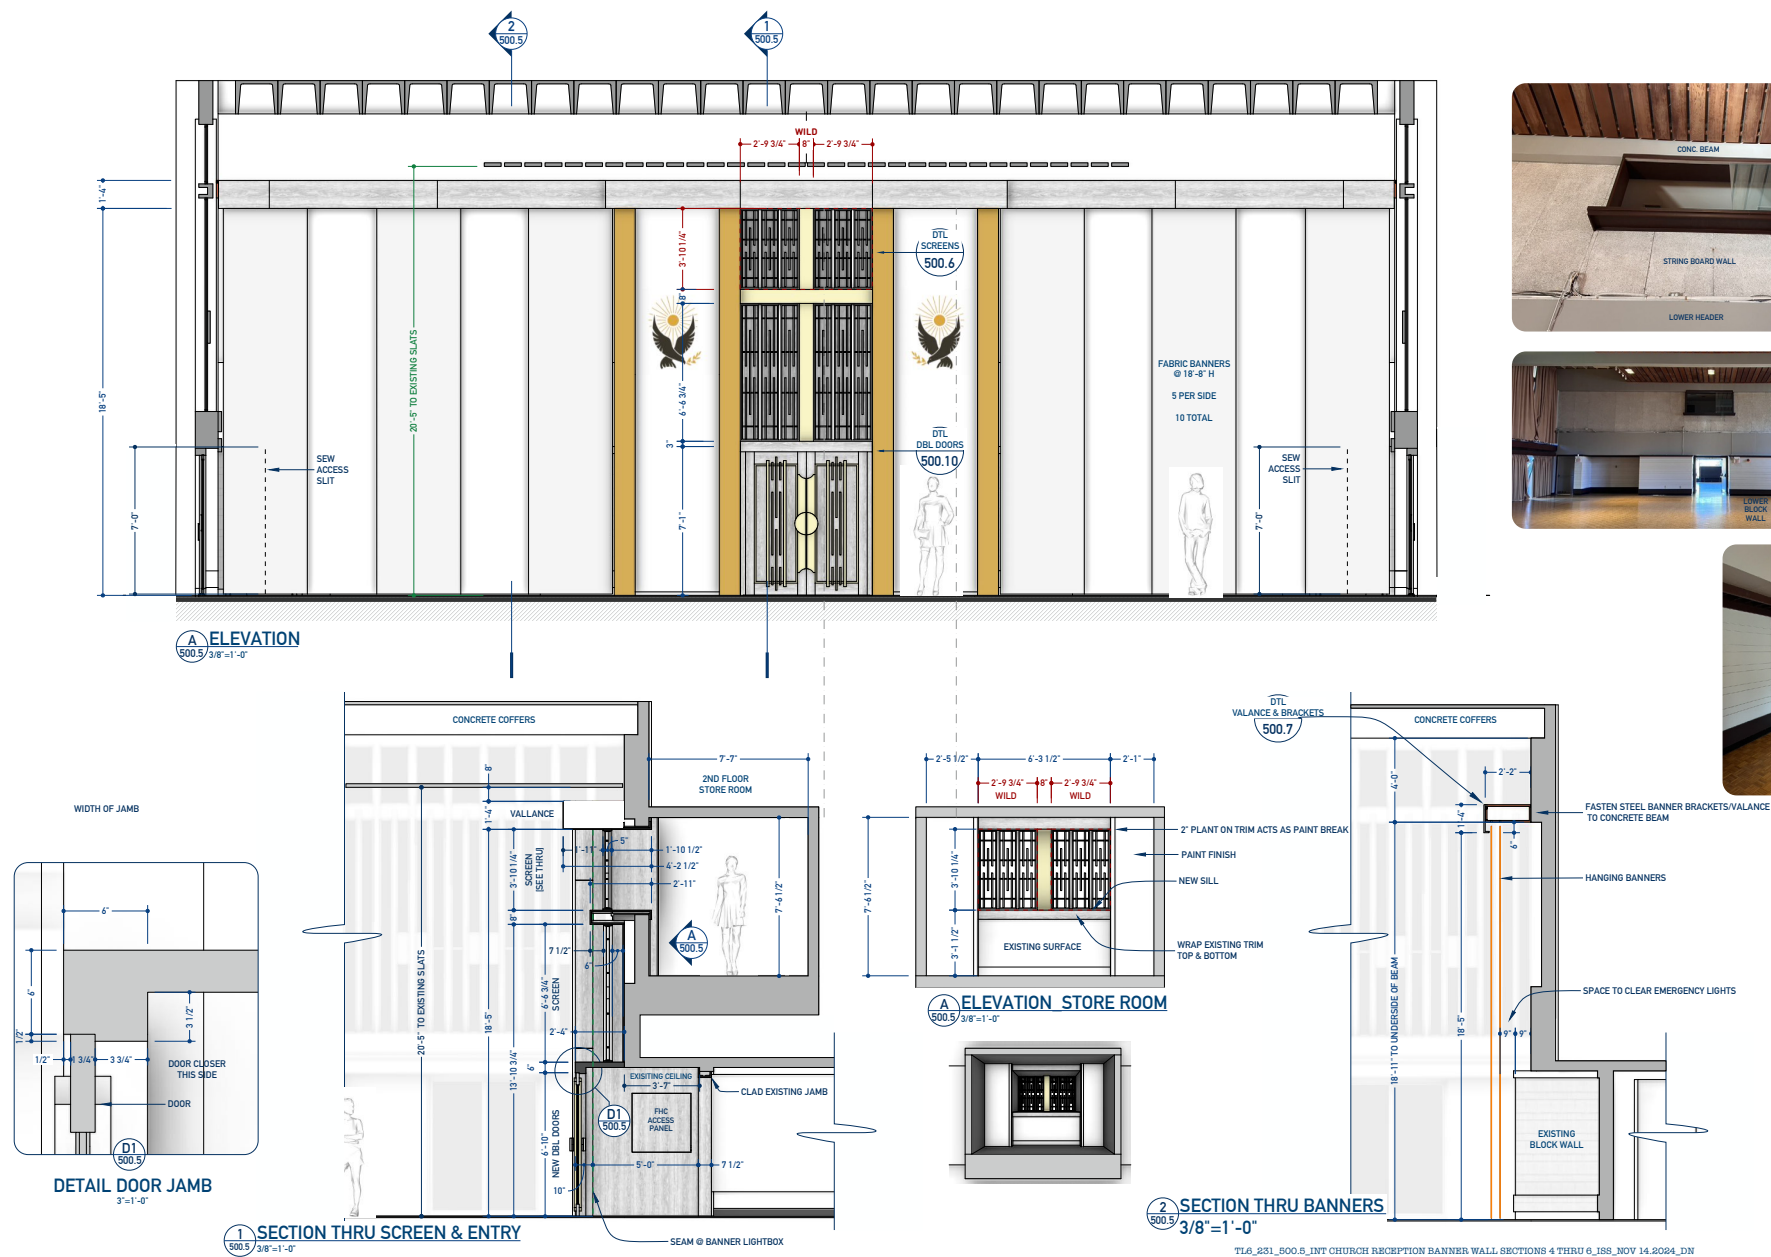

ISSUED
NOV 14 2022

**THE
LIGHT**

RUBY ROAD S6
Gilead 6 Productions Inc.
777 Kipling Ave, Suite 105
Toronto ON
T: 416 231 5468

production designer:
ELISABETH WILLIAMS

set:	
INT CHURCH RECEPTION	


drawing: **BANNER WALL
SECTIONS 4 TH**

777 KIPLING ST	
scale:	drawn by:

AS NOTED	DAN
issue date:	block: 01





set no:	sheet no:
---------	-----------

231	500
-----	-----

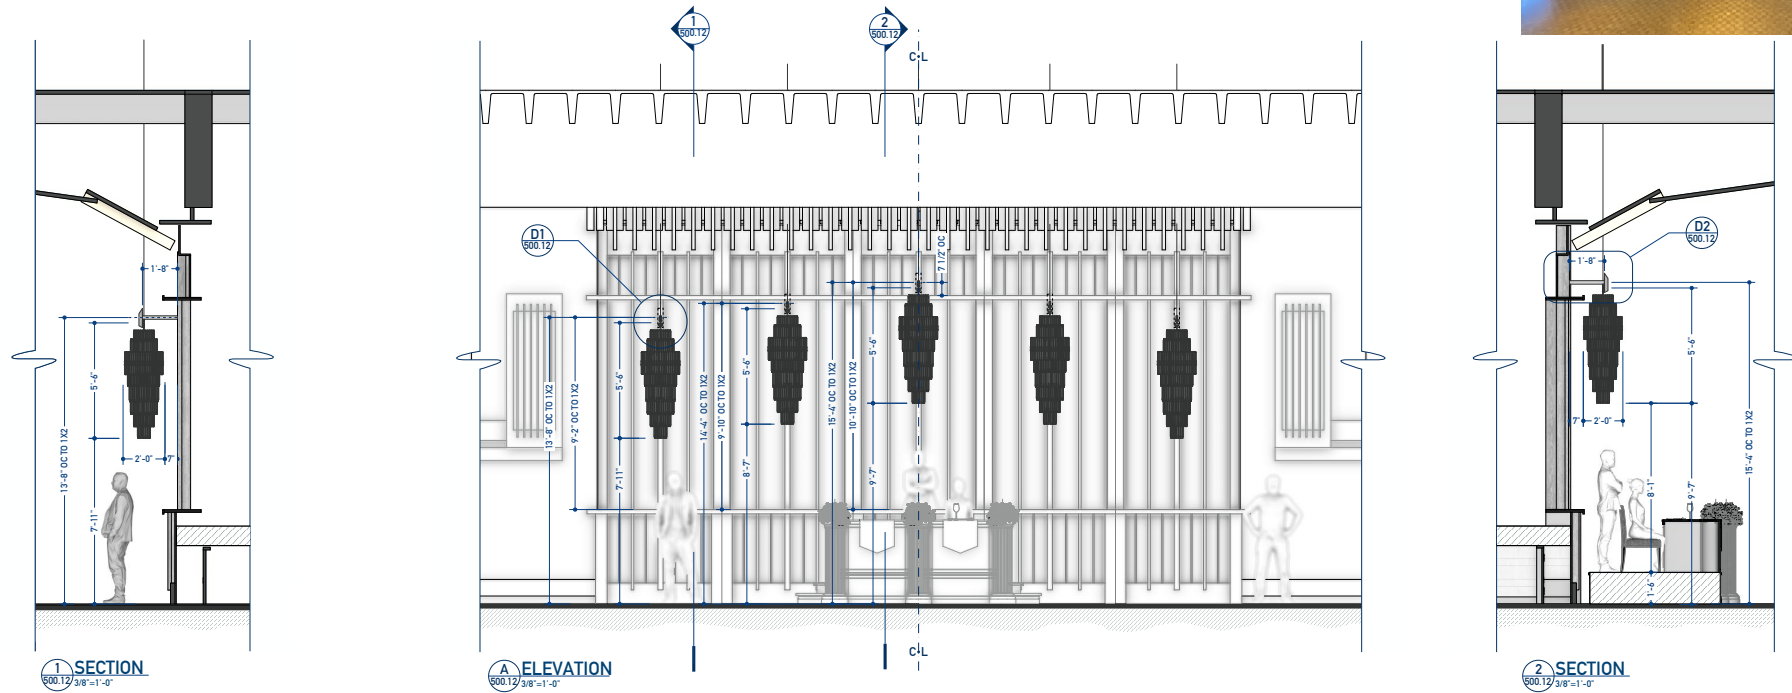

WE WILL NOT USE THE CHAIN OR CANOPY

EACH LIGHT WEIGHS 116 LBS

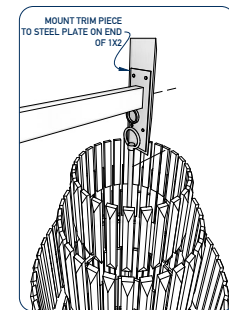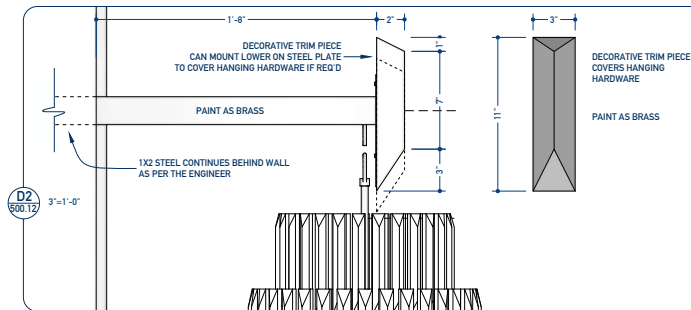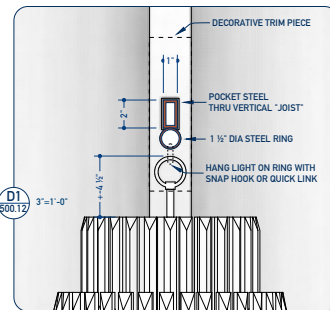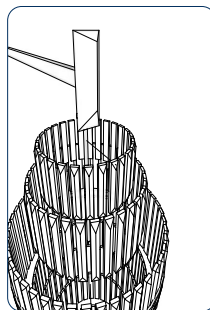

ISSUED
NOV 20 2024

THE LIGHT

RUBY ROAD 86
Gilbert & Productions Inc.
777 Kipling Ave, Suite 105
Torrance, CA
T: 416.231.5488

production designer:
ELISABETH WILLIAMS

set:
INT CHURCH RECEPTION

drawing:
CHANDELIERS ON STAGE WALL

location:
123 WYNFORD DR

scale:
AS NOTED

drawn by:
DAN

issue date:
block:
03

set no:
sheet no:

231 500.12


TL6_231_500.12_INT CHURCH RECEPTION_CHANDELIERS ON STAGE WALL_ISS_NOV 20 2024_DN

INTERIOR CHURCH RECEPTION HALL - DANCE FLOOR - SCOPE OF WORK







INTERIOR CHURCH RECEPTION HALL - HANDMAID SECTION

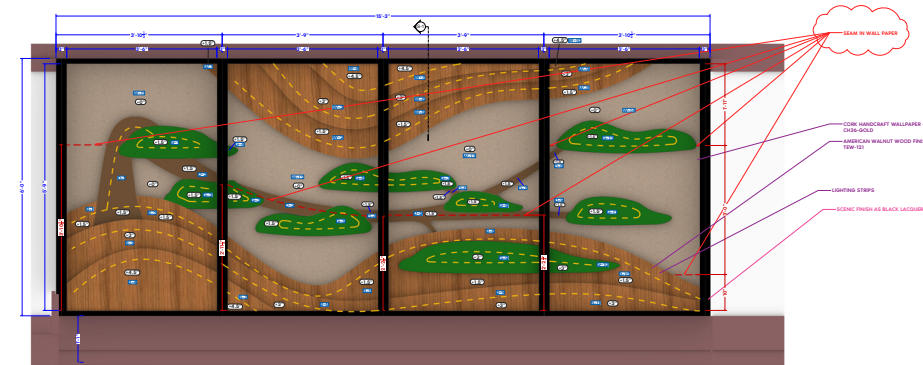


E-1 ELEVATION OF QUADRITYCH WALL ART
SCALE: 1/2" = 1'-0"

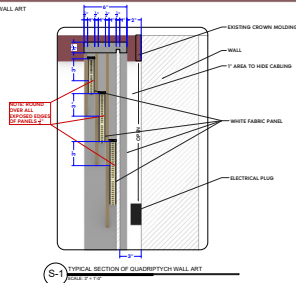


S-1 TYPICAL SECTION OF QUADRITYCH WALL ART
SCALE: 1/2" = 1'-0"

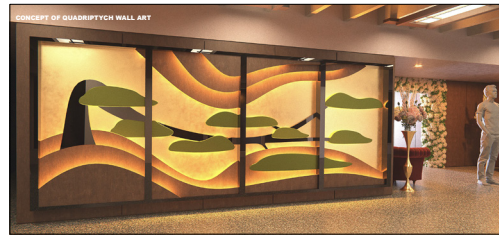


REVISIONS
NOV 25, 2024
REVISED 2
NOV 25, 2024
THE LIGHT
231 505-1

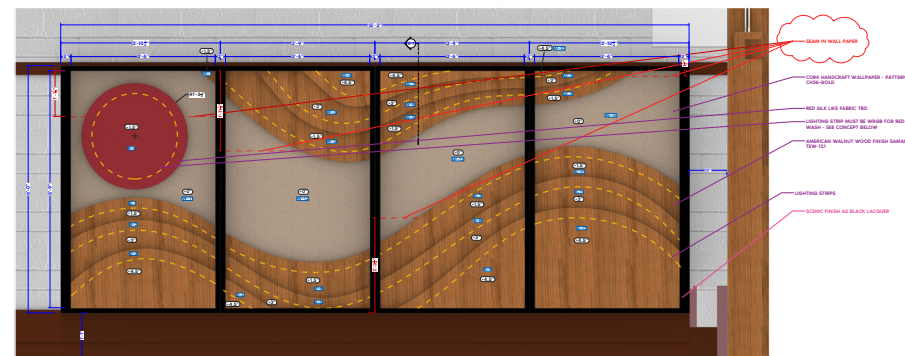

E-1 ELEVATION OF QUADRITYCH WALL ART
SCALE: 1/2" = 1'-0"

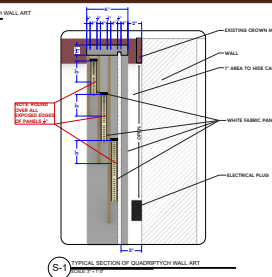

S-1 TYPICAL SECTION OF QUADRITYCH WALL ART
SCALE: 1/2" = 1'-0"

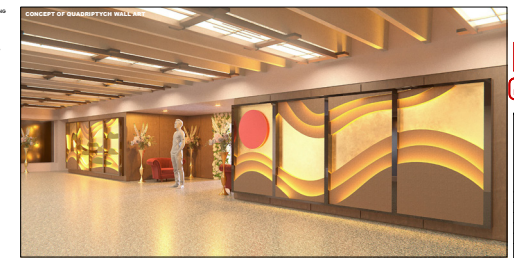

REVISIONS
NOV 25, 2024
REVISED 2
NOV 25, 2024
THE LIGHT
231 505








INTERIOR RED CENTER - DORM



INTERIOR RED CENTER - DORM

INT. RED CENTER DORM - HANDMAID'S SCULPTURE

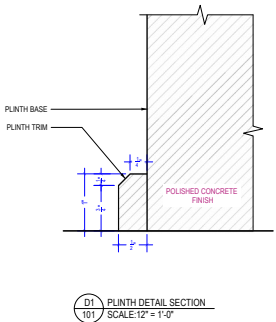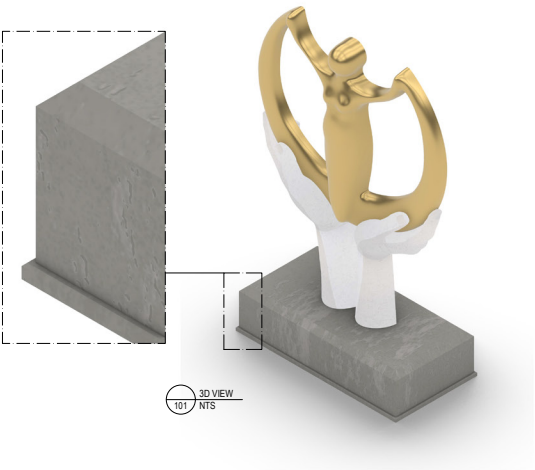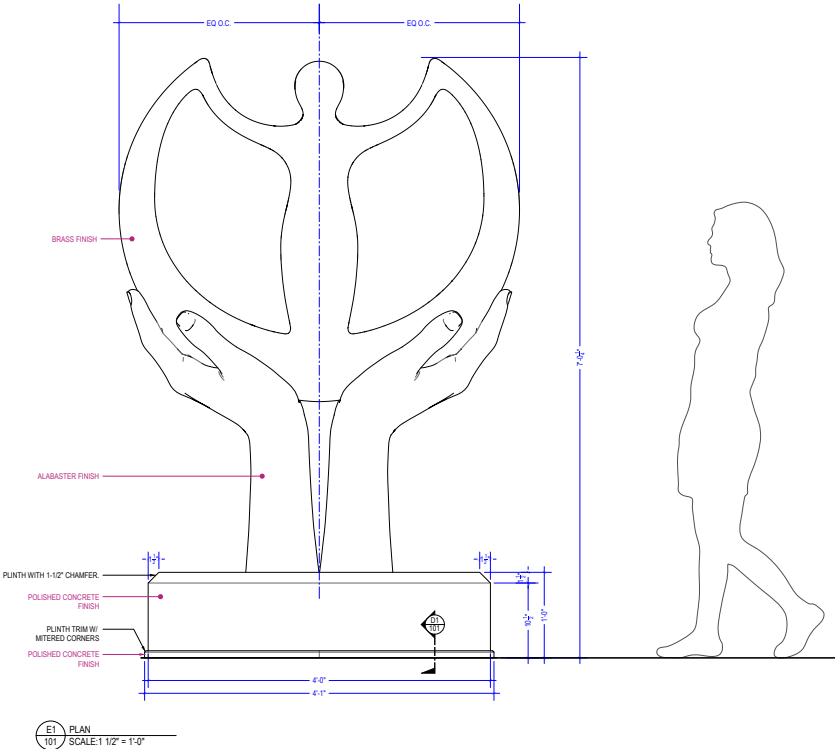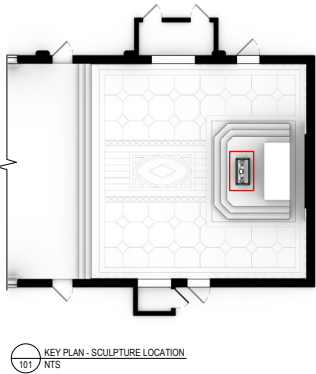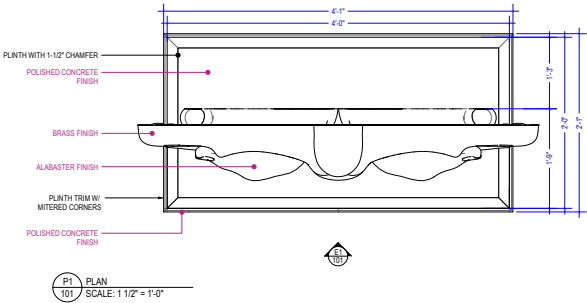

REFERENCE IMAGES



BRASS FINISH REF.



ALABASTER FINISH REF.



POLISHED CONCRETE

ISSUE
Nov. 15 2024

THE LIGHT
THE LIGHT 22
Crested & Productions Inc.
177 Adair Avenue, Suite 100
Toronto ON
1-416-521-4433
production designer:
ELISABETH WILLIAMS
set:
INT. RED CENTRE - CHAPEL
drawing:
HANDMAID'S SCULPTURE
location: 288 KINGSTON ROAD,
SCARBOROUGH, ON
scale:
AS NOTED
drawn by:
KELSEY S.
issue date:
Nov 15 2024
block:
03
set no:
161
sheet no:
503-1



INTERIOR RED CENTER - DRESSING AREA



INTERIOR RED CENTER - DRESSING AREA



INTERIOR WHARTON HOUSE



INTERIOR WHARTON HOUSE



EXTERIOR WHARTON HOUSE



EXTERIOR WHARTON HOUSE



EXTERIOR RED CENTER DRIVEWAY







EXTERIOR RED CENTER DRIVEWAY



EXTERIOR RED CENTER DRIVEWAY

A perspective view of a black metal fence with brick pillars and a building in the background. The fence features vertical bars and horizontal rails, supported by brick pillars topped with decorative finials. The background shows a light-colored brick building with multiple windows.

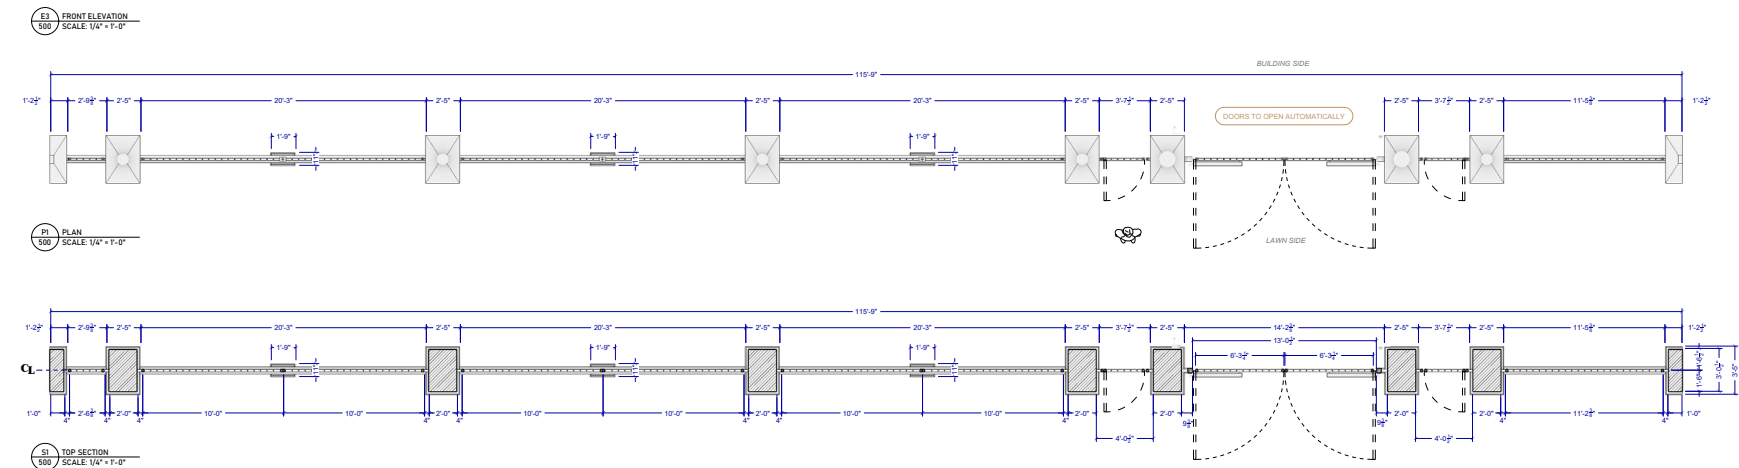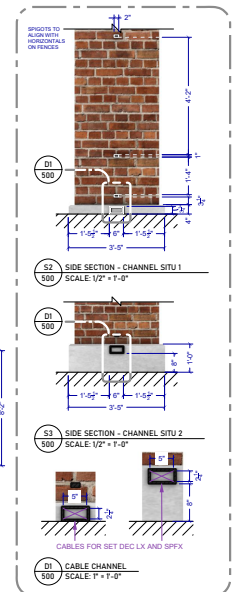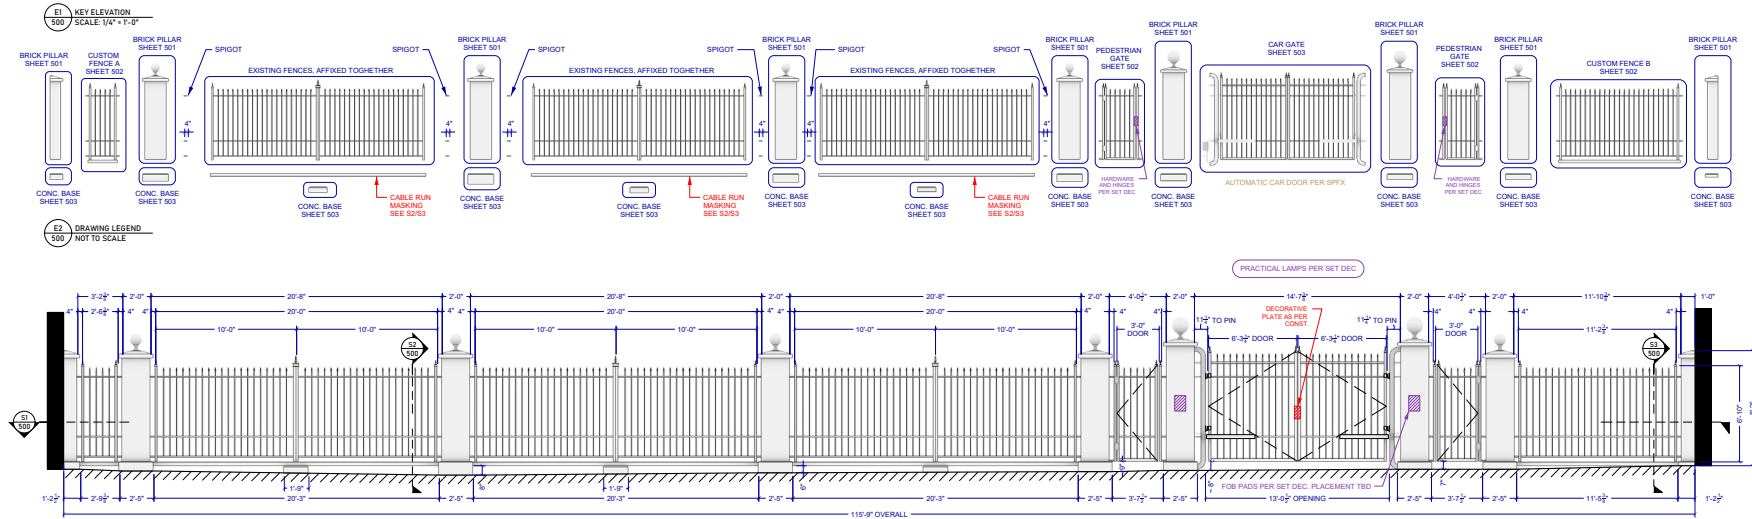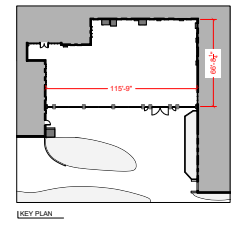

ISSUED
NOV 8 2024

THE LIGHT

THE LIGHT 56
Gilead 6 Productions Inc.
777 Kipling Avenue, Suite 105
Toronto ON
T: 416 231 5660

production designer:
ELISABETH WILLIAMS

set:
EXT. RED CENTRE

drawing:
FENCE KEY PLAN AND ELEVATION

location:
2685 KINGSTON RD, SCARBOROUGH, ON

scale: AS INDICATED	drawn by: KIM SUE BARTNIK
issue date: NOV 8 2024	block: 03
set no: 178	sheet no: 500



EXTERIOR RED CENTER STREET



INTERIOR COMMANDER'S STAIRS



INTERIOR SLEEPING COMMANDER'S BEDROOM







INTERIOR COMMANDER BELL'S HOUSE



INTERIOR COMMANDER BELL'S HOUSE

INT. COMMANDER BELL'S HOUSE - WALL PLUG

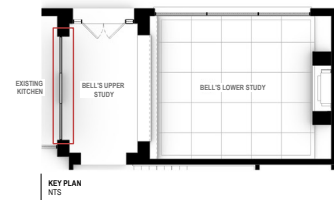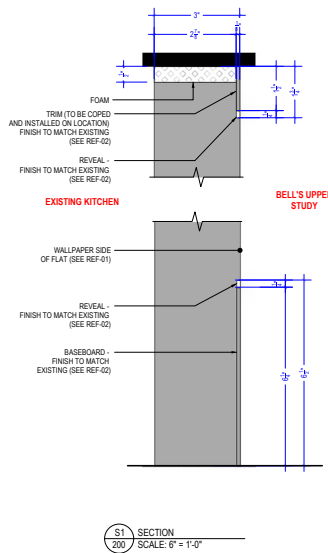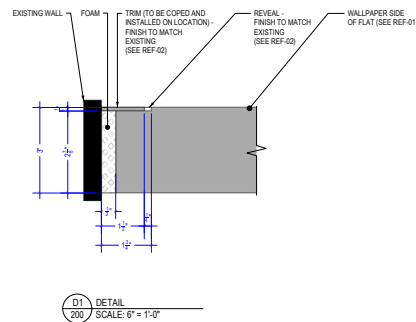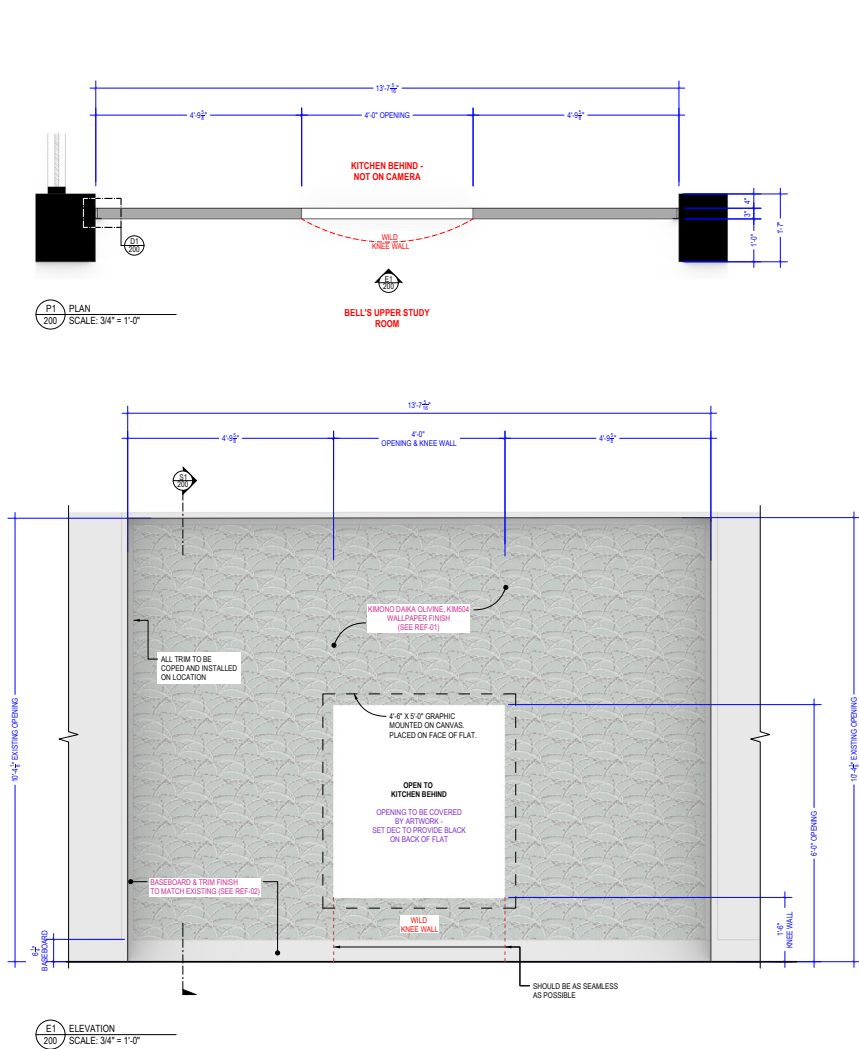

REFERENCES



NOTES

01. ALL TRIM TO BE COPIED AND INSTALLED ON LOCATION

THE LIGHT

THE LIGHT 56
©2024 L&P Productions Inc.
17700 Midway Avenue, Suite 105
Torrance, CA 90503
T: 310.535.6553

production designer:
ELISABETH WILLIAMS

set:
INT. COMMANDER BELL'S HOUSE

drawing:
WALL PLUG

location:
27 SANDRINGHAM DRIVE

scale:
AS NOTED

drawn by:
KELSEY S.


issue date:
11-21-2024

block:
03

set no:
210

sheet no:
200

ISSUED
Nov. 21, 2024

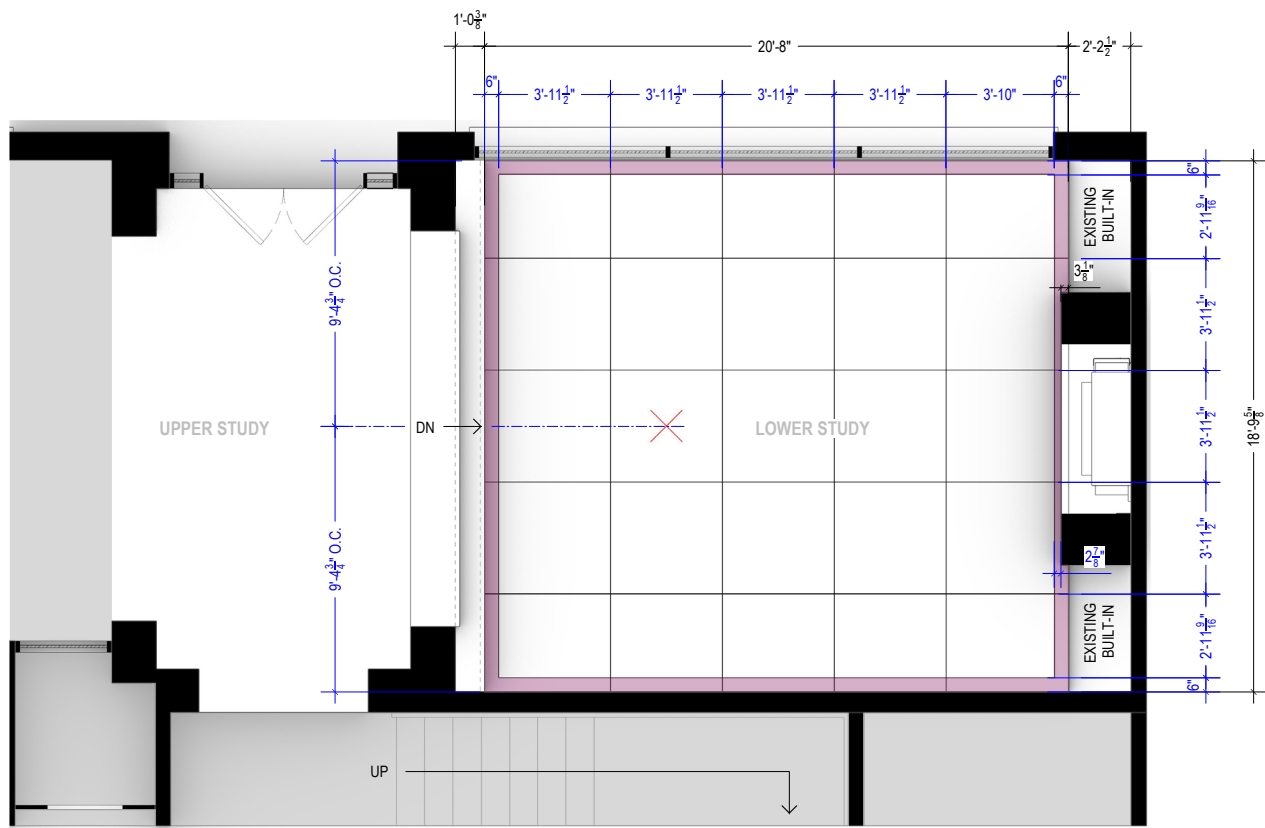

LEGEND	
	6" MDF TILE BORDER
	47.5" x 47.5" DIBOND TILE
	HERO TILE

ISSUED

Nov. 20, 2024



THE LIGHT S6
Gilead & Productions Inc.
777 Kipling Avenue, Suite 105
Toronto ON
T: 416.231.5468

Production designer:
ELISABETH WILLIAMS
Drawn by:
KELSEY SOLOMON

Set name:
INT + EXT COMMANDER BELL HOUSE
Location address:
27 SANDRINGHAM DRIVE

Scale:
1/4" = 1'-0"
Date:
11-20-2024
Block:
03
Sheet name:
BELL'S STUDY - FLOORING LAYOUT

Scene No:

Set No:
210

Sheet No:
101

THANK YOU