

CUPERTINO

BPSA UNBUILT AREA RENDERINGS

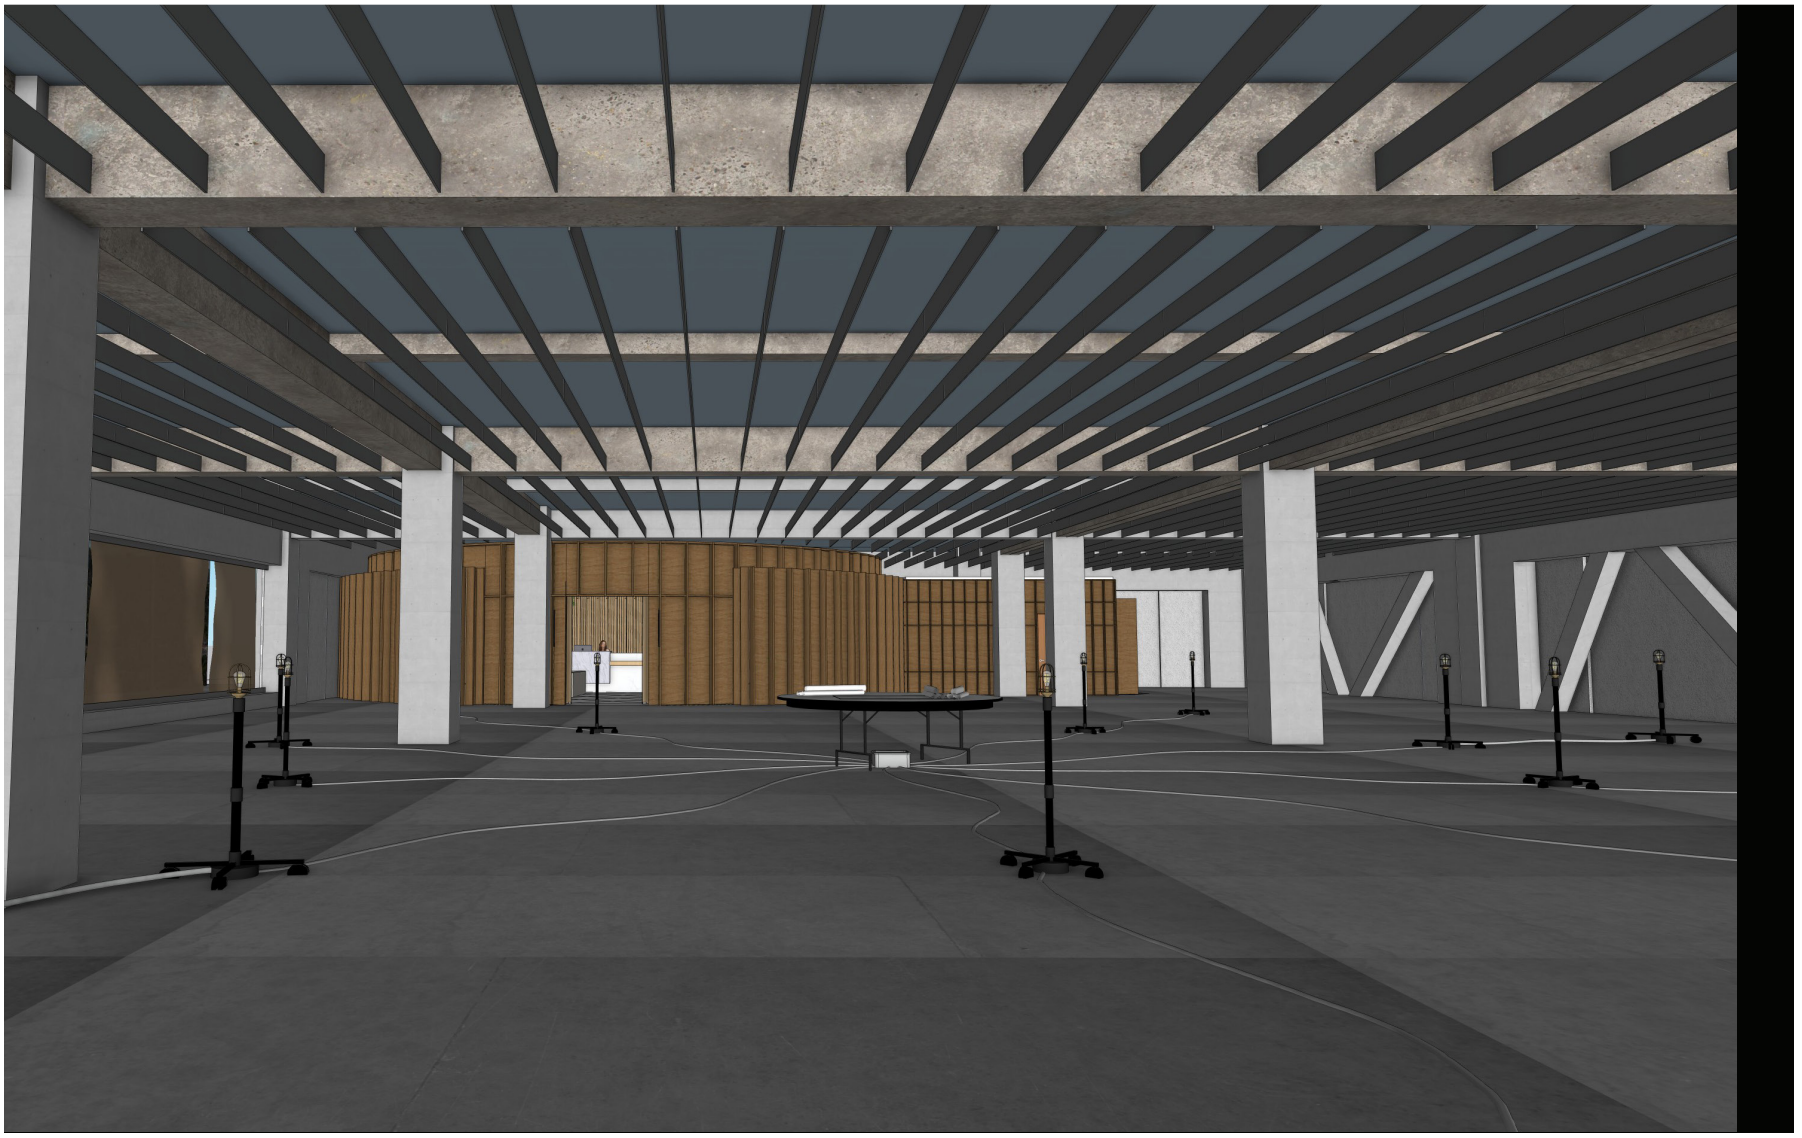




BPSA RECEPTION RENDERINGS





BPSA CONFERENCE ROOM RENDERINGS



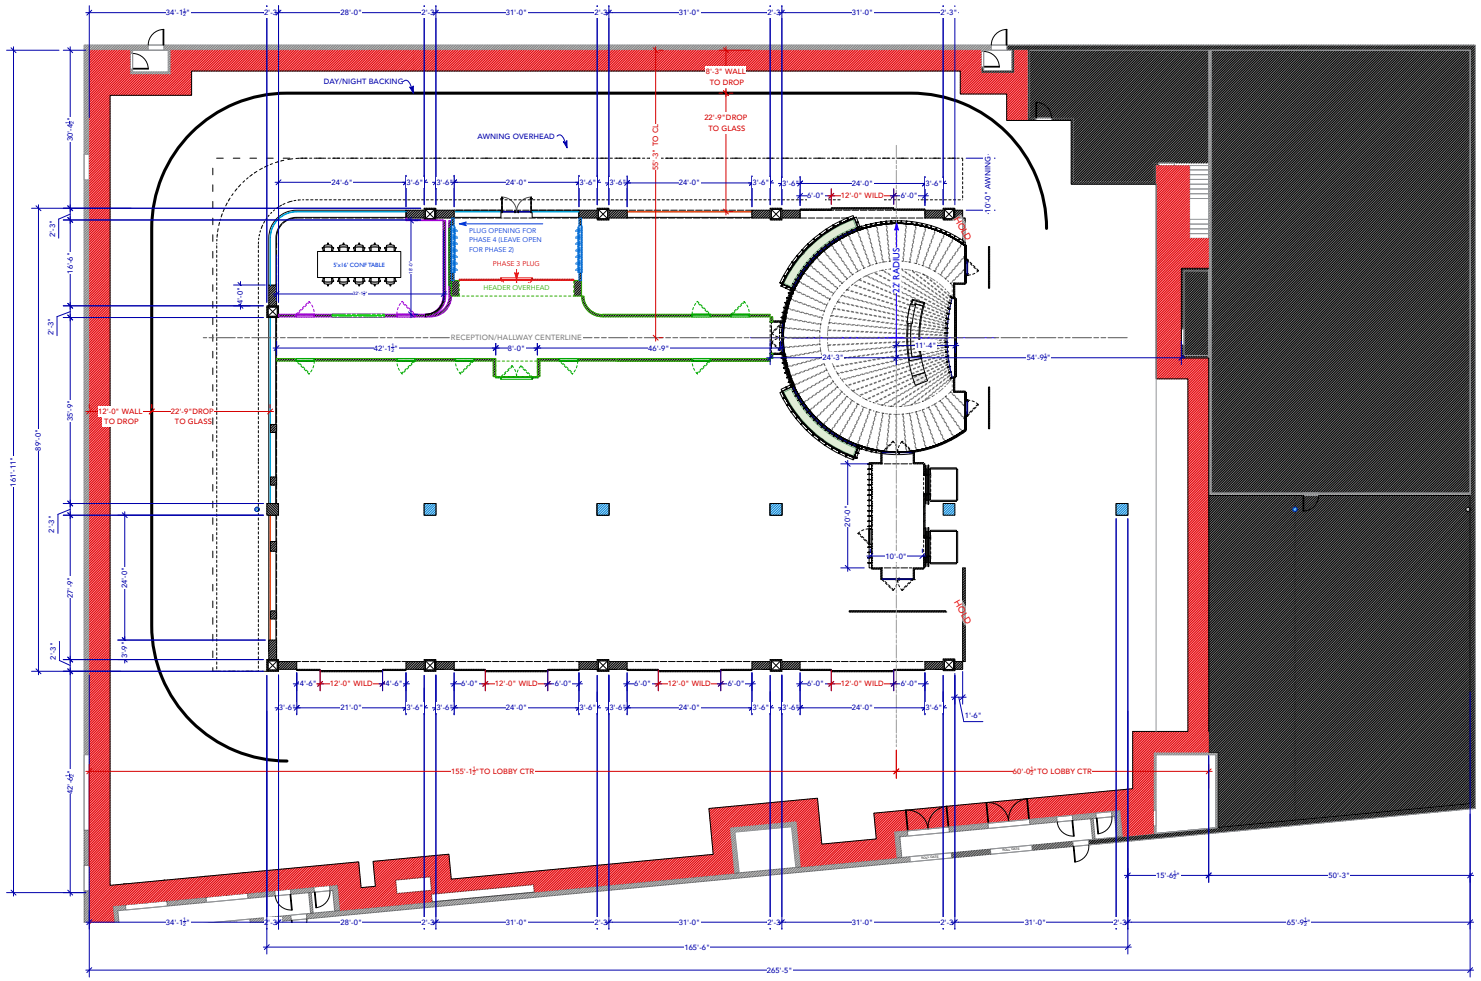

1 ROUGH FOOTPRINT
Scale: 3/32" = 1'-0"

PRELIM

Date: Jan 30, 2026
Time: 8:22:06 AM

CUPERTINO
SEASON I

PROD. DESIGNER: OLA MASLIK
ART DIRECTOR: FRANK WHITE III
SET DECORATOR: NICOLE DURVEA
CONST COORD: DERRICK ALFORD
SCENIC CHARGE: —
DRAWN BY: CAITLIN AYER


SCALE: AS NOTED
DATE: 01/26/26
REVISION: XX/XX/XX

SET NAME:
INT. PRICE, SIFFRE, & ASSOC. (UNBUILT SECTION)
SET DESCRIPTION:
SPOTTING PLAN
LOCATION:
EASTERN EFFECTS (10 Basin Drive)


EPISODE:
AMT

SET NUMBER:
402

DRAWING NO.
0.0

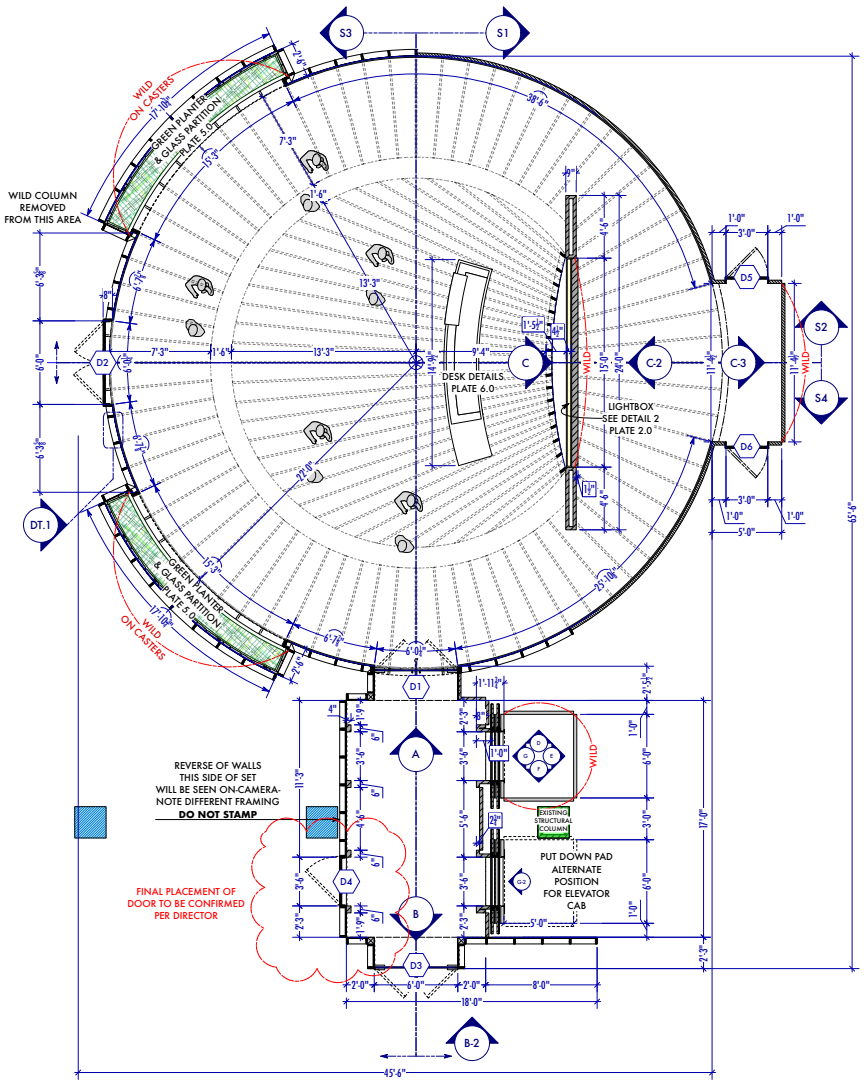

1 GROUNDPLAN - RECEPTION AND ELEVATOR
Scale: 1/4" = 1'-0"

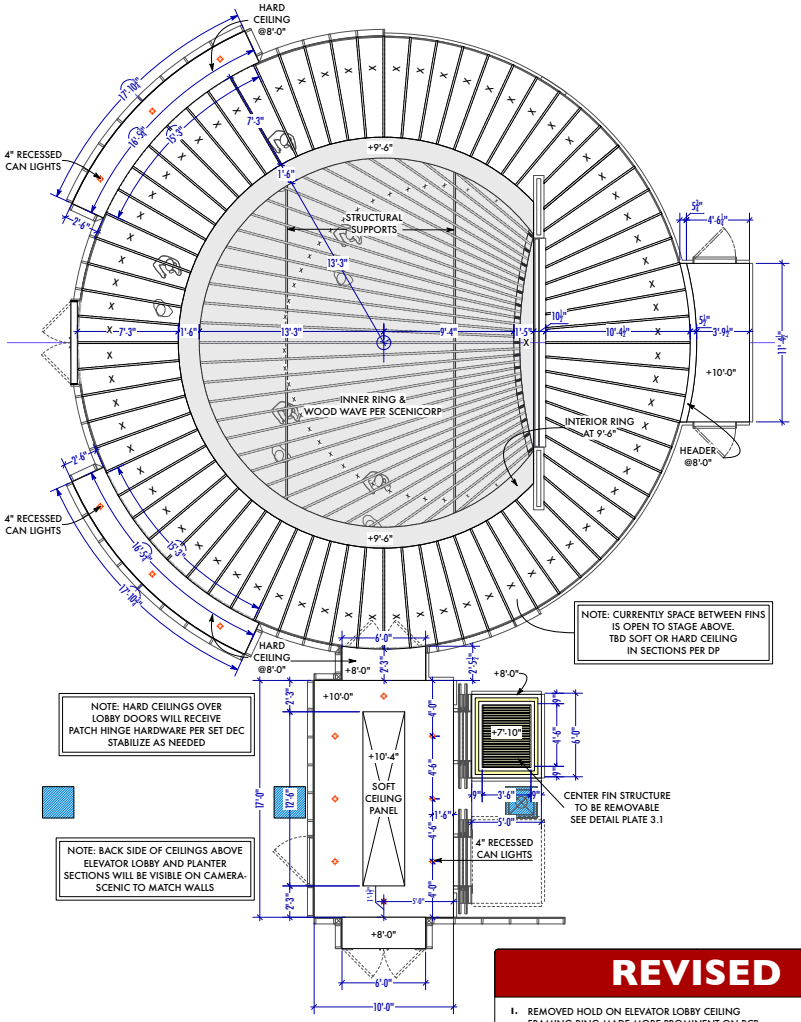

2 REFLECTED CEILING PLAN - RECEPTION AND ELEVATOR
Scale: 1/4" = 1'-0"

REVISED

1. REMOVED HOLD ON ELEVATOR LOBBY CEILING — 2/11/26
   FRAMING RING MADE MORE PROMINENT ON RCP
   SCENICORP RING STRUCTURAL SUPPORTS NOW IN STRAIGHT LINE
   DOOR 2 INTO MAIN PORTION OF SET IS NOW IN SMALLER CASING
   WALL B-2 ADDED
   ALL LENGTHS OF CIRCULAR WALLS HAVE CHANGED
   GREENHOUSE PLANTER AREAS CHANGED SIZE
   BATHROOM DOORS ADDED AND HOLD RELEASED
   REDESIGNED CEILING OVER BATHROOM AREA

REVISED

Date: Feb 12, 2026
Time: 9:41:43 AM


CUPERTINO
SEASON I


PROD. DESIGNER: OLA MASLIK
ART DIRECTOR: FRANK WHITE III
SET DECORATOR: NICOLE DURYEA
CONST. COORD: DERRICK ALFORD
SCENIC CHARGE: JOE GARZERO
DRAWN BY: ADRIENNE CARLILE

SCALE: AS NOTED
FIRST ISSUED: 02/09/26
DATE REVISED:

SET NAME: INT. NEW START UP- RECEPTION & ELEVATOR
DRAWING NAME: GROUNDPLAN
LOCATION: EASTERN EFFECTS (10 Basin Drive, Kearney NJ,07032)


EPISODE: 101
SET NUMBER: 401
DRAWING NO. 1.0

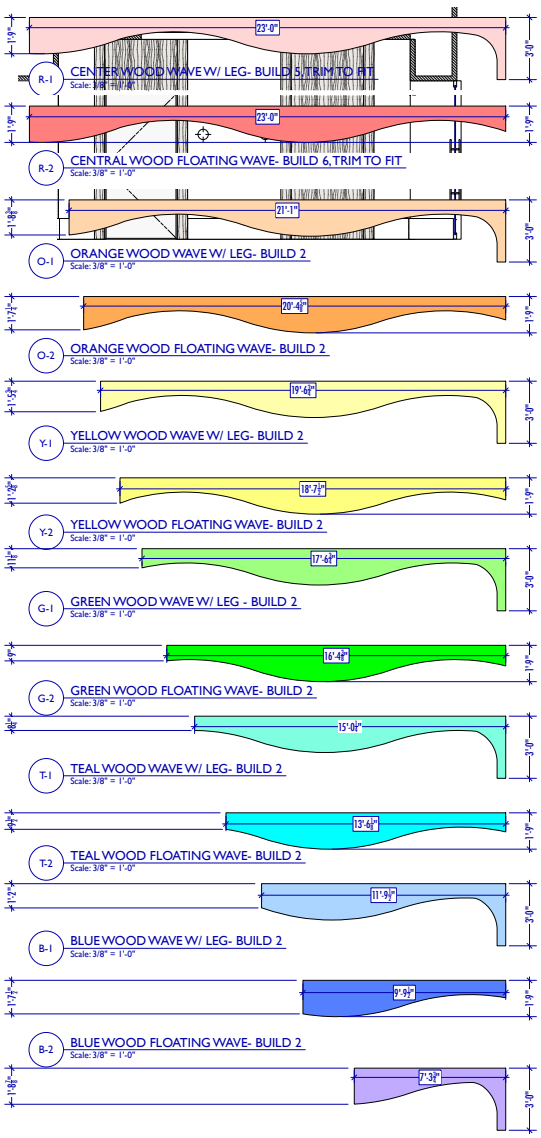

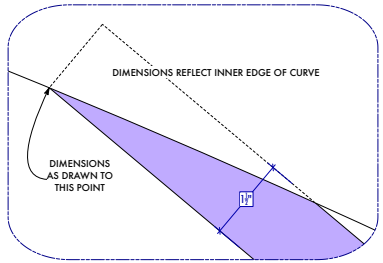


DT1 PLAN DETAIL OF WOOD WAVE V-1 AT CURVED HEADER
Scale:Actual Size


NOTE: WAVES TO BE BUILT FROM 2 LAMINATED LAYERS OF PLYWOOD AND FINISHED AS **WOOD** COLORS ARE FOR ASSEMBLY REFERENCE AND DISCUSSION **ONLY**

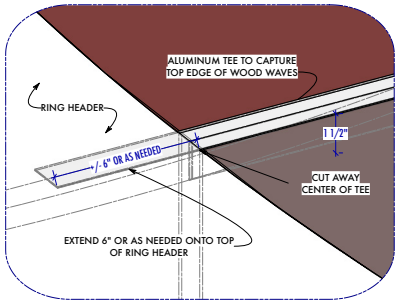


ISOMETRIC VIEW OF CEILING WAVE PIECES
Scale: NTS FOR REFERENCE ONLY

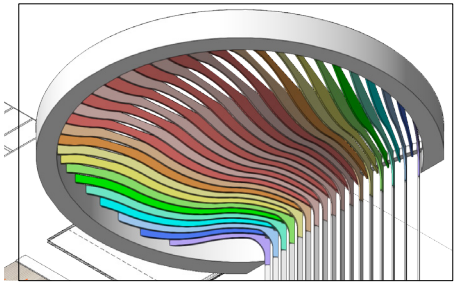

ISOMETRIC VIEW OF CEILING WAVE PIECES
Scale: NTS FOR REFERENCE ONLY

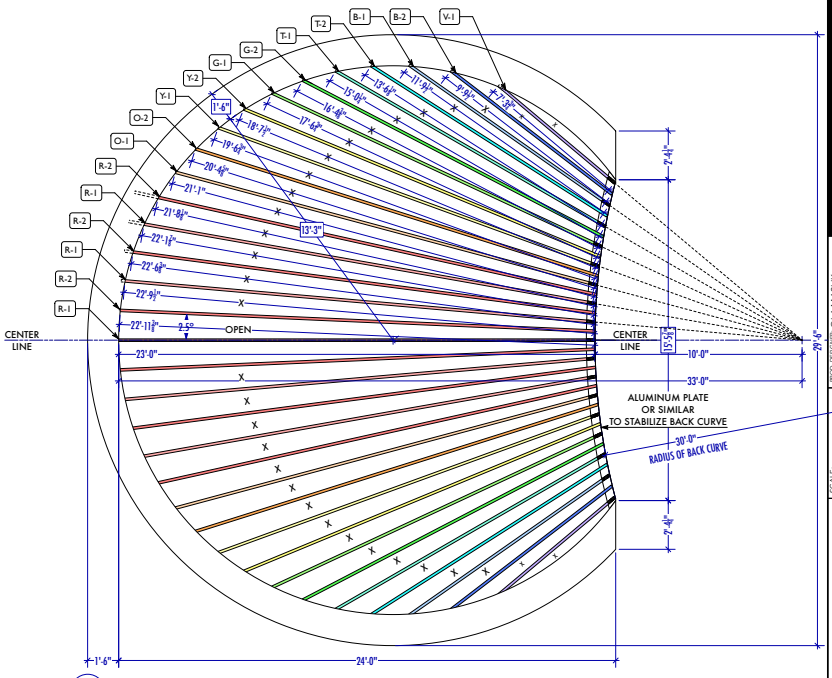

1 WOOD WAVE REFLECTED CEILING PLAN (SEEN FROM BELOW)
Scale: 3/8" = 1'-0"

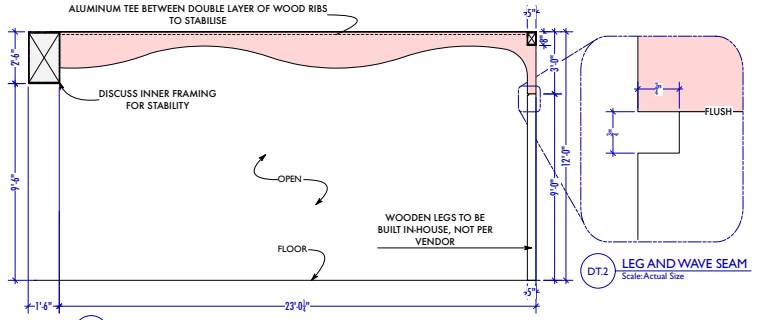

S1 SECTION SHOWING CENTER RIB ONLY
Scale: 3/8" = 1'-0"

DT.2 LEG AND WAVE SEAM
Scale:Actual Size

RELEASED

Date: Sep 21, 2026
Time: 10:21:47 AM


CUPERTINO
SEASON I

PROD. DESIGNER: OLA MASLIK
ART DIRECTOR: FRANK WHITE III
SET DECORATOR: NICOLE DURYEA
CONST. COORD.: DERRICK ALFORD
SCENIC CHARGE: JOE GARZERO
DRAWN BY: ADRIENNE CARLILE


SCALE: AS NOTED
FIRST ISSUED: 01/27/26
DATE REVISED:

SET NAME: INT. NEW START UP- RECEPTION & ELEVATOR
DRAWING NAME: CEILING WOOD WAVE DRAWING
LOCATION: EASTERN EFFECTS (10 Basin Drive, Kearney NJ,07032)


EPISODE: 101
SET NUMBER: 401
DRAWING NO. 1.1

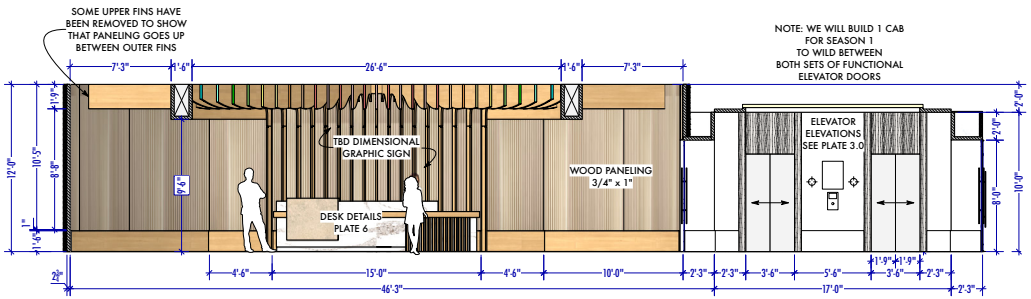


S1 CENTERLINE VERTICAL SECTION- TOWARDS DESK
Scale: 1/4" = 1'-0"

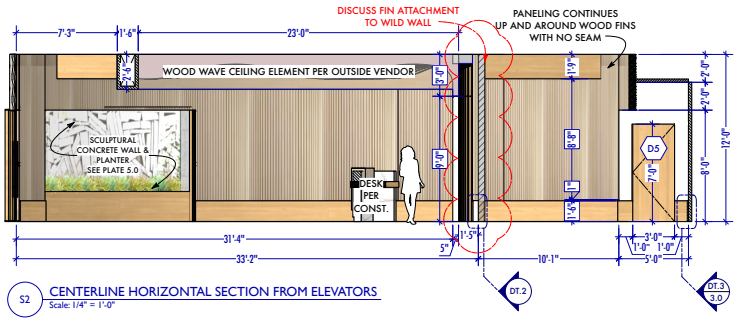


S2 CENTERLINE HORIZONTAL SECTION FROM ELEVATORS
Scale: 1/4" = 1'-0"

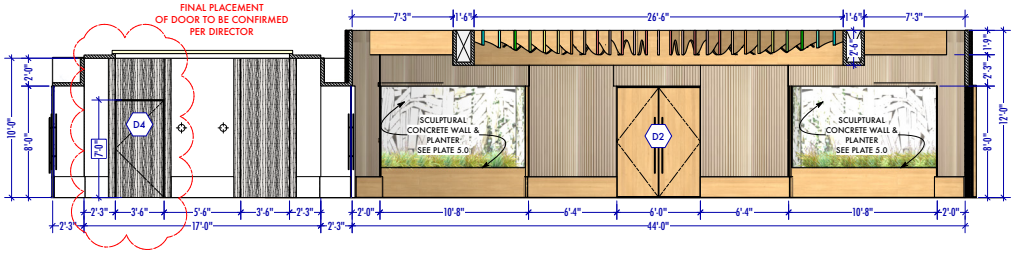


S3 CENTERLINE VERTICAL SECTION TOWARDS LOBBY
Scale: 1/4" = 1'-0"

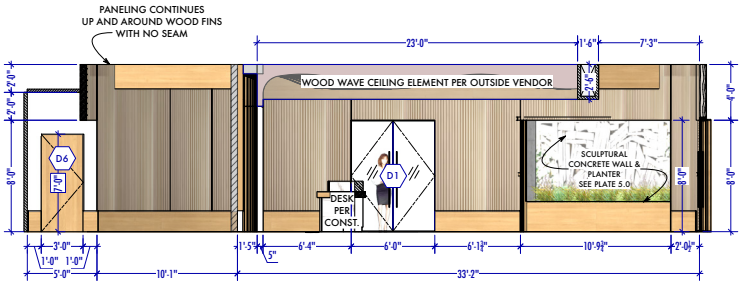


S4 CENTERLINE HORIZONTAL SECTION TOWARDS ELEVATOR DOORS
Scale: 1/4" = 1'-0"

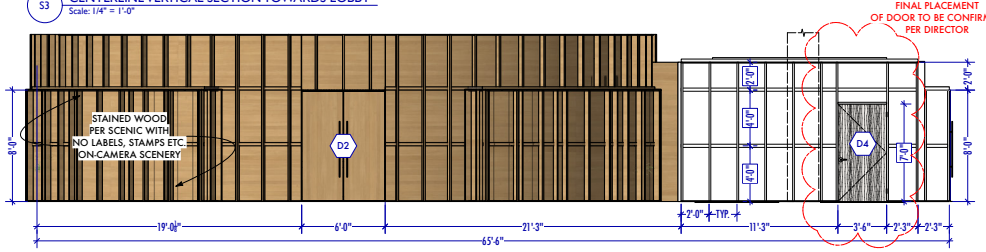


EXT EXTERIOR ELEVATION OF SET FROM INTERIOR OF UNIFINISHED FLOOR SPACE
Scale: 1/4" = 1'-0"

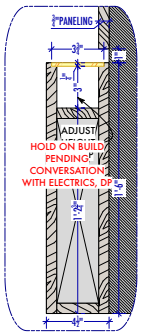

DT.2 LIGHT BOX DETAIL
Scale: 3" = 1'-0"

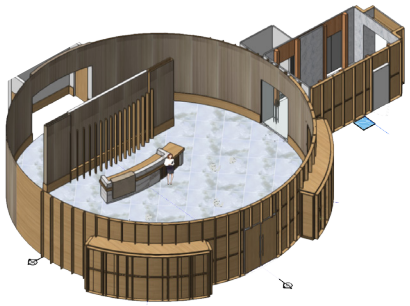

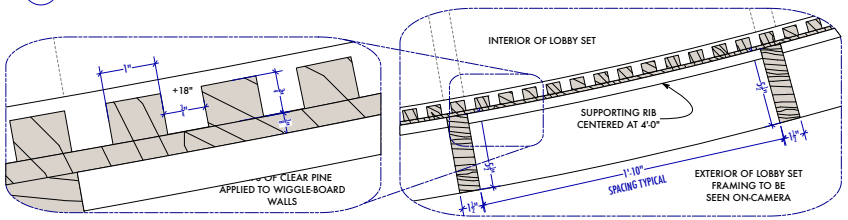

DT1.1 DETAIL 1.1- INTERIOR PANELING
Scale:Actual Size

DT.1 DETAIL 1- PANELING AND EXTERIOR FRAMING
Scale: 3" = 1'-0"

REVISED

1. REMOVED HOLD ON ELEVATOR LOBBY CEILING — 2/11/26
   DOOR 2 INTO MAIN PORTION OF SET IS NOW IN SMALLER CASING
   WALL B-2 ADDED
   ALL LENGTHS OF CIRCULAR WALLS HAVE CHANGED
   GREENHOUSE PLANTER AREAS CHANGED SIZE
   BATHROOM DOORS ADDED AND HOLD RELEASED

REVISED

Date: Feb 12, 2026
Time: 9:43:19 AM


CUPERTINO
SEASON I

PROD. DESIGNER: OLA MASLIK
ART DIRECTOR: FRANK WHITE III
SET DECORATOR: NICOLE DURYEA
CONST. COORD: DERRICK ALFORD
SIGNS CHARGE: JOE GARZERO
DRAWN BY: ADRIENNE CARLILE

SCALE: AS NOTED
FIRST ISSUED: 0/09/26
DATE REVISED:

SET NAME: INT. NEW START UP- RECEPTION & ELEVATOR
DRAWING NAME: SECTIONS
LOCATION: EASTERN EFFECTS (10 Basin Drive, Kearney NJ,07032)

EPISODE: 101
SET NUMBER: 401
DRAWING NO. 2.0

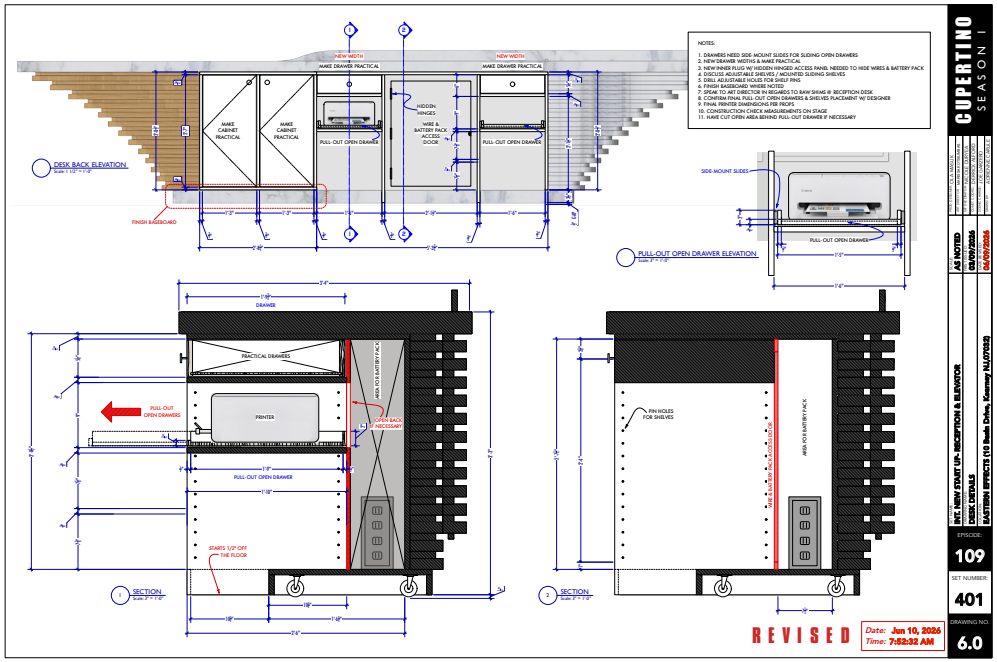


CUPERTINO
SEASON I

AS NOTED	
02/09/2026	
04/07/2026	

INT. NEW START UP- RECEPTION & ELEVATOR
DESK DETAILS
EASTERN EFFECTS (10 Beale Drive, Seaway NJ,07512)

EPISODE: 109
SET NUMBER: 401
DRAWING NO: 6.0

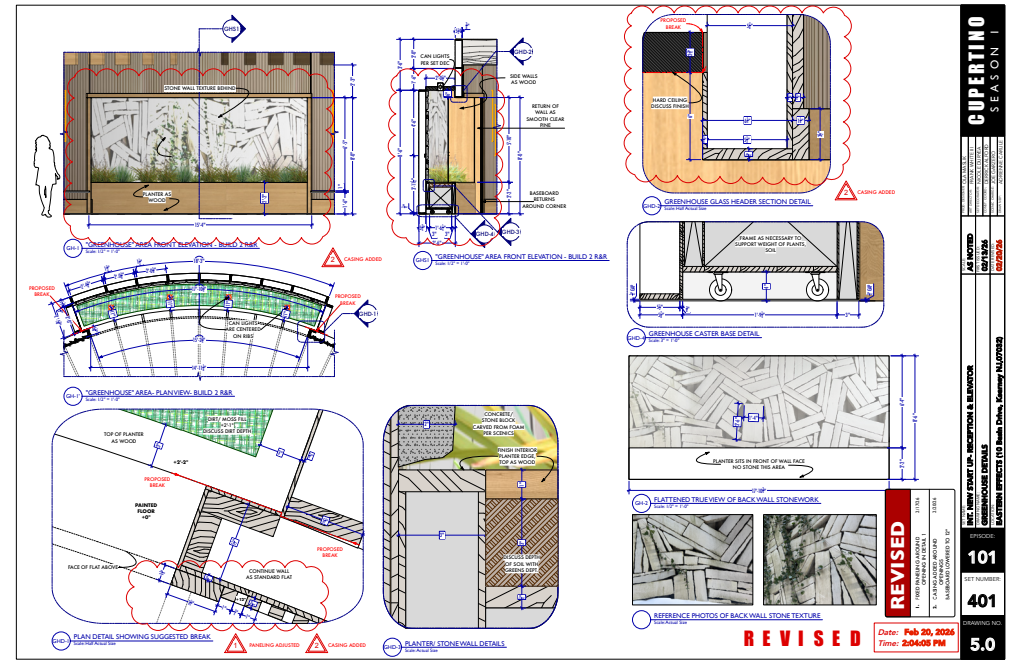

CUPERTINO
SEASON I

AS NOTED	
02/13/26	
02/20/26	


INT. NEW START UP- RECEPTION & ELEVATOR
GREENHOUSE DETAILS
EASTERN EFFECTS (10 Beale Drive, Seaway NJ,07512)


EPISODE: 101
SET NUMBER: 401
DRAWING NO: 5.0

BPSA RECEPTION WORK IN PROGRESS





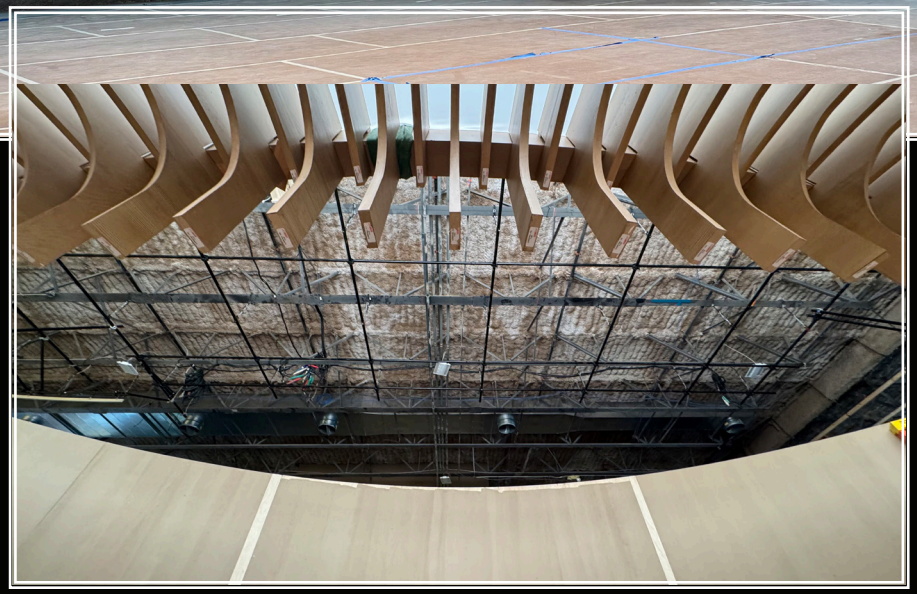

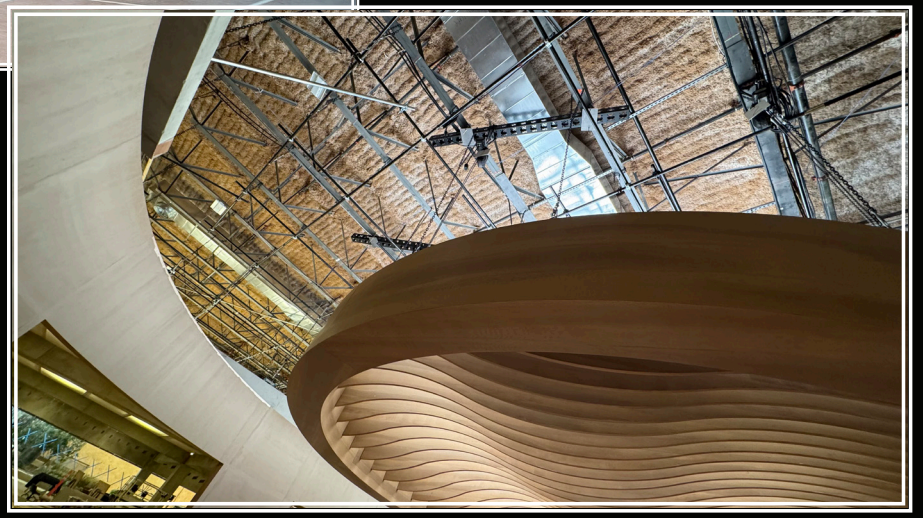

BPSA RECEPTION










BPSA WORK IN PROGRESS



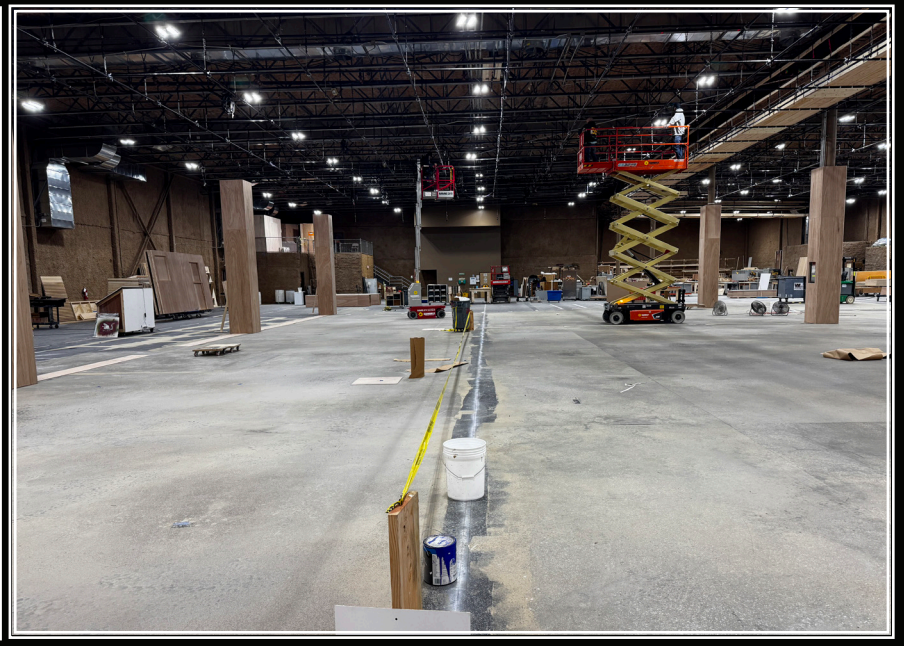



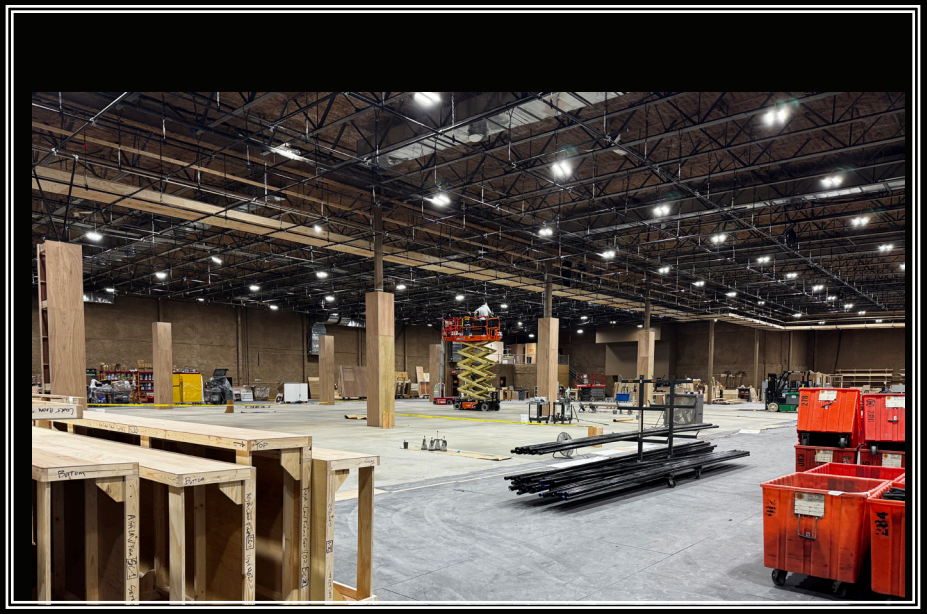

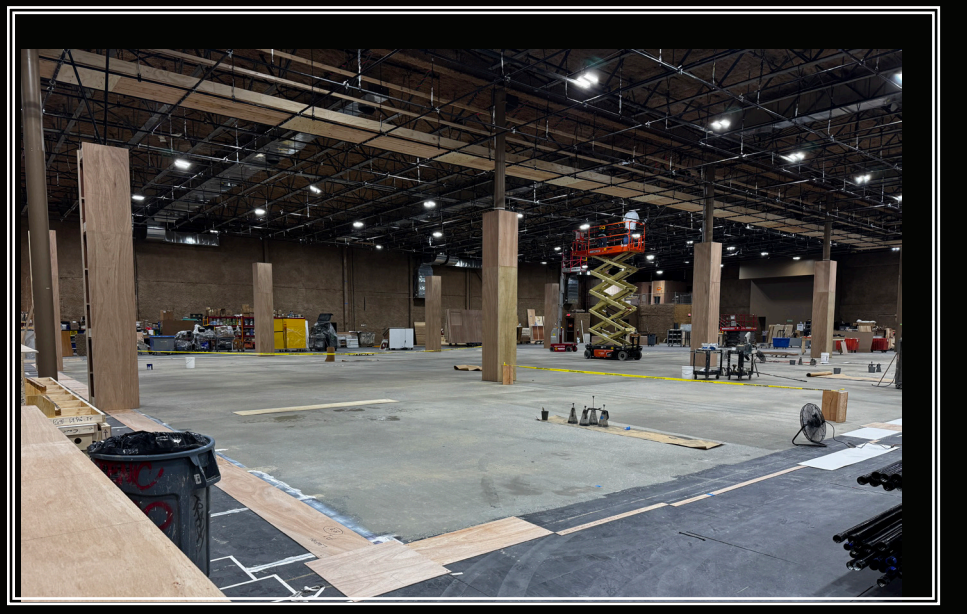








SANTA CLARA COURTHOUSE RENDERINGS




COURTROOM

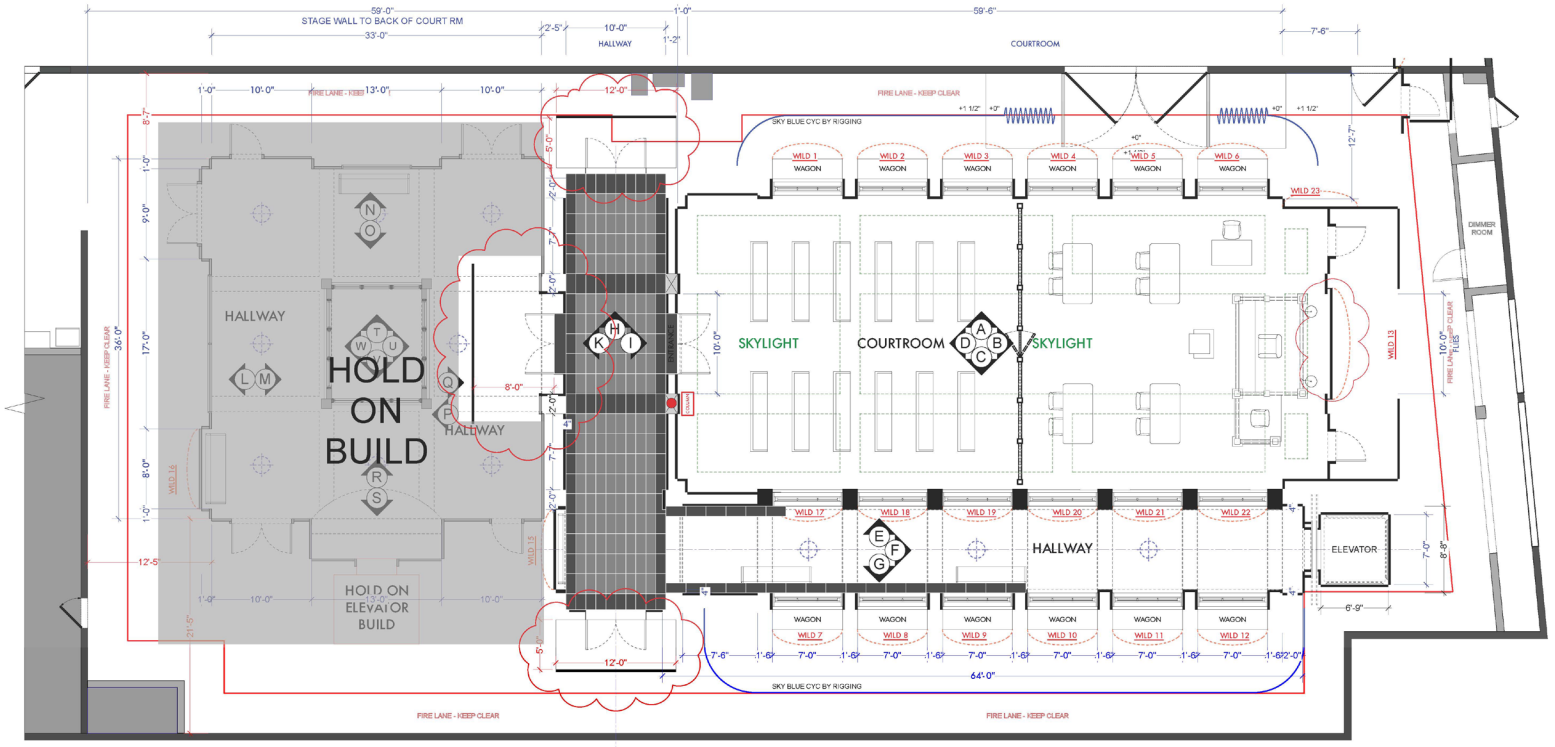

COURTROOM
Scale: 3/16" = 1'-0"

EASTERN EFFECTS - STAGE B

REVISED
2.11.26: MASKING WALLS ADDED OUTSIDE OF DOUBLE DOORS

Date: FEB. 11, 2026
Time: 04:30 PM

CUPERTINO
SEASON 1

PROD. PERSON: OLA MASLIK
ART DIRECTOR: FRANK WHITE III
SET DECORATOR: NICOLE DURFEA
COSTUME COORD: DERRICK ALFORD
SCENIC CHARGE: JOE GARZERO
DRAWN BY: C. SMITH

SCALE: AS NOTED
FIRST ISSUED: 1/29/26
DATE REVISED: 02/11/2026

SET NAME: INT. COURTROOM & HALLWAY
DRAWING NAME: SPOTTING PLAN
LOCATION: EASTERN EFFECTS (10 Basin Drive)

EPISODE: 101
SET NUMBER: 412
DRAWING NO. 0.0

SANTA CLARA COURTHOUSE
















CUPERTINO
EPISODE 101
OLA MASLIK * Production Designer
FRANK WHITE * Art Director
NICOLE DURYEA * Set Decorator
CAITLIN AYER * Assistant Art Director
JEREMY ROSENSTEIN * Assistant Art Director
CLARK PARKAN * Assistant Art Director
ADRIENNE CARLILE * Assistant Art Director
STEPHEN BROWN * Graphic Designer
JOE GARZERO * Charge Scenic