EPISODE 201 “RISKY BUSINESS”
DIRECTED BY MARCOS SIEGA
PRODUCTION DESIGN BY ERIC WEILER

EPISODE 204 “YOUNG BLOOD”
DIRECTED BY ERICA DUNTON
PRODUCTION DESIGN BY ERIC WEILER

EPISODE 209 “CREDIT WHERE CREDIT IS DUE”
DIRECTED BY MARCOS SIEGA
PRODUCTION DESIGN BY ERIC WEILER

SHOWTIME

DEXTER
RESURRECTION

NEW SEASON
OCT 30

ADG AWARDS PRESENTATION FOR
ONE HOUR CONTEMPORARY SINGLE-CAMERA SERIES

Paramount+

PREMIUM PLAN ONLY





RIPPER'S LAIR
DREAM SEQUENCE


STILLS








STILLS

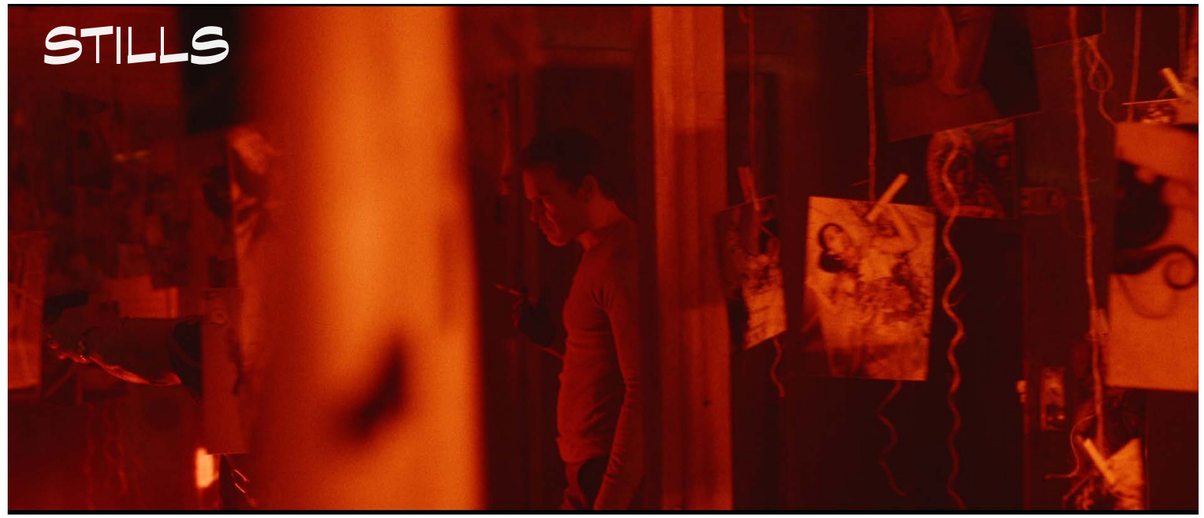






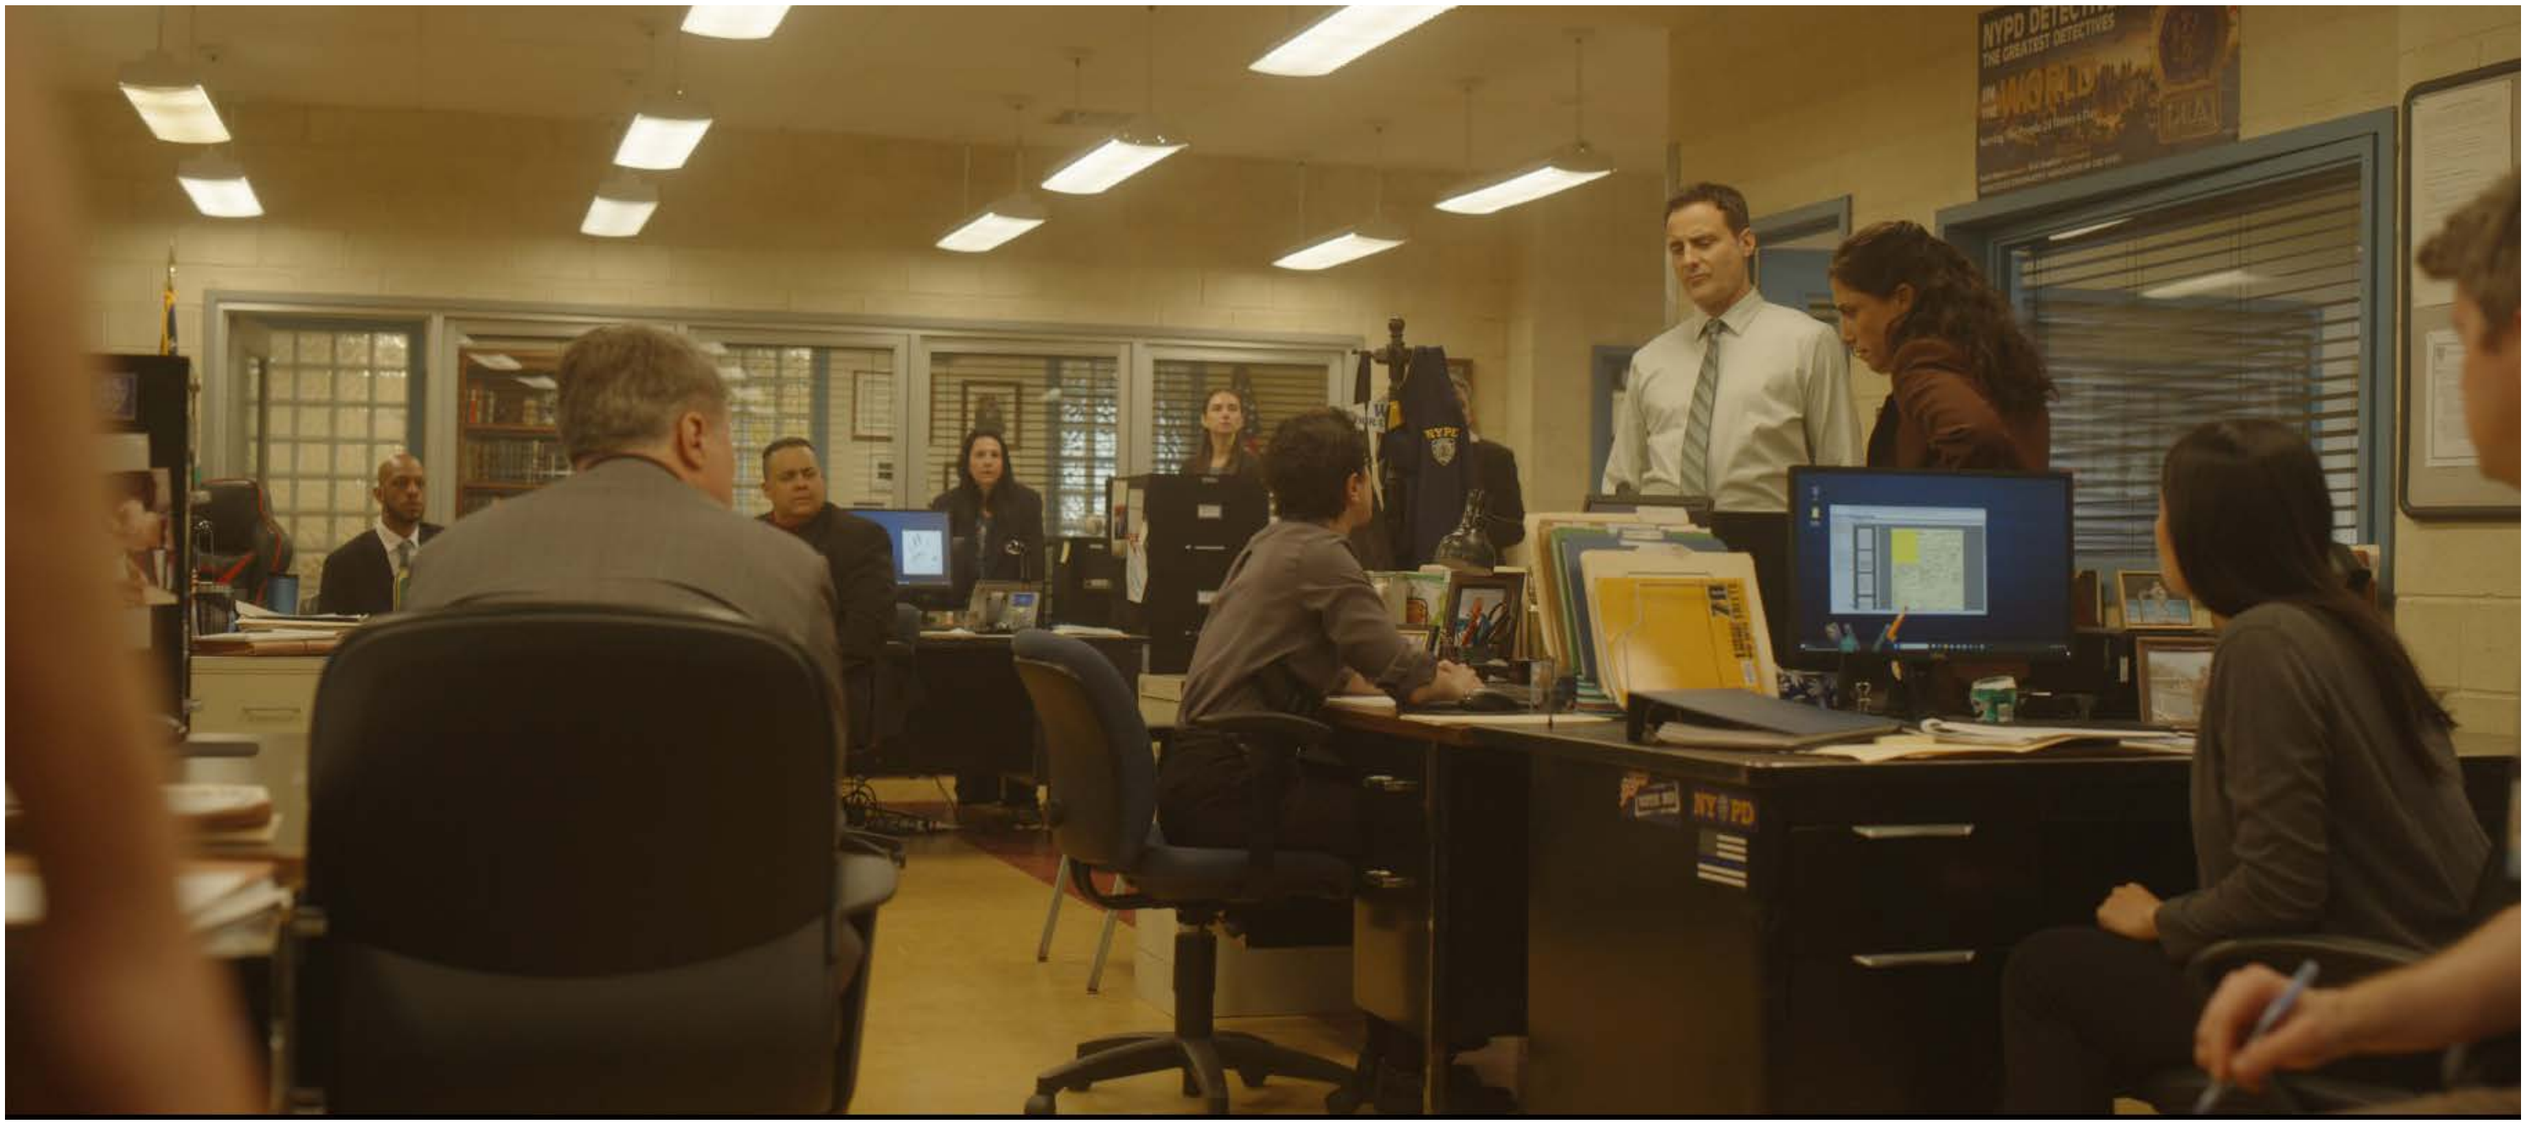

POLICE PRECINCT

DRAWING SCHEDULE:

SHEET #	PAGE TITLE
01	CONSTRUCTION PLAN
1.1	SPOTTING PLAN
02	DECK & DROP PLAN
03	REFLECTED CEILING PLAN
04	FINISHED FLOORING PLAN
05	SET ELECTRIC & FURNITURE PLAN
06	ELEV A-C
07	ELEV D-I
08	ELEV J-O
09	ELEV P-W
10	ELEV X-Z
11	ELEV AA-HH
12	ELEV II-MM
13	ELEV NN-RR'
14	ELEV SS-VV'
15	ELEV WW-ZZ
16	STAIRWELL SA-SD
16.1	STAIRWELL SE-SH
17-17.7	WINDOW DETAILS
18	DOOR DETAILS
19	CNC TILE
20	ELEVATOR DETAILS

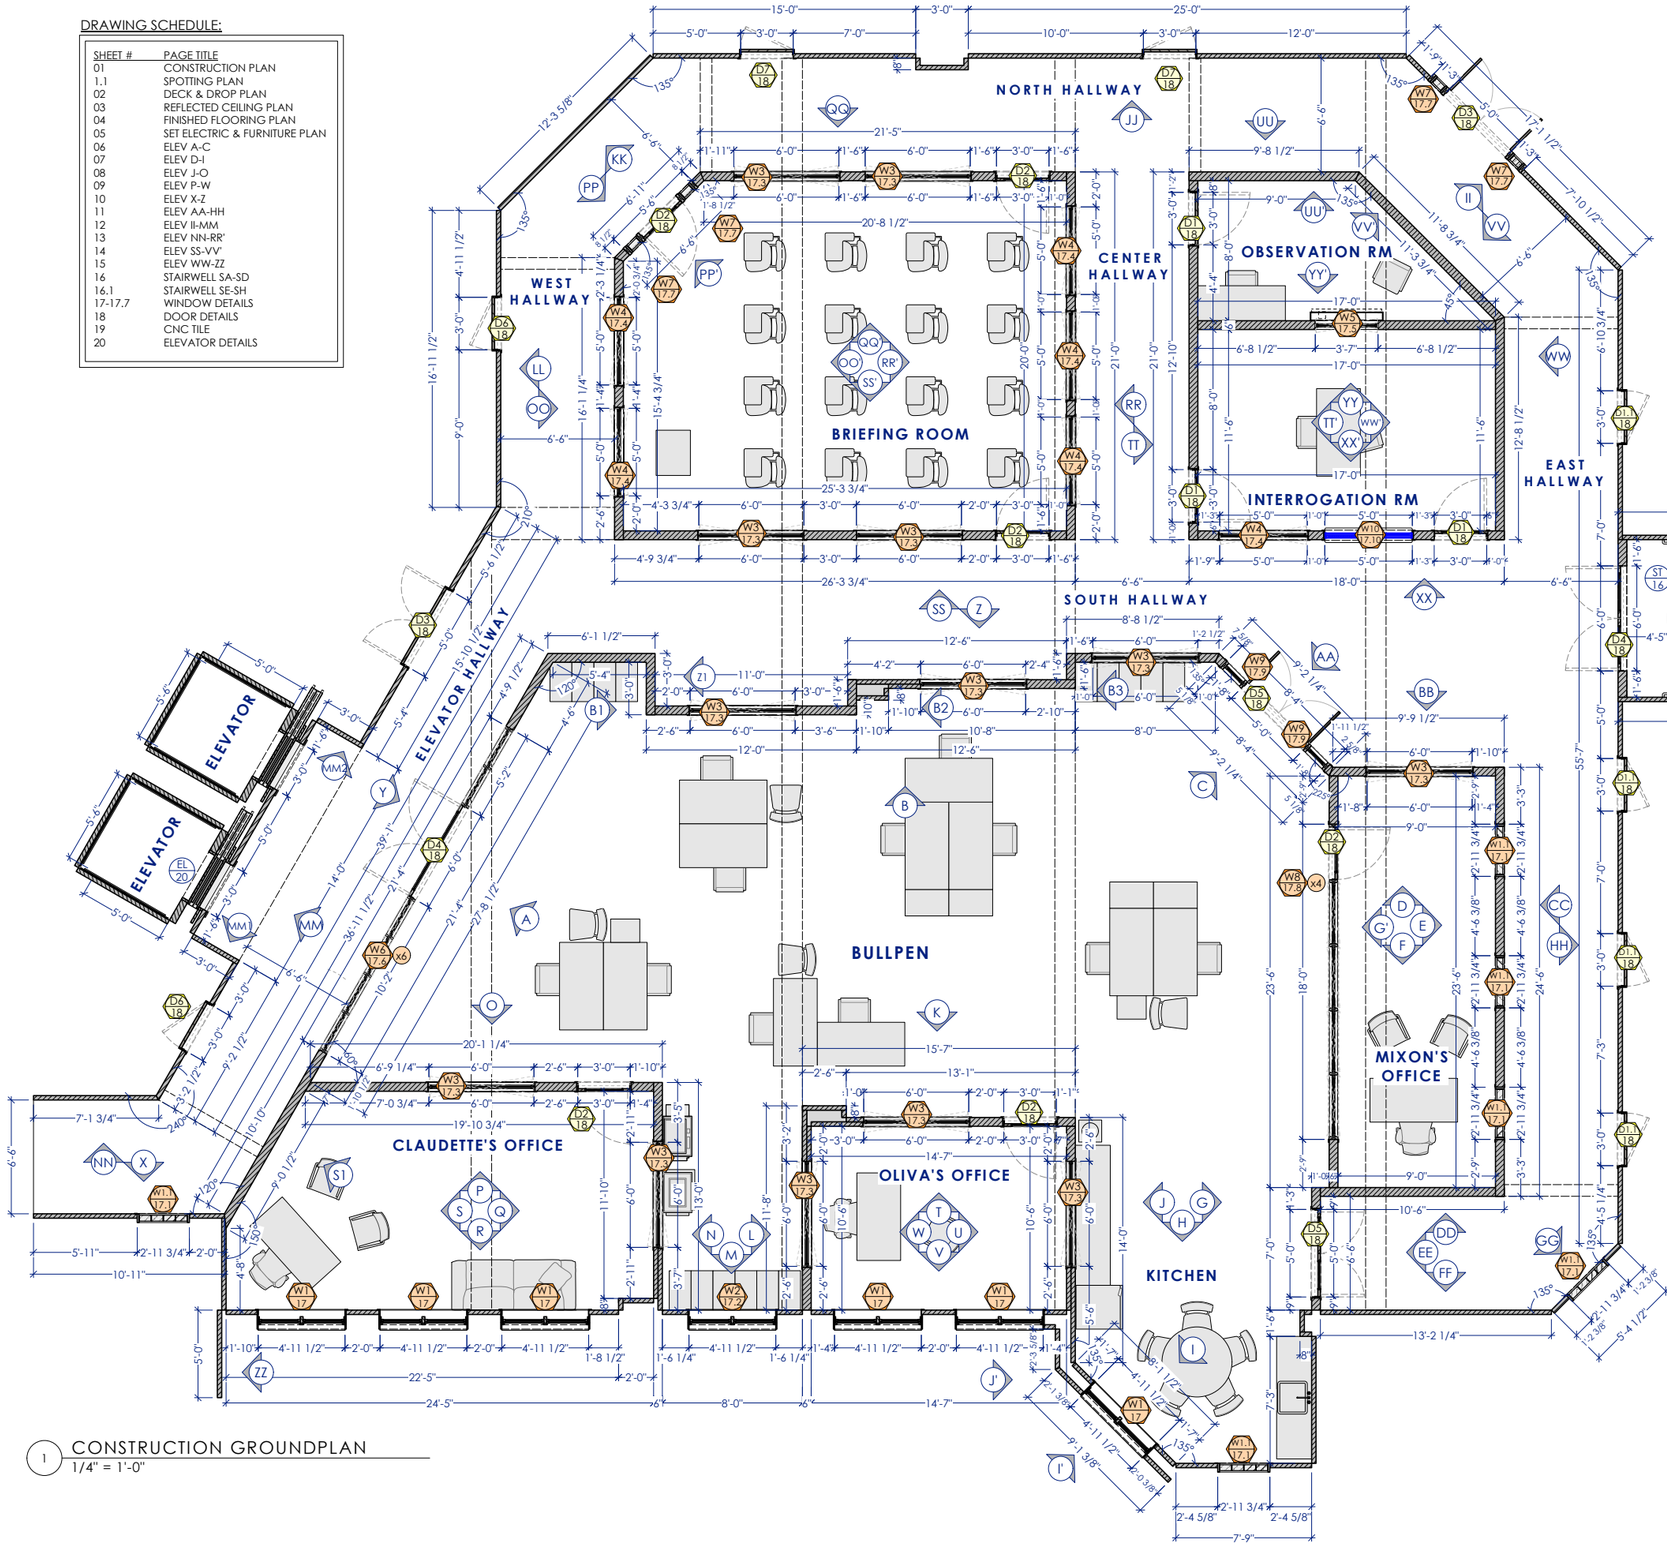

1 CONSTRUCTION GROUNDPLAN
1/4" = 1'-0"

WINDOW SCHEDULE:

TAG	W1 17	W1.1 17.1	W2 17.2	W3 17.3
	EXTERIOR WINDOWS, CLEAR GLASS	GLASS BLOCK WINDOWS	EXTERIOR ARCHED WINDOW	INTERIOR WINDOW, LARGE
QTY	7 TOTAL	6 TOTAL	1 TOTAL	13 TOTAL
TYPE	DOUBLE HUNG WINDOW SET x2 FINISH EXTERIOR X1 PARTIAL SEE ELEV 1' American Craftsman or similar Internet # 204814595 Model # 2858786	GLASS BLOCK WINDOW (X40) 8"x8" GLASS BLOCKS	DOUBLE HUNG WINDOW SET WITH ARCH ABOVE American Craftsman or similar Internet # 204814595 Model # 2858786	AS FIXED WINDOW ***PIVOT FOR CAMERA***
SIZE	59.5" X 58", SILL @36" 28"X58" each purchased window	35.75" X 90.25"	59.5" X 75", SILL @36" 28"X58" each purchased window	72" X 40", SILL @38.5"
FINISHES	AS DARK PAINTED METAL WIRE GLASS ON DIAGONAL	CLEAR ANODIZED FRAME	AS DARK PAINTED METAL WIRE GLASS ON DIAGONAL	AS DARK PAINTED METAL CLEAR GLASS
HARDWARE	DOUBLE HUNG LOCKS DOUBLE HUNG LIFTS	N/A	DOUBLE HUNG LOCKS DOUBLE HUNG LIFTS	PIVOT HARDWARE GASKET OR SIMILAR TO MASK GAPS

TAG	W4 17.4	W5 17.5	W6 17.6	W7 17.7
	INTERIOR WINDOW, SMALL	INTERROGATION RM WINDOW	STOREFRONT WINDOW SMALL	GLASS BLOCK SIDE LITES
QTY	6 TOTAL	1 TOTAL	6 TOTAL	4 TOTAL
TYPE	AS FIXED WINDOW ***PIVOT FOR CAMERA***	AS FIXED WINDOW GLASS / MIRROR ***PIVOT FOR CAMERA***	AS FIXED WINDOWS ***PIVOT FOR CAMERA***	GLASS BLOCK SIDE LITES (X9) 8"x8" GLASS BLOCKS EACH
SIZE	60" X 40", SILL @38.5"	43" X 27", SILL @48"	28" X 82"	11"X82"
FINISHES	AS DARK PAINTED METAL CLEAR GLASS	AS DARK PAINTED METAL WILD CLEAR GLASS & MIRROR	CLEAR ANODIZED METAL CLEAR GLASS	CLEAR ANODIZED FRAME
HARDWARE	PIVOT HARDWARE GASKET OR SIMILAR TO MASK GAPS	PIVOT HARDWARE GASKET OR SIMILAR TO MASK GAPS	PIVOT HARDWARE X2 GASKET OR SIMILAR TO MASK GAPS	N/A

TAG	W8 17.8	W9 17.9
	STOREFRONT WINDOW LARGE	STOREFRONT DOOR SIDE LITE
QTY	4 TOTAL	2 TOTAL
TYPE	AS FIXED WINDOWS ***PIVOT FOR CAMERA***	AS FIXED WINDOWS ***PIVOT FOR CAMERA***
SIZE	42"X'82	16"X'82
FINISHES	CLEAR ANODIZED FRAME CLEAR GLASS	CLEAR ANODIZED FRAME CLEAR GLASS
HARDWARE	N/A	N/A

DOOR SCHEDULE: *REFER TO PLAN FOR DOOR SWINGS

TAG	D1 18	D1.1 18	D2 18	D3 18
	SOLID DOOR	GLASS DOOR, **NON PRACTICAL**	GLASS DOOR	SOLID DOUBLE DOORS
QTY	3 TOTAL	4 TOTAL	6 TOTAL	2 SETS TOTAL
TYPE	SOLID CORE DOOR	WINDOW LITE DOOR MCMASTER CLEAR GLASS WINDOW 24"x30" PRODUCT 1361A6	WINDOW LITE DOOR MCMASTER CLEAR GLASS WINDOW 24"x30" PRODUCT 1361A6	SOLID DOUBLE DOORS FINISH ONE SIDE ONLY
SIZE	1-3/4" THICK DOOR 36" X 82" DOOR	1-3/4" THICK DOOR 36" X 82" DOOR	1-3/4" THICK DOOR 36" X 82" DOOR	1-3/4" THICK DOOR 30" X 82" DOOR 5'-0" OPENING
FINISHES	AS PAINTED METAL SILVER HARDWARE	AS PAINTED METAL SILVER HARDWARE HAMMERED GLASS	AS PAINTED METAL SILVER HARDWARE CLEAR GLASS	AS PAINTED METAL SILVER HARDWARE
HARDWARE	(1) LOCKING LEVER DOOR KNOB (3) BUTT HINGES (2) KICK PLATE 19"x35" or similar	(1) LOCKING LEVER DOOR KNOB (1) WINDOW LITE (3) BUTT HINGES (2) KICK PLATE 19"x35" or similar	(1) LOCKING LEVER DOOR KNOB (1) WINDOW LITE (3) BUTT HINGES (2) KICK PLATE 19"x35" or similar	(2) PUSH PLATES (2) FLUSH BOLT PASSIVE DOOR (2) KICK PLATE 19"x35" or similar (6) BUTT HINGES (2) KICK STANDS (2) DOOR CLOSERS
TAG	D4 18	D5 18	D6 18	D7 18
	ENTRANCE DOUBLE DOORS	GLASS DOUBLE DOORS	GLASS DOOR HAMMERED GLASS	SOLID DOOR **NON PRACTICAL**
QTY	2 SETS TOTAL	2 SETS TOTAL	2 TOTAL	2 TOTAL
TYPE	WINDOW LITE DOORS MCMASTER CLEAR GLASS WINDOW 24"x30" PRODUCT 1361A6	WINDOW LITE DOORS MCMASTER CLEAR GLASS WINDOW 20"x30" 1361A12	WINDOW LITE DOOR MCMASTER CLEAR GLASS WINDOW 24"x30" PRODUCT 1361A6	SOLID CORE DOOR
SIZE	1-3/4" THICK DOOR 36" X 82" EACH DOOR 6'-0" OPENING	1-3/4" THICK DOOR 30" X 82" EACH DOOR 5'-0" OPENING	1-3/4" THICK DOOR 36" X 82" DOOR	1-3/4" THICK DOOR 36" X 82" DOOR
FINISHES	AS PAINTED METAL SILVER HARDWARE	AS PAINTED METAL SILVER HARDWARE	AS PAINTED METAL SILVER HARDWARE HAMMERED GLASS	AS PAINTED METAL SILVER HARDWARE
HARDWARE	(1) SET PUSH BAR/LEVER TRIM (1) CREMONE BOLT (4) KICK PLATE 19"x35" or similar (2) DOOR CLOSERS (6) BUTT HINGES (2) WINDOW LITES (2) KICK STANDS	(1) SET PUSH BAR/LEVER TRIM (1) CREMONE BOLT (4) KICK PLATE 19"x29" or similar (2) DOOR CLOSERS (6) BUTT HINGES (2) WINDOW LITES	(1) LOCKING LEVER DOOR KNOB (1) WINDOW LITE (3) BUTT HINGES (2) KICK PLATE 19"x35" or similar	(1) LOCKING LEVER DOOR KNOB (3) BUTT HINGES (1) KICK PLATE 19"x35" or similar

TAG	W10 17.10
	SLIDING WINDOW
QTY	1 TOTAL
TYPE	FABRICATED SLIDING WINDOW
SIZE	60"X'40" + LEDGE 59.75"X39" FABRICATED WINDOW
FINISHES	DARK VINYL CLEAR GLASS
HARDWARE	SLIDING WINDOW LOCK PER VENDOR

DEXTER: RESURRECTION
SEASON 2

PRODUCTION DESIGNER: ERIC WEILER
ART DIRECTOR: MIKE A-HERN
SET DECORATOR: MATTIE SIEGAL

2" / 1" / 0 TRUE SCALE MEASURE

SCALE: AS NOTED
DRAWN BY: KD#
DATE DRAWN: 01/27/26


REVISED 03-26-26

SET #: A30-A35
EPISODE #:
SHEET #: 01
Date: 4/21/13 PM

SET NAME: INT POLICE PRECINCT - HOMICIDE DIVISION
DRAWING: CONSTRUCTION GROUNDPLAN
LOCATION: SUNSET PIER 94 STAGE 4


STILLS




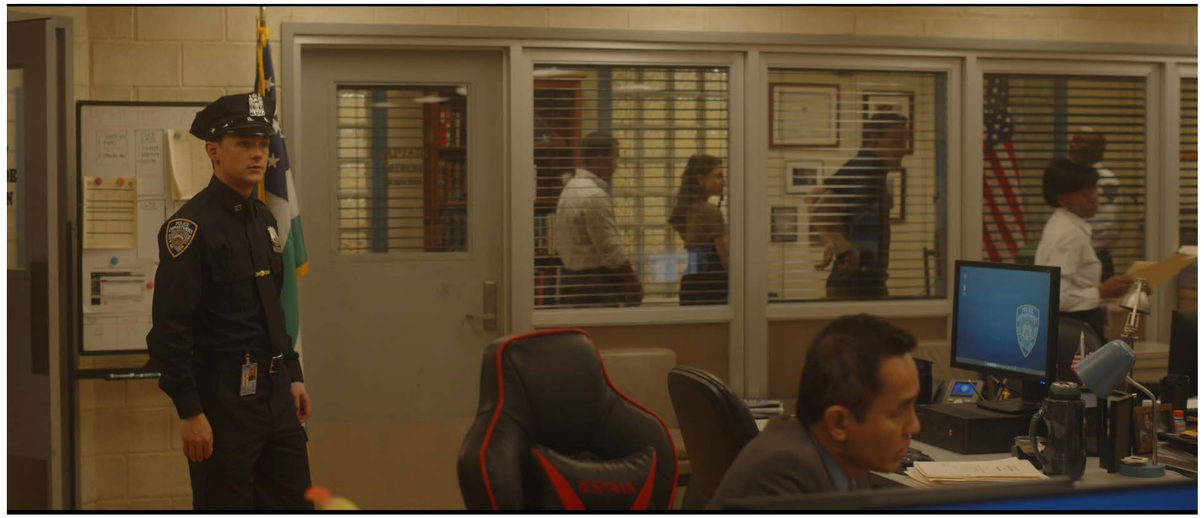




STILLS

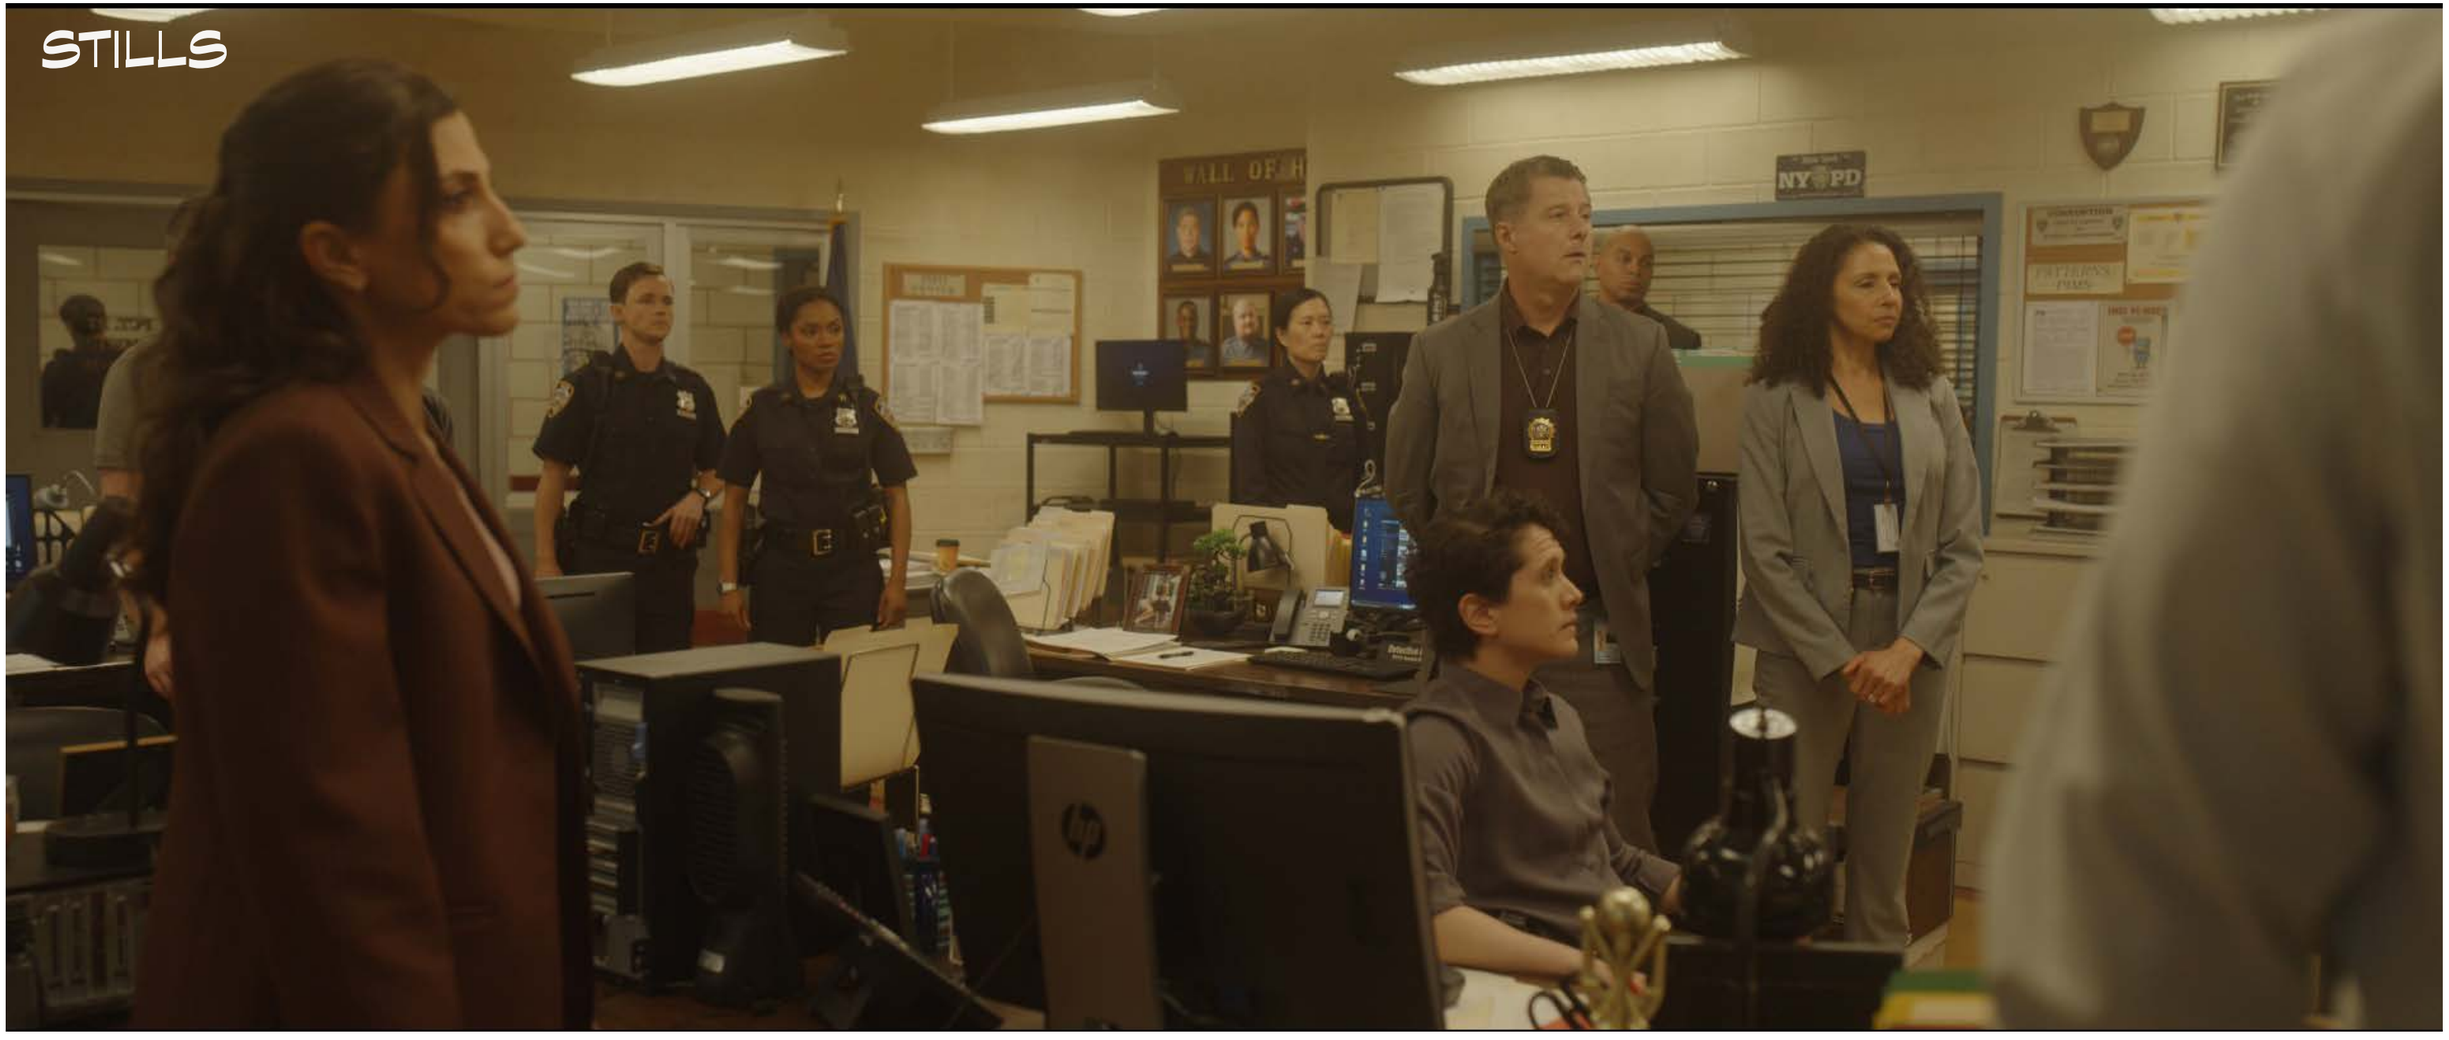

NYPD

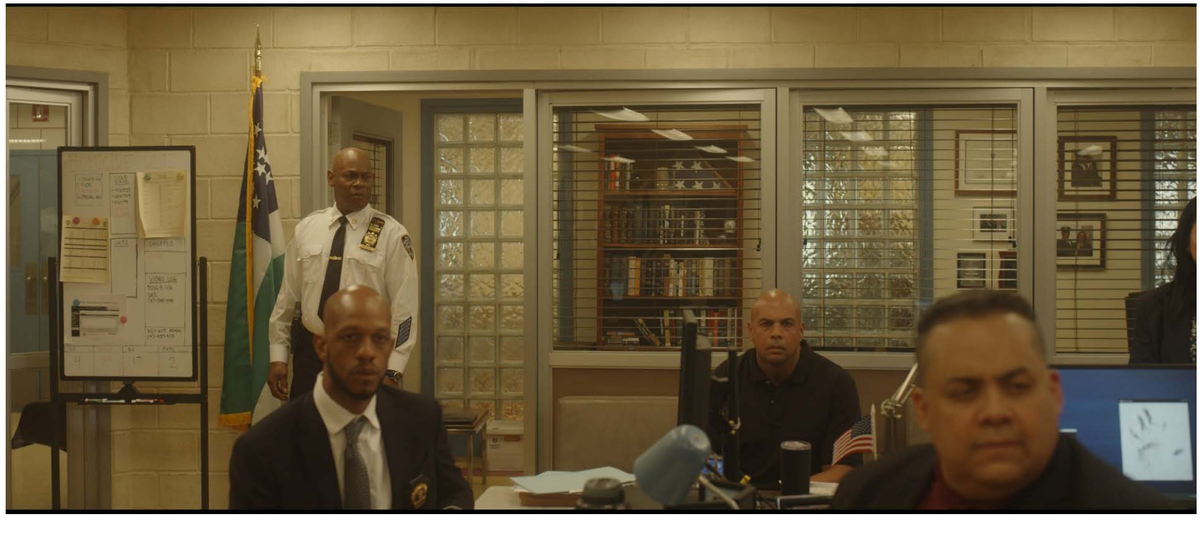


THE NEW
Dan Frant, Named Person
of Interest in Ripper Case,
Brought in for Questioning

SET PICS

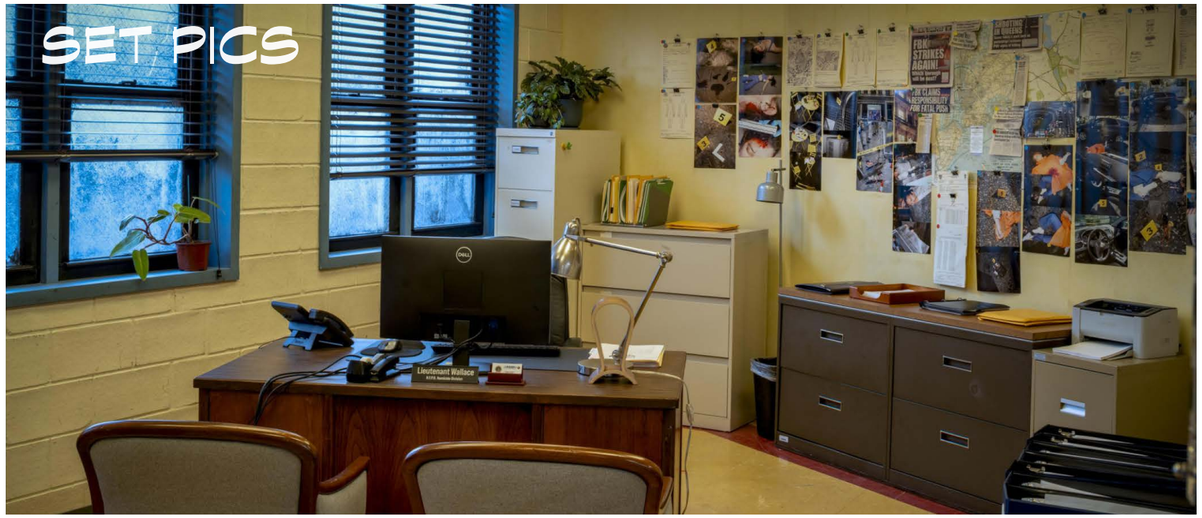


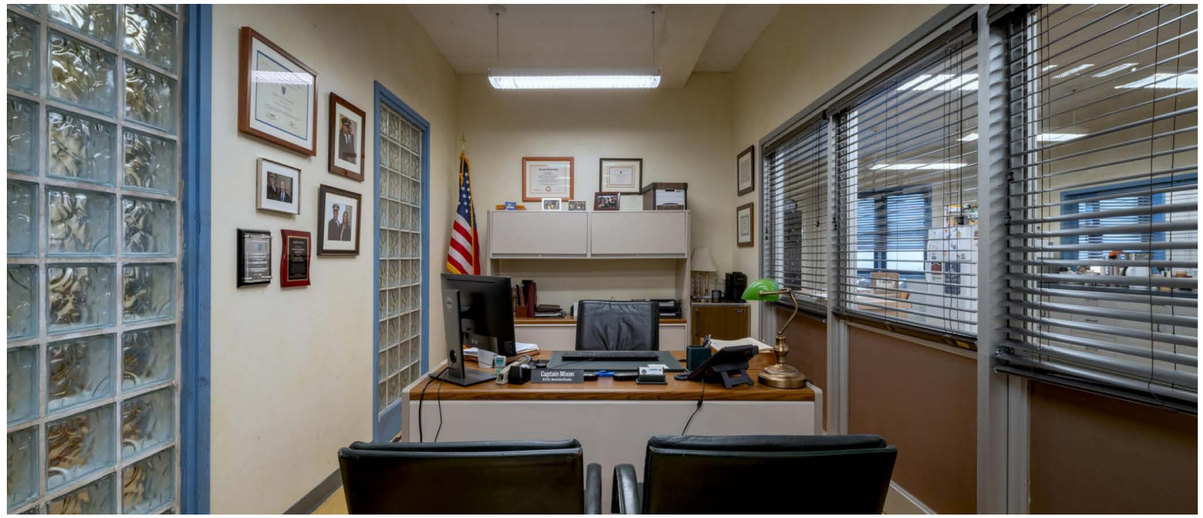




SET PICS



POLICE!
DON'T MOVE

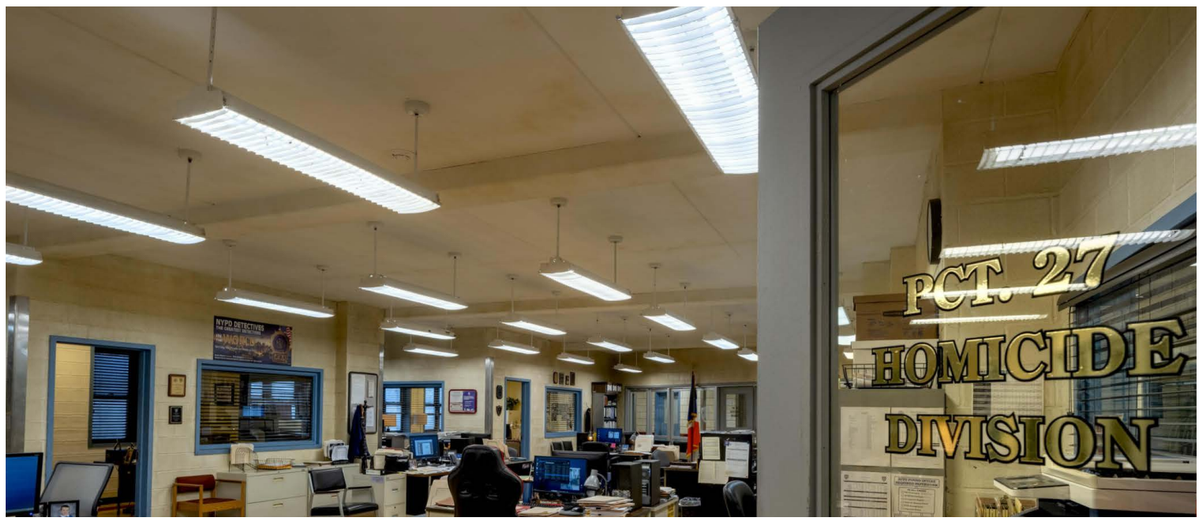
NYPD DETECTIVES
PCT. 27
HOMICIDE
DIVISION

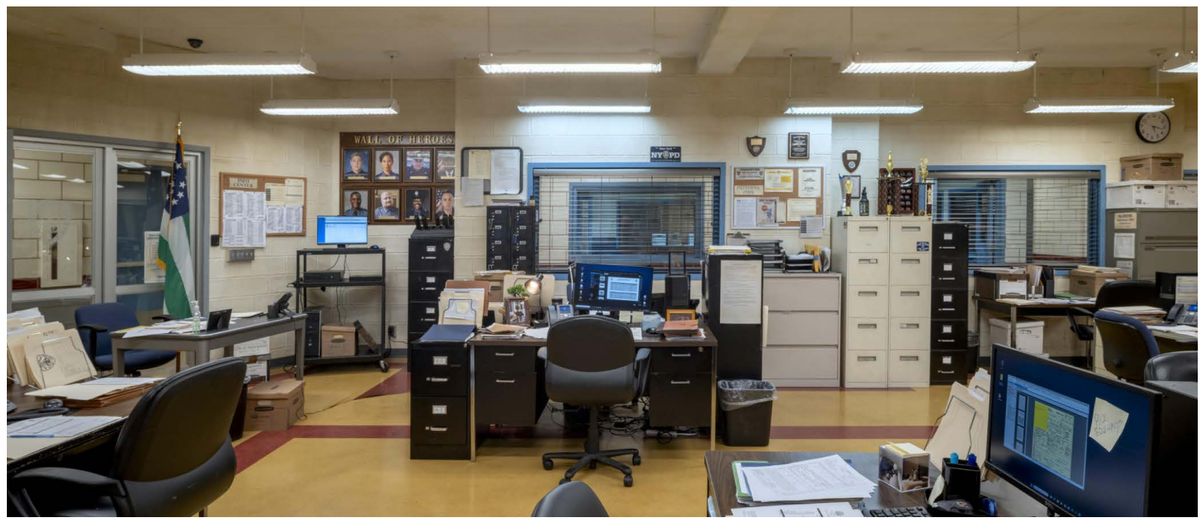
WALL OF HEROES
NYPD

SET PICS



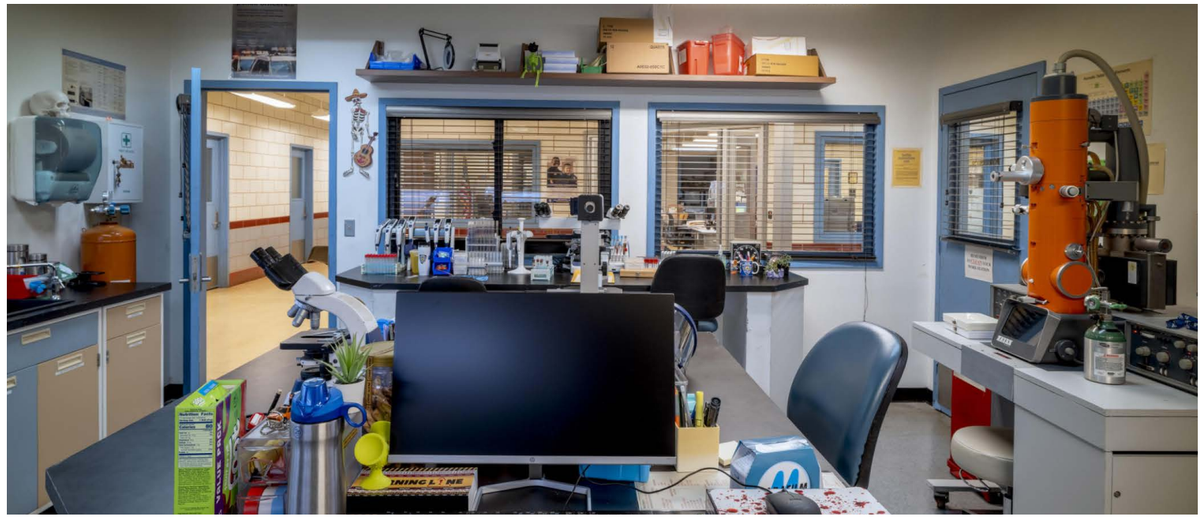



DOOR SCHEDULE: *REFER TO PLAN FOR DOOR SWINGS

TAG	D1 08 DOUBLE DOORS	D2 08 SOLID DOOR	D3 08 DOOR WITH LITE	D4 7.3 FRONT DOUBLE DOORS
QTY	1 SETS TOTAL	5 TOTAL	2 TOTAL	1 SET TOTAL
TYPE	SHAPED DOOR LITES TEXTURED GLASS, TBD	SOLID CORE DOOR *FINISH ONE SIDE ONLY*	WINDOW LITE DOOR MCMASTER CLEAR GLASS WINDOW 3903A33 *FINISH ONE SIDE ONLY*	GLASS DOORS TO MATCH LOCATION
SIZE	1-3/4" THICK DOOR 30" X 82" DOOR 5'-0" OPENING	1-3/4" THICK DOOR 36" X 82" DOOR	1-3/4" THICK DOOR 36" X 82" DOOR	1-3/4" THICK DOOR 36" X 88.25" DOOR 6'-0" WIDE OPENING
FINISHES	AS PAINTED METAL SILVER HARDWARE	AS PAINTED METAL SILVER HARDWARE	AS PAINTED METAL SILVER HARDWARE CLEAR GLASS	AS BRASS METAL CLEAR GLASS
HARDWARE	(1) SET PUSH BAR/LEVER TRIM (1) CREMONE BOLT (4) KICK PLATE 19"x35" or similar (2) DOOR CLOSERS (6) BUTT HINGES	(1) LOCKING LEVER DOOR KNOB (3) BUTT HINGES (2) KICK PLATE 19"x35" or similar	(1) LOCKING LEVER DOOR KNOB (1) WINDOW LITE (3) BUTT HINGES (1) KICK PLATE 19"x35" or similar (1) DOOR CLOSER	(2) PULL HANDLES (2) LOCKS (6) BUTT HINGES (2) DOOR CLOSERS (2) DOOR HOOK CATCH (1) SET PUSH/PULL SIGN, SEE IMAGES

WINDOW SCHEDULE:

TAG	W1 7.1 GLASS BLOCK WINDOWS	W2 7.2 EXTERIOR WINDOW	W3 7.3 ENTRY WINDOW
QTY	2 TOTAL	6 TOTAL	2 TOTAL
TYPE	ACRYLIC BLOCK WINDOW (X18) 8"x8" ACRYLIC BLOCKS	FIXED GLASS WINDOW ***NOTE: x3 WINDOWS IN WALL 'U' SHARE WALL WITH INT EVIDENCE RM***	FIXED GLASS WINDOW TO MATCH LOCATION
SIZE	19.25"x82"	37"x18"	19"x90"
FINISHES	CLEAR ANODIZED FRAME	AS DARK PAINTED METAL MISCO ROUGH WIRE GLASS	AS BRASS METAL CLEAR GLASS
HARDWARE	N/A	N/A	N/A

DRAWING SCHEDULE:

SHEET #	PAGE TITLE
01	CONSTRUCTION PLAN
02	REFLECTED CEILING PLAN
03	FINISHED FLOORING PLAN
04	SET ELECTRIC & FURNITURE PLAN
05	ELEVATIONS A-L
06	ELEVATIONS M-U
07	WINDOW DETAILS
7.3	W3 & D4
7.4	W3/D4 PLAN DETAIL
08	DOOR DETAILS
09	GATE
10	DESK

1 CONSTRUCTION GROUNDPLAN
1/2" = 1'-0"

REVISED 04-06-26

DEXTER: RESURRECTION
SEASON 2

PRODUCTION DESIGNER: ERIC WEILER
ART DIRECTOR: MIKE AHERN
SET DECORATOR: MATTIE SIEGAL

0 1" 2
TRUE SCALE MEASURE


SCALE: AS NOTED
DRAWN BY: KDH
DATE DRAWN: 01/27/26


SHEET #: 01
SET #: A36
EPISODE #:
Time: 4:21:34 PM

SET NAME: INT POLICE PRECINCT - LOBBY/SECURITY
DRAWING: CONSTRUCTION GROUNDPLAN
LOCATION: SUNSET PIER 94 STAGE 4

SET PICS


NO SMOKING OR VAPING
POLICE PERSONNEL ONLY
WALK-A-THON
FOR HEALTHIER BABIES

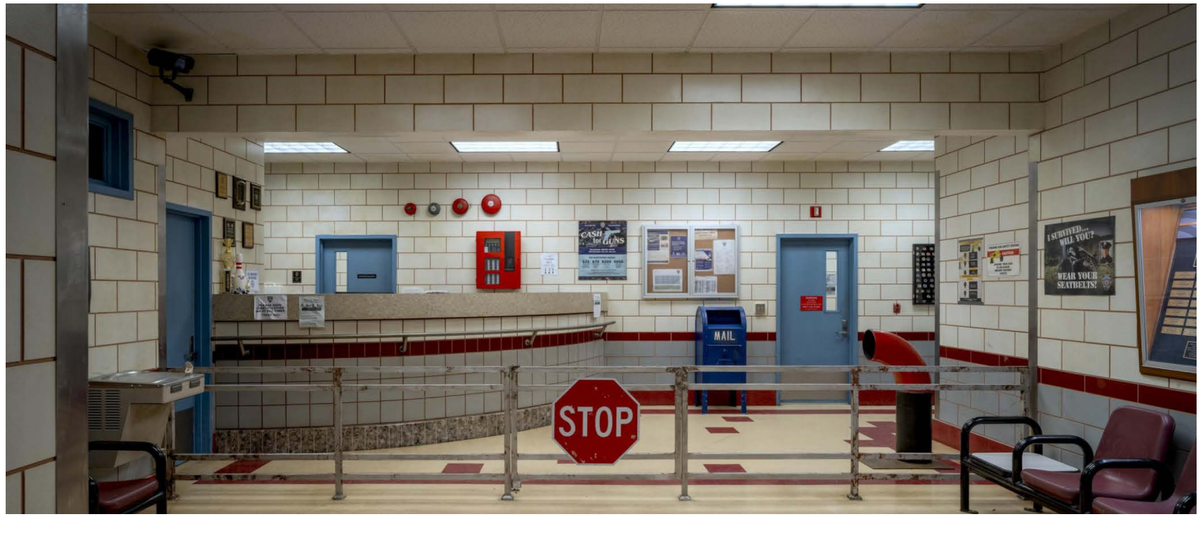
CASH FOR GUNS
I SURVIVED... WILL YOU?
WEAR YOUR SEATBELTS!
MAIL
STOP

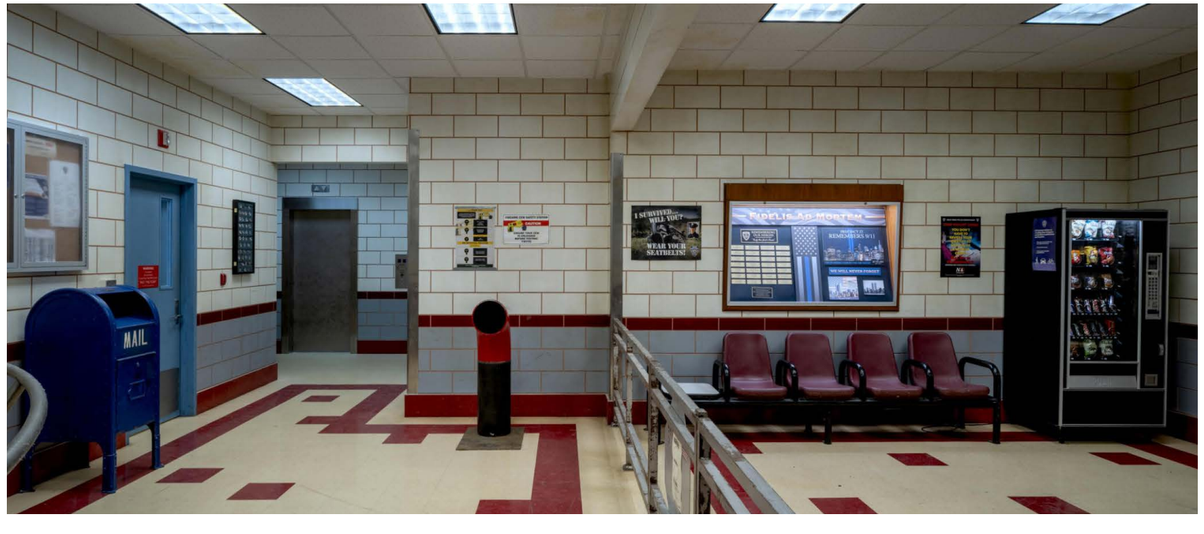
I SURVIVED... WILL YOU?
WEAR YOUR SEATBELTS!
MAIL

WINDOW SCHEDULE:


TAG	W1 07 EXTERIOR WINDOW
QTY	4 TOTAL
TYPE	FIXED WINDOW ***NOTE: x3 WINDOWS IN WALL 'G' SHARE WALL WITH INT LOBBY***
SIZE	37"x18"
FINISHES	AS DARK PAINTED METAL MISCO ROUGH WIRE GLASS
HARDWARE	N/A

DOOR SCHEDULE: *REFER TO PLAN FOR DOOR SWINGS

TAG	D1 08 SOLID DOOR	D2 08 DOOR WITH LITE
QTY	2 TOTAL	1 TOTAL
TYPE	SOLID CORE DOOR	WINDOW LITE DOOR MCMASTER CLEAR GLASS WINDOW 3903A33
SIZE	1-3/4" THICK DOOR 36" X 82" DOOR	1-3/4" THICK DOOR 36" X 82" DOOR
FINISHES	AS PAINTED METAL SILVER HARDWARE	AS PAINTED METAL SILVER HARDWARE CLEAR GLASS
HARDWARE	(1) LOCKING LEVER DOOR KNOB (3) BUTT HINGES (2) KICK PLATE 19"x35" or similar	(1) LOCKING LEVER DOOR KNOB (1) WINDOW LITE (3) BUTT HINGES (1) KICK PLATE 19"x35" or similar (1) DOOR CLOSER

DRAWING SCHEDULE:

SHEET #	PAGE TITLE
01	CONSTRUCTION PLAN
02	REFLECTED CEILING PLAN
03	FINISHED FLOORING PLAN
04	SET ELECTRIC & FURNITURE PLAN
05	ELEVATIONS A-H
06	ELEVATIONS I-M
07	WINDOW DETAILS
08	DOOR DETAILS
09	PARTITIONS

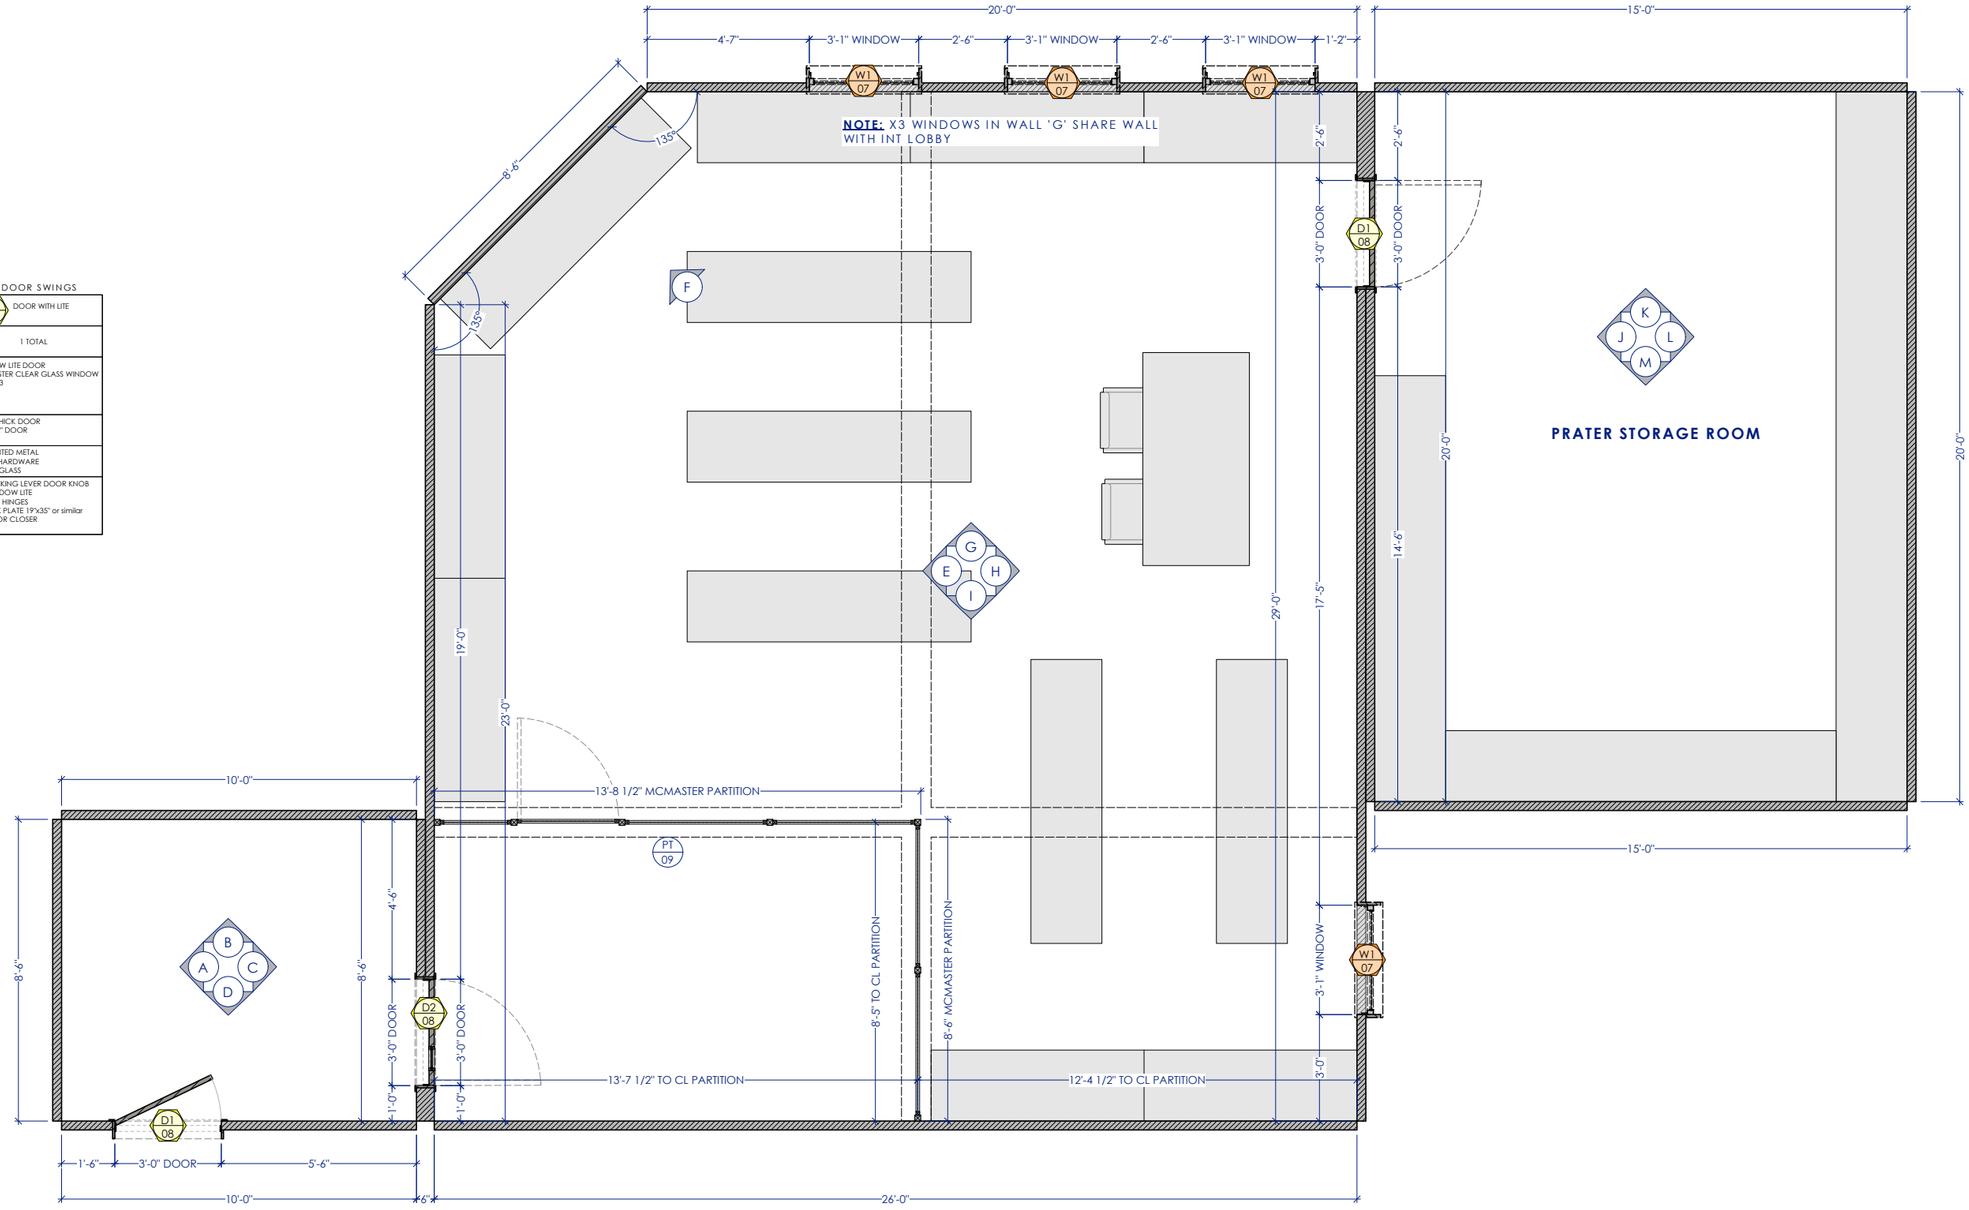

1 CONSTRUCTION GROUNDPLAN
1/2" = 1'-0"

REVISED 03-06-26

DEXTER: RESURRECTION
SEASON 2

PRODUCTION DESIGNER: ERIC WEILER
ART DIRECTOR: MIKE AHERN
SET DECORATOR: MATTIE SIEGAL

0 1" 2"
TRUE SCALE MEASURE


SCALE: AS NOTED
DRAWN BY: KD#
DATE DRAWN: 01/27/26

SHEET #: 01
SET #: A37
EPISODE #:

SET NAME: INT PRECINCT EVIDENCE RM PRATER STORAGE
DRAWING: CONSTRUCTION GROUNDPLAN
LOCATION: SUNSET PIER 94 STAGE 4

Issue: 4:21:49 PM

SET PICS

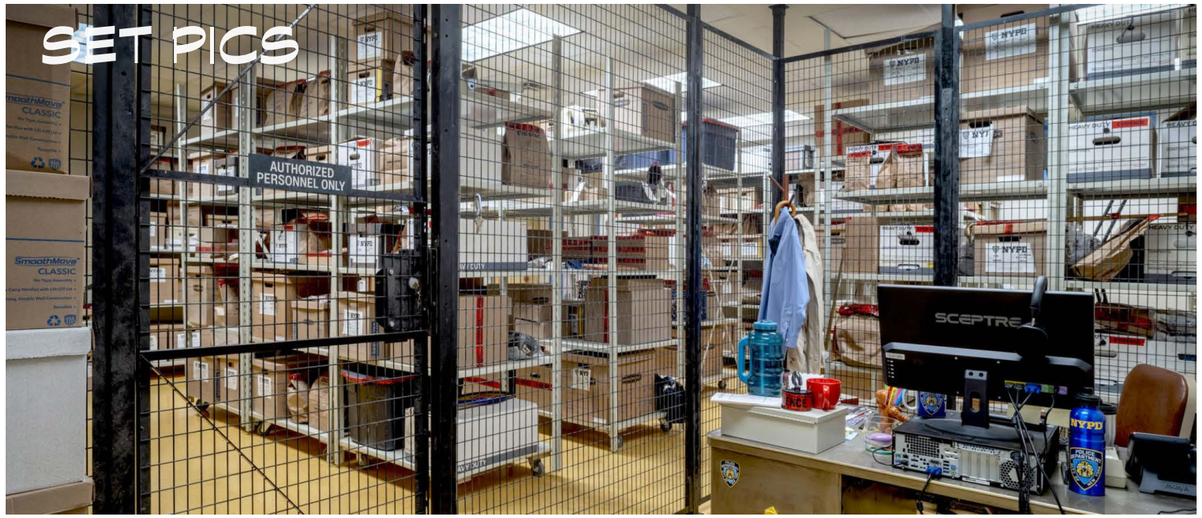

AUTHORIZED
PERSONNEL ONLY
SmoothMove
CLASSIC
SCEPTRE
NYPD


HEAVY DUTY
NYPD
EVIDENCE


EVIDENCE - Handle with care
EVIDENCE Handle With Care Case No.:
NYPD
HEAVY DUTY
PRATER
CHAIN OF CUSTODY
Jeffrey Dahmer
AKA
Milwaukee Cannibal



DON FRAMT'S HOUSE
AKA THE NY RIPPER

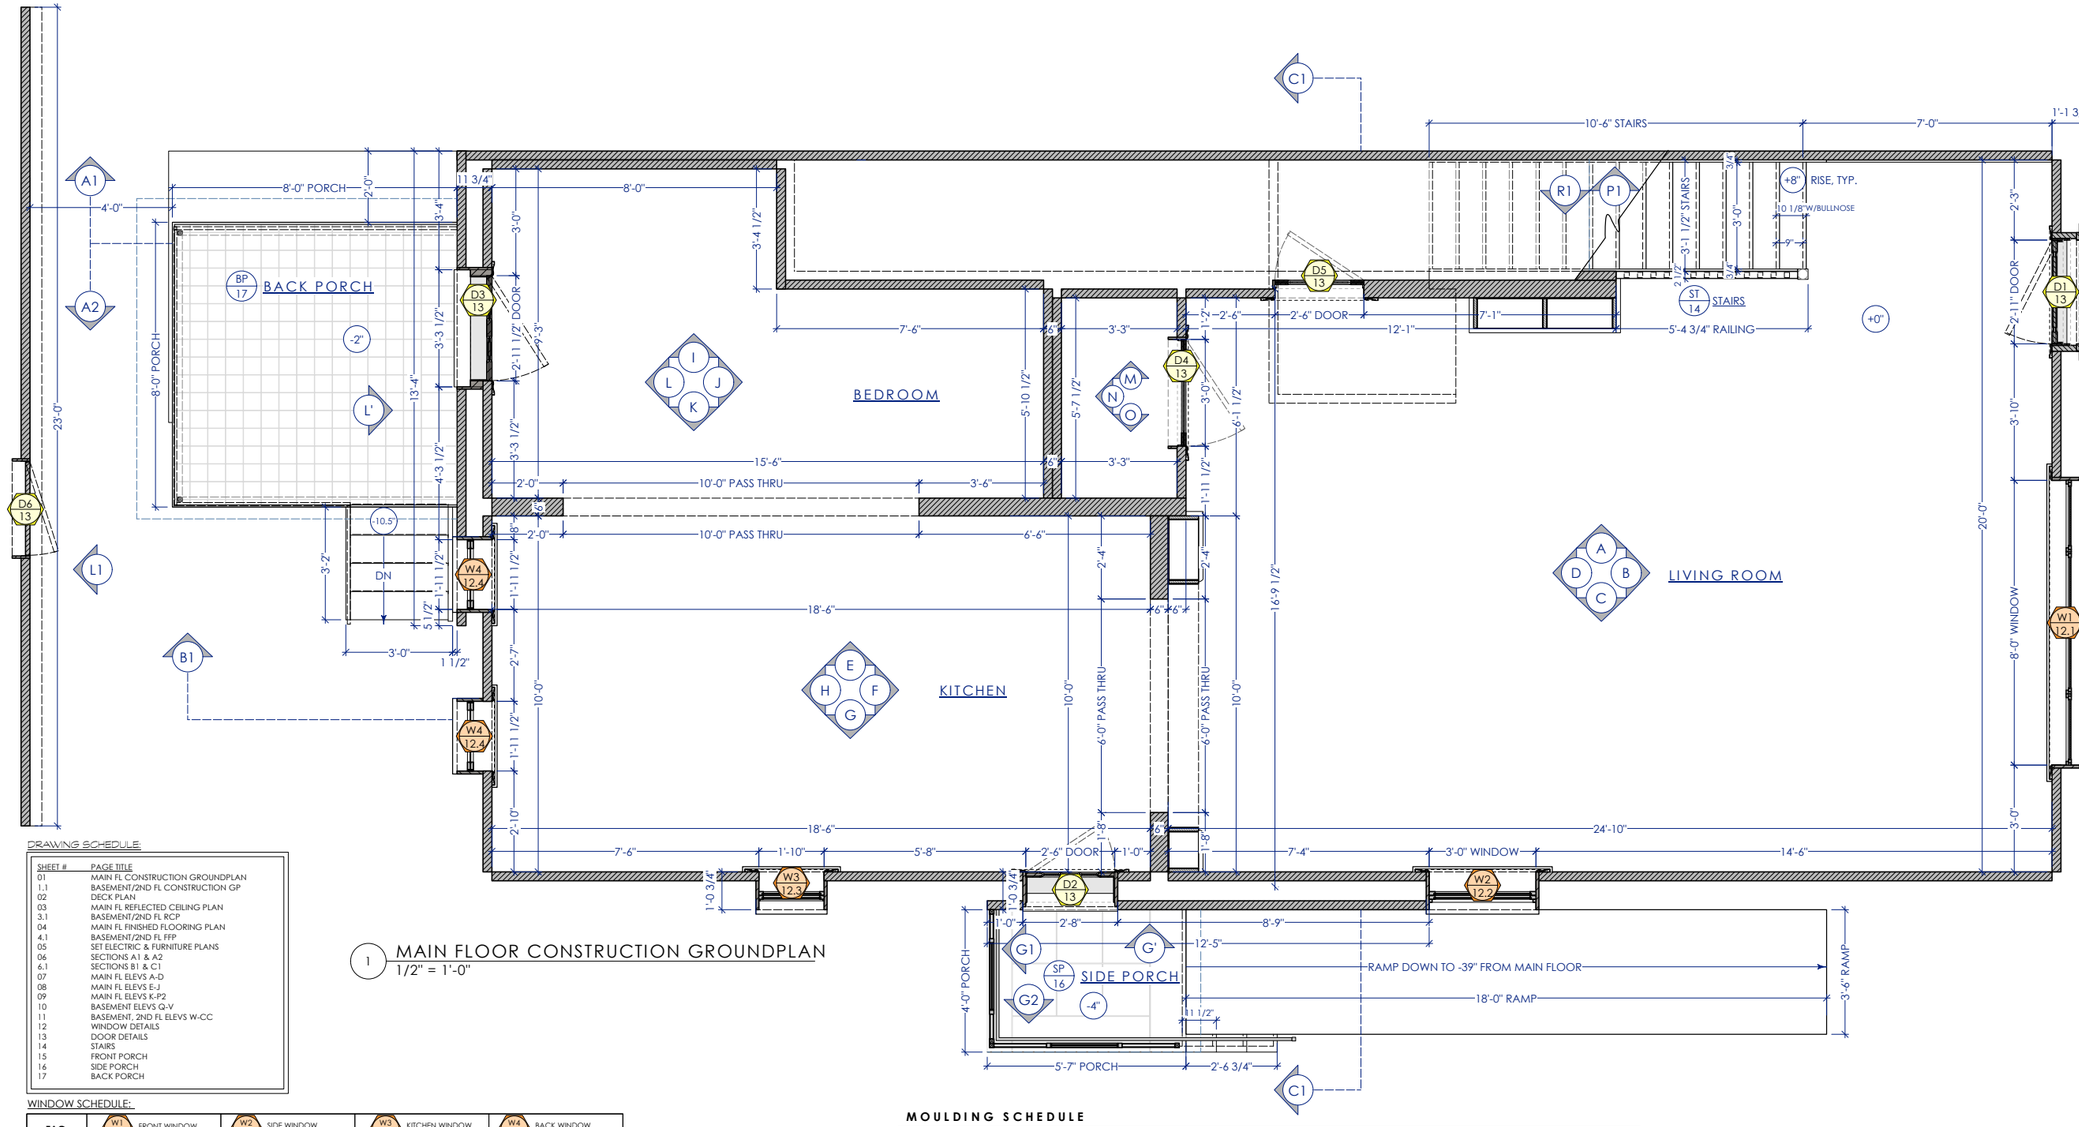

1 MAIN FLOOR CONSTRUCTION GROUNDPLAN
1/2" = 1'-0"

DRAWING SCHEDULE:

SHEET #	PAGE TITLE
01	MAIN FL CONSTRUCTION GROUNDPLAN
1.1	BASEMENT/2ND FL CONSTRUCTION GP
02	DECK PLAN
03	MAIN FL REFLECTED CEILING PLAN
3.1	BASEMENT/2ND FL RCP
04	MAIN FL FINISHED FLOORING PLAN
4.1	BASEMENT/2ND FL FFP
05	SET ELECTRIC & FURNITURE PLANS
06	SECTIONS A1 & A2
6.1	SECTIONS B1 & C1
07	MAIN FL ELEVS A-D
08	MAIN FL ELEVS E-J
09	MAIN FL ELEVS K-P2
10	BASEMENT ELEVS Q-V
11	BASEMENT, 2ND FL ELEVS W-CC
12	WINDOW DETAILS
13	DOOR DETAILS
14	STAIRS
15	FRONT PORCH
16	SIDE PORCH
17	BACK PORCH


WINDOW SCHEDULE:

TAG	W1 12 FRONT WINDOW	W2 12 SIDE WINDOW	W3 12 KITCHEN WINDOW	W4 12 BACK WINDOW
QTY	1 TOTAL	1 TOTAL	1 TOTAL	2 TOTAL
TYPE	CASEMENT WINDOWS	DOUBLE HUNG WINDOW	DOUBLE HUNG WINDOW	FIXED WINDOW
SIZE	8'x6' OPENING EACH 24"X72", SILL @21"	36"x72", SILL @20"	22"x38", SILL @54"	23.5"x53", SILL @40"
FINISHES	AS WHITE VINYL	AS WHITE VINYL	AS WHITE VINYL	AS WHITE VINYL
HARDWARE	CASEMENT HARDWARE X4	DOUBLE HUNG HARDWARE	DOUBLE HUNG HARDWARE	N/A

DOOR SCHEDULE: *REFER TO PLAN FOR DOOR SWINGS

TAG	D1 13 FRONT DOOR	D2 13 SIDE DOOR	D3 13 BACK DOOR	D4 13 CLOSET DOOR	D5 13 STAIR DOOR	D6 13 BACKING WALL
QTY	1 TOTAL	1 TOTAL	1 TOTAL	1 TOTAL	1 TOTAL	1 TOTAL
TYPE	4-PANEL DOOR, X4 LITES ABOVE +TRANSOM TO MATCH LOCATION	15-LITE DOOR + TRANSOM TO MATCH LOCATION	SINGLE-LITE DOOR +FAUX MULLIONS TO MATCH LOCATION	SINGLE PANEL DOOR	SINGLE PANEL DOOR **NON-PRACTICAL**	6-PANEL DOOR **NON-PRACTICAL**
SIZE	1-3/4" THICK DOOR 35"x78.5" DOOR 35"x10.5" TRANSOM	1-3/4" THICK DOOR 30"x81" DOOR 30"x13.75" TRANSOM	1-3/4" THICK DOOR 35.25"X79.5" DOOR	1-1/2" THICK DOOR 36"x80" DOOR	1-1/2" THICK DOOR 30"x80" DOOR	1-1/2" THICK DOOR 31.5"X79" DOOR
FINISHES	PAINTED WOOD BRASS HARDWARE CLEAR GLASS	PAINTED WOOD (+ RAW WOOD MOULDING) BRASS HARDWARE CLEAR GLASS	PAINTED WOOD (+ RAW WOOD MOULDING) BRASS HARDWARE CLEAR GLASS	PAINTED WOOD BRASS HARDWARE	PAINTED WOOD BRASS HARDWARE	PAINTED WOOD BRASS LOCK/HANDLE SILVER HINGES
HARDWARE	(1) LOCKING DOOR KNOB (1) ADDITIONAL LOCK TO MATCH (3) BUTT HINGES (1) PEEP HOLE	(1) LOCKING DOOR KNOB (1) ADDITIONAL LOCKS TO MATCH (3) BUTT HINGES	(1) LOCKING DOOR KNOB (1) ADDITIONAL LOCK TO MATCH (3) BUTT HINGES (1) FRAMED WHITE CORDLESS BLINDS ADD-ON FOR DOOR GLASS TO	(1) KNOB SET (3) BUTT HINGES	(1) DUMMY KNOB (3) BUTT HINGES **NON-PRACTICAL**	(1) DUMMY LOCKING KNOB (1) DUMMY LOCK TO MATCH (3) BUTT HINGES **NON-PRACTICAL**

MOULDING SCHEDULE

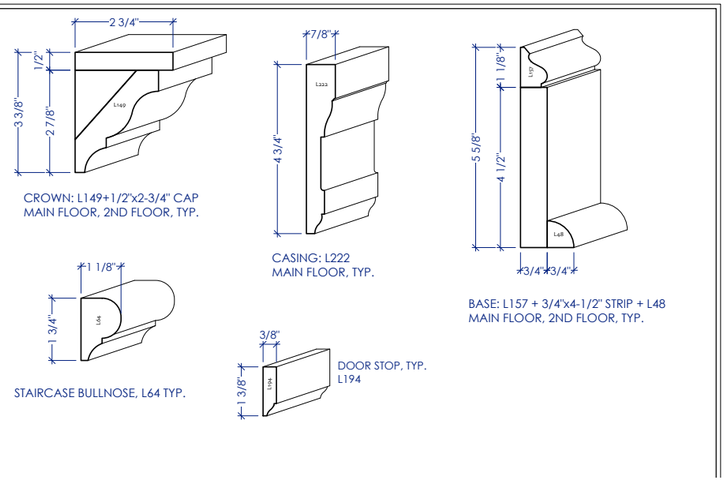

DEXTER: RESURRECTION
SEASON 2

PRODUCTION DESIGNER: ERIC WEILER
ART DIRECTOR: MIKE AHERN
SET DECORATOR: MATTIE SIEGAL

0 1" 2"
TRUE SCALE MEASURE

SCALE: AS NOTED
DRAWN BY: KDH
DATE DRAWN: 03.26.26


SET NAME: INT RIPPER HOUSE
DRAWING: MAIN FLOOR CONSTR. GROUNDPLAN
LOCATION: SUNSET PIER 94 STAGE 5

SET #: A65
EPISODE #:


SHEET #: 01

REVISED 04-27-26


4:19:16 PM

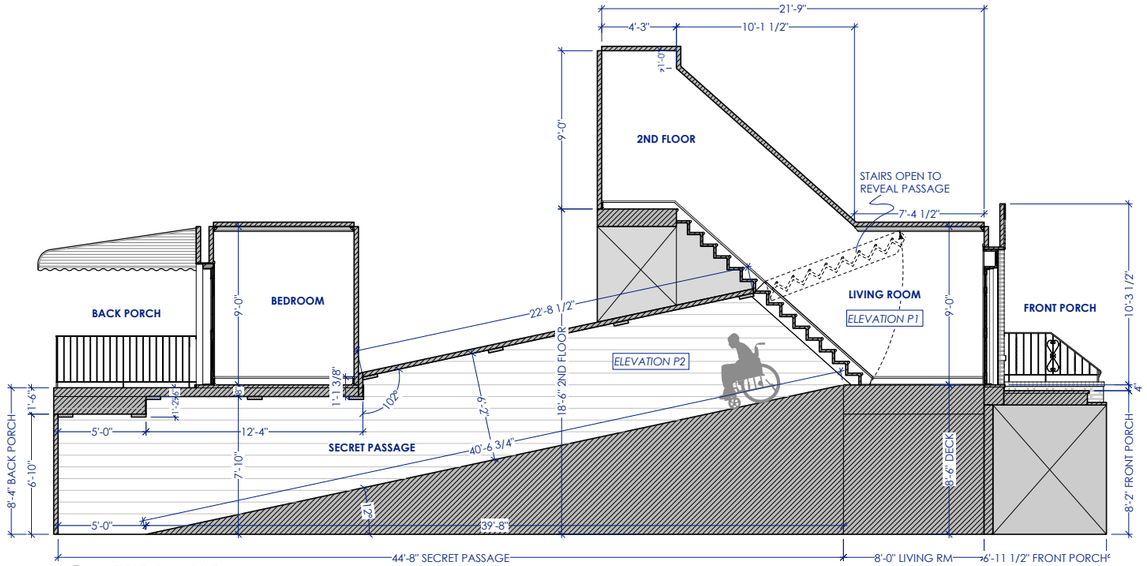


A1 SECTION VIEW
1/4" = 1'-0"

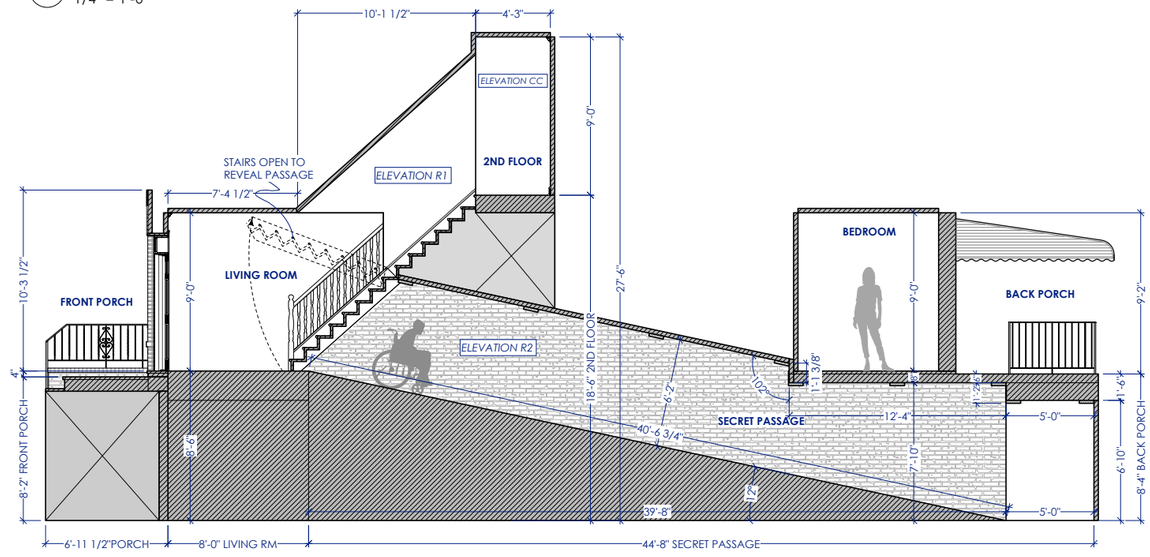


A2 SECTION VIEW
1/4" = 1'-0"

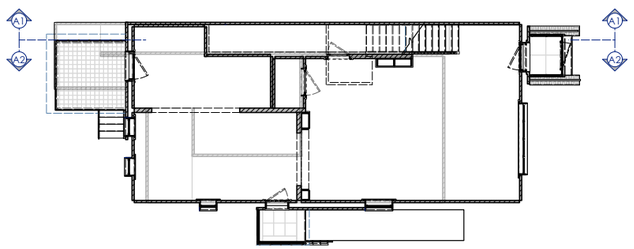

1 BASEMENT (GREY) & MAIN FL PLAN KEY
1/8" = 1'-0"

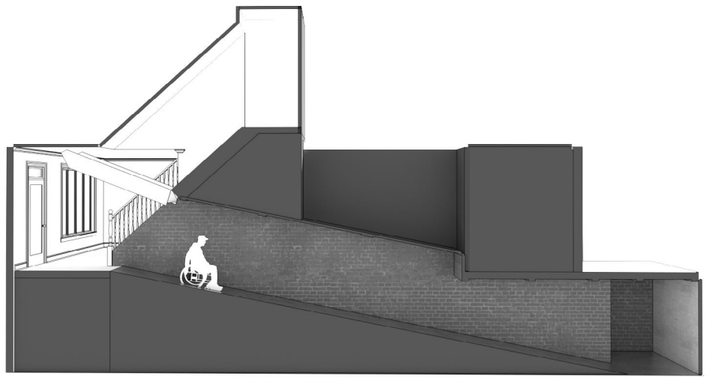

SECTION VIEW A2 RENDERING

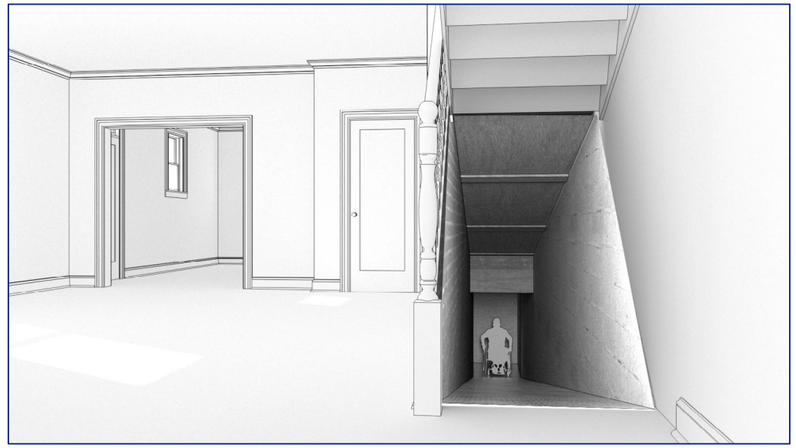

STAIRS OPEN TO REVEAL SECRET PASSAGE





REVISED 04-27-26

DEXTER: RESURRECTION
SEASON 2

PRODUCTION DESIGNER: ERIC WEILER
ART DIRECTOR: MIKE AHERN
SET DECORATOR: MATTIE SIEGAL

0 1" 2"
TRUE SCALE MEASURE

SCALE: AS NOTED
DRAWN BY: KD#
DATE DRAWN: 03.26.26

SET #: A65
SET NAME: INT RIPPER HOUSE
DRAWING: SECTIONS A1 & A2
EPISODE #:
LOCATION: SUNSET PIER 94 STAGE 5

SHEET #: 06
Date: 4.19.17 PM

STILLS







SET PICS








SET PICS





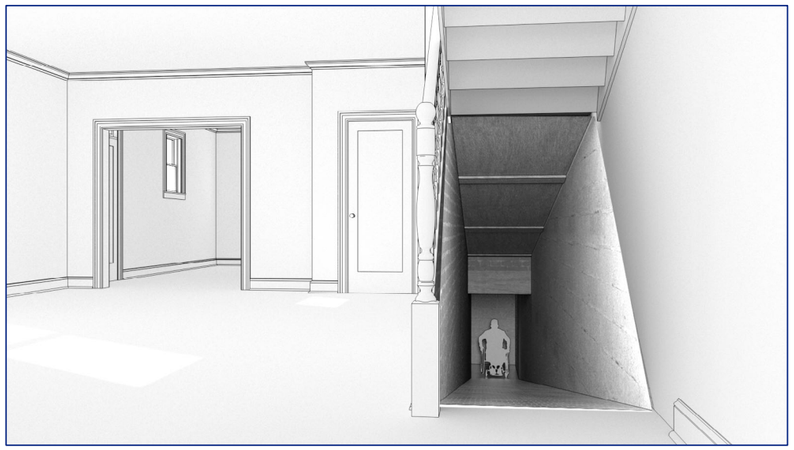







STAIRS OPEN TO REVEAL SECRET PASSAGE

SET PICS

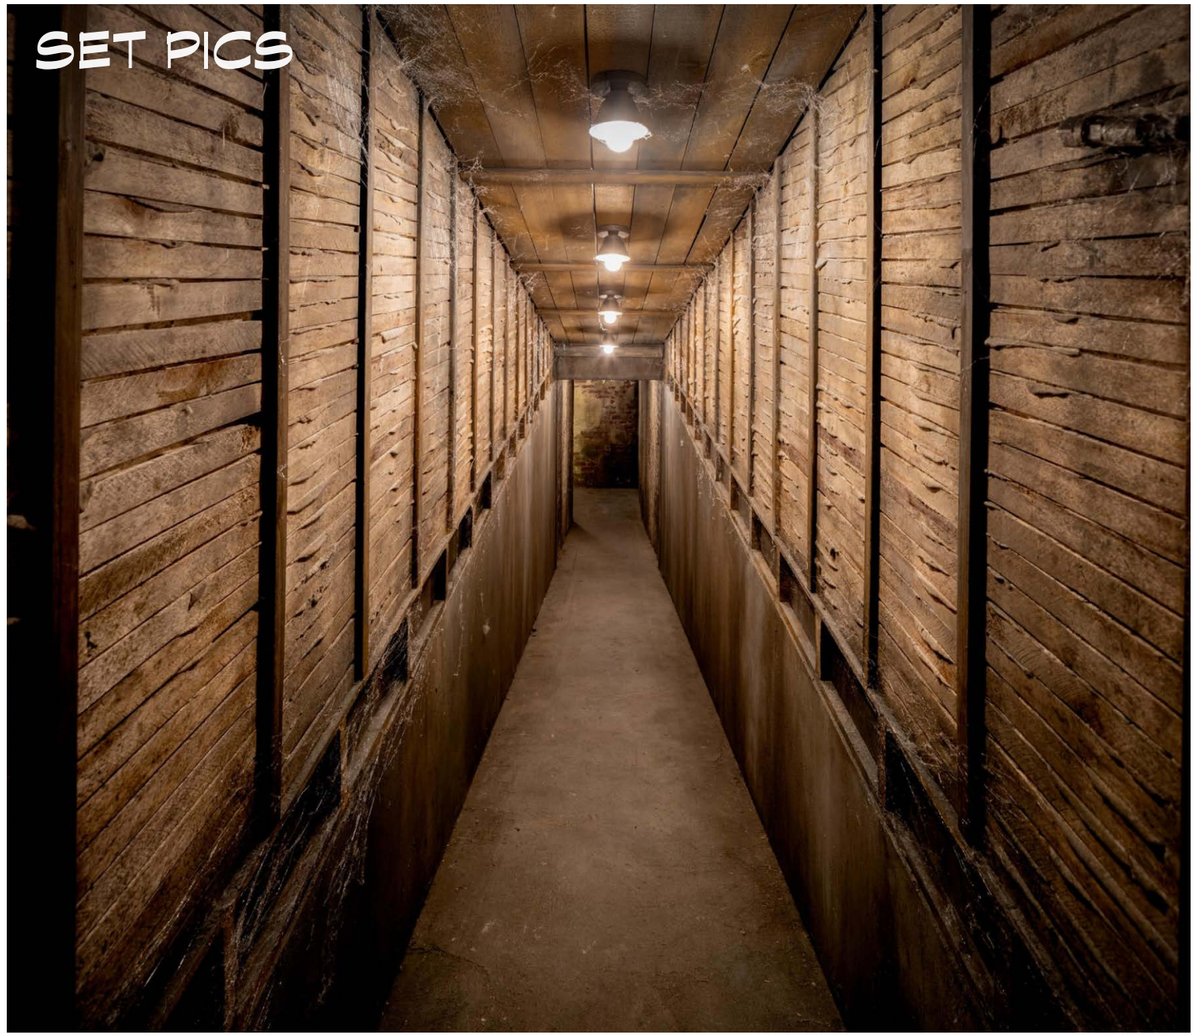



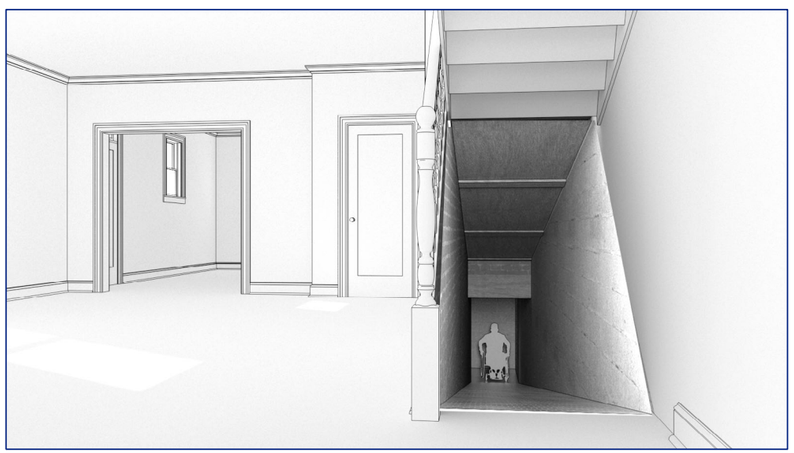





STAIRS OPEN TO REVEAL SECRET PASSAGE

STILLS







SET PICS










BROWNSTONE
BASEMENT

DOOR SCHEDULE:
*REFER TO PLAN FOR DOOR SWINGS

TAG	QTY	TYPE	SIZE	FINISHES	HARDWARE
D1 / 07 PANEL DOOR	2 TOTAL	WOOD PANEL DOOR	1-3/4" THICK DOOR 36" X 82" DOOR	STAINED WOOD BRASS HARDWARE	(1) PASSAGE SET (3) BUTT HINGES *ELEVATOR DOOR ONLY: LATCH ON OPPOSITE SIDE. SEE PLATE 09

DRAWING SCHEDULE:

SHEET #	PAGE TITLE
01	CONSTRUCTION PLAN
02	REFLECTED CEILING PLAN
03	FINISHED FLOORING PLAN
04	SET ELECTRIC & FURNITURE PLAN
05	ELEVATIONS A-F
06	ELEVATIONS G-J3
07	DOOR DETAIL
08	BUILT-IN WINE SHELF
09	ELEVATOR

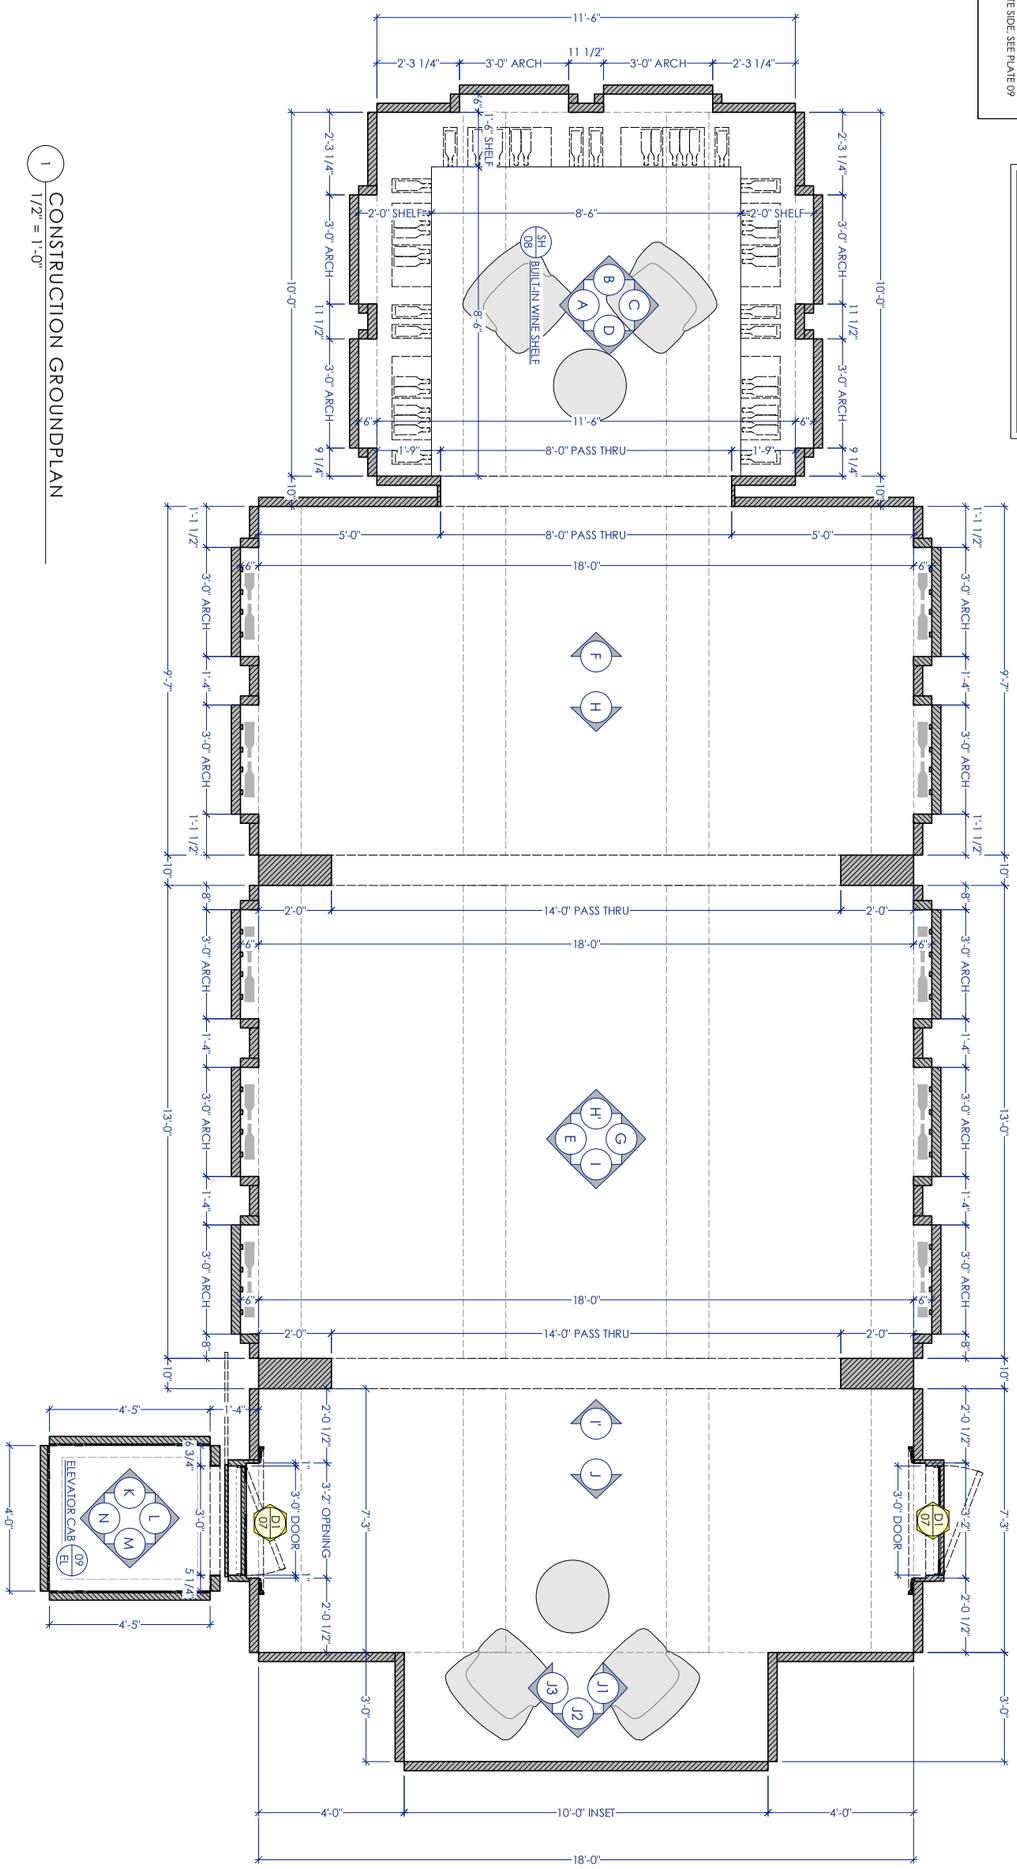

1 CONSTRUCTION GROUNDPLAN
1/2" = 1'-0"

REVISED 03-16-26

01	SET #: 201 EPISODE #:	SET NAME: INT BROWNSTONE BASEMENT & ELEVATOR	SCALE: AS NOTED	0 1" 2" TRUE SCALE MEASURE	PRODUCTION DESIGNER: ERIC WEILER ART DIRECTOR: MIKE AHERN SET DECORATOR: MATTIE SIEGAL	**DEXTER: RESURRECTION** SEASON 2
		DRAWING: CONSTRUCTION GROUNDPLAN	DRAWN BY: KD#			
		LOCATION: SUNSET PIER 94 STAGE 5	DATE DRAWN: 01/27/26			

2:39 PM

STILLS








SET PICS



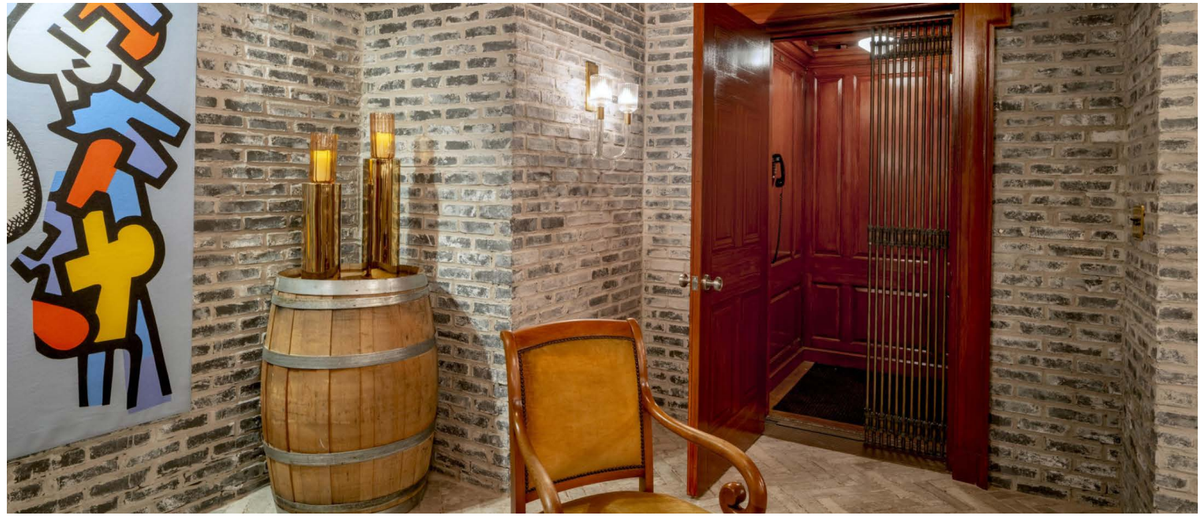



SET PICS








SHOWTIME

DEXTER

RESURRECTION

NEW SEASON

OCT 30

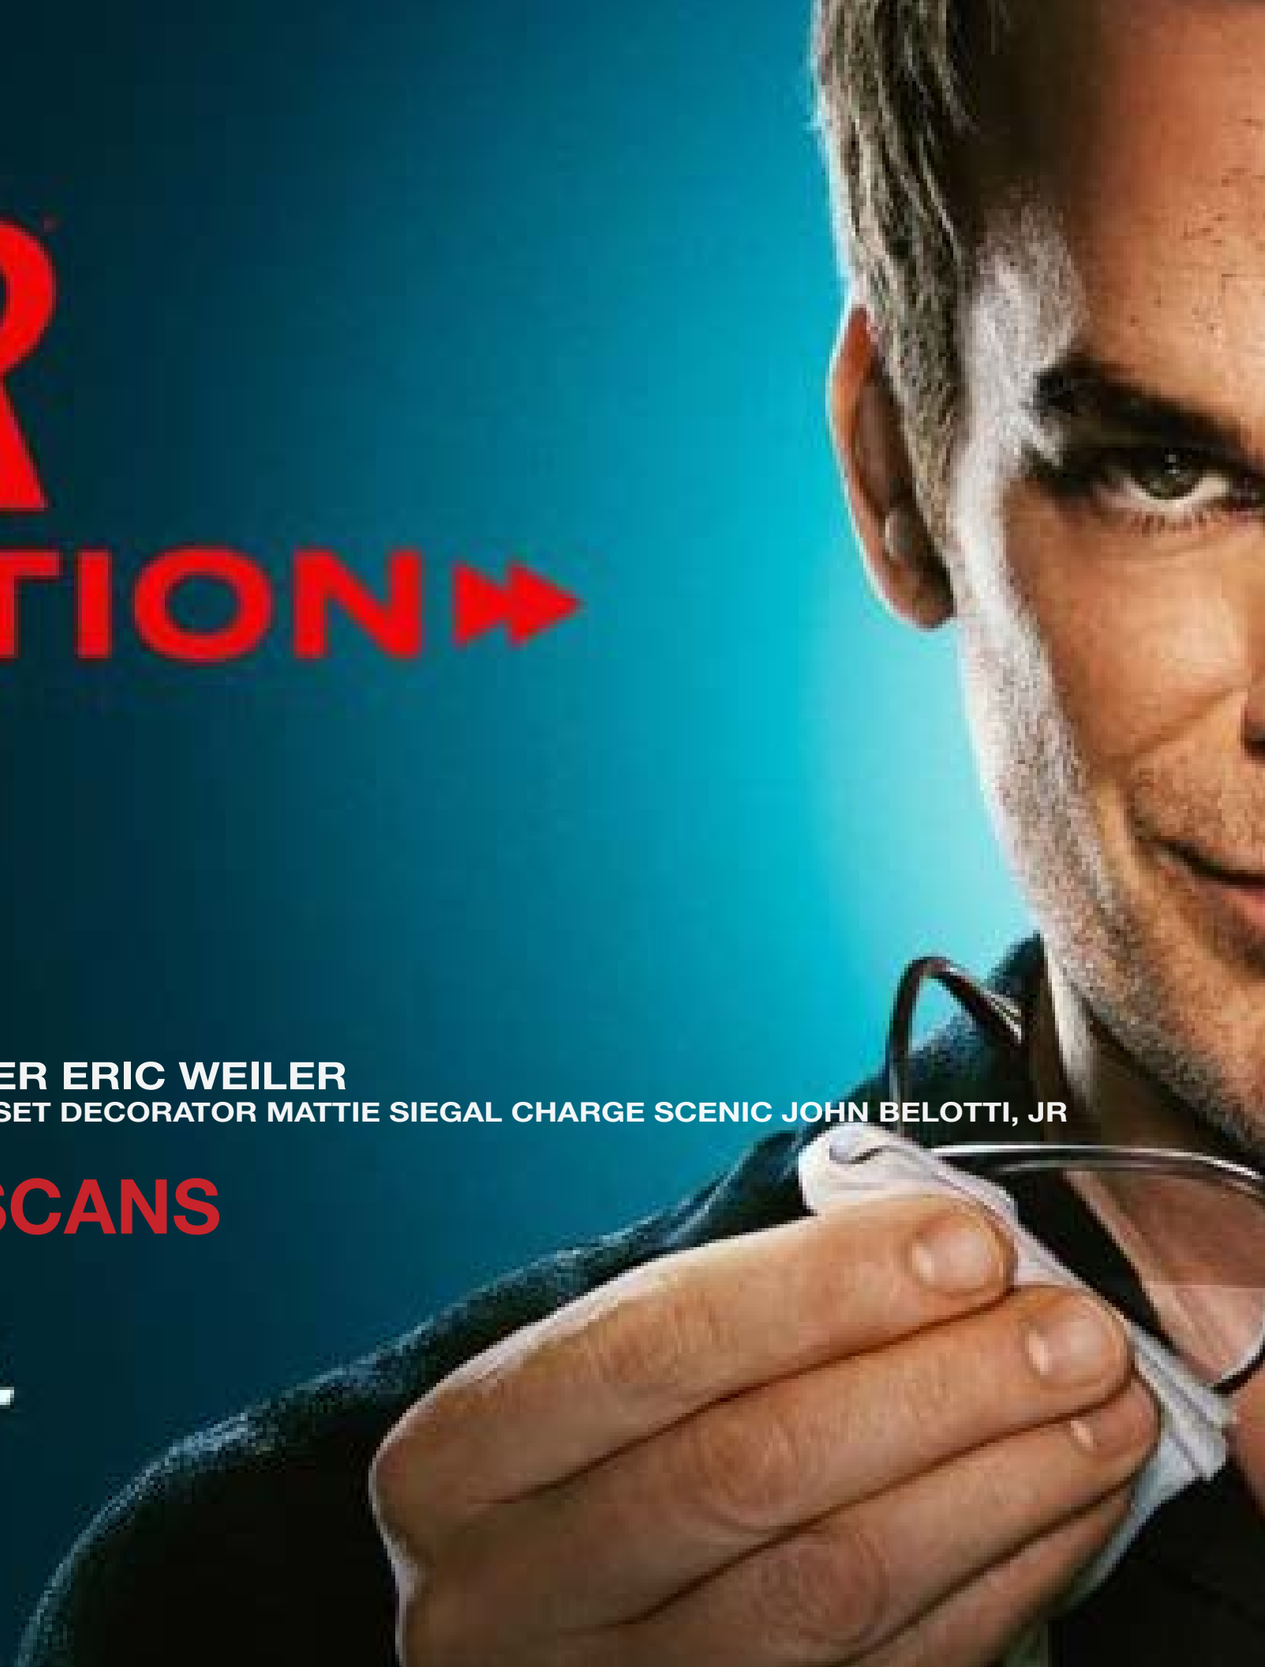

PRODUCTION DESIGNER ERIC WEILER

SUPERVISING ART DIRECTOR MICHAEL AHERN ART DIRECTOR DEREK WANG SET DECORATOR MATTIE SIEGAL CHARGE SCENIC JOHN BELOTTI, JR

CLICK TO VIEW 3D LiDAR SCANS

Paramount+

PREMIUM PLAN ONLY