The FOUR SEASONS

SEASON 2

EPISODE 202

Production Designer: Sharon Lomofsky
Art Director: Clay Brown
Assistant Art Director: Adrienne Carlile & Charles Corocoron
Graphic Designers: Ginger LaBella & Valerie Schuman
Scenic Artist: Janet Evans
Set Decorator: Jennifer Greenberg



UNIVERSAL
A COMCAST COMPANY

NETFLIX



THE FOUR SEASONS • EPISODE 202 • EXT MIDNIGHT RAMBLE MOTEL



THE FOUR SEASONS • EPISODE 202 • EXT MIDNIGHT RAMBLE MOTEL



THE FOUR SEASONS • EPISODE 202 • EXT MIDNIGHT RAMBLE MOTEL



THE FOUR SEASONS • EPISODE 202 • EXT MIDNIGHT RAMBLE MOTEL

LOCATION



ARTWORK (VIEW FROM BUILDING)



MOCKUP (VIEW FROM BUILDING)



DUE TO PRINT MATERIAL WIDTH,
EACH SIGN IS PRINTED IN 2 HALVES

ARTWORK (VIEW FROM PARKING LOT)





RELEASED

inger LaBella	Phone: (860) 759-0935	
	Distro Date: 09/18/25	Scale: NONE

NOTES

Carpenters

- Cut 1 piece of 1/2" gator to measurements above

Scenics


- mount Art Dept. adhesive vinyl prints to gator and trim to odd-shape black outlines provided in the artwork (bleed provided)
- sign is double-sided
- paint edges to match dark teal border color

Dressers

- remove existing Blue Fox sign and hang TFS Midnight Ramble sign (double-sided)



Holiday
LODGE
MOTEL
COFFEE SHOP
ENTRANCE


MOTEL

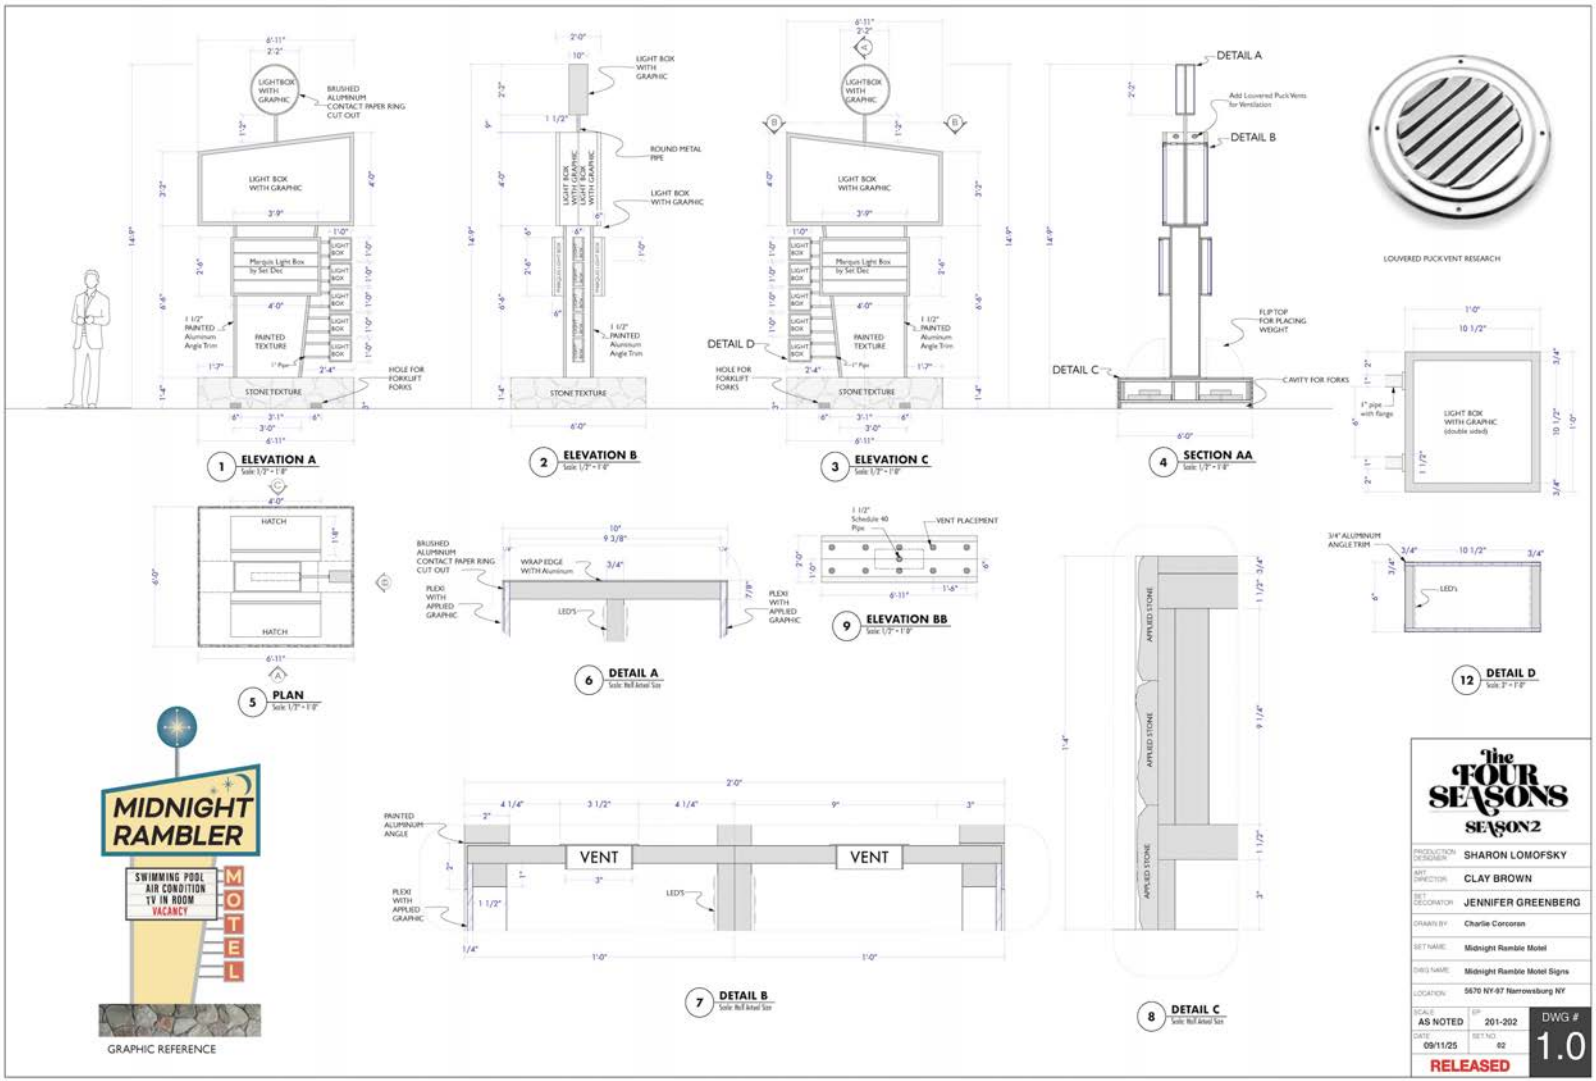
1 ELEVATION A
2 ELEVATION B
3 ELEVATION C
4 SECTION AA
5 PLAN
6 DETAIL A
7 DETAIL B
8 DETAIL C
9 ELEVATION BB
12 DETAIL D
LOUVERED PUCK VENT RESEARCH
MIDNIGHT RAMBLER
SWIMMING POOL
AIR CONDITION
TV IN ROOM
VACANCY
MOTEL
GRAPHIC REFERENCE
The FOUR SEASONS
SEASON 2
PRODUCTION DESIGNER SHARON LOMOFSKY
ART DIRECTOR CLAY BROWN
SET DECORATOR JENNIFER GREENBERG
DRAWN BY Charlie Corcoran
SET NAME Midnight Ramble Motel
DWG NAME Midnight Ramble Motel Signs
LOCATION 5670 NY-97 Narrowsburg NY
SCALE AS NOTED
EP 201-202
DATE 09/11/25
SET NO. 02
DWG # 1.0
RELEASED

REFERENCE FOR LETTERING
SIGN SET DEC IS PURCHASING



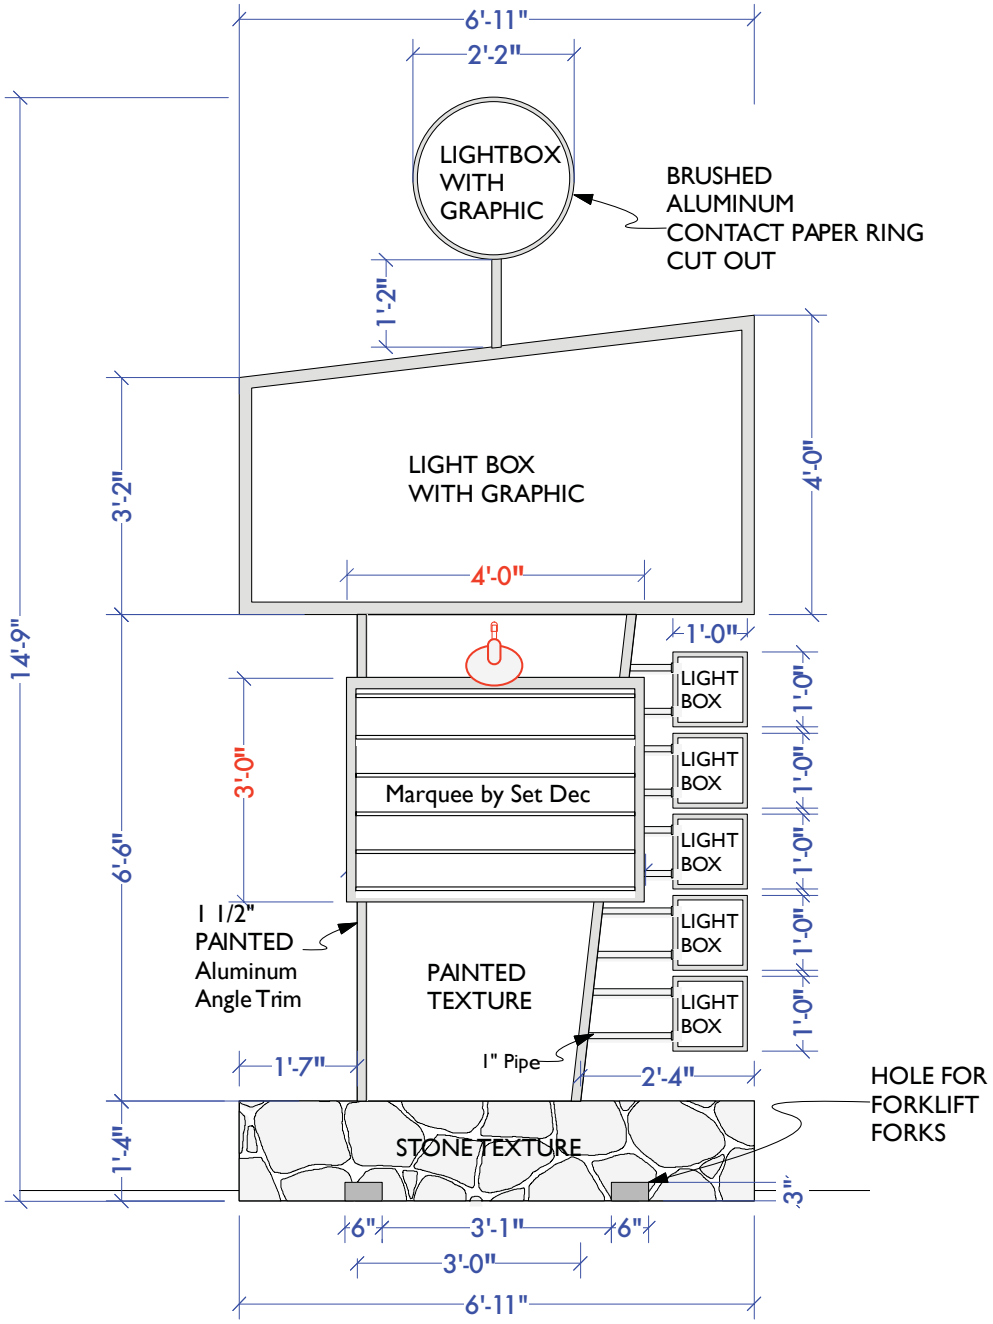



THE FOUR SEASONS • EPISODE 202 • EXT MIDNIGHT RAMBLE MOTEL



THE FOUR SEASONS • EPISODE 202 • EXT MIDNIGHT RAMBLE MOTEL



THE FOUR SEASONS • EPISODE 202 • EXT MIDNIGHT RAMBLE MOTEL



PREVIS



LOCATION PHOTO




THE FOUR SEASONS • EPISODE 202 • INT MIDNIGHT RAMBLE HOTEL - LOBBY



THE FOUR SEASONS • EPISODE 202 • INT MIDNIGHT RAMBLE HOTEL - LOBBY



PREVIS

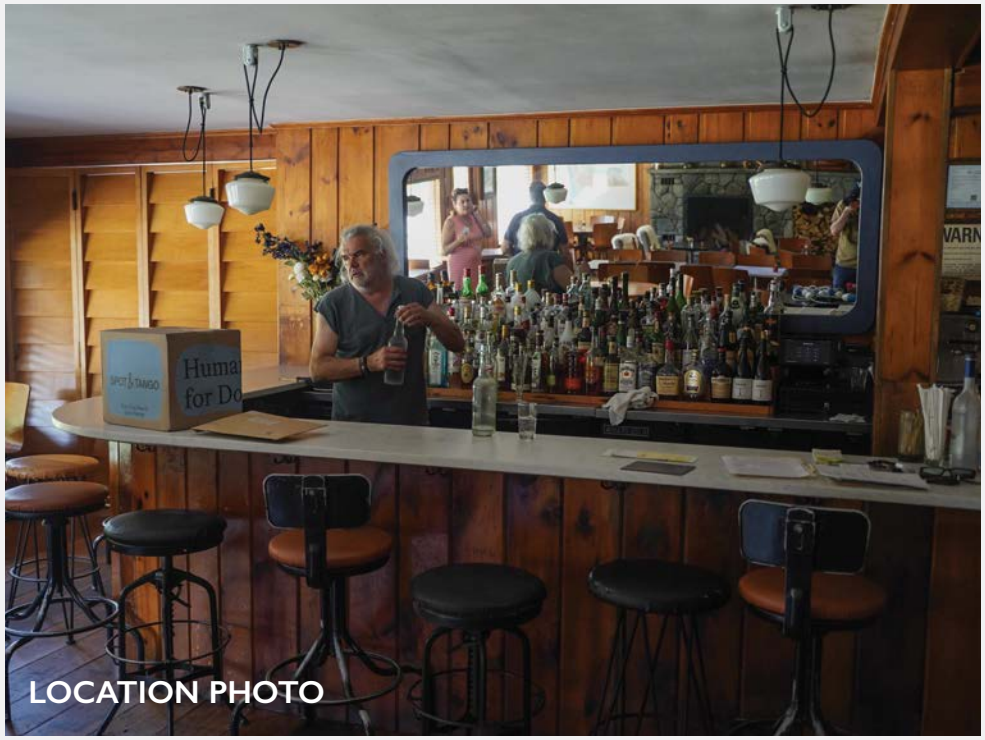

LOCATION PHOTO



THE FOUR SEASONS • EPISODE 202 • INT MIDNIGHT RAMBLE HOTEL - LOBBY



THE FOUR SEASONS • EPISODE 202 • INT MIDNIGHT RAMBLE HOTEL - LOBBY




THE FOUR SEASONS • EPISODE 202 • INT MIDNIGHT RAMBLE HOTEL - LOBBY



THE FOUR SEASONS • EPISODE 202 • INT MIDNIGHT RAMBLE HOTEL - LOBBY



THE FOUR SEASONS • EPISODE 202 • INT MIDNIGHT RAMBLE HOTEL - LOBBY

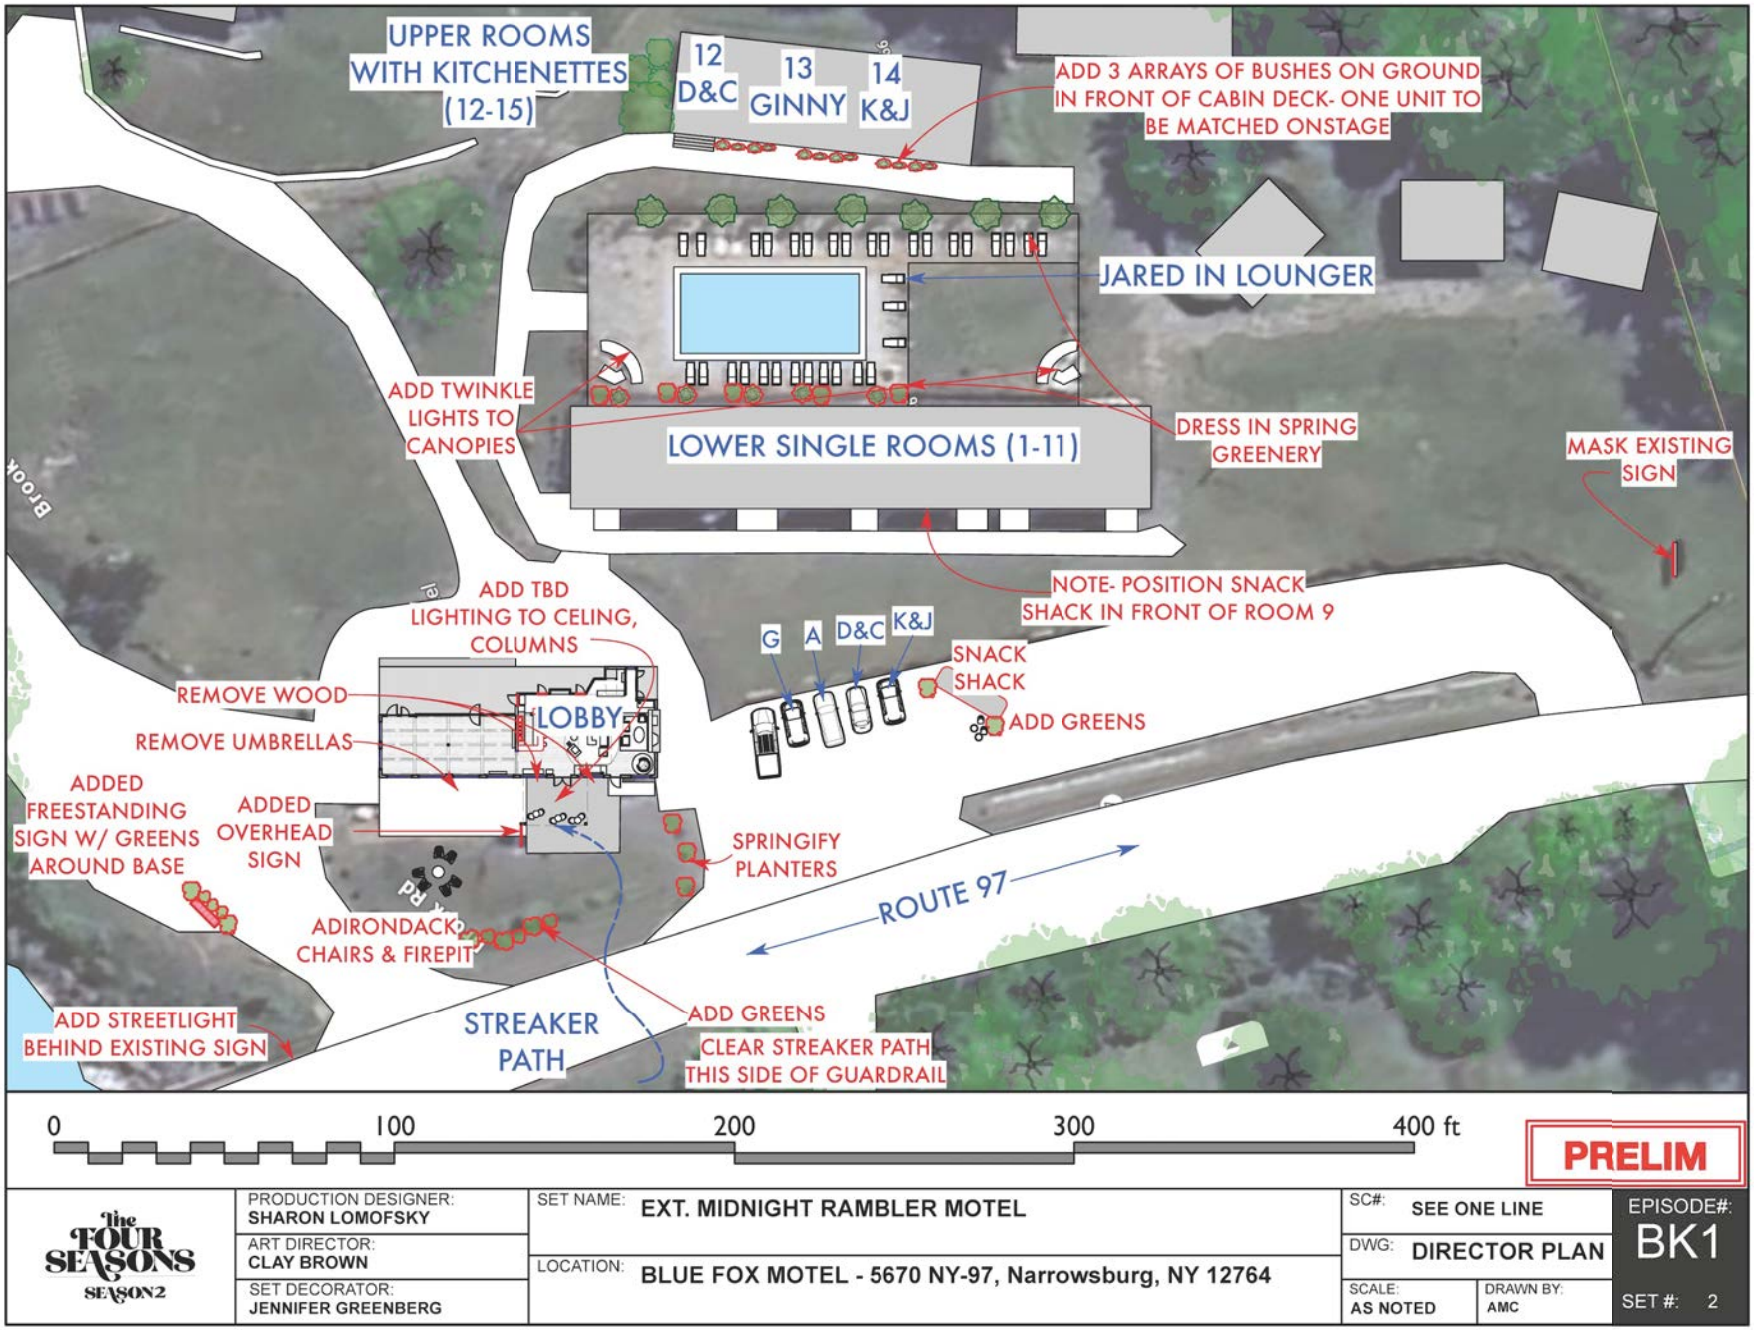
UPPER ROOMS WITH KITCHENETTES (12-15)
12 D&C
13 GINNY
14 K&J
ADD 3 ARRAYS OF BUSHES ON GROUND IN FRONT OF CABIN DECK- ONE UNIT TO BE MATCHED ONSTAGE
JARED IN LOUNGER
ADD TWINKLE LIGHTS TO CANOPIES
LOWER SINGLE ROOMS (1-11)
DRESS IN SPRING GREENERY
MASK EXISTING SIGN
NOTE- POSITION SNACK SHACK IN FRONT OF ROOM 9
ADD TBD LIGHTING TO CELING, COLUMNS
G
A
D&C
K&J
SNACK SHACK
ADD GREENS
REMOVE WOOD
LOBBY
REMOVE UMBRELLAS
ADDED FREESTANDING SIGN W/ GREENS AROUND BASE
ADDED OVERHEAD SIGN
SPRINGIFY PLANTERS
ROUTE 97
ADIRONDACK CHAIRS & FIREPIT
ADD STREETLIGHT BEHIND EXISTING SIGN
STREAKER PATH
ADD GREENS
CLEAR STREAKER PATH THIS SIDE OF GUARDRAIL
0
100
200
300
400 ft
PRELIM
The FOUR SEASONS SEASON 2
PRODUCTION DESIGNER: SHARON LOMOFSKY
ART DIRECTOR: CLAY BROWN
SET DECORATOR: JENNIFER GREENBERG
SET NAME: EXT. MIDNIGHT RAMBLER MOTEL
LOCATION: BLUE FOX MOTEL - 5670 NY-97, Narrowsburg, NY 12764
SC#: SEE ONE LINE
DWG: DIRECTOR PLAN
SCALE: AS NOTED
DRAWN BY: AMC
EPISODE#: BK1
SET #: 2

MOTEL LOBBY DOOR PLUGS

CONFIRM ALL MEASUREMENTS ONSITE PRIOR TO CUTTING



DP1 DOOR PLUG 1
Scale: 1/2" = 1'-0"



DP2 DOOR PLUG 2
Scale: 1/2" = 1'-0"




DP3 DOOR PLUG 3
Scale: 1/2" = 1'-0"

CONSTRUCTION TO PROVIDE 1/4" LUAN PIECES TO SET DEC FOR UPHOLSTERING

FABRIC IS ROSCO "APPLE GREEN"




1 OVERHEAD LIGHT BOX FRONT ELEV.
Scale: 1" = 1'-0"

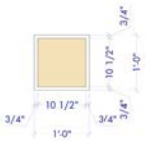


1-1 LB SIDE
Scale: 1" = 1'-0"



1' OVERHEAD VINYL BAR SIGN - PLAN VIEW
Scale: 1" = 1'-0"

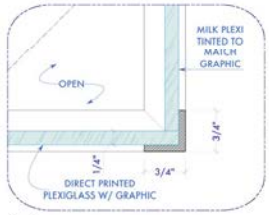

DT.3 WELDED FRAME DETAIL
Scale: Actual Size

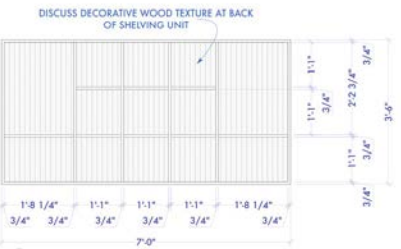

2 RECORD DISPLAY SHELVING
Scale: 3/4" = 1'-0"




DT.1 ILLUMINATED SHELF EDGE
Scale: Actual Size




https://www.environmentallights.com/19564-cs179-2m.html

LED CHANNEL REF.
Scale: Actual Size

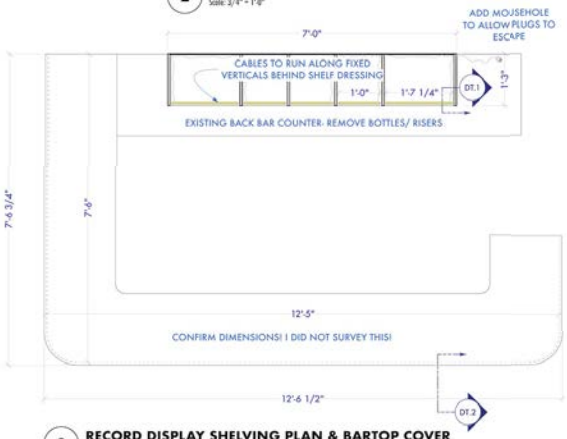

3 RECORD DISPLAY SHELVING PLAN & BARTOP COVER
Scale: 3/4" = 1'-0"

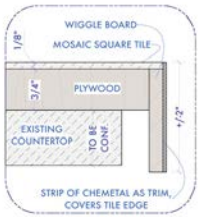

DT.2 TILE BAR COVER EDGE
Scale: Actual Size




https://modwalls.com/products/brio-glass-mosaic-tile-atomic-blend

TILE REFERENCE
Scale: Actual Size



LOBBY VINYL BAR RENDERING
Scale: Actual Size

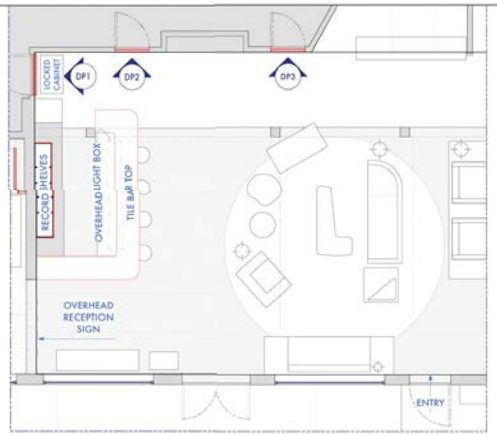

LOBBY CONSTRUCTION KEY PLAN
Scale: 1/4" = 1'-0"


The FOUR SEASONS
SEASON 2


PRODUCTION DESIGNER:	SHARON LOMOFSKY
ART DIRECTOR:	CLAY BROWN
SET DECORATOR:	JENNIFER GREENBERG
DRAWN BY:	A. CARLILE
SET NAME:	INT. MIDNIGHT RAMBLE MOTEL-LOBBY
DWG NAME:	PLAN AND ELEVATIONS
LOCATION:	168 BRACKEN RD, MONTGOMERY, NY 12549
SCALE: AS NOTED	EP: BK1
DATE: 09/12/25	SET NO. 8
RELEASED	DWG # 1.0



SHARON'S SKETCH



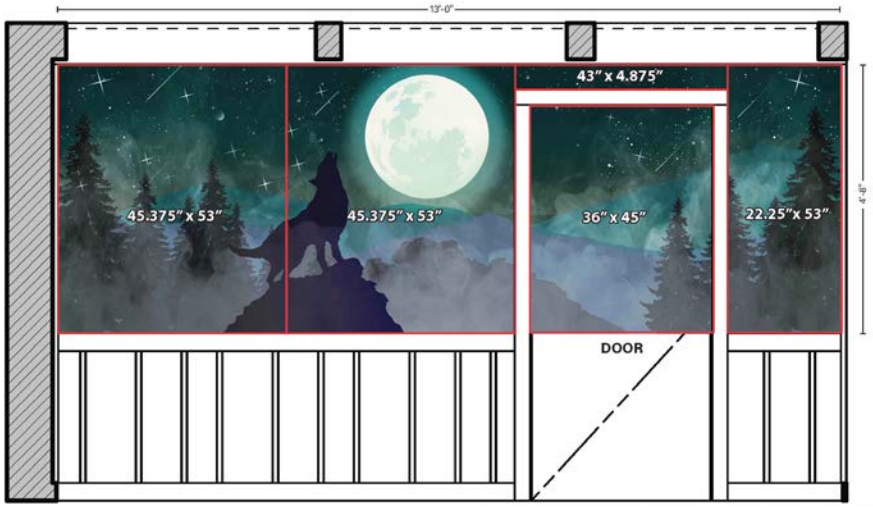

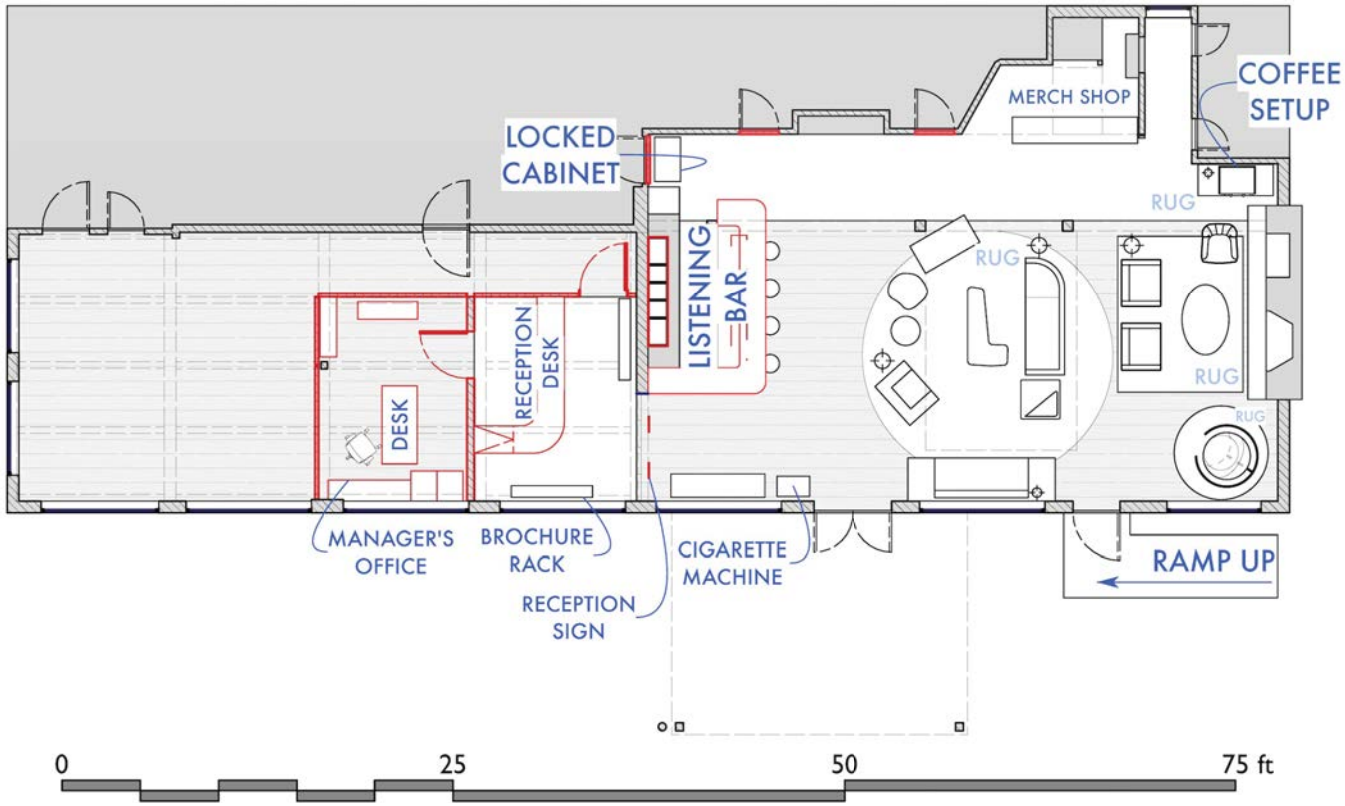

LOBBY DIRECTOR PLAN

Scale: 3/32" = 1'-0"

PRELIM

The FOUR SEASONS SEASON 2	PRODUCTION DESIGNER: SHARON LOMOFSKY	SET NAME: INT. MIDNIGHT RAMBLER MOTEL- LOBBY	SC#: SEE ONE LINE	EPISODE#: BK1
	ART DIRECTOR: CLAY BROWN	LOCATION: BLUE FOX MOTEL - 5670 NY-97, Narrowsburg, NY 12764	DWG: DIRECTOR PLAN	
	SET DECORATOR: JENNIFER GREENBERG		SCALE: AS NOTED / DRAWN BY: AMC	SET #: 8



THE FOUR SEASONS • EPISODE 202 • INT MIDNIGHT RAMBLE HOTEL - LOBBY



THE FOUR SEASONS • EPISODE 202 • INT MIDNIGHT RAMBLE HOTEL - LOBBY



THE FOUR SEASONS • EPISODE 202 • INT MIDNIGHT RAMBLE HOTEL - LOBBY



THE FOUR SEASONS • EPISODE 202 • INT MIDNIGHT RAMBLE HOTEL - LOBBY



THE FOUR SEASONS • EPISODE 202 • INT MIDNIGHT RAMBLE HOTEL - LOBBY



THE FOUR SEASONS • EPISODE 202 • INT MIDNIGHT RAMBLE - OFFICE



THE FOUR SEASONS • EPISODE 202 • INT MIDNIGHT RAMBLE - OFFICE









THE FOUR SEASONS • EPISODE 202 • MIDNIGHT RAMBLE MOTEL GUEST ROOMS



THE FOUR SEASONS • EPISODE 202 • MIDNIGHT RAMBLE MOTEL GUEST ROOMS



THE FOUR SEASONS • EPISODE 202 • MIDNIGHT RAMBLE MOTEL GUEST ROOMS



THE FOUR SEASONS • EPISODE 202 • MIDNIGHT RAMBLE MOTEL GUEST ROOMS




THE FOUR SEASONS • EPISODE 202 • MIDNIGHT RAMBLE MOTEL GUEST ROOMS




THE FOUR SEASONS • EPISODE 202 • MIDNIGHT RAMBLE MOTEL GUEST ROOMS



THE FOUR SEASONS • EPISODE 202 • MIDNIGHT RAMBLE MOTEL GUEST ROOMS

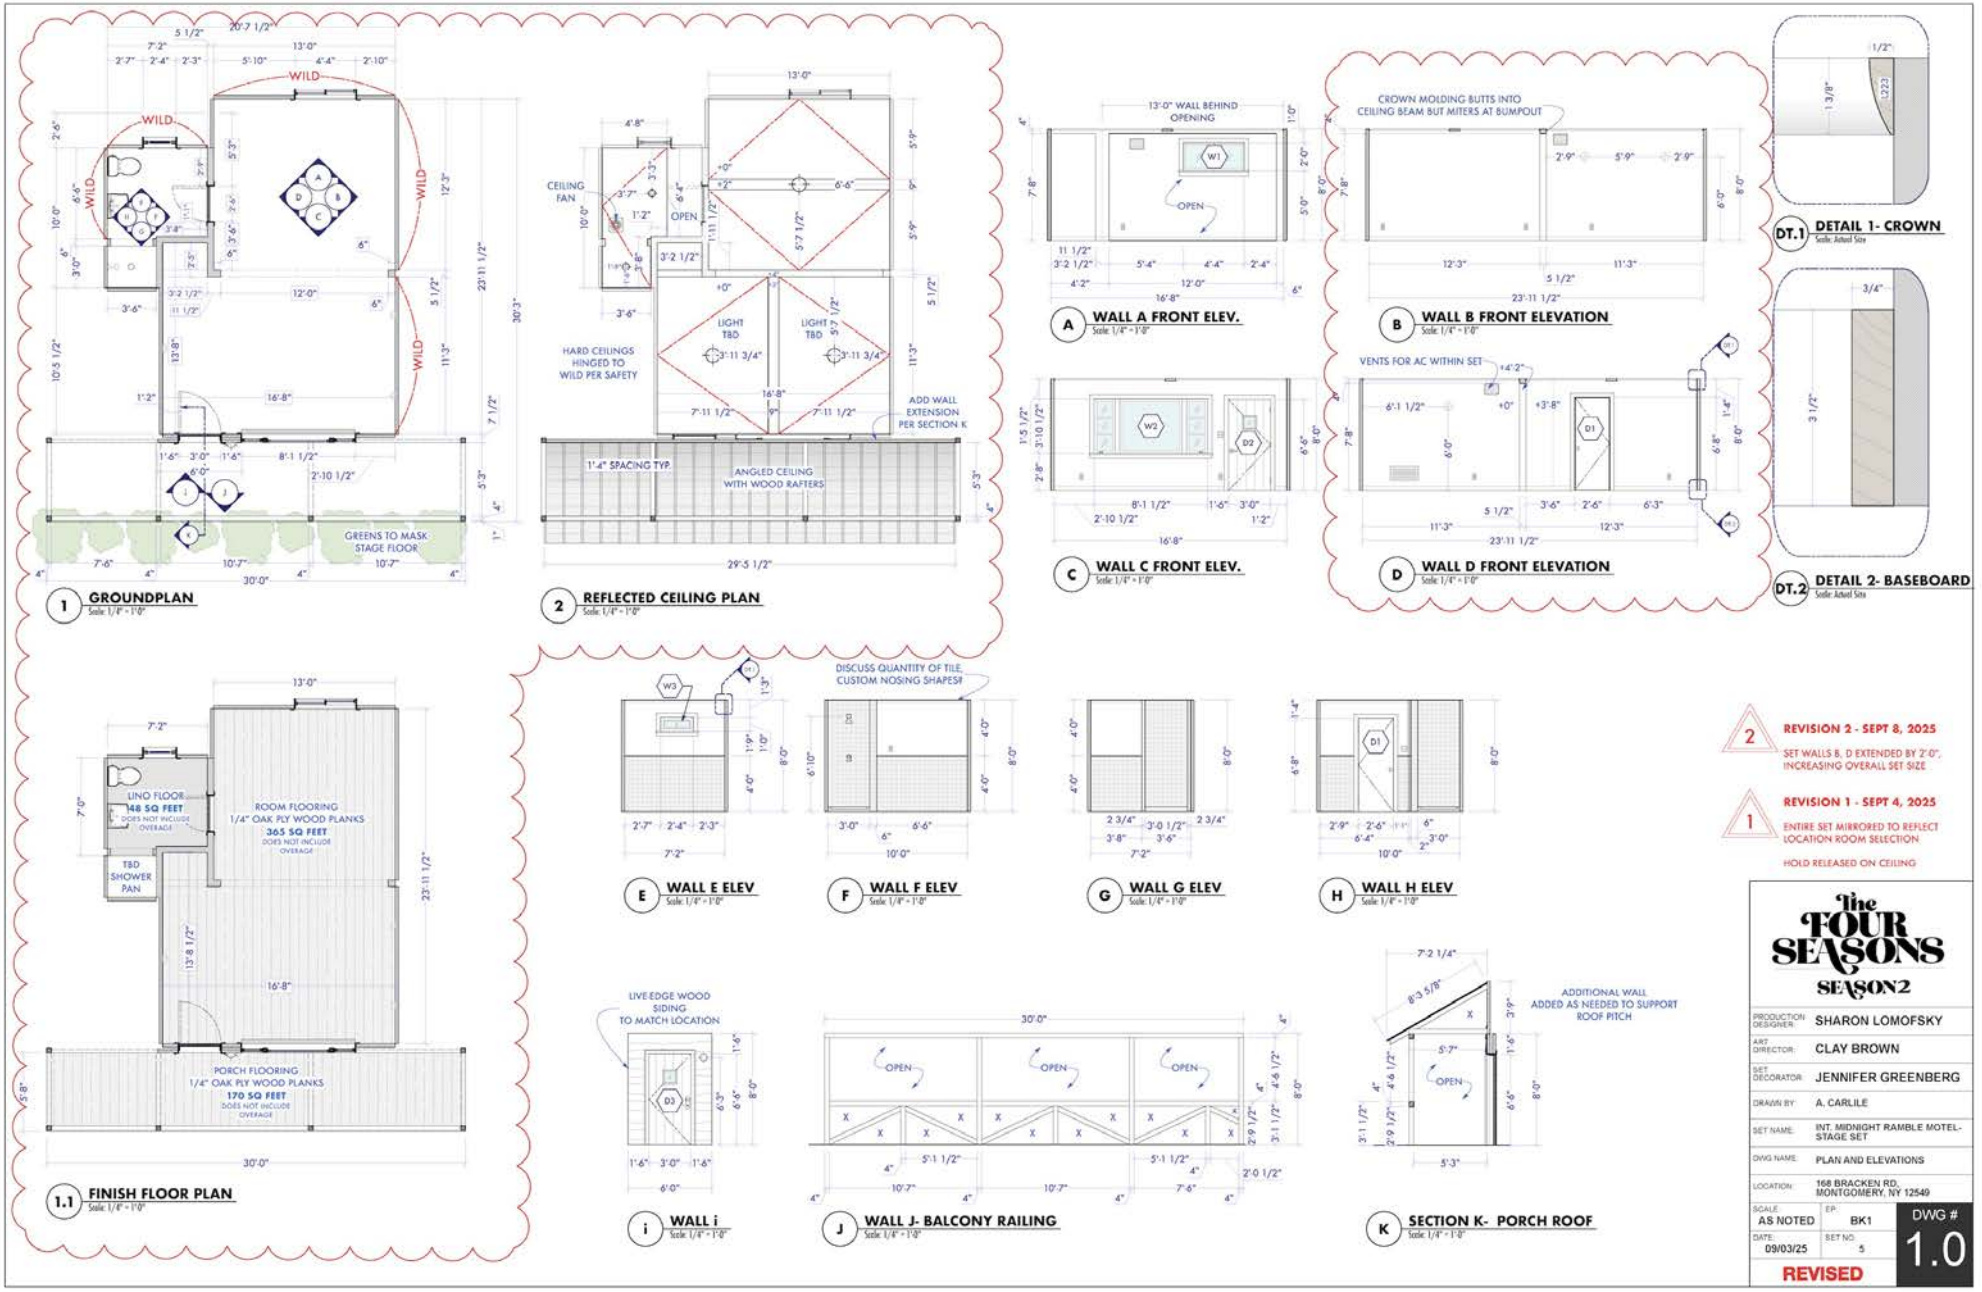
1 GROUNDPLAN
Scale: 1/8" = 1'-0"
2 REFLECTED CEILING PLAN
Scale: 1/4" = 1'-0"
A WALL A FRONT ELEV.
Scale: 1/4" = 1'-0"
B WALL B FRONT ELEVATION
Scale: 1/4" = 1'-0"
C WALL C FRONT ELEV.
Scale: 1/4" = 1'-0"
D WALL D FRONT ELEVATION
Scale: 1/4" = 1'-0"
DT.1 DETAIL 1- CROWN
Scale: Actual Size
DT.2 DETAIL 2- BASEBOARD
Scale: Actual Size
1.1 FINISH FLOOR PLAN
Scale: 1/4" = 1'-0"
E WALL E ELEV
Scale: 1/4" = 1'-0"
F WALL F ELEV
Scale: 1/4" = 1'-0"
G WALL G ELEV
Scale: 1/4" = 1'-0"
H WALL H ELEV
Scale: 1/4" = 1'-0"
i WALL i
Scale: 1/4" = 1'-0"
J WALL J- BALCONY RAILING
Scale: 1/4" = 1'-0"
K SECTION K- PORCH ROOF
Scale: 1/4" = 1'-0"
2 REVISION 2 - SEPT 8, 2025
SET WALLS B, D EXTENDED BY 2'-0", INCREASING OVERALL SET SIZE
1 REVISION 1 - SEPT 4, 2025
ENTIRE SET MIRRORED TO REFLECT LOCATION ROOM SELECTION
HOLD RELEASED ON CEILING
The FOUR SEASONS
SEASON2
PRODUCTION DESIGNER: SHARON LOMOFSKY
ART DIRECTOR: CLAY BROWN
SET DECORATOR: JENNIFER GREENBERG
DRAWN BY: A. CARLILE
SET NAME: INT. MIDNIGHT RAMBLE MOTEL- STAGE SET
DWG NAME: PLAN AND ELEVATIONS
LOCATION: 168 BRACKEN RD, MONTGOMERY, NY 12549
SCALE: AS NOTED
EP: BK1
DATE: 09/03/25
SET NO: 5
DWG # 1.0
REVISED

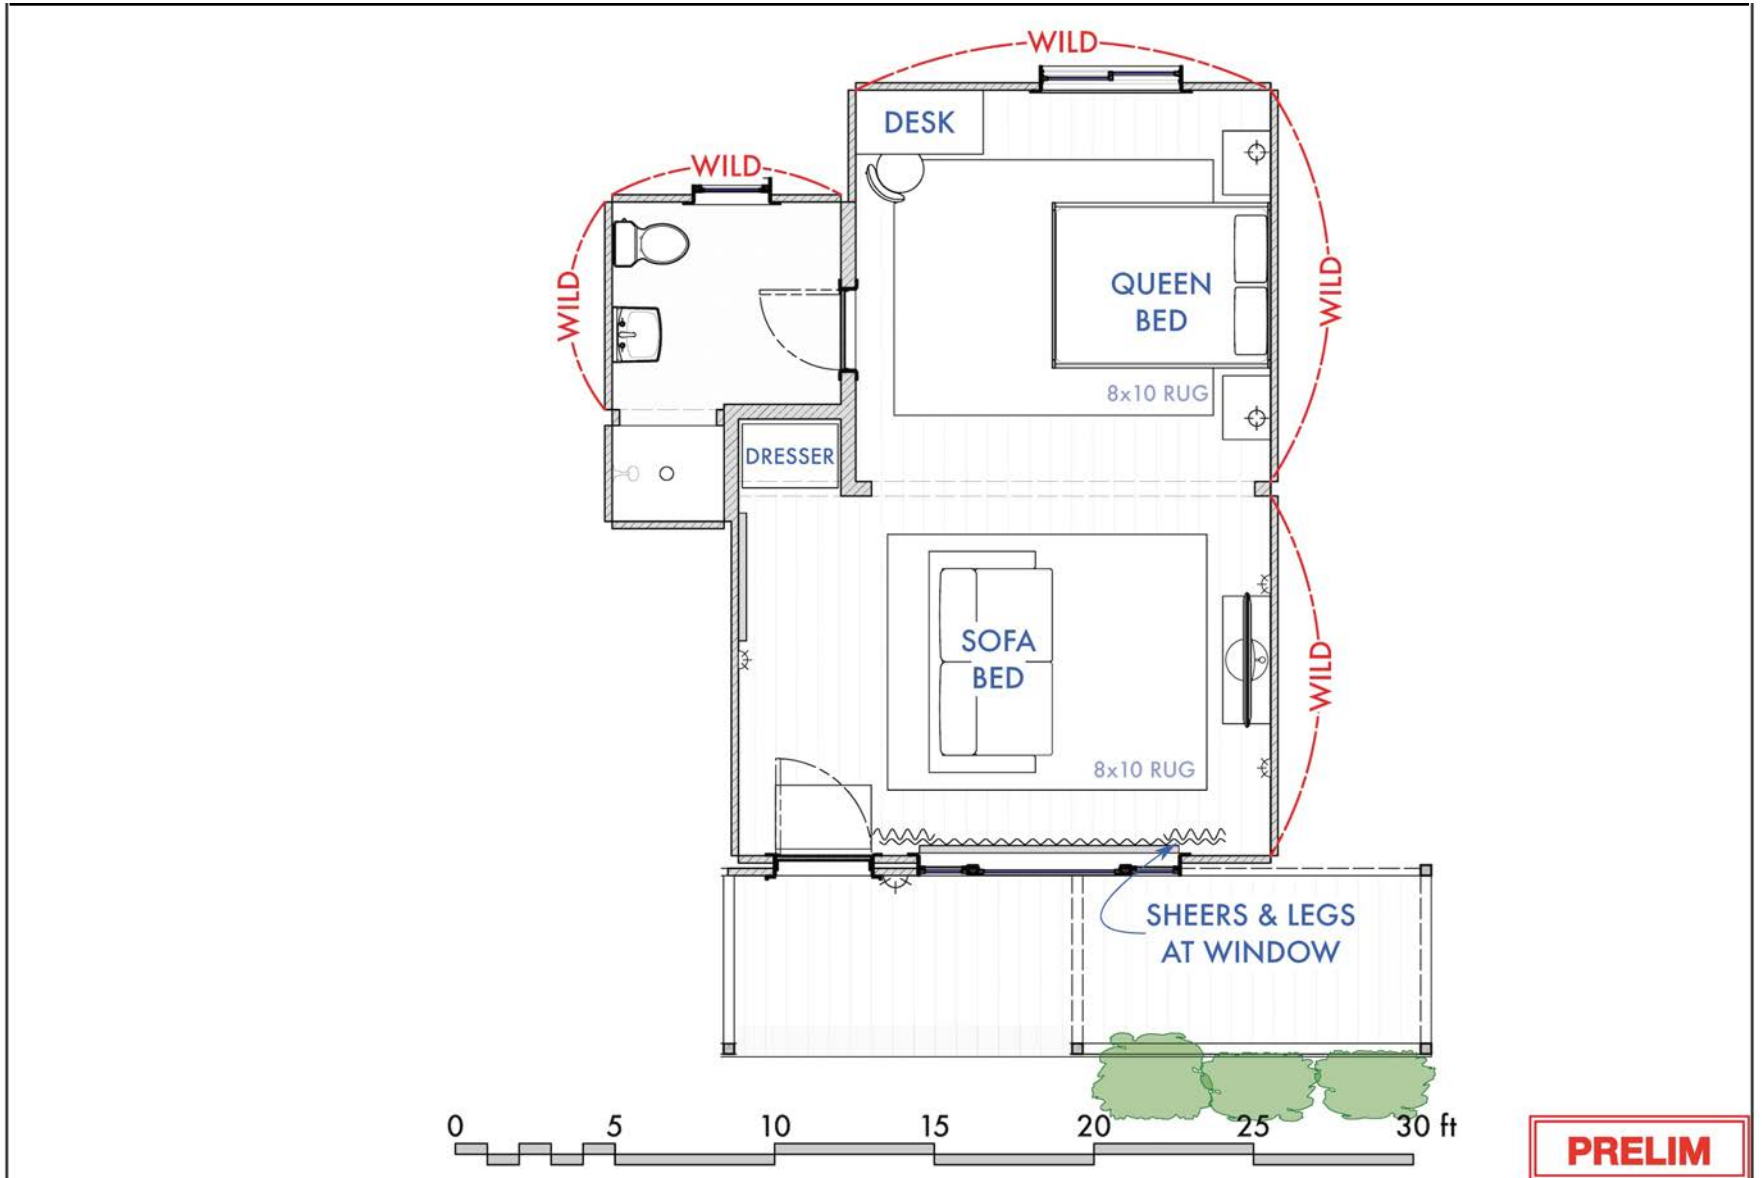

PRELIM

The FOUR SEASONS SEASON 2	PRODUCTION DESIGNER: SHARON LOMOFSKY ART DIRECTOR: CLAY BROWN SET DECORATOR: JENNIFER GREENBERG	SET NAME: INT. MIDNIGHT RAMBLER MOTEL- DANNY & CLAUDE LOCATION: BLUE FOX MOTEL - 5670 NY-97, Narrowsburg, NY 12764	SC#: SEE ONE LINE DWG: DIRECTOR PLAN SCALE: AS NOTED DRAWN BY: AMC	EPISODE#: BK1 SET #: 5



THE FOUR SEASONS • EPISODE 202 • EXT SNACK SHACK



THE FOUR SEASONS • EPISODE 202 • EXT SNACK SHACK



SNACK
SHACK
MIDNIGHT
RAMBLE
MOTEL




THE FOUR SEASONS • EPISODE 202 • EXT SNACK SHACK




THE FOUR SEASONS • EPISODE 202 • EXT SNACK SHACK

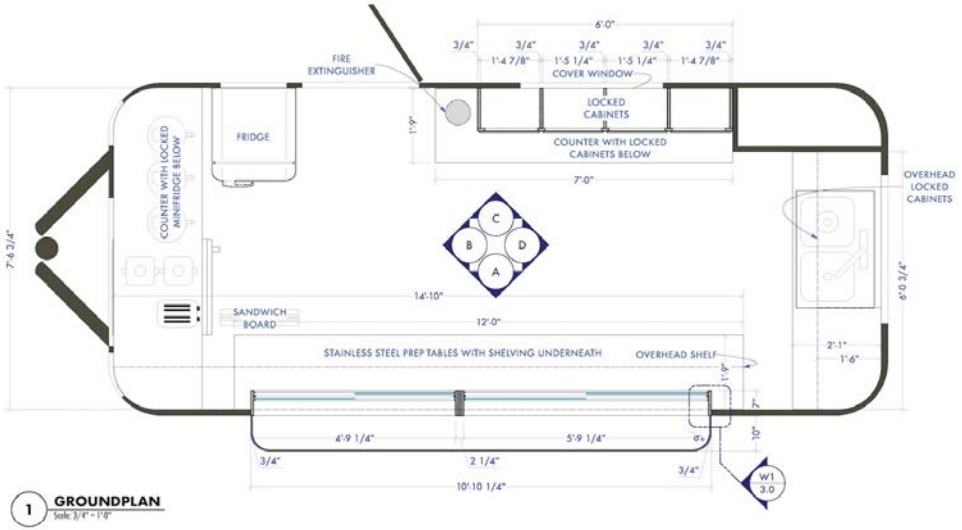


1 **GROUNDPLAN**
Scale: 3/4" = 1'-0"

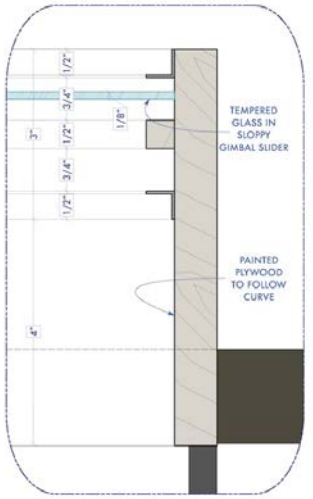


WD1 **SLIDING WINDOW PLAN DETAIL**
Scale: Actual Size

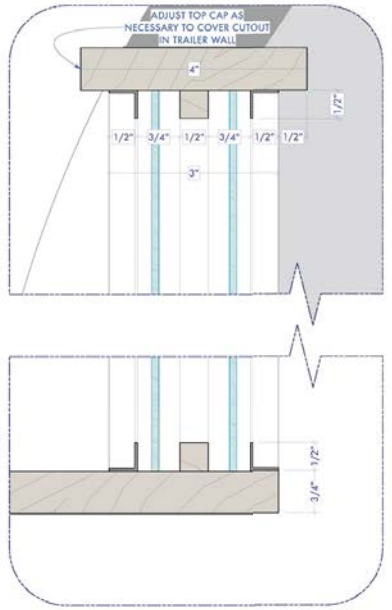

WD2 **SLIDING WINDOW SECTION DETAIL**
Scale: Actual Size

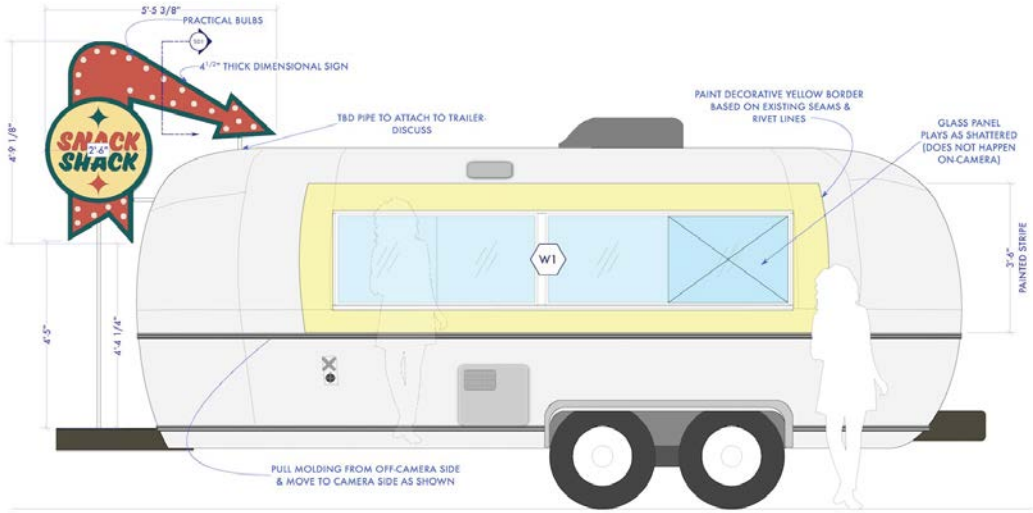


EXT **EXTERIOR WINDOW SIDE ELEVATION**
Scale: 3/4" = 1'-0"

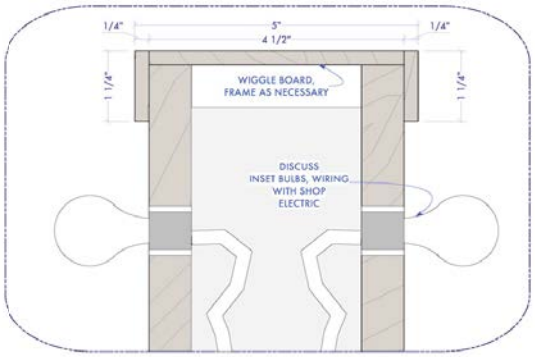

SD1 **PLYWOOD SIGN SECTION**
Scale: Actual Size

The FOUR SEASONS
SEASON 2

PRODUCTION DESIGNER:	SHARON LOMOFSKY
ART DIRECTOR:	CLAY BROWN
SET DECORATOR:	JENNIFER GREENBERG
DRAWN BY:	A CARLILE
SET NAME:	INT. SNACK SHACK
DWG NAME:	TRAILER PLAN & EXTERIOR ELEVATION
LOCATION:	5670 NY-97 Narrowsburg NY
SCALE: AS NOTED	EP: 102
DATE: 09/17.25	SET NO: 10
RELEASED	DWG # 1.0

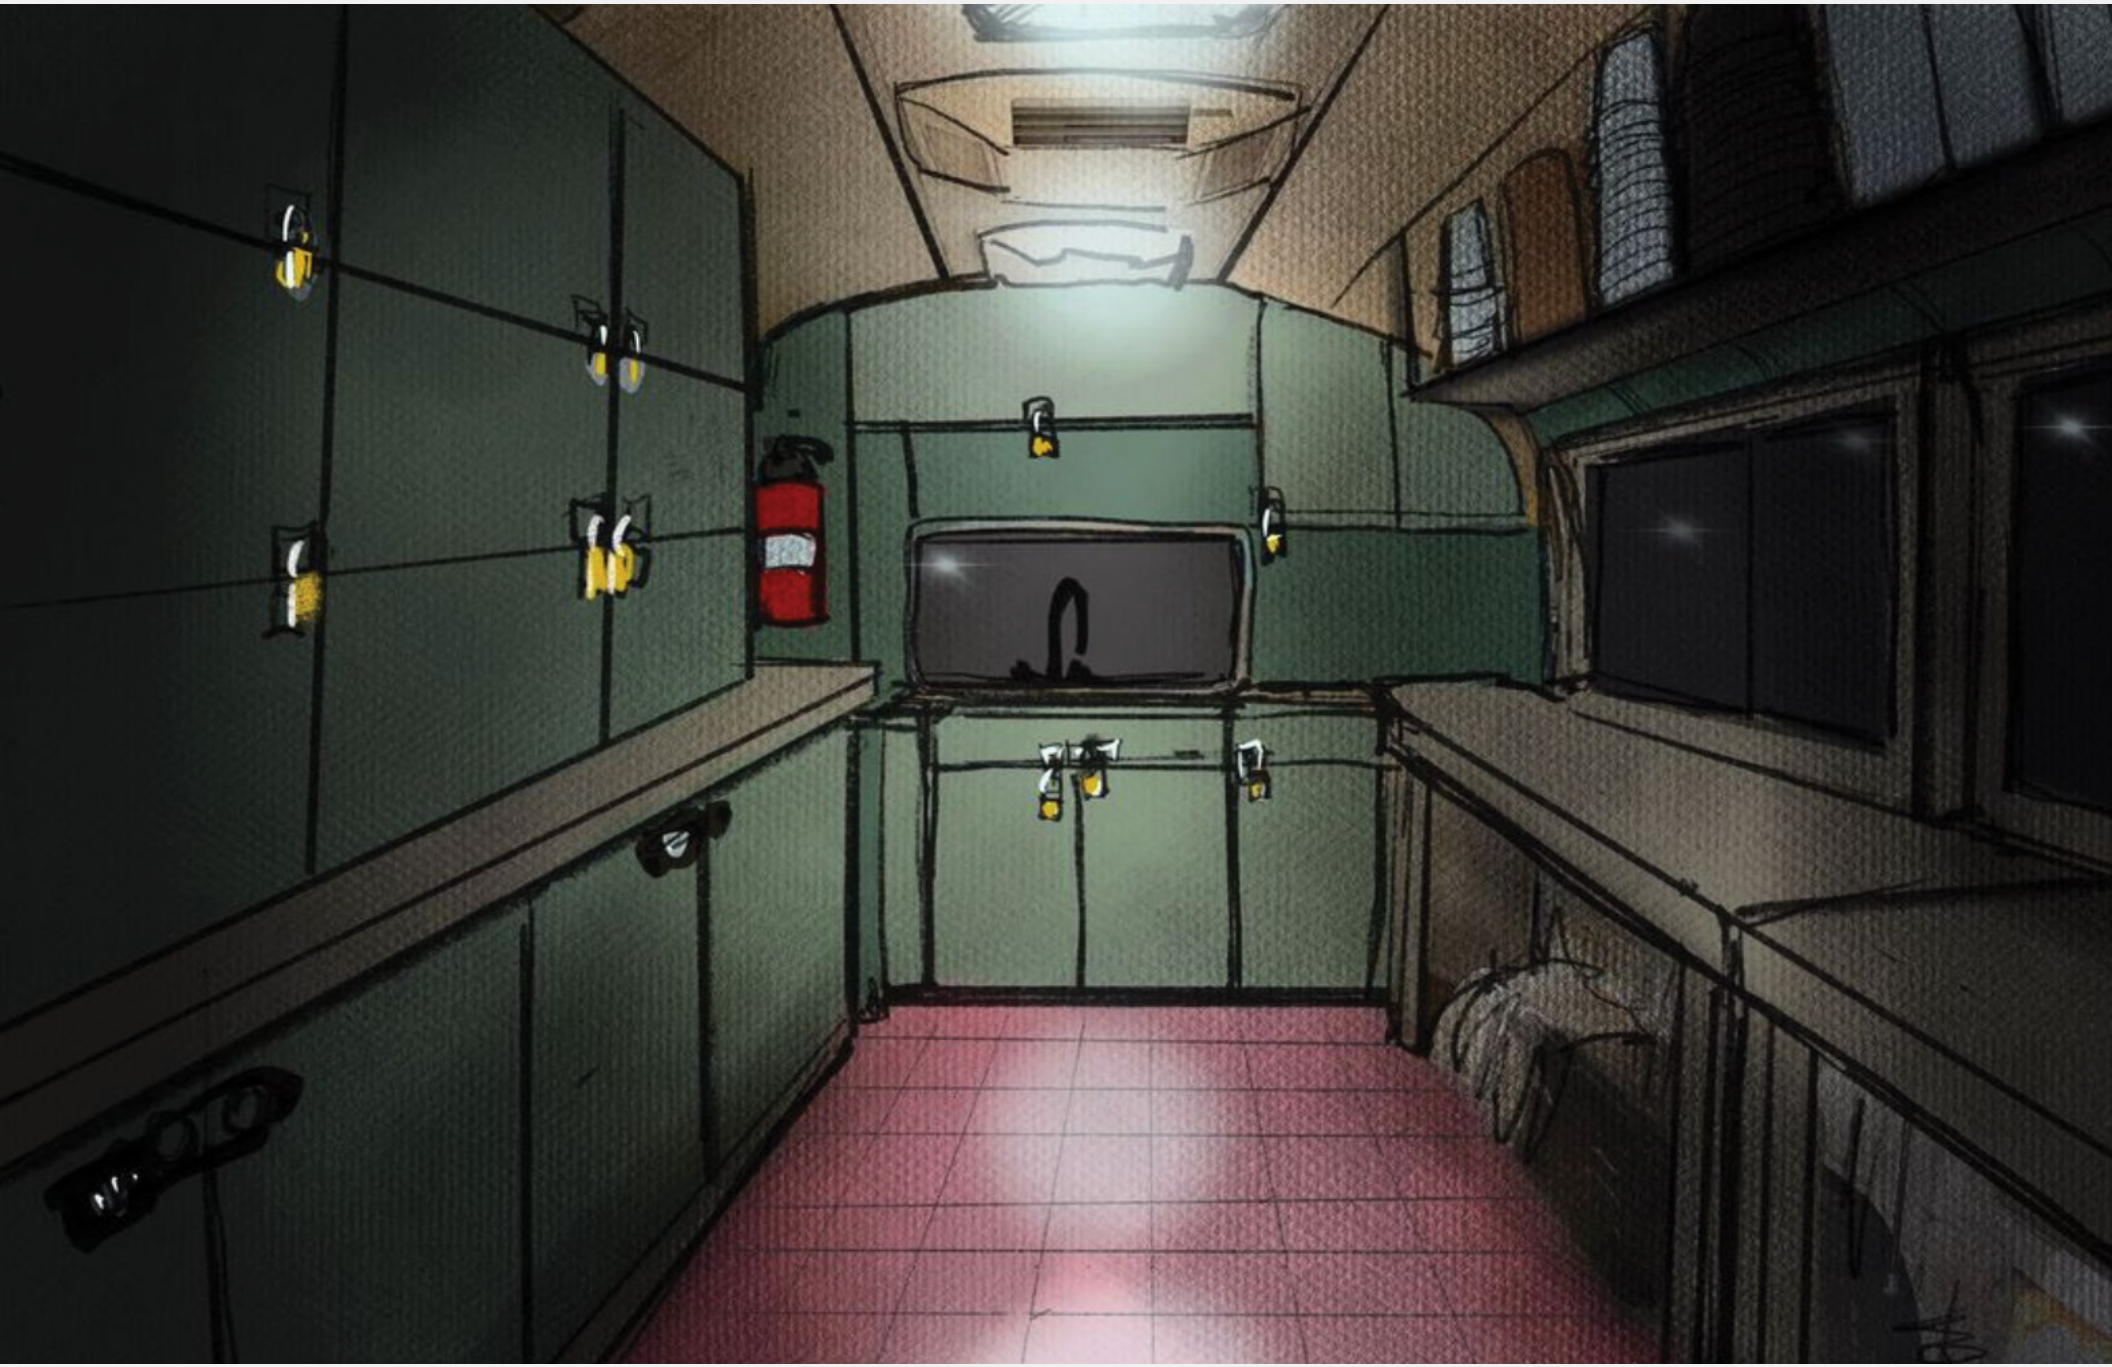


THE FOUR SEASONS • EPISODE 202 • INT SNACK SHACK




THE FOUR SEASONS • EPISODE 202 • INT SNACK SHACK


Put Trash
Bags in Bins



ash
Bins

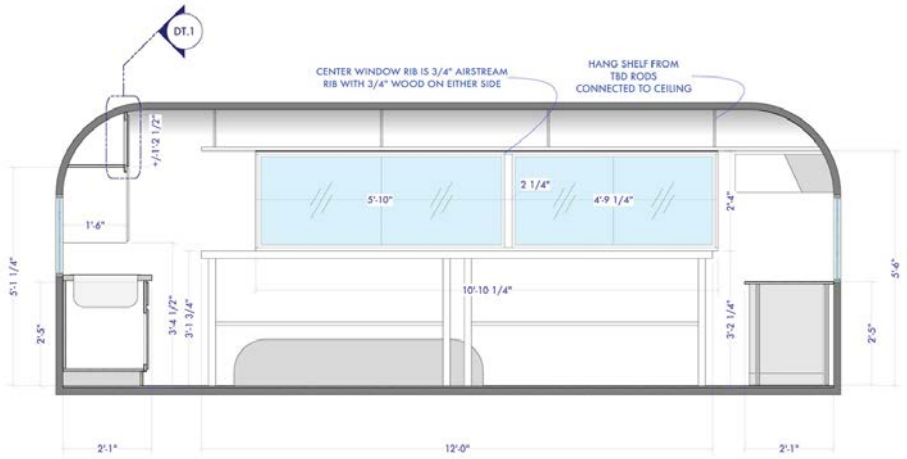


A TRAILER EATERY WINDOW SIDE
Scale: 3/4" = 1'-0"

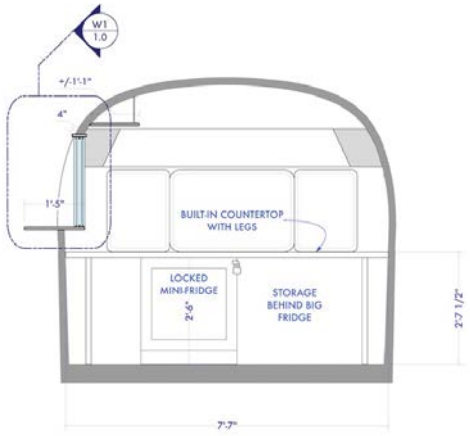


B TRAILER FRONT
Scale: 3/4" = 1'-0"

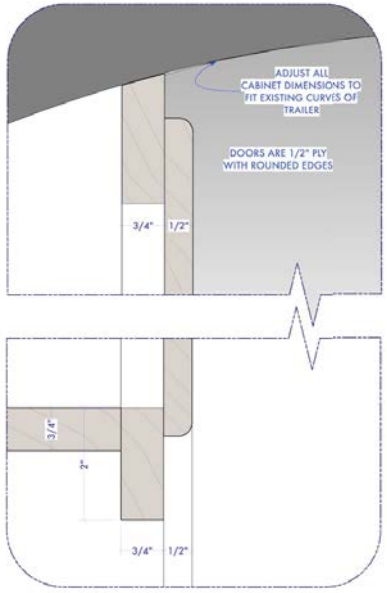

DT.1 CABINET DOOR DETAIL
Scale: Actual Size

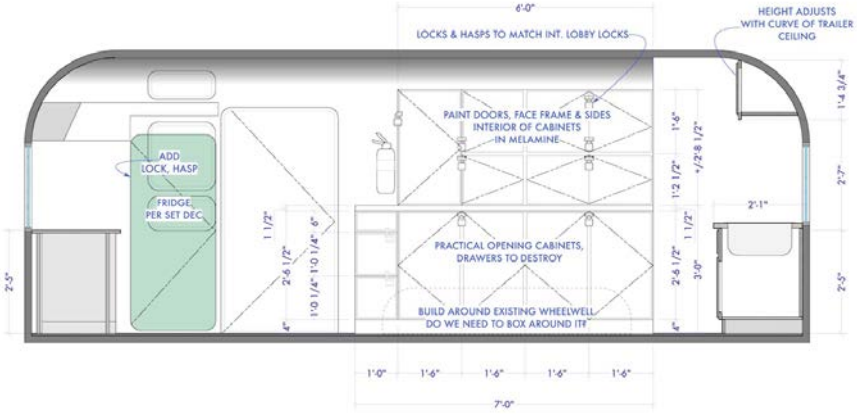

C TRAILER DOOR SIDE
Scale: 3/4" = 1'-0"

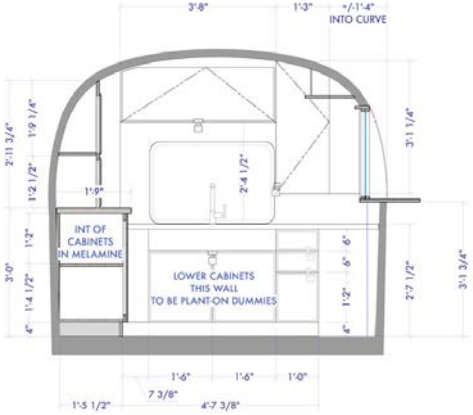

D TRAILER BACK
Scale: 3/4" = 1'-0"



https://www.homedepot.com/p/Liberty-1-Pair-Face-Frame-2-8-in-Inset-Self-Closing-Antique-Brass-Cabinet-Hinge-2-Pieces

HINGE REF IMAGE
Scale: NTS FOR REFERENCE ONLY

The FOUR SEASONS
SEASON 2

PRODUCTION DESIGNER:	SHARON LOMOFSKY
ART DIRECTOR:	CLAY BROWN
SET DECORATOR:	JENNIFER GREENBERG
DRAWN BY:	A CARLILE
SET NAME:	INT. SNACK SHACK
DWG NAME:	TRAILER INTERIOR ELEVATIONS
LOCATION:	5670 NY-97 Narrowsburg NY
SCALE: AS NOTED	EP: 102
DATE: 09/17.25	SET NO. 10
RELEASED	DWG # 2.0



THE FOUR SEASONS • EPISODE 202 • EXT MIDNIGHT RAMBLE MOTEL

THANK YOU

The FOUR SEASONS
SEASON 2

Production Designer: Sharon Lomofsky
Art Director: Clay Brown
Assistant Art Director: Adrienne Carlile & Charles Corocoron
Graphic Designers: Ginger LaBella & Valerie Schuman
Scenic Artist: Janet Evans
Set Decorator: Jennifer Greenberg



THE FOUR SEASONS • EPISODE 202 • EXT MOUNTAIN TOP