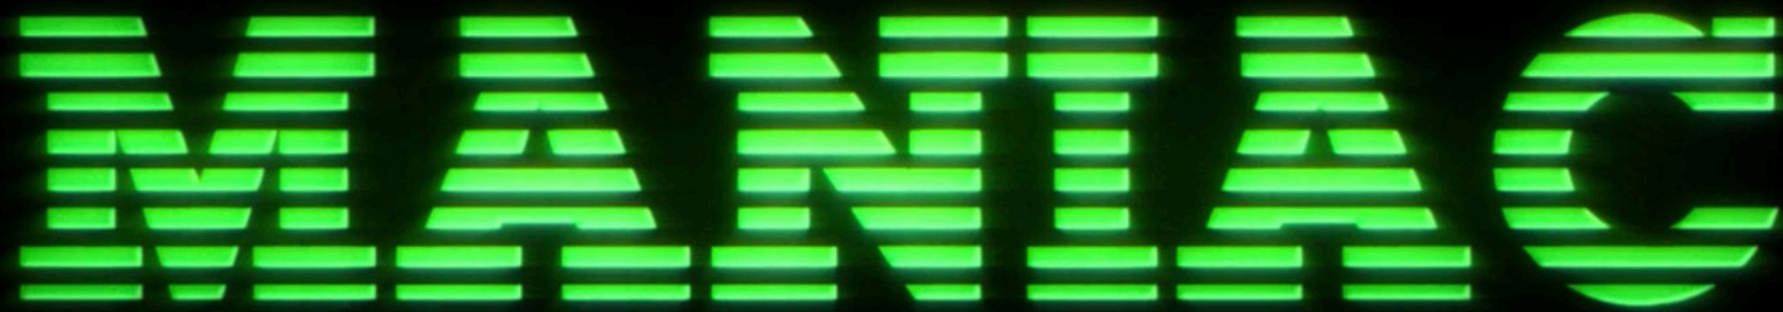
MANIAC

NPB

SUPER SPIROGRAPH

NPB

SRTA

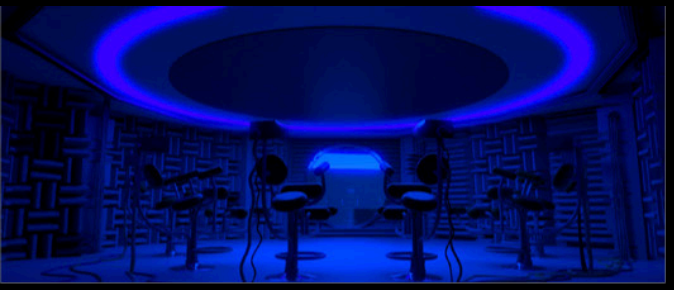

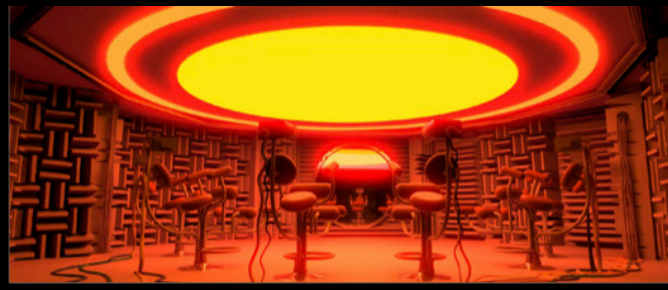

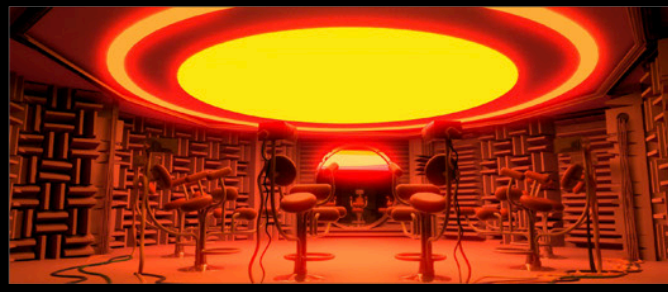

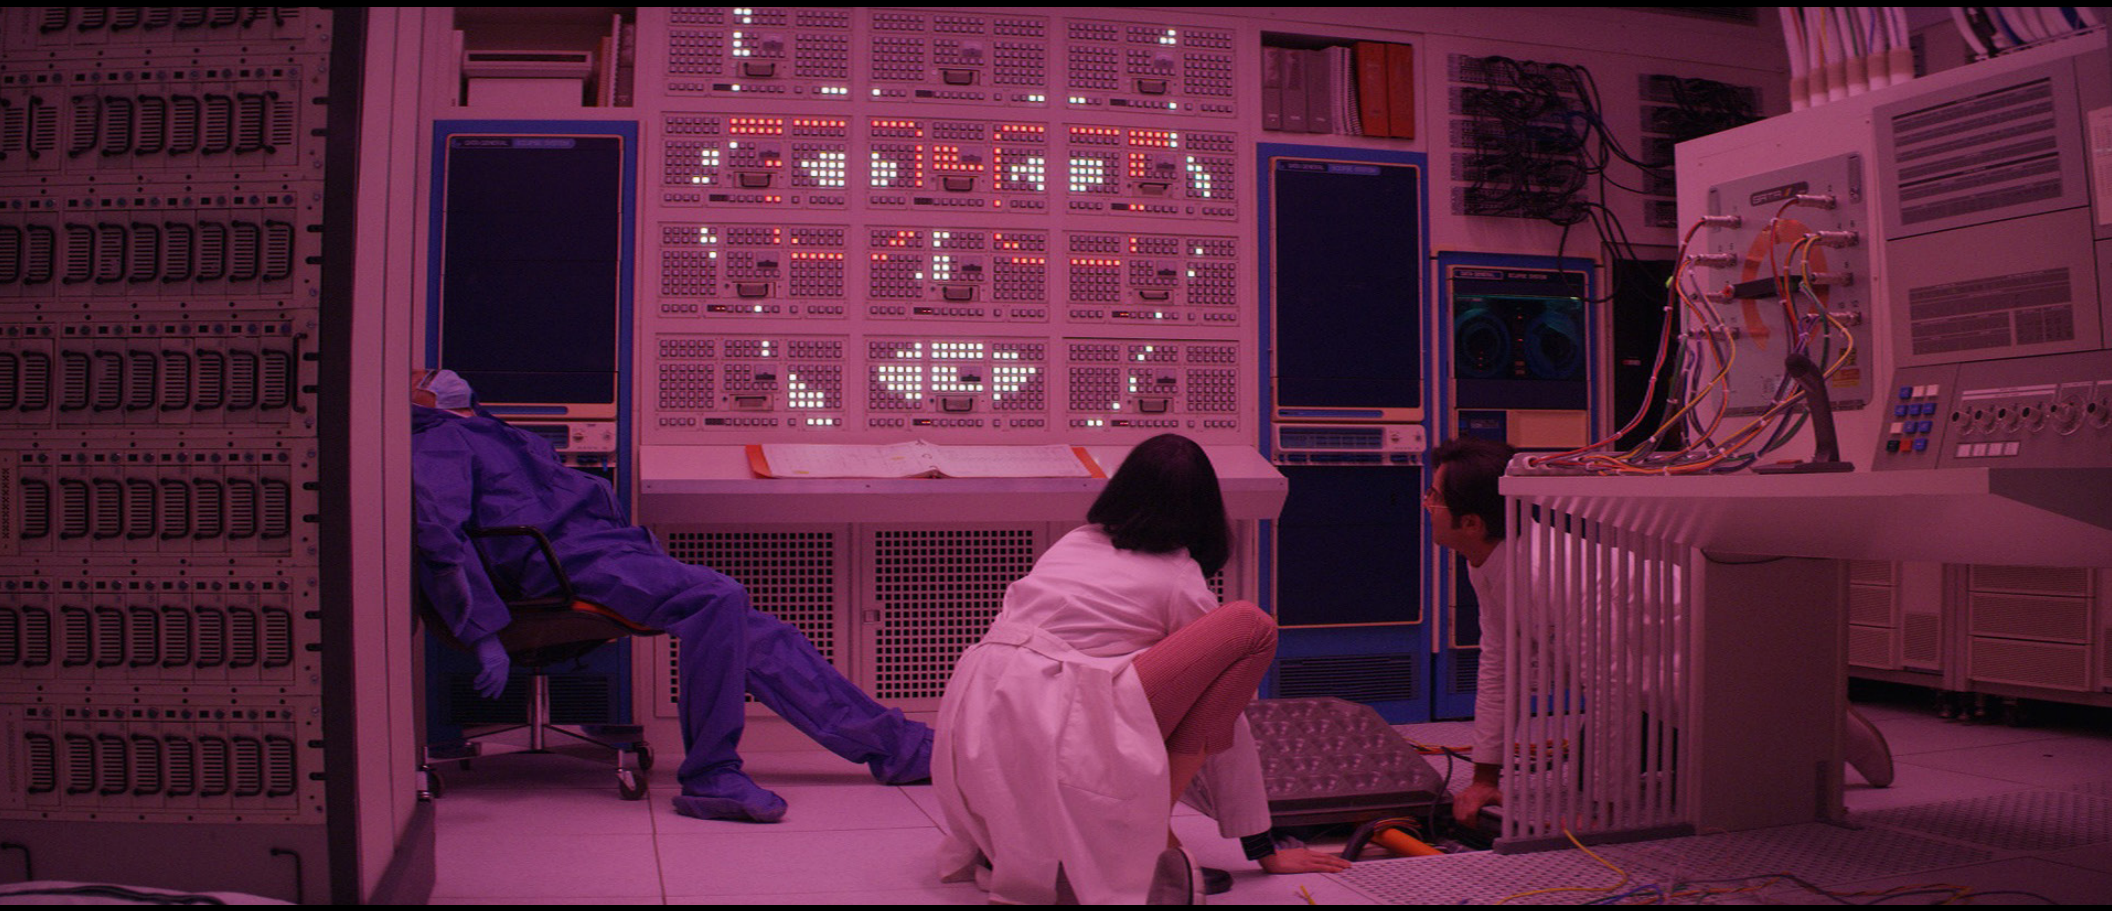

CONCEPT ART

Neberdine Lab C

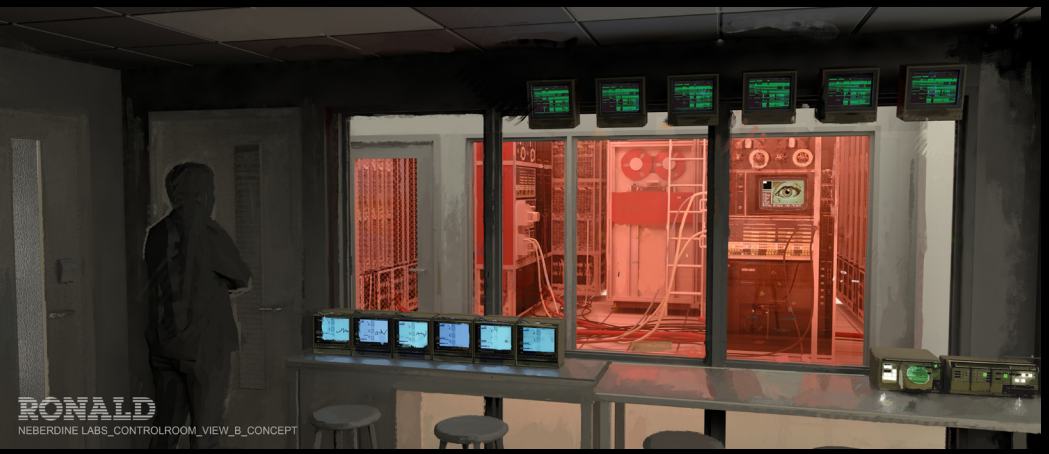

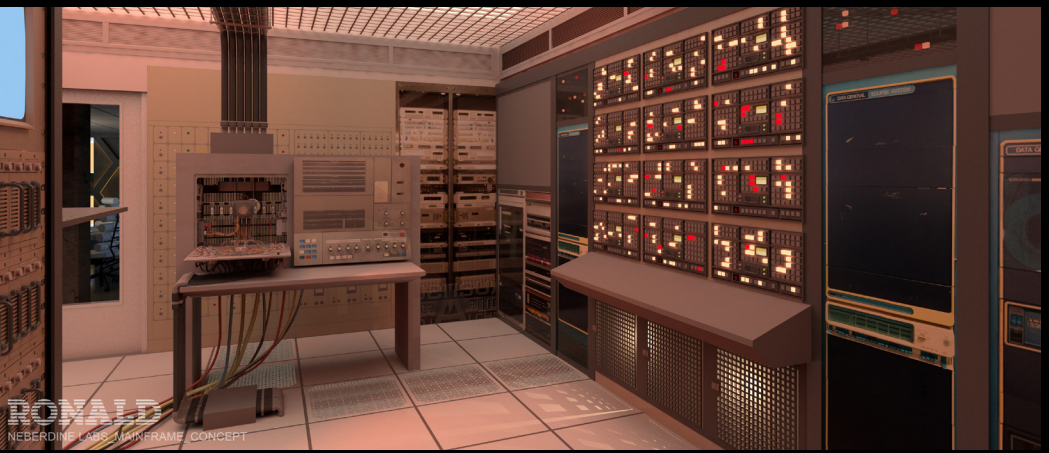

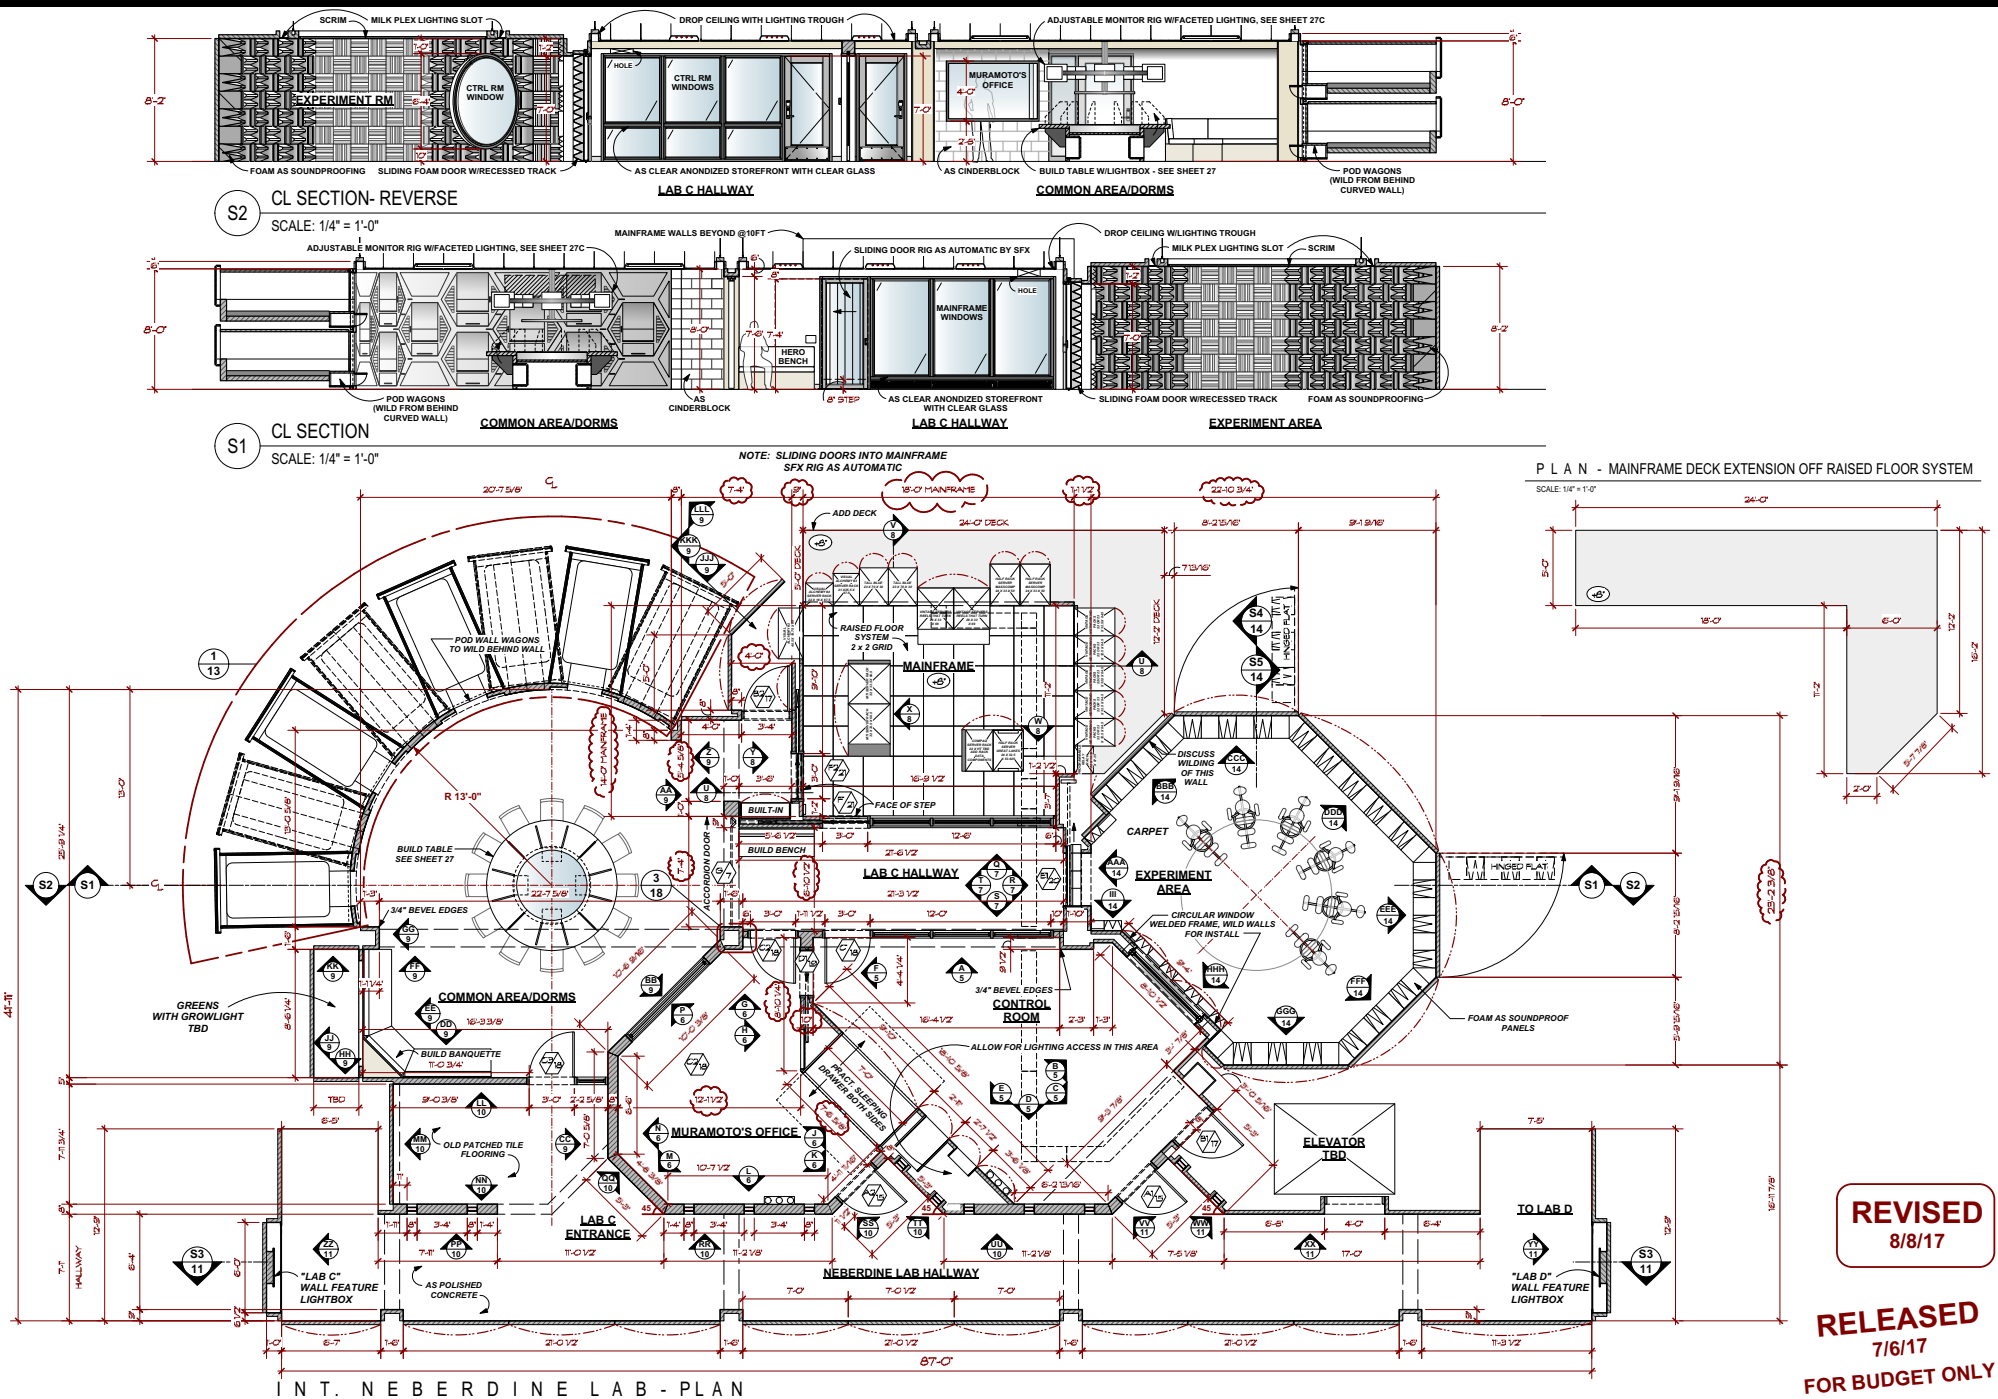

S2 CL SECTION- REVERSE

SCALE: 1/4" = 1'-0"

S1 CL SECTION

SCALE: 1/4" = 1'-0"

NOTE: SLIDING DOORS INTO MAINFRAME SFX RIG AS AUTOMATIC

INT. NEBERDINE LAB - PLAN

SCALE: 1/4" = 1'-0"

PLAN - MAINFRAME DECK EXTENSION OFF RAISED FLOOR SYSTEM

SCALE: 1/4" = 1'-0"

REVISED 8/8/17

RELEASED 7/6/17

FOR BUDGET ONLY

RONALD

SHEET NO. 1

EPISODE:

DIRECTOR SIGNATURE:

LOAD IN:

SHOOT DATE:

DIRECTOR: CARY FUKUNAGA

DRAWN BY: NS

SCALE: 1/4" = 1'-0"

SET NO. 101 - 104

SET NAME: INT NEBERDINE LAB

DRAWING: GROUND PLAN & CENTER SECTION S1 & S2

LOCATION: STAGE B

PRODUCTION DESIGNER: ALEX DIGERLANDO

ART DIRECTOR: ANU SCHWARTZ

SET DECORATOR: LYDIA MARKS

SUNDROP STUDIOS
4222 21ST STREET
LONG ISLAND CITY, NY 11101

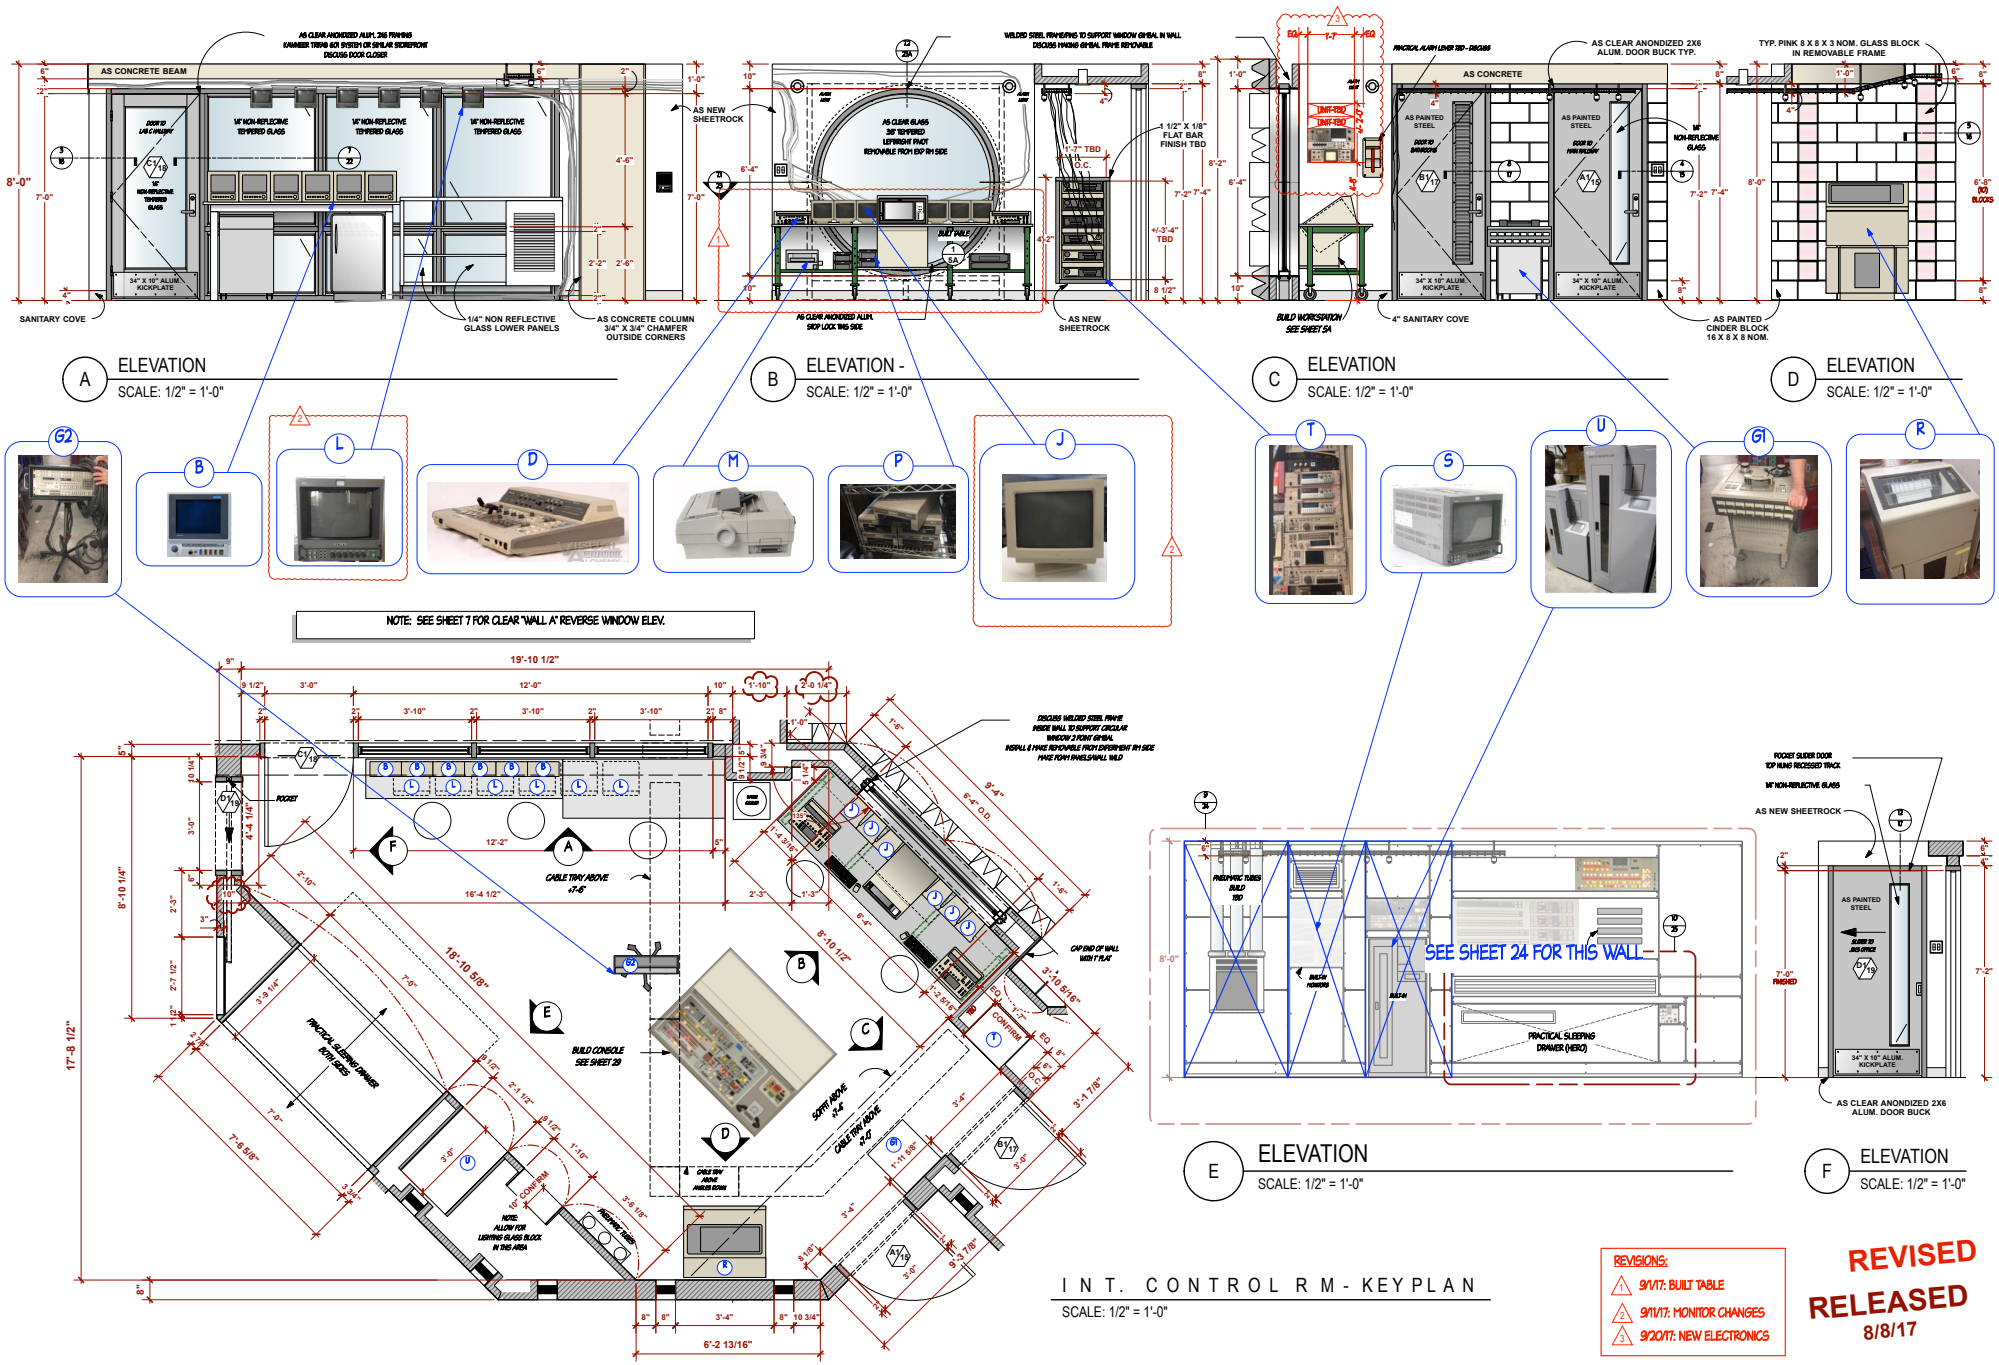

INT. CONTROL RM - KEYPLAN

SCALE: 1/2" = 1'-0"

REVISIONS:

1. 9/1/17: BUILT TABLE
2. 9/11/17: MONITOR CHANGES
3. 9/20/17: NEW ELECTRONICS

REVISED

RELEASED

8/8/17

SHEET NO. 5

EPISODE:

DIRECTOR SIGNATURE:

LOAD IN:

SHOOT DATE:

DIRECTOR: CARY FUKUNAGA

DRAWN BY: NS

SCALE: 1/2" = 1' - 0"

SET NO: 101 - 104

SET NAME: INT NEBERDINE LAB

DRAWING: DETAIL PLAN & ELEVATIONS - CONTROL ROOM "A" THRU "F"

LOCATION: STAGE B

PRODUCTION DESIGNER: ALEX DI GERLANDO
ART DIRECTOR: ANU SCHWARTZ
SET DECORATOR: LYDIA MARKS

SUN PICTURE STUDIOS
4222 CLIPPER STREET
LONG ISLAND CITY, NY 11101

RONALD

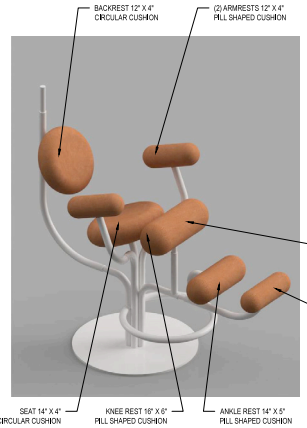

A 26 ISO VIEW - EXPERIMENT CHAIR
SCALE: NTS

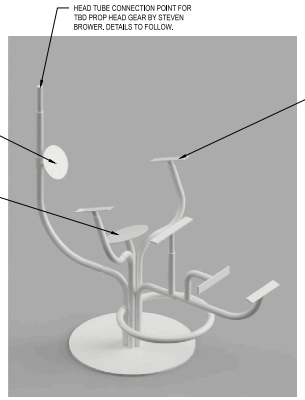

B 26 ISO VIEW W/ O CUSHIONS
SCALE: NTS

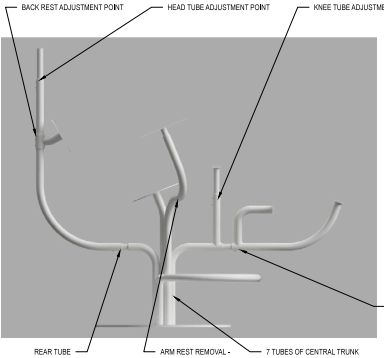

C 26 SIDE VIEW - EXPERIMENT CHAIR
SCALE: NTS

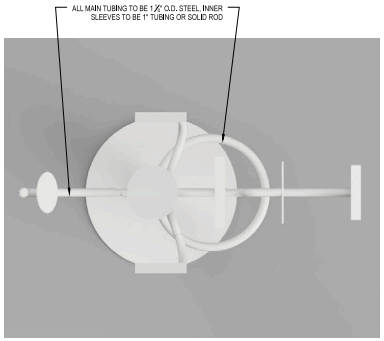

D 26 TOP VIEW - EXPERIMENT CHAIR
SCALE: NTS

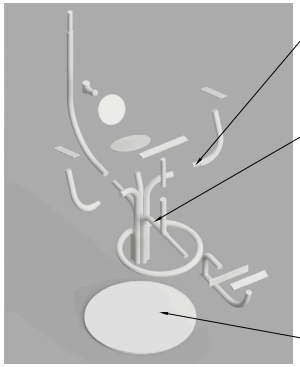

E 26 EXPLODED VIEW - EXPERIMENT CHAIR
SCALE: NTS

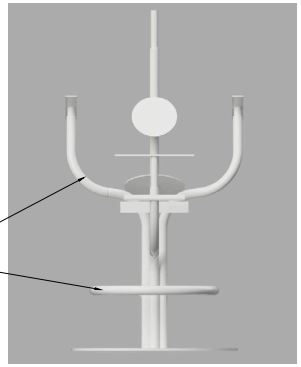

E 26 TOP VIEW W/O CUSHIONS
SCALE: NTS

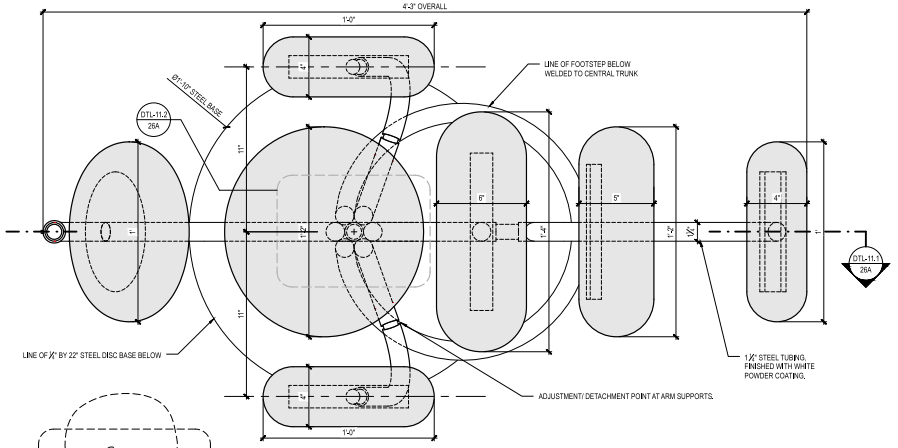

1 26 TOP VIEW - EXPERIMENT CHAIR
SCALE: 3"=1'-0"

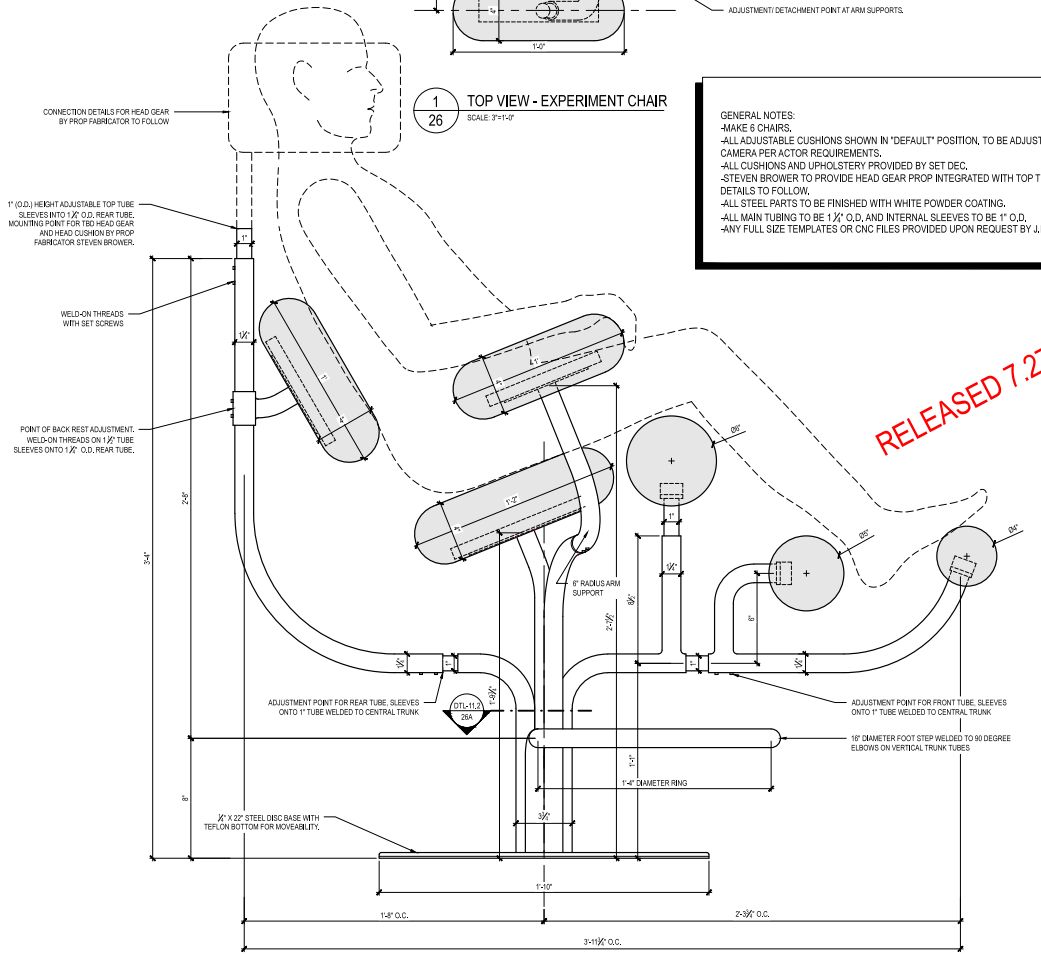

2 26 SIDE VIEW - EXPERIMENT CHAIR
SCALE: 3"=1'-0"

GENERAL NOTES:
-MAKE 6 CHAIRS.
-ALL ADJUSTABLE CUSHIONS SHOWN IN "DEFAULT" POSITION, TO BE ADJUSTED TO CAMERA PER ACTOR REQUIREMENTS.
-ALL CUSHIONS AND UPHOLSTERY PROVIDED BY SET DEC.
-STEVEN BROWER TO PROVIDE HEAD GEAR PROP INTEGRATED WITH TOP TUBE. DETAILS TO FOLLOW.
-ALL STEEL PARTS TO BE FINISHED WITH WHITE POWDER COATING.
-ALL MAIN TUBING TO BE 1 ½" O.D, AND INTERNAL SLEEVES TO BE 1" O.D.
-ANY FULL SIZE TEMPLATES OR CNC FILES PROVIDED UPON REQUEST BY J.M.

RELEASED 7.27.2017

PRODUCTION DESIGNER: ALEX DIGERLANDO
ART DIRECTOR: WILL SCHMITZ
SET DECORATOR: LYDIA MARKS

SILVERCUP STUDIOS
1200 44TH DRIVE
LONG ISLAND CITY, NY 11101

SET NAME: NEBERDINE LAB C EXPERIMENT AREA
DRAWING: EXPERIMENT CHAIR - SECTION DETAILS
LOCATION: SILVERCUP STAGE

SET NO. 101-4
DRAWN BY: JONATHAN MOSCA
SCALE: 3" = 1'-0"

DIRECTOR: CARY FUKUNAGA
DIRECTOR SIGNATURE:
EPISODE:
LOAD IN:
SHOOT DATE:

SHEET NO. 26

ROKU

PORTUGAL

07

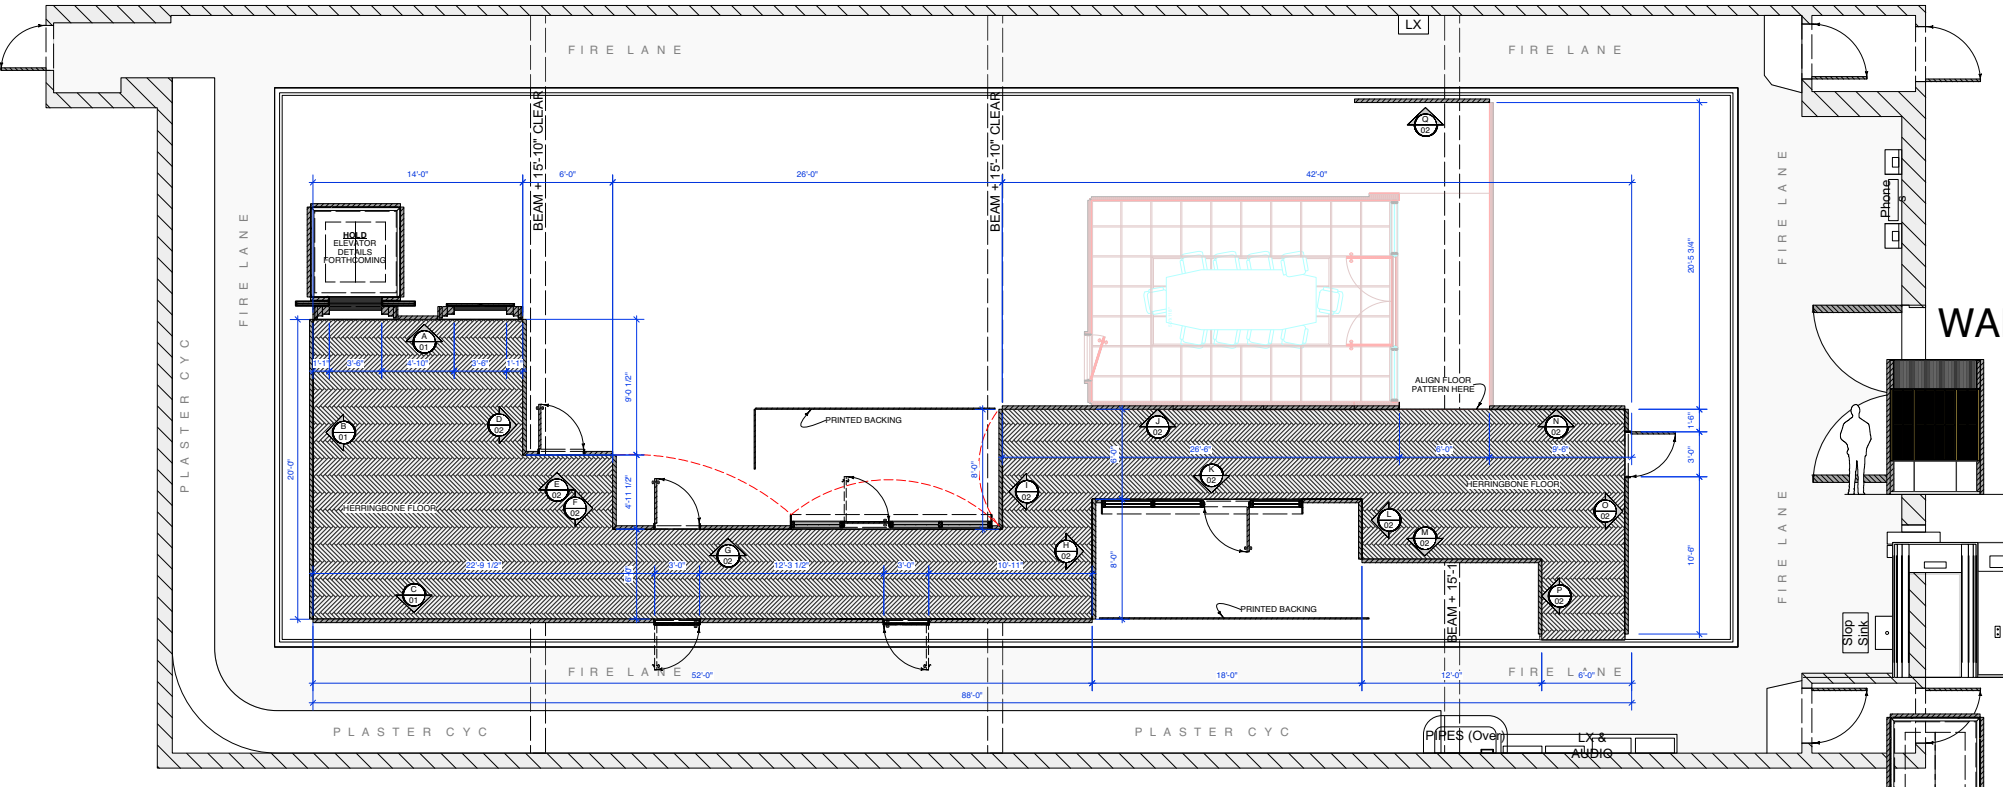

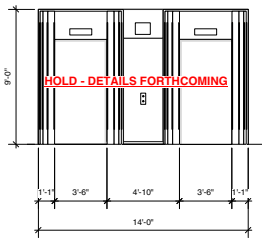

HOLD - DETAILS FORTHCOMING

A 01 Wall A - Elevator Doors
Scale: 1/4" = 1'-0"

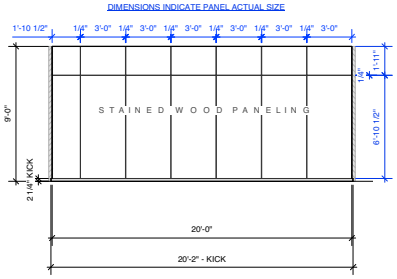

B 01 Wall B
Scale: 1/4" = 1'-0"

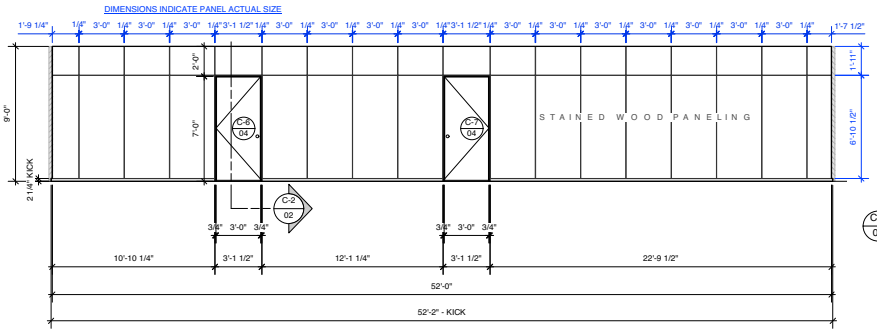

C 01 Wall C
Scale: 1/4" = 1'-0"

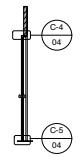

C-2 01 Wall C Section
Scale: 1/4" = 1'-0"

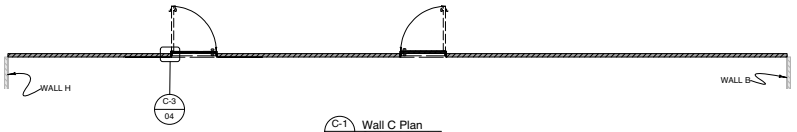

C-1 01 Wall C Plan
Scale: 1/4" = 1'-0"

DOOR SCHEDULE

DOOR NUMBER	1	2
QTY.	6 (LEFT SWING)	1 (RIGHT SWING)
DOOR ELEVATION		
DOOR TYPE	SINGLE	SINGLE
DOOR OPENING SIZE	36X84	36X84
DOOR MATERIAL	WOOD	WOOD
DOOR FINISH	STAINED	STAINED
DETAIL	C6 04	C7 04
HARDWARE STYLE		
ENTRY		
PRIVACY	X	X
PASSAGE		
DUMMY		
HARDWARE FINISH	PER SET DEC	PER SET DEC
HINGE QTY.	3 (X6)	3 (x1)
THRESHOLD	NONE	NONE

NOTES: DOORS TO BE BUILT:
SKINNED WITH VENEER OF CHOICE

PRODUCTION DESIGNER: ALEX OBERHOLTZER
ART DIRECTOR: ANJA SCHWARTZ
SET DECORATOR: LYDIA MARKS
SILVERCUP STUDIOS
SET NAME: INT NATO HALLWAY
DRAWING: GROUNDPLAN
LOCATION: STAGE 3
SET NO.: 154
DIRECTOR: CARY FUKUNAGA
DRAWN BY: JON COLLINS
SCALE: 1/4" = 1'-0"
DIRECTOR SIGNATURE:
SHORT DATE:
LOAD IN:
EPISODE: 3
SHEET #: 01

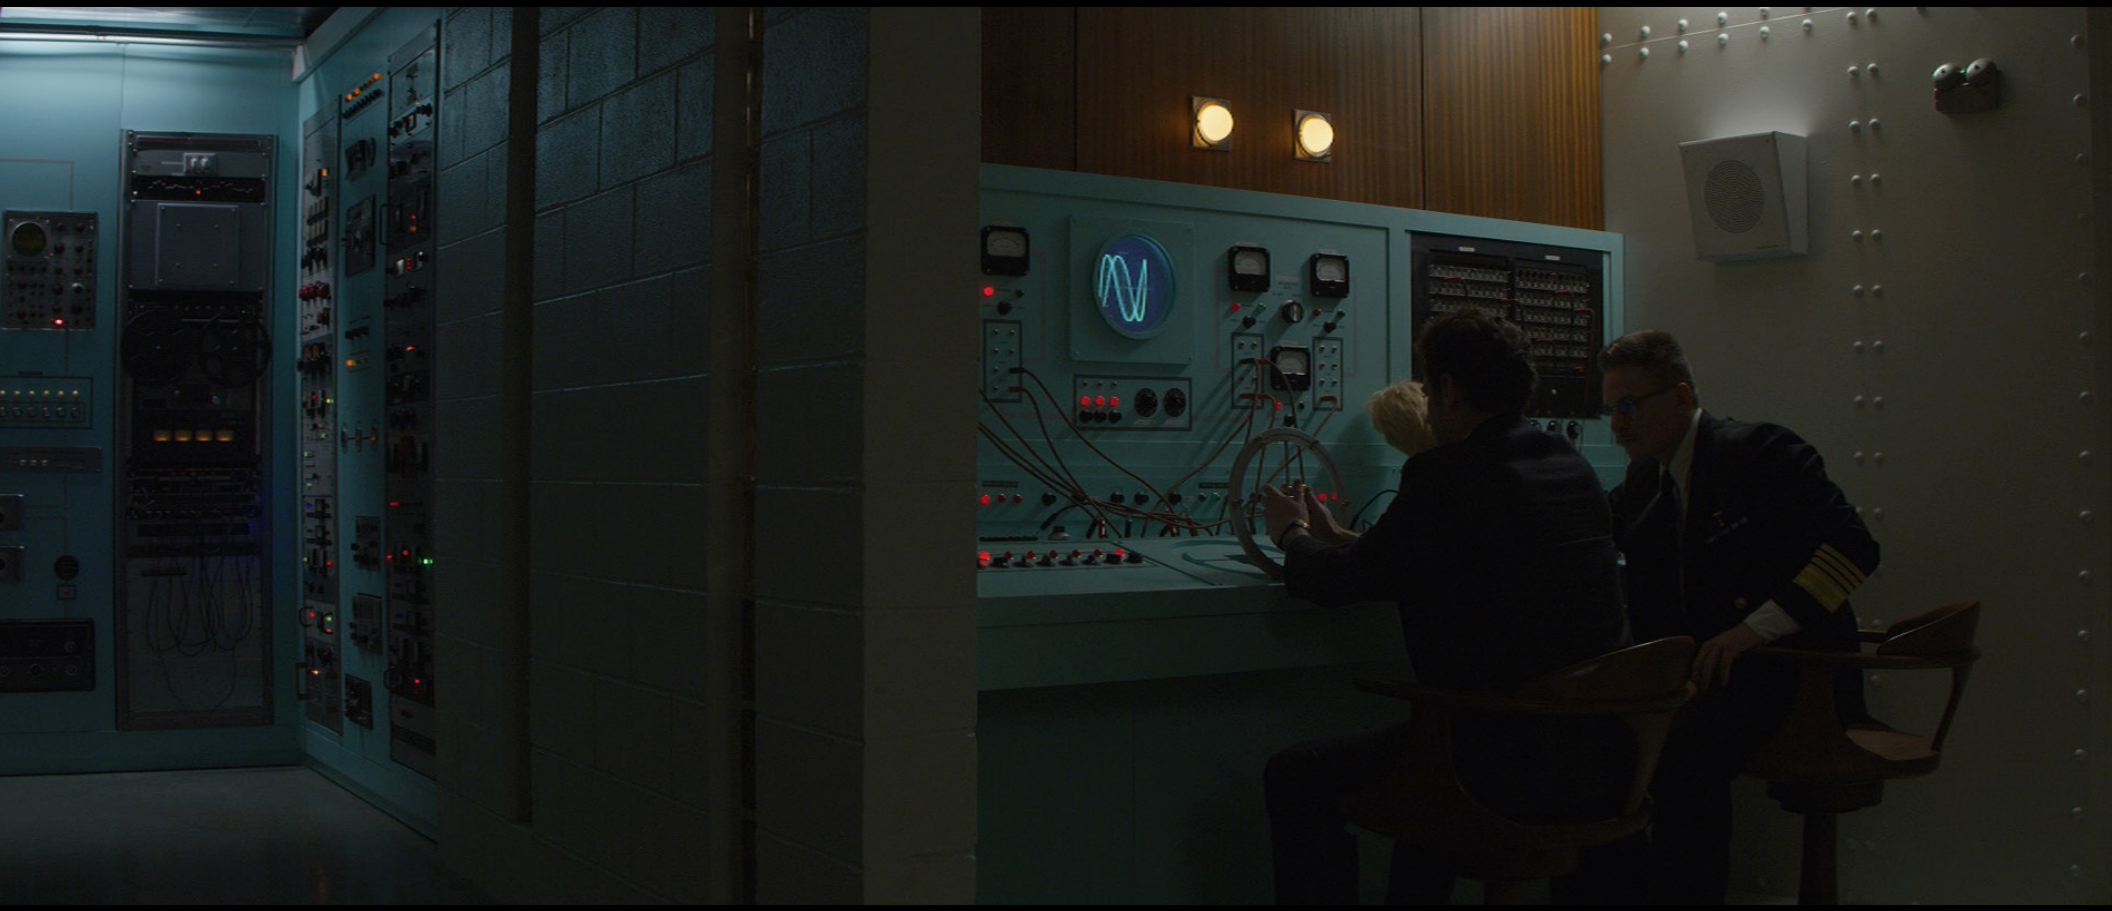

CONCEPT ART

Extra-Galactic Radio Room

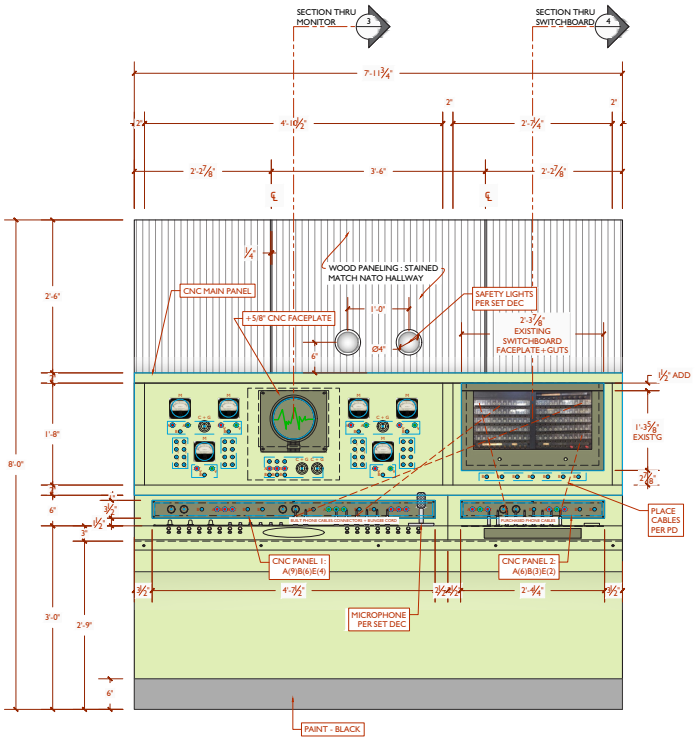

C E L E V A T I O N

1"=1'-0"

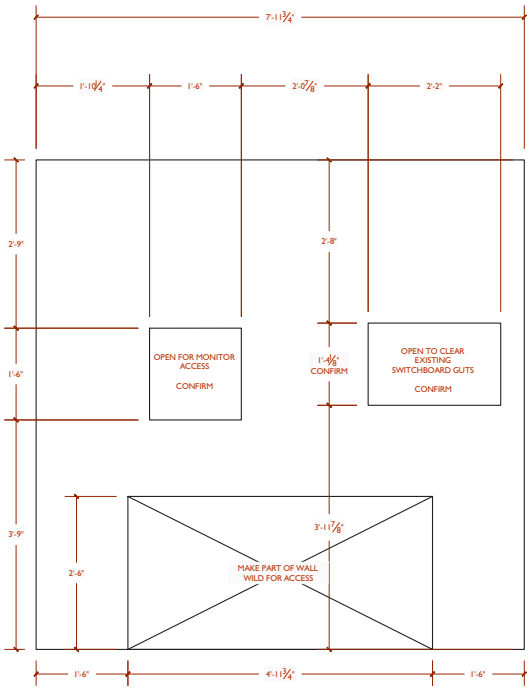

2 WALL: SHOWN WITH OPENINGS

1"=1'-0"

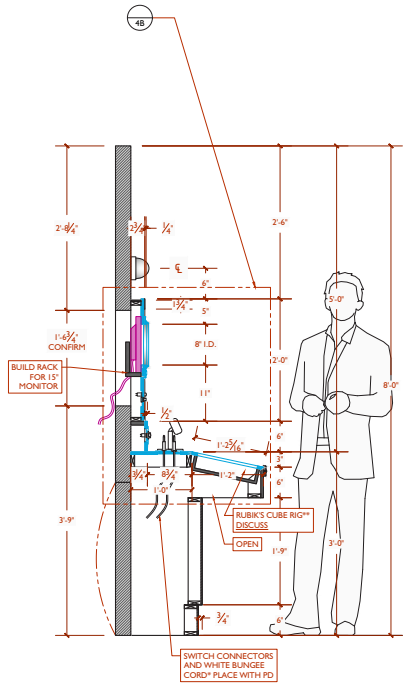

3 SECTION THRU MONITOR

1"=1'-0"

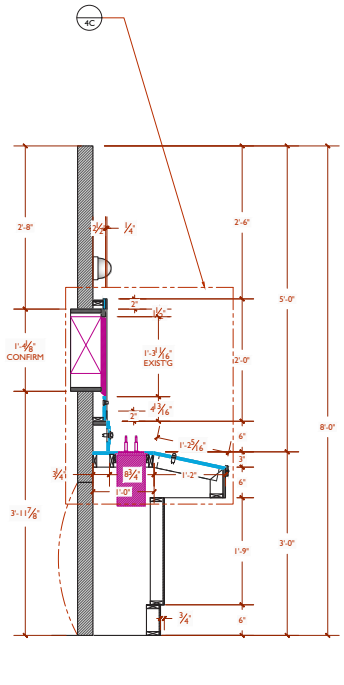

4 SECTION THRU SWITCHBOARD

1"=1'-0"

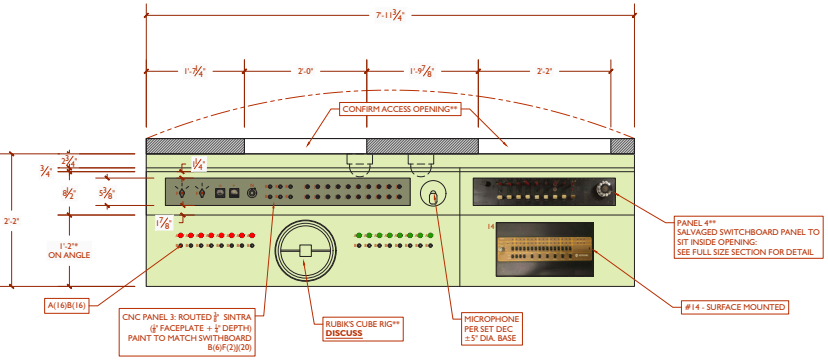

P L A N V I E W

1"=1'-0"

SET DEC ELEMENTS (PURCHASED) FOR WALL C

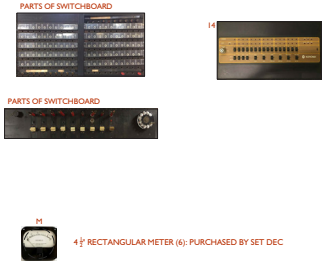

SET DEC ELEMENTS (TO BE PURCHASED) FOR WALL C

- PILOT LIGHTS: MCMASTER #7642K71 BULBS: MCMASTER #7642K82 (44) (27) RED (17) GREEN
- SM CONTROL KNOBS (9) : ALLIED ELECTRONICS #70207004
- MED PHENOLIC KNOBS (4) : ALLIED ELECTRONICS #70097808
- LG POINTER KNOBS (6): ALLIED ELECTRONICS #70023740
- SM ROTARY KNOBS (2): ALLIED ELECTRONICS #70193004
- G: ALUMINUM DIAL (4): ALLIED ELECTRONICS #70023729
- POTENTIONMETERS FOR ALL KNOBS (21) : MOUSER ELECTRONICS #652-PDB241GTR0225380
- SM PHONE JACKS (32): MOUSER #502-L-12A
- NICKEL PLATED CUP WASHERS (20): MCMASTER #92922A034
- PHONE CONNECTORS (20): MOUSER #502-250 (10)RED AND (10) BLACK
- WHITE BUNGEE CORD - PURCHASED BY ART DEPT

9.29.2017
RELEASED

SHEET NO: 04
DATE: 9/29/2017
EPISODE:
LOAD IN: --
SHOOT
DIRECTOR: CARY FUKUNAGA
DRAWN BY: RI
SCALE: 1"=1'-0"
SET NUMBER: 155
SET NAME: INT. EXTRA-GALACTIC RADIO ROOM
DRAWING: WALL C ELEVATION
LOCATION: SILVERCUP STUDIOS-STAGE B - INSIDE NEBERDINE
PRODUCTION DESIGNER: ALEXGERLANDO
ART DIRECTOR: ANJ SOHARTZ
PRODUCTION MANAGER: 718.816.2531
ILM PRODUCTIONS
LUCASFILM LTD.
LUKEFILMS LTD. (NY 1981)
PONATE

MONARCH PASS
CONTINENTAL DIVIDE
ATLANTIC OCEAN
PACIFIC OCEAN
SAN ISABEL
National Forest
GUNNISON
National Forest

MANIAC

PRODUCTION DESIGNER
Alex DiGerlando

SUPERVISING ART DIRECTOR
Anu Schwartz

ART DIRECTOR
Audra Avery

SET DECORATOR
Lydia Marks

ASSISTANT ART DIRECTORS
Blythe Quinlan
Jonathan Mosca
Nithya Shrinivasan
Rumiko Ishii

GRAPHIC ARTISTS
Andrea Burrell
Adam Brustein
Zach Zirlin

CONCEPT ARTISTS
Hugh Sicotte
Kristopher Layng

STORYBOARD ARTIST
Patrick Campbell

SCENIC ARTISTS
Elizabeth Linn
Bob Barnett
Max Grafe
Lisa Kennedy
Chris Kay
Penko Platikanov
Vitaly Timergaleev
Marc Connor
Philippe Belhache
Stephen Barth
Ales Brodsky
Miguel DeJesus
Lucy Abrams