THE FIX
Production Designer Cabot McMullen

WOLF & ASSOCIATES

MAKE NO LITTLE PLANS; THEY HAVE NO MAGIC TO STIR MEN'S BLOOD AND PROBABLY WILL NOT BE REALIZED. MAKE PLANS; AIM HIGH IN HOPE AND WORK, REMEMBERING THAT A NOBLE, LOGICAL DIAGRAM ONCE RECORDED WILL NEVER DIE, BUT LONG AFTER WE ARE GONE BE A LIVING THING

WOLF & ASSOCIATES

WOLF & ASSOCIATES

JLG
Herc

DISTRICT ATTORNEY
COUNTY OF LOS ANGELES
LEX
JUSTICE

DISTRICT ATTORNEY

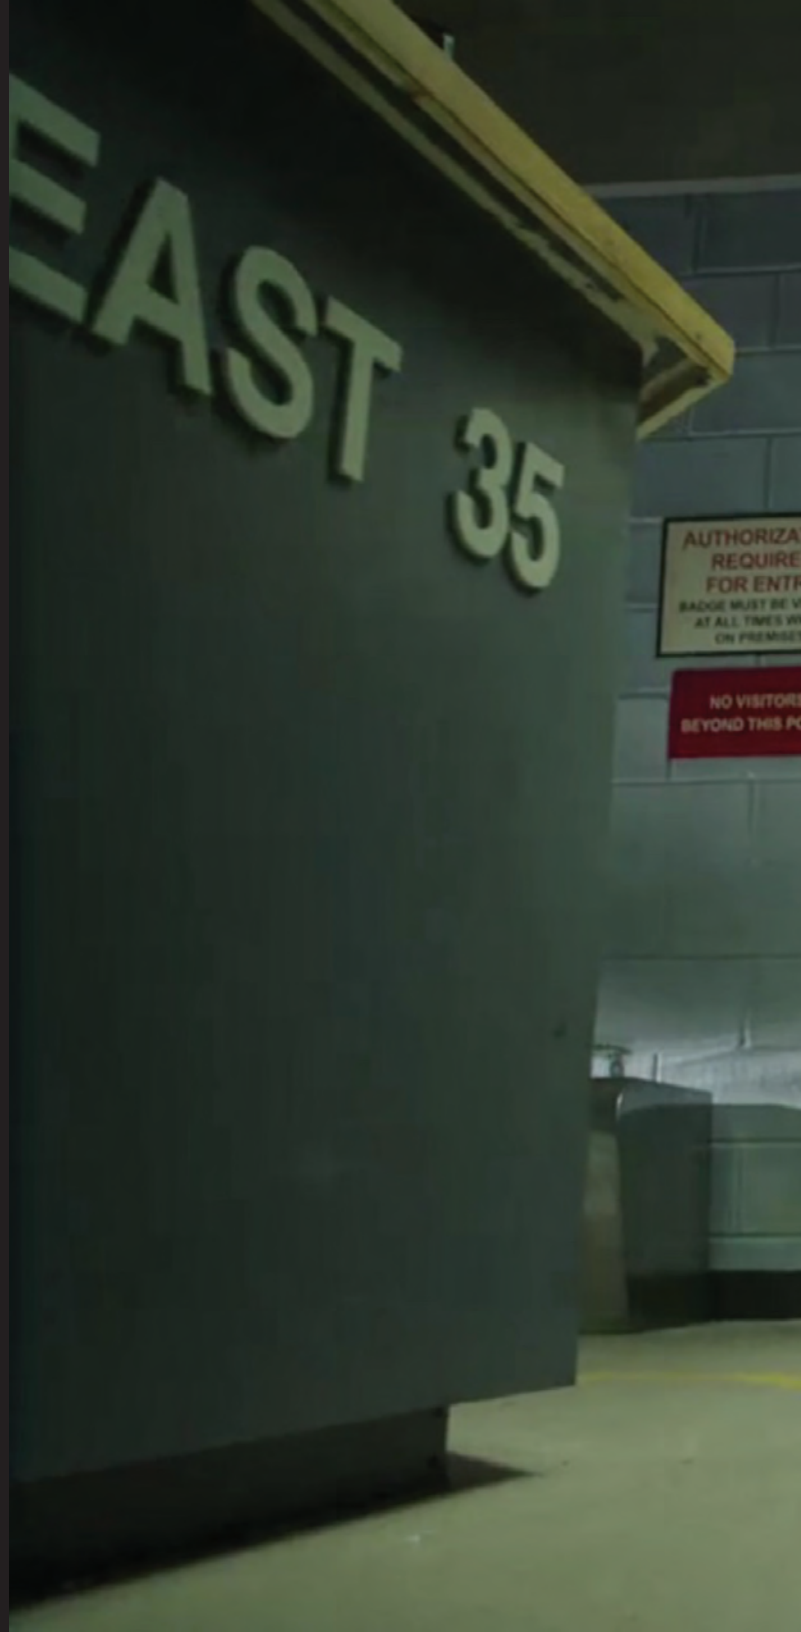
EAST 35

NO
WEAPONS
DRUGS
ALCOHOL
NUDITY
SMOKING

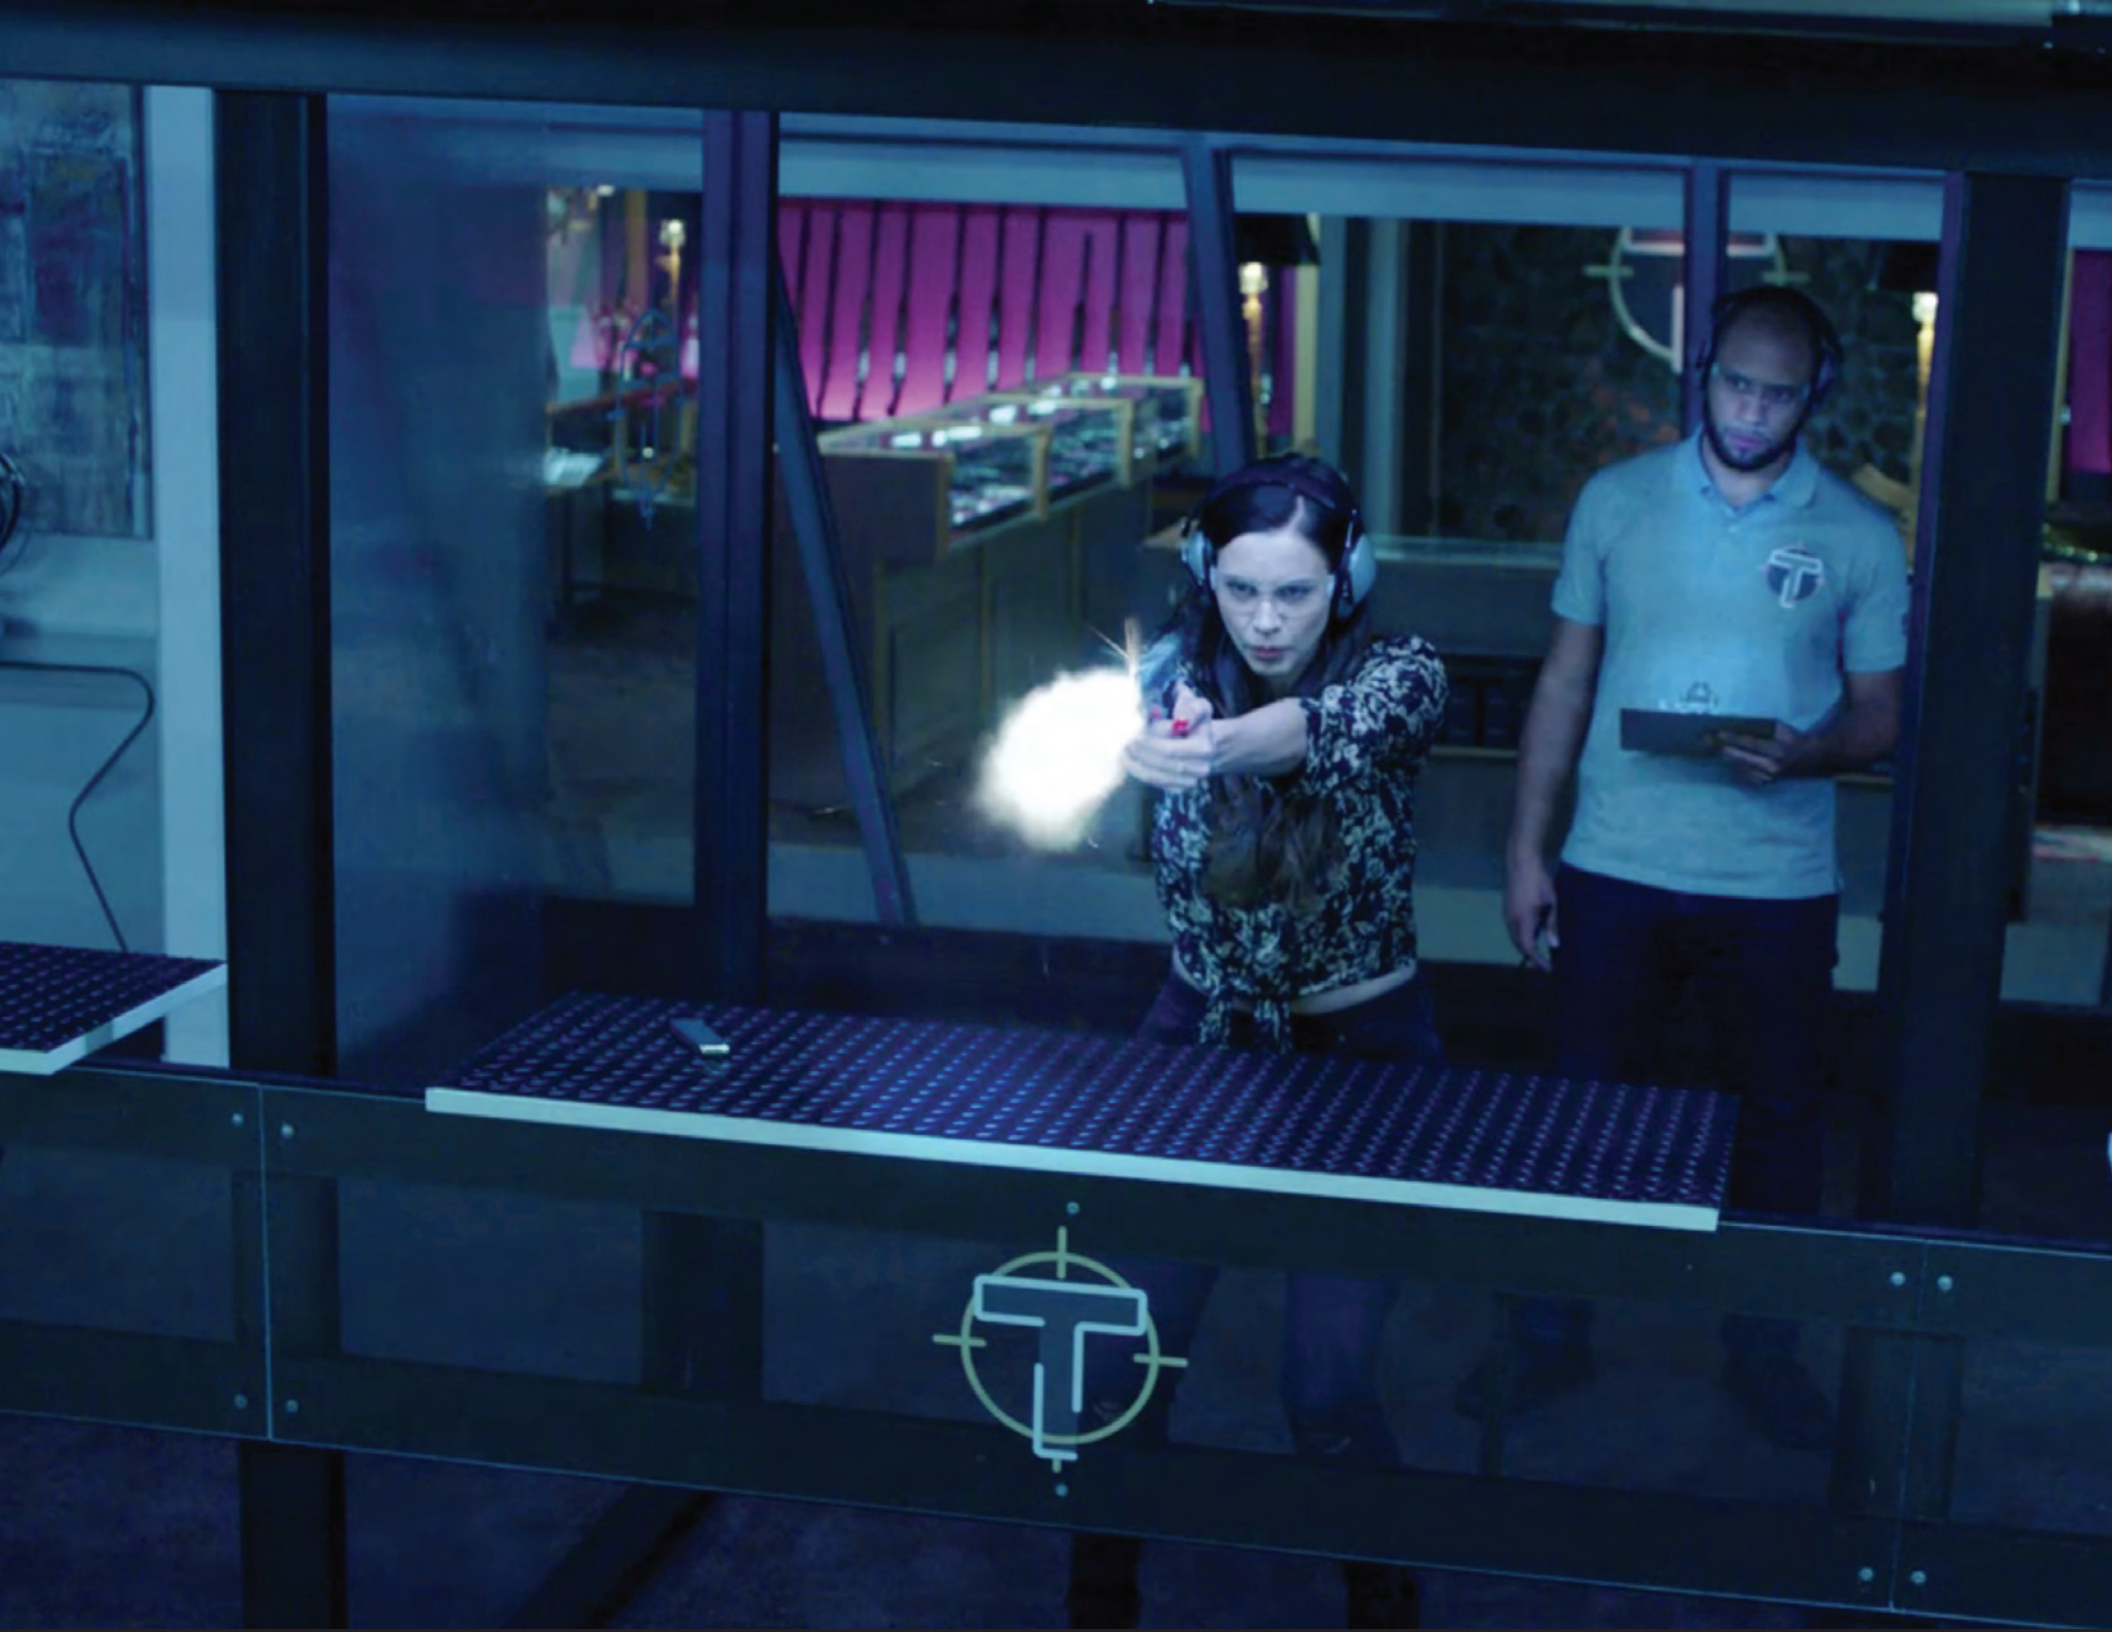

WOLF OFFICE SET

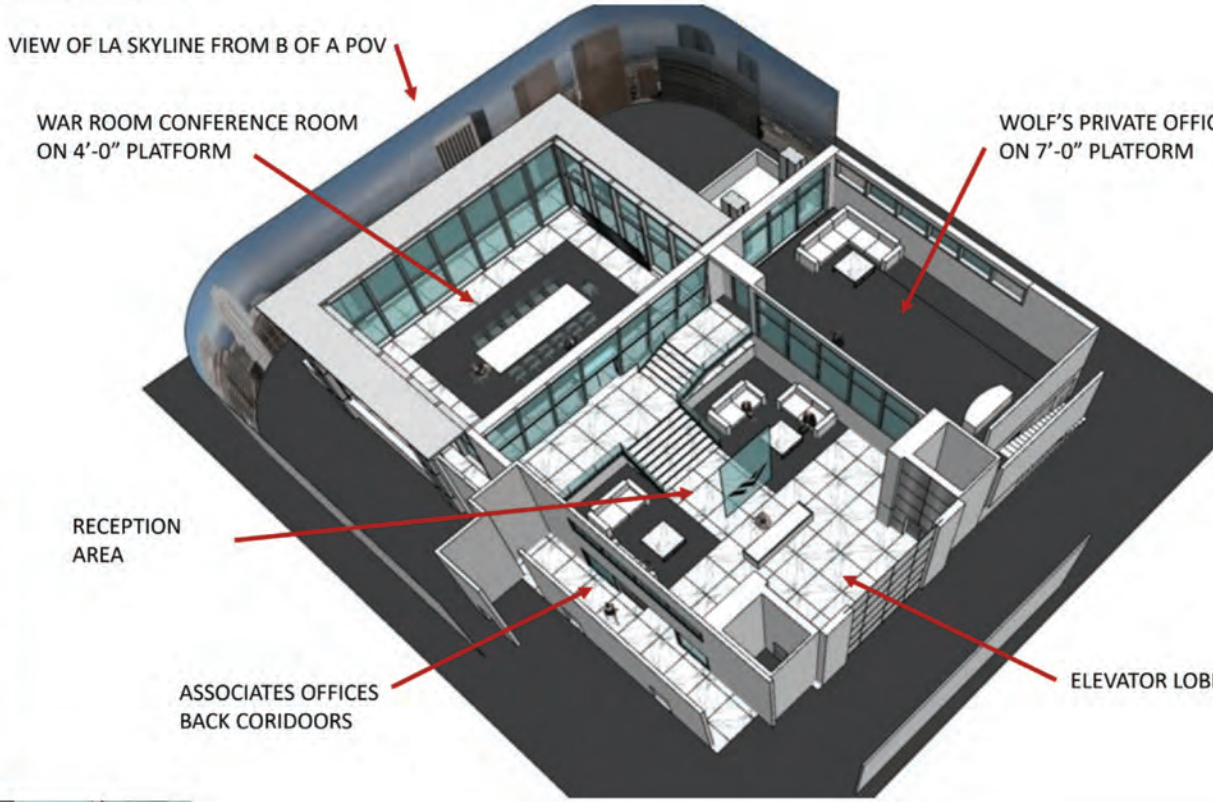

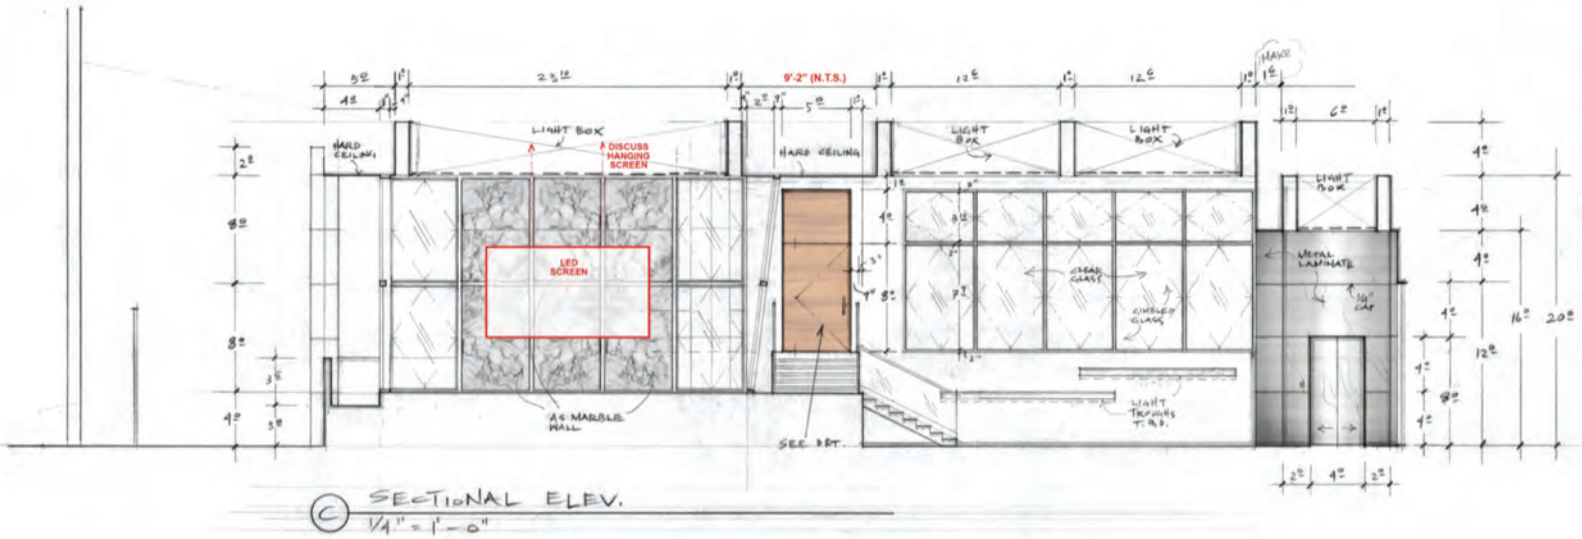

C SECTIONAL ELEV.
1/4" = 1'-0"

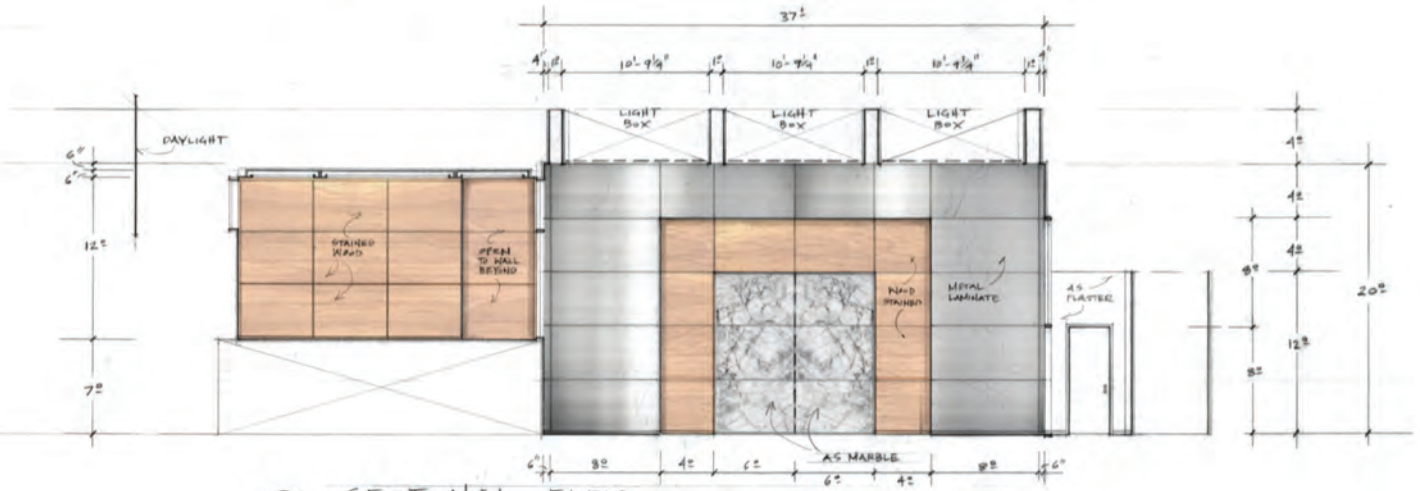

D SECTIONAL ELEV.
1/4" = 1'-0"

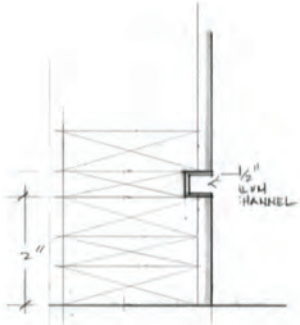

3 DET - BASE TRIM
FULL SCALE

REVISED 7/13/18

THE FIX	EPISODE TITLE:	EPISODE # 102
	SET NAME: WOLF OFFICE	DATE: 7/5/18
	DRAWING: ELEVATIONS	SET #
	LOCATION: STA 3	PRODUCTION DESIGNER: Cabot McMullen
	SCALE:	ART DIRECTOR: Susan Bolles
	DRAWN BY: Nick B.	SET DECORATOR:

SHEET # 4

Select an area to comment on

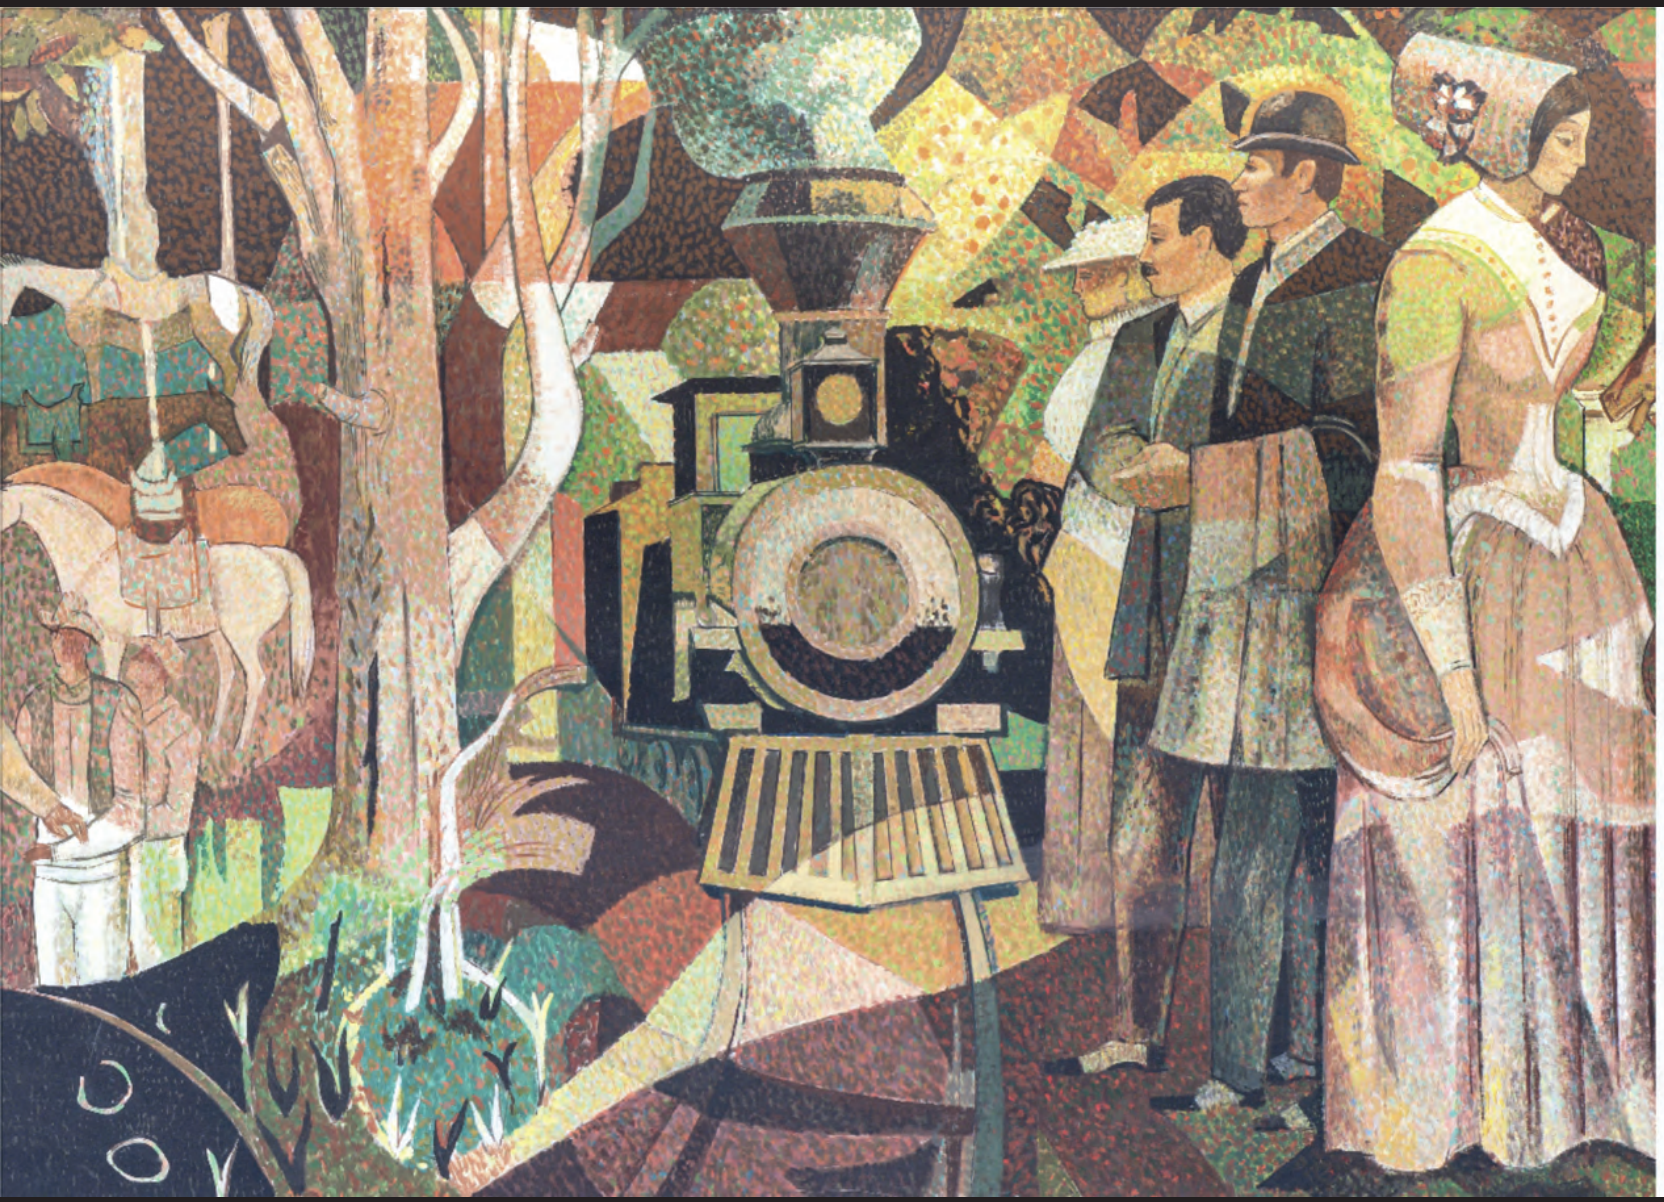

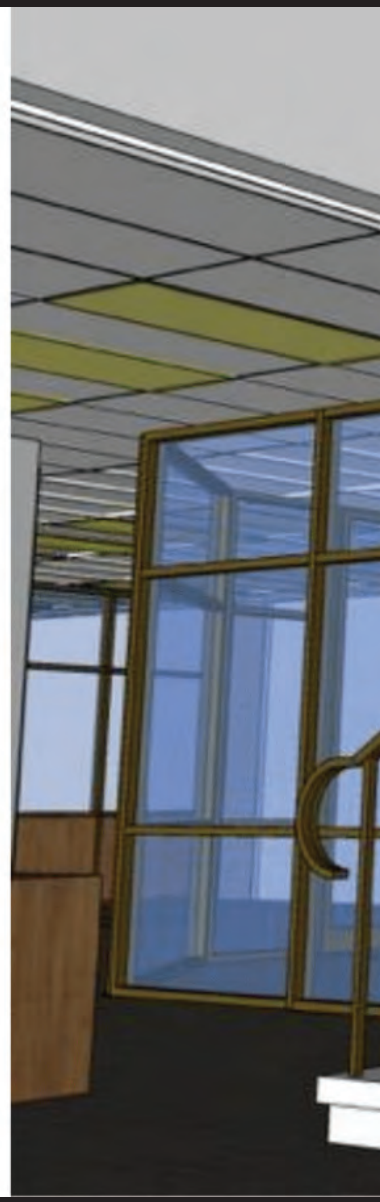

BACKING FROM DISNEY 160'W X 16'H

HERRINGBONE BRICK

DISCUSS MURAL

CONCRETE STUCCO

NEW SLAB DOOR

P / 1 DA'S OFFICE - INT.LOBBY: ELEVATION
SCALE: 1/4" = 1'-0"

CONCRETE STUCCO
COVER W/ NEW GRANITE WALL PAPER FROM DANGLING CARROT

BACKING FROM DISNEY 160'W X 16'H

EXISTING TEXTURE TO BE PAINTED

GRANITE

2'-0" OFF OF STAGE FLOOR

1 DA'S OFFICE - LOBBY: PLAN VIEW
SCALE: 1/8" = 1'-0"

O / 1 DA'S OFFICE - INT.LOBBY: ELEVATION
SCALE: 1/4" = 1'-0"

NEW SLAB DOOR W/ NO GLASS

DISCUSS MURAL

L / 1 DA'S OFFICE - INT.LOBBY: ELEVATION
SCALE: 1/4" = 1'-0"

COVER EXISTING W/ NEW TILE BOARD 6"

C / 1 DA'S OFFICE - INT.LOBBY: ELEVATION
SCALE: 1/4" = 1'-0"

THE FIX

EPIS
SET
DRA
LOC
SCA
DRAW
BY:

S CONCRETE

COLUMNS AS CONCRETE

EXISTING DOORS

RELEASED
07/16/2018

TF102_DA'SOFFICE_LOBBY_20180712_KW_LAYOUT

ODE TITLE:		EPISODE # 102	
NAME:	DA'S OFFICE	DATE: 07/13/201	
WING:	EXT & INT. LOBBY ELEVATION	SET #	
ATION:	STAGE 02	PRODUCTION DESIGNER: Cabot McMullen	SHEET # TBD
LE:	AS NOTED	ART DIRECTOR: Susan Bolles	
N	KILWON YU	ART DIRECTOR:	

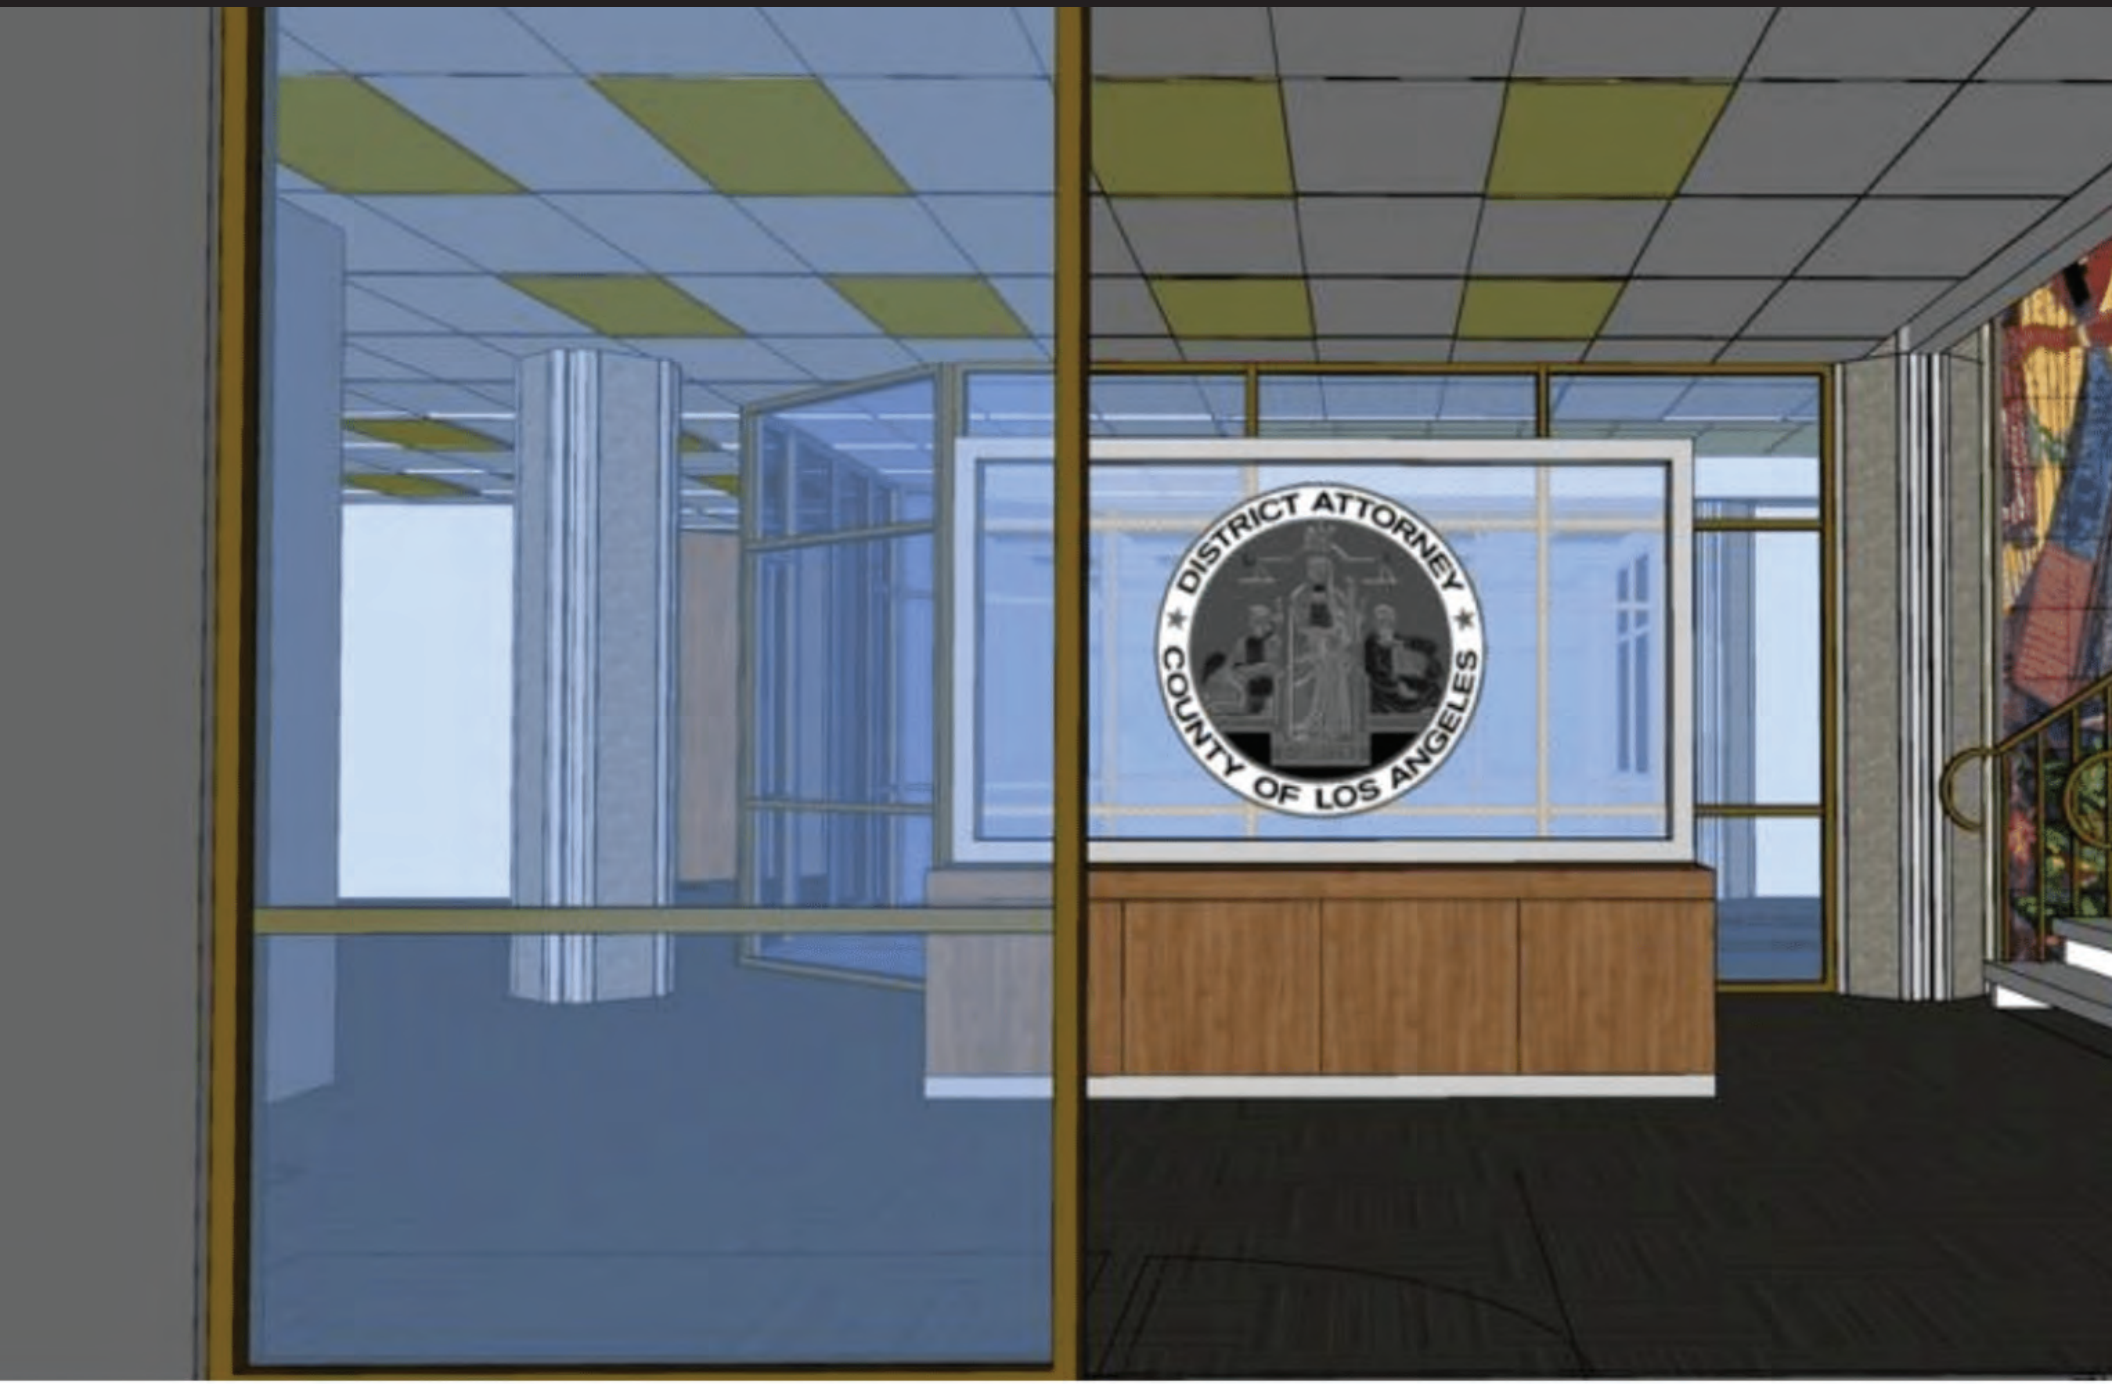
DISTRICT ATTORNEY
COUNTY OF LOS ANGELES

THE FIX
Production Designer Cabot McMullen
Art Director Susan Bolles
Set Decorator Amy Vukovich
Lead Set Designer Will Batts
Set Designers Kilwon Yu, Judy Cosgrove
Lead Graphic Designer Adee Serrao
Graphic Designer Ashley Hankla