



GEORGIE & MANDY'S *first* MARRIAGE

PRODUCTION DESIGN
JOSEPH P. LUCKY









McAllister Auto & Tire

10% OFF
FOR FIRST TIME
CUSTOMERS

NEW & USED

ALIGNMENT
BRAKE FLUID

HUBCAPS

OIL
CHANGE

TRANSMISSION

OIL
CHANGE
1995

OFFICIAL VEHICLE
INSPECTION STATION


























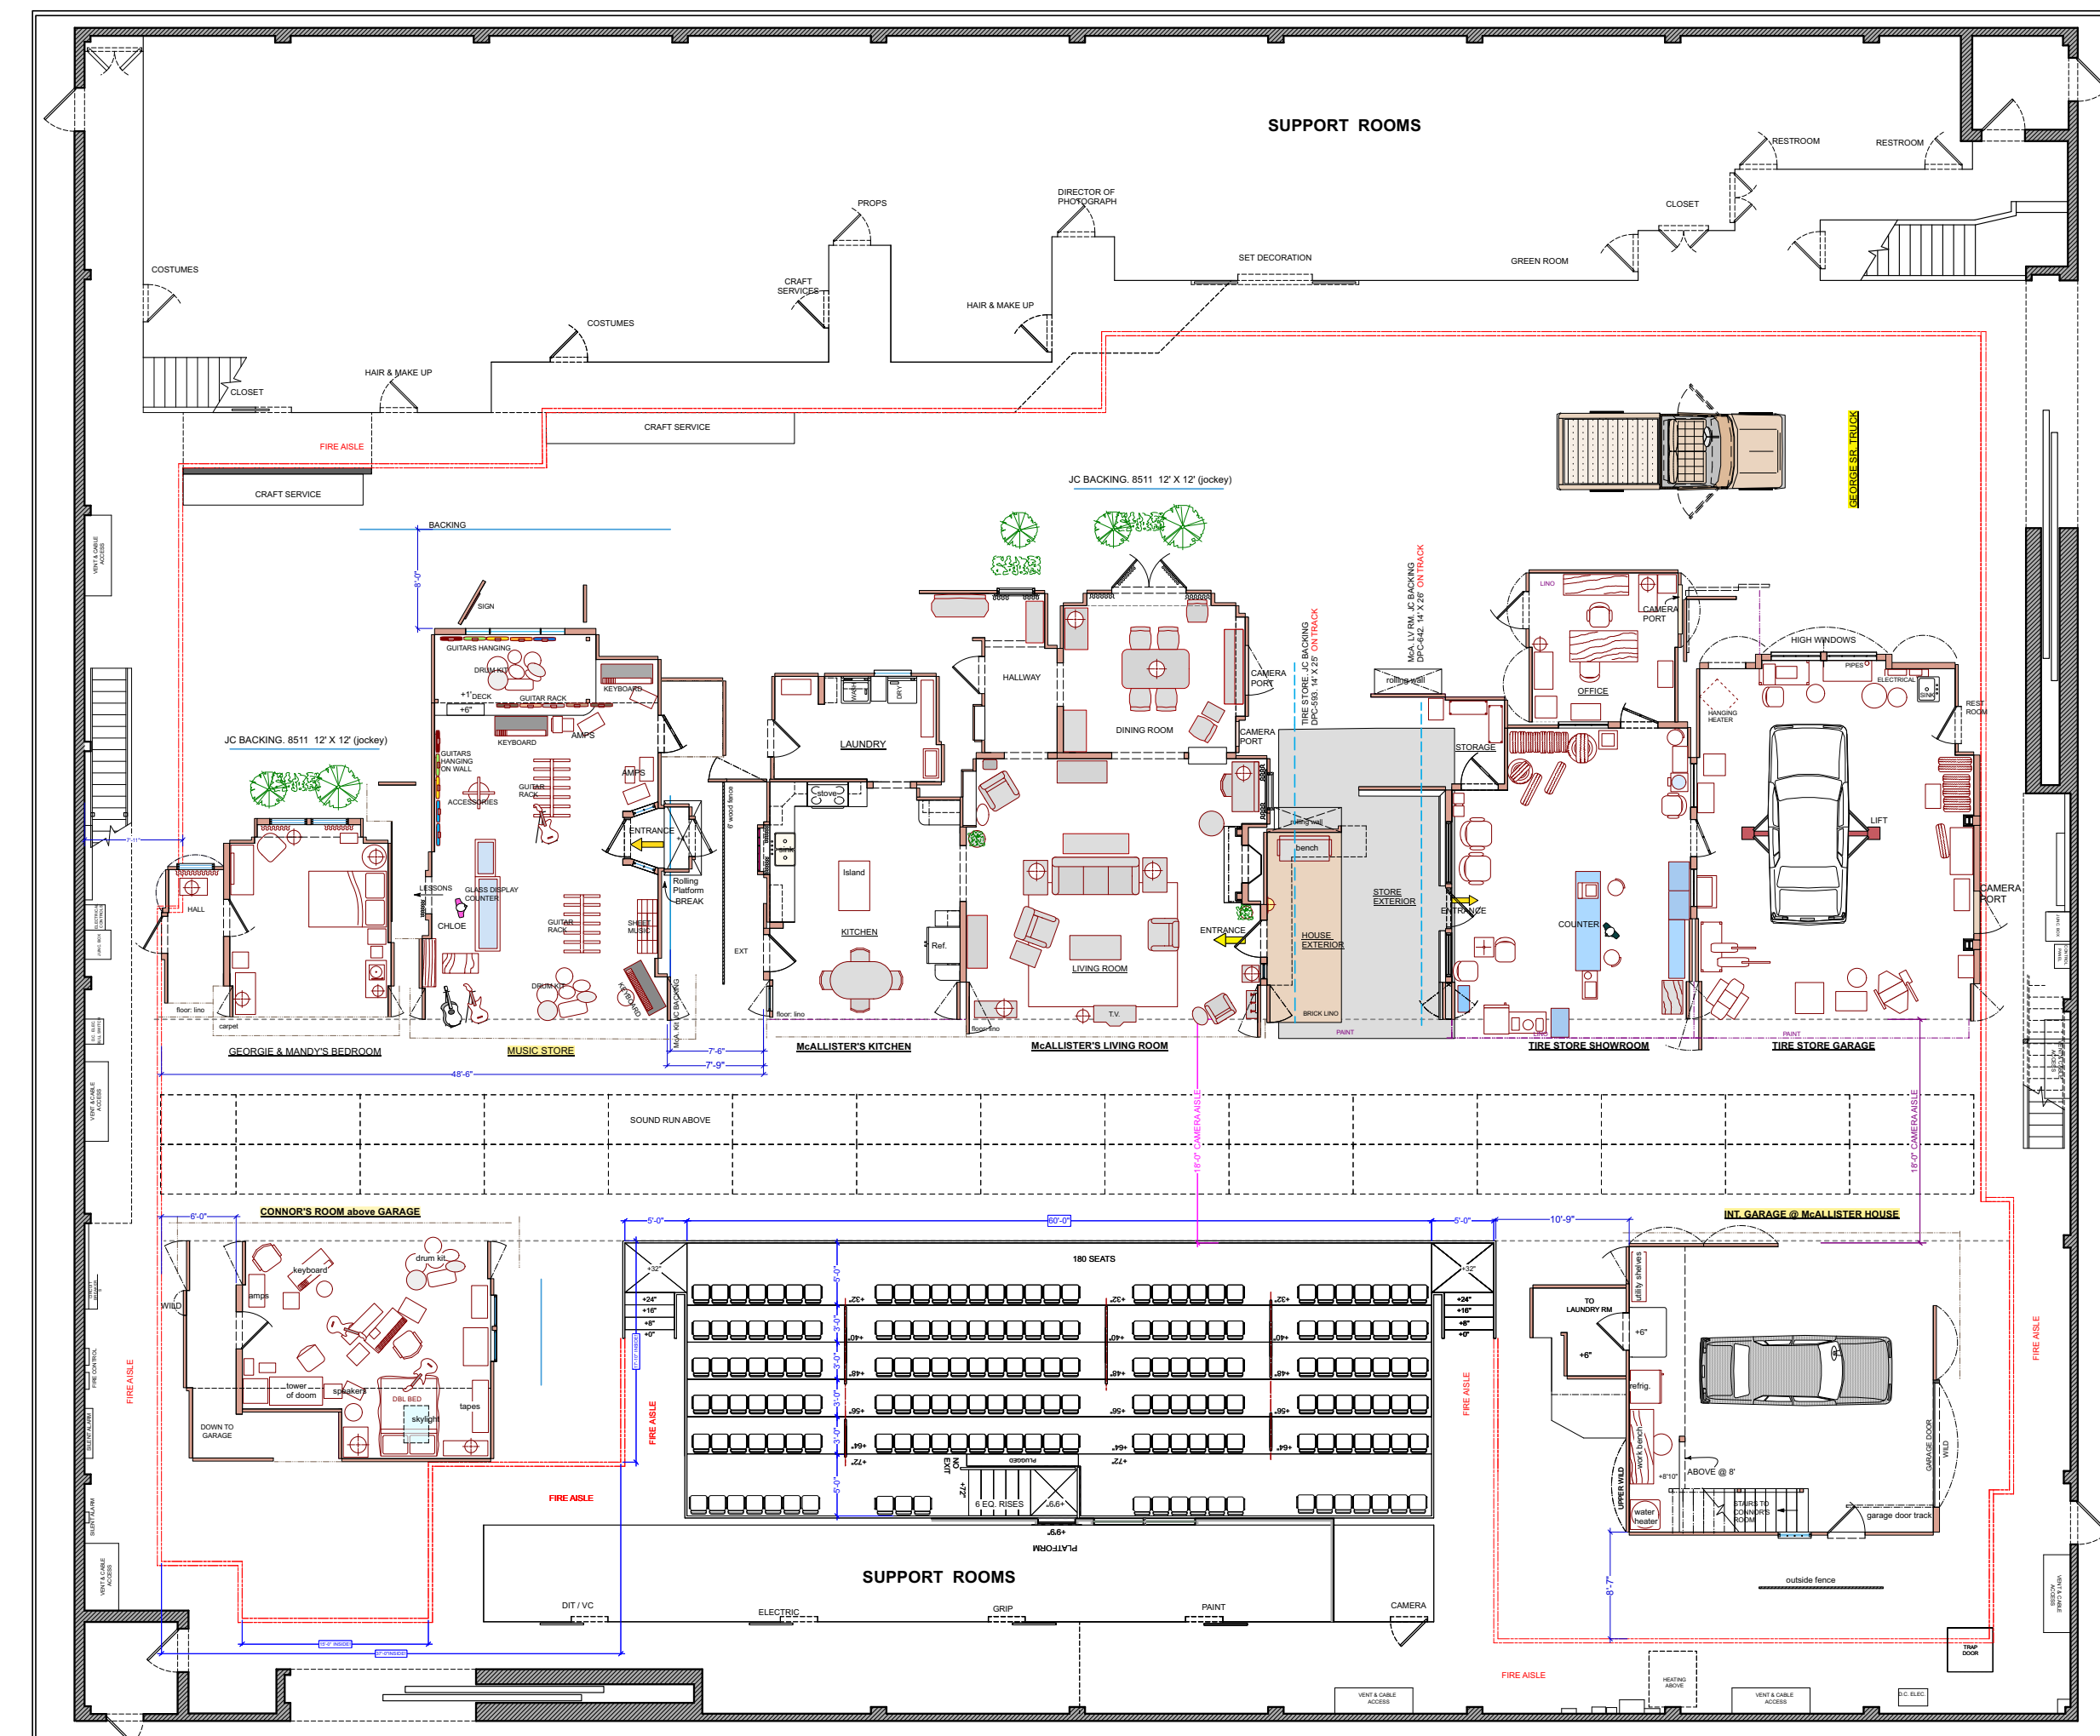

GEORGIE & MANDY'S

first MARRIAGE

SEASON 1

EPS 115

Stage 25 SPOTTING PLAN

Chuck Lorne, Steve Molaro, Steve Holland

EXECUTIVE PRODUCERS

Robinson Green, Producer Joseph P. Lucky, Prod. Des.

Mark Cendrowski, Director Melody Harp, Art. Des.

Buzz Feitshans, G.P. Richard C. Walker, Set Des.


Cliff Whalen, Cost.

01.06.25


1/4" = 1'-0"

Location: WARNER BROS. STAGE 25

McA. Kit JC BACKING DPC-20. 15' X 10'

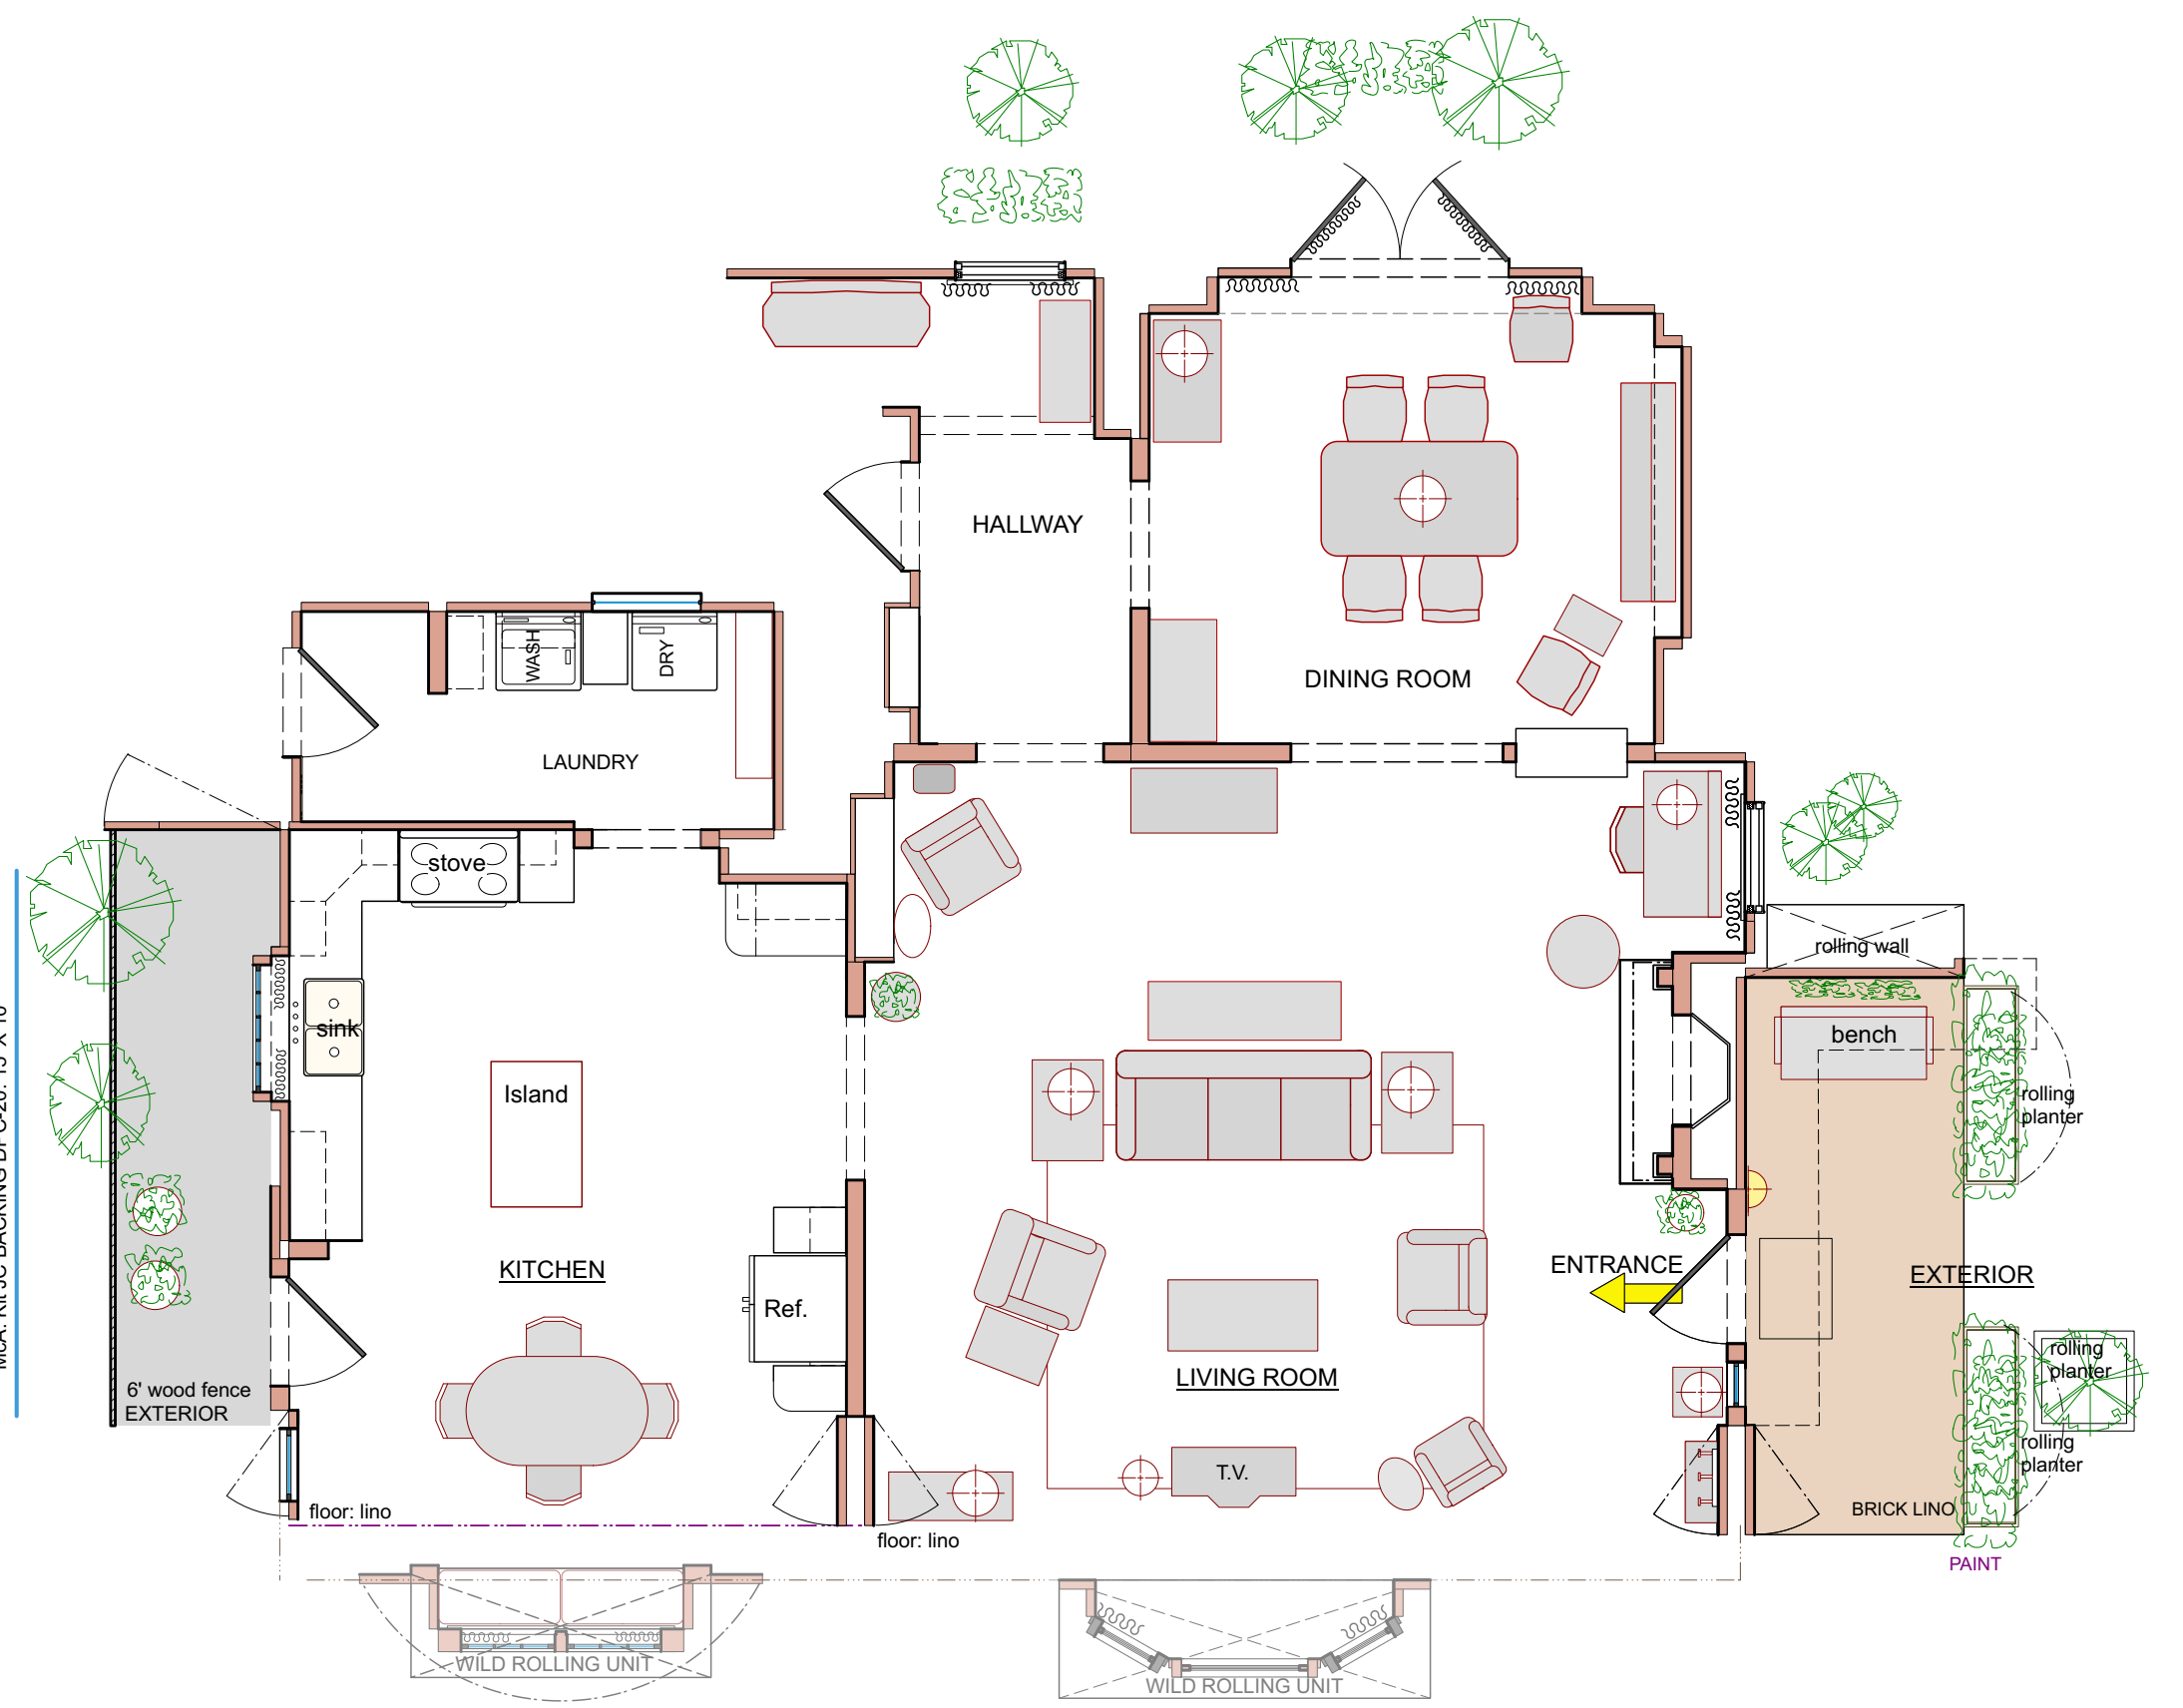

McALLISTER HOUSE

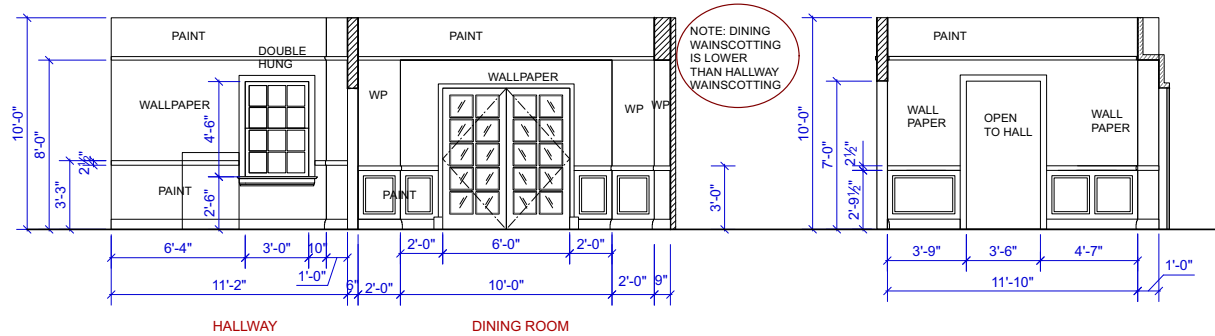


ELEVATION - McAllister HALL & DINING RM

SCALE: 1/4" = 1'-0"


DINING RM

SCALE: 1/4" = 1'-0"

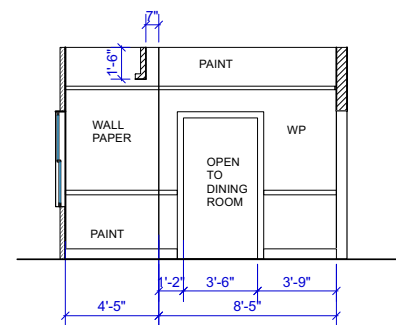

HALLWAY


SCALE: 1/4" = 1'-0"

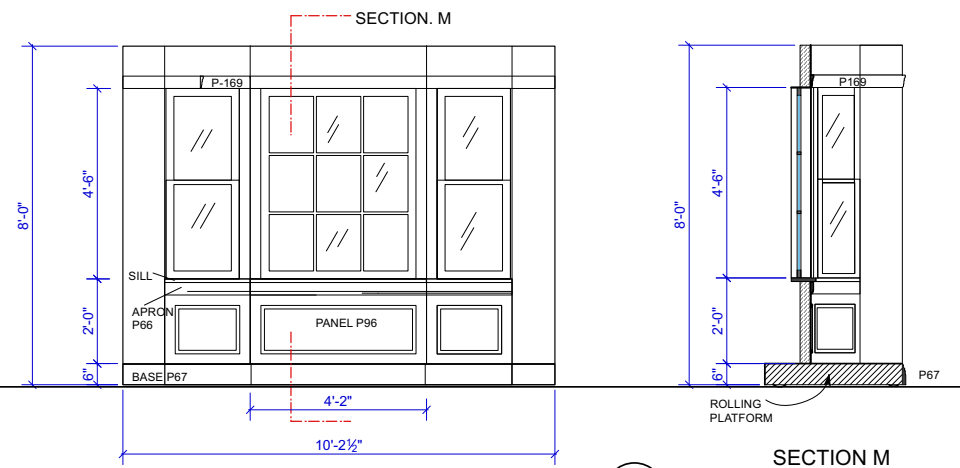

ELEVATION BAYWINDOW - 4TH WALL


SCALE: 1/2" = 1'-0"

SECTION M

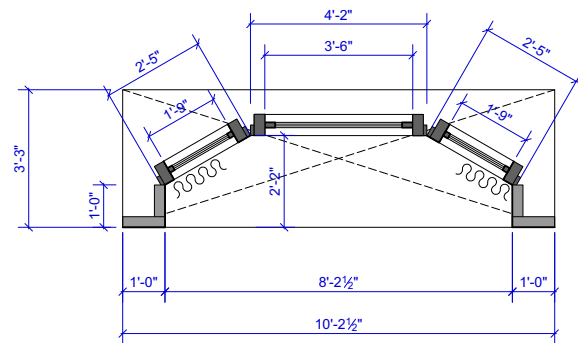


PLAN BAYWINDOW - 4TH WALL

SCALE: 1/2" = 1'-0"

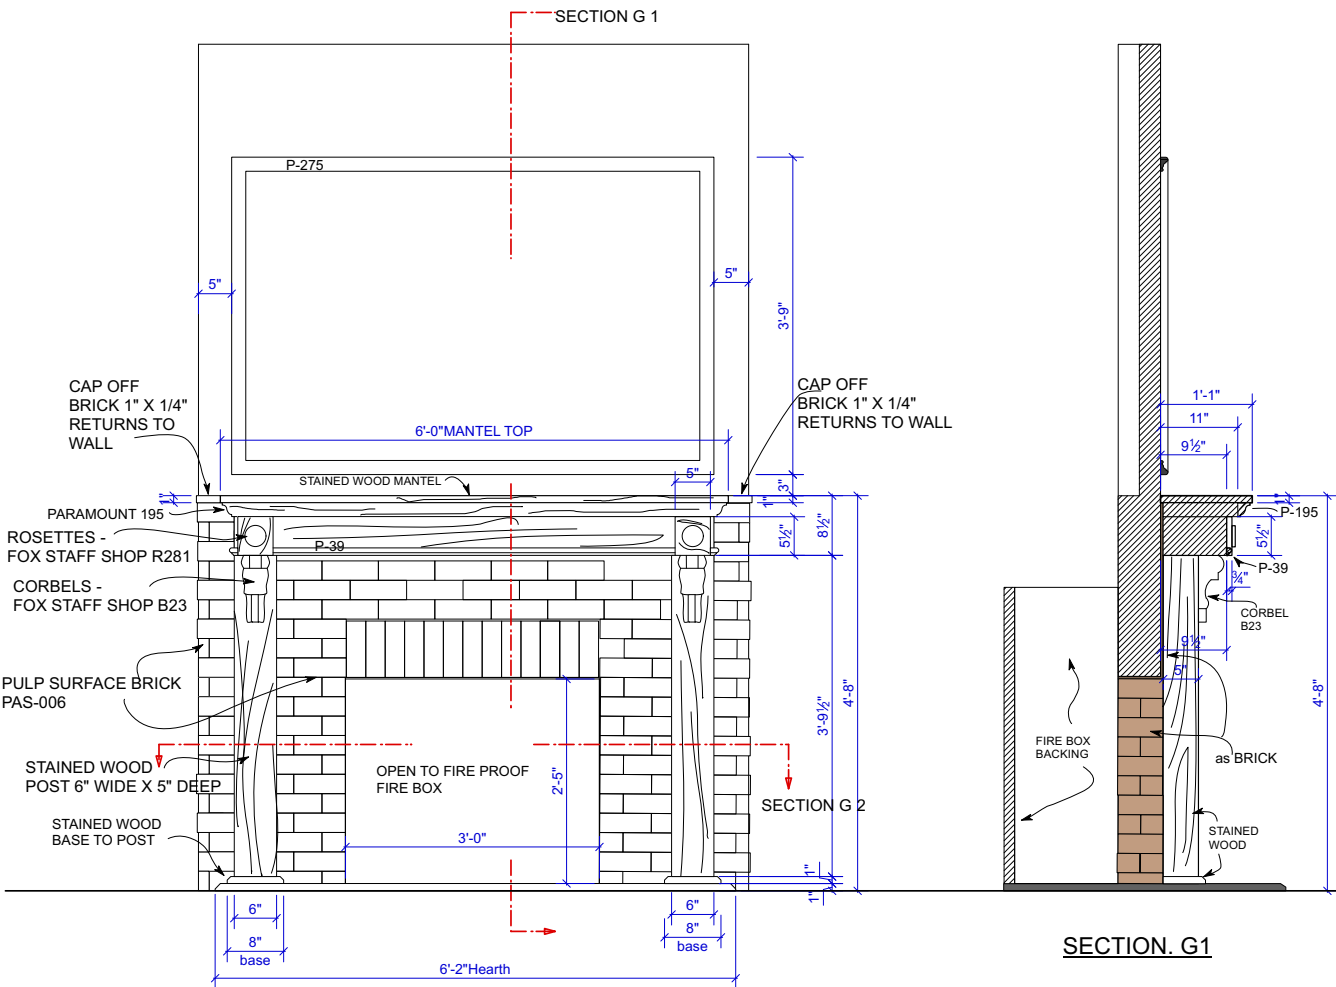

SECTION. G1

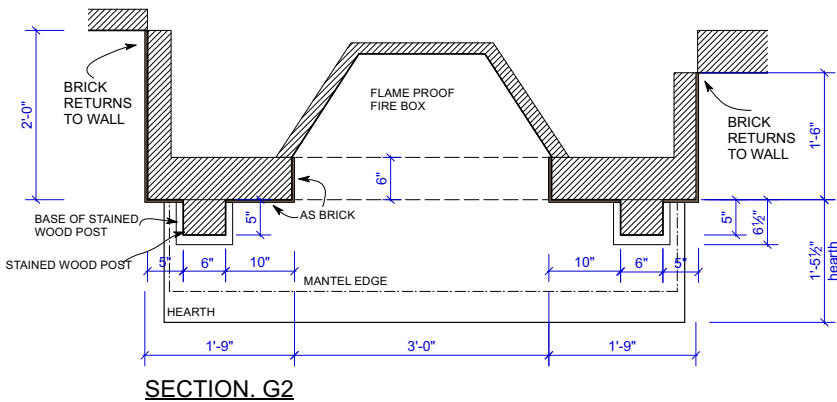

SECTION. G2

DETAIL - FIREPLACE

SCALE: 1" = 1'-0"

GEORGIE & MANDY'S
FIRST MARRIAGE
SEASON 1
EPS 101

McALLISTER HOUSE

Exec Producers: Chuck Lorre, Steve Molaro,


Tim Marx, Producer	Joseph P. Lucky, Prod. Des.
Mark Cendrowski, Director	Melody Harrop, Art Dir.
Buzz Feitshans, D.P.	Richard C. Walker, Set Dec.
Gail Russell, Set Designer	Cliff Whalen, Const.

6.27.24

as noted

PAGE
3

Date: 6/27/24
Time: 9:38:43 AM
File name: GMFM_McAllisters Hse_2024.6.27.vwx

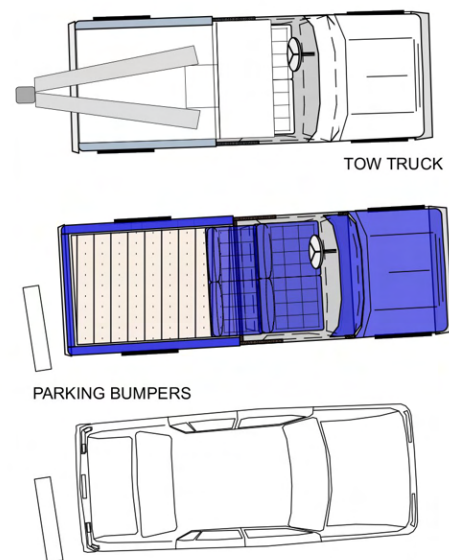

2 X 4 FRAME AROUND PANELLING
"SIERRA FIR" OR SIMILAR

PILASTER
6" DEEP PAINT AS
RUSTED 1" BEAM

PULPART
CINDER BLOCK

MATCH TO
TIRE STORE
GARAGE INT.

Dimensions:
 Vertical: 3'-0", 9'-0", 12'-0"
 Horizontal: 5'-6", 9", 5'-9", 6", 12'-0"

A detailed diagram of a 27'-0" wide mobile building. The building has a blue roof and a grey base labeled "AS CONCRETE WALL". The front facade is divided into several sections:

- Left Section:** A large vertical sign reads "CORR". To its right is a smaller sign for "OIL CHANGE 1995" with an image of a car.
- Second Section:** A large sign reads "NEW & USED TIRES". Below it are smaller signs for "NEON" and "LOW PRICE".
- Third Section:** A central entrance door with a sign above it that says "NO GLASS". Below the door is a sign for "Radiators Auto & Tire".
- Fourth Section:** A sign reads "ALIGNMENT BRAKE FLUID". To its right is a sign for "HUB CAPS".
- Fifth Section:** A sign reads "OIL CHANGE". To its right is a sign for "TRANSMISSION". Below these signs is a sign for "RADIATOR BRAKE SPECIALISTS".

Dimensions are indicated with blue lines and text:


- The total width of the building is 27'-0".
- The height of the building is 10'-4".
- The height of the "OIL CHANGE" and "TRANSMISSION" signs is 4'-10 1/4".
- The height of the "RADIATOR BRAKE SPECIALISTS" sign is 4'-3".

A person is shown standing to the right of the building for scale.

Technical drawing of a window and door assembly. The drawing includes the following labels and dimensions:

- Labels:**
 - PICTURE RAIL 1 X 3
 - PAINT
 - PANELLING
 - "SIERRA FIR" OR SIMILAR
 - SLAT BOARD
 - STAIN
 - 1 X 3
 - CH TO
- Dimensions:**
 - Overall height: 12'-0"
 - Overall width: 9'-0"
 - Vertical dimensions on the left: 7'-0", 3'-5", 3'-5", 5'-1"
 - Horizontal dimensions at the bottom: 1'-0", 3'-0", 1'-0", 3'-0", 1'-0"
 - Horizontal dimensions on the right: 7'-0", 3'-10"

Date: 10/15/24
Time: 2:57:20 PM
File name: Exterior Tire Store Est. Shot_2024.10.15.vwx

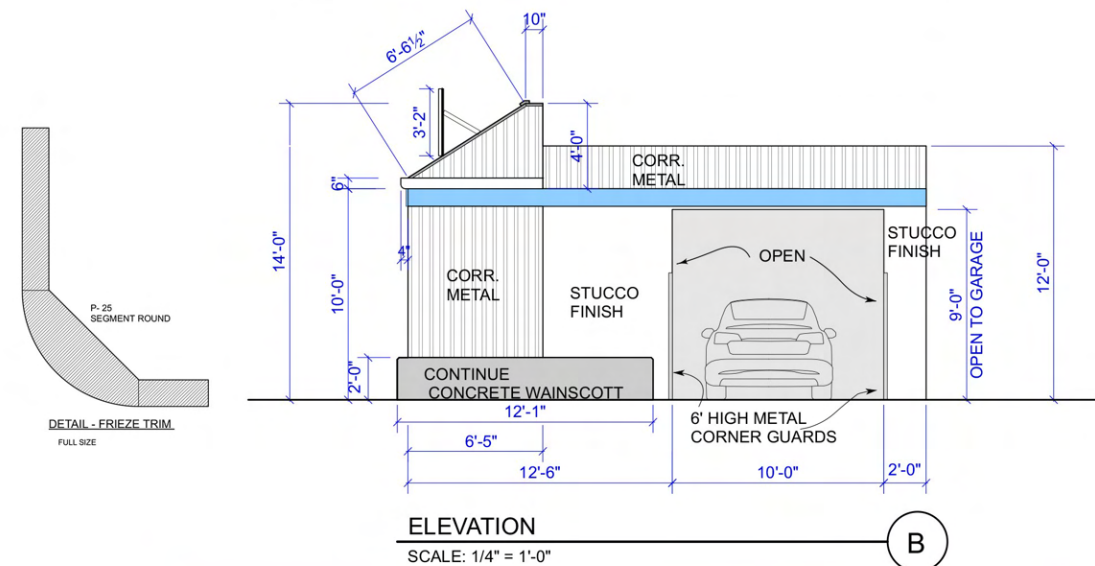

ELEVATION
SCALE: 1/4" = 1'-0"

GEORGIE & MANDY'S *first* MARRIAGE

SEASON 1



EXT. McALLISTER TIRE STORE & GARAGE
ESTABLISHING SHOT

Chuck Lorre, Steve Molaro, Steve Holland
EXECUTIVE PRODUCERS

Robin Green, Producer	Joseph P. Lucky, Prod. Des.
	Melody Harrop, Art Dir.
Mark Cendrowski, Director	Richard C. Walker, Set Dec.
Buzz Feitshans, D.P.	Cliff Whalen, Const.



6.21.24 PAGE 1

Location: WARNER BROS. LOT "S"

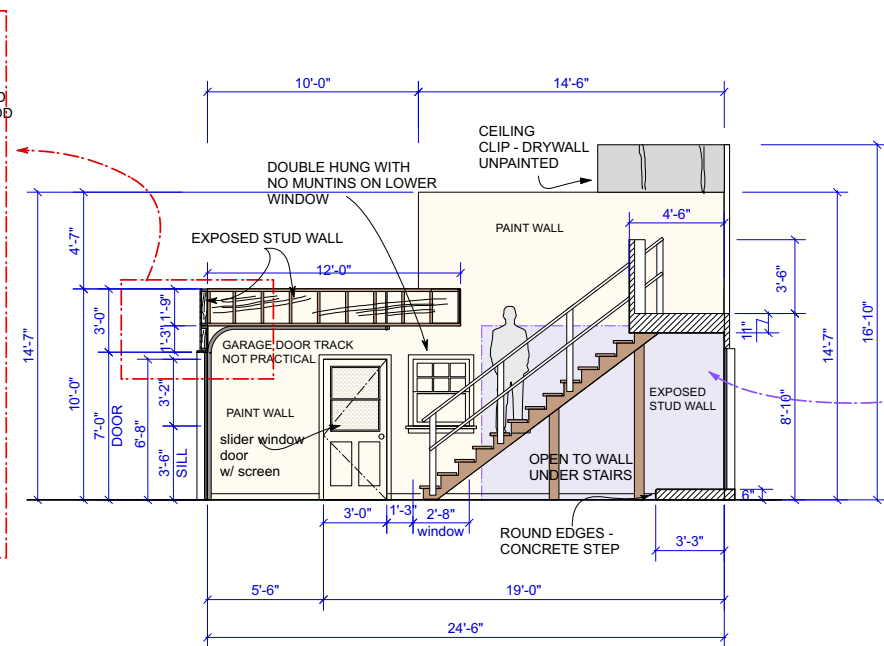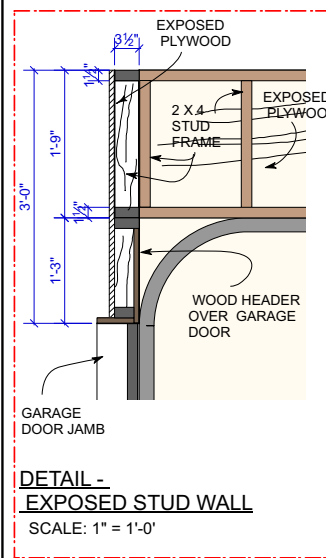


ELEVATION
SCALE: 1/4" = 1'-0"

A

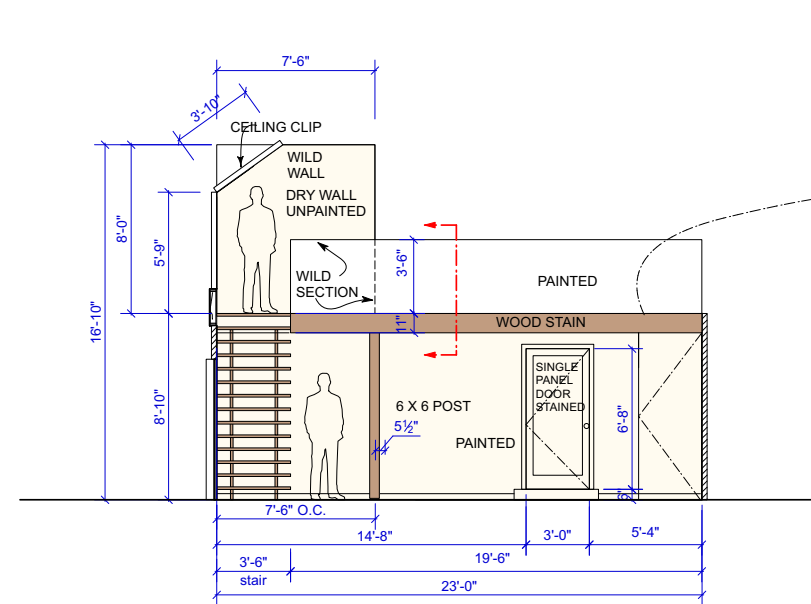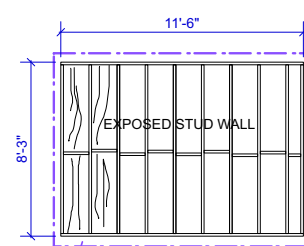


ELEVATION
SCALE: 1/4" = 1'-0"


B

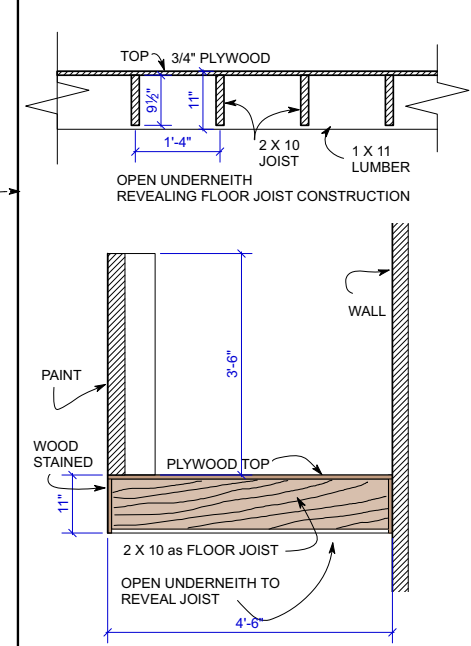


DETAIL - FLAT CEILING/FLOOR SECTION
SCALE: 3/4" = 1'-0"

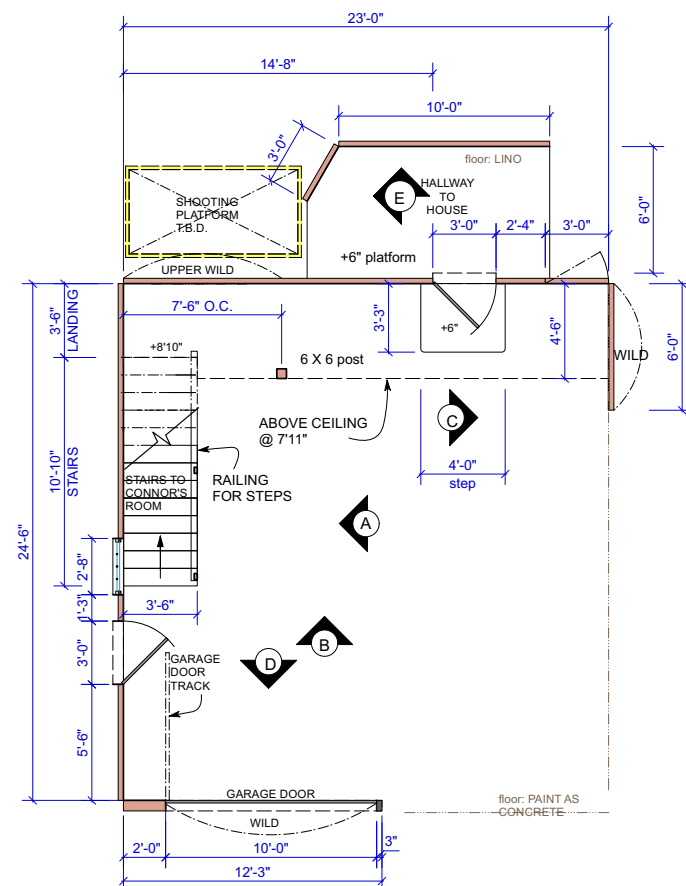

PLAN - GARAGE - McALLISTER HSE.
SCALE: 1/4" = 1'-0"

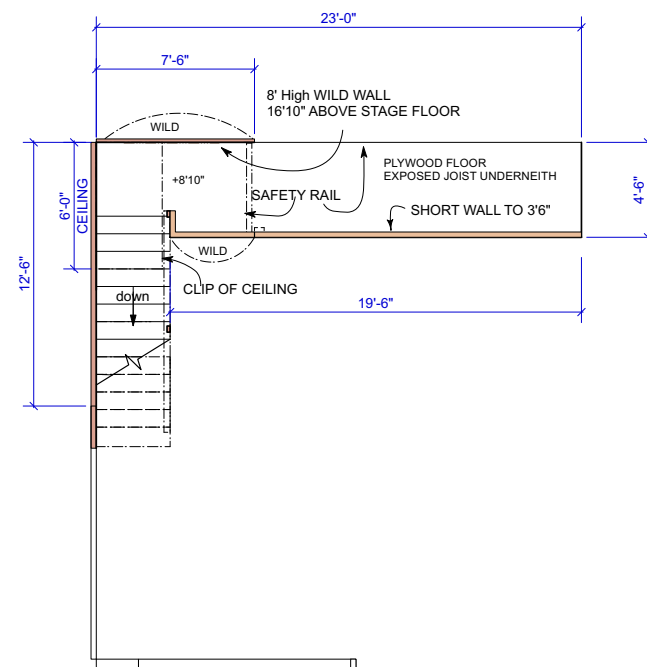


PLAN - UPPER LEVEL - GARAGE
SCALE: 1/4" = 1'-0"

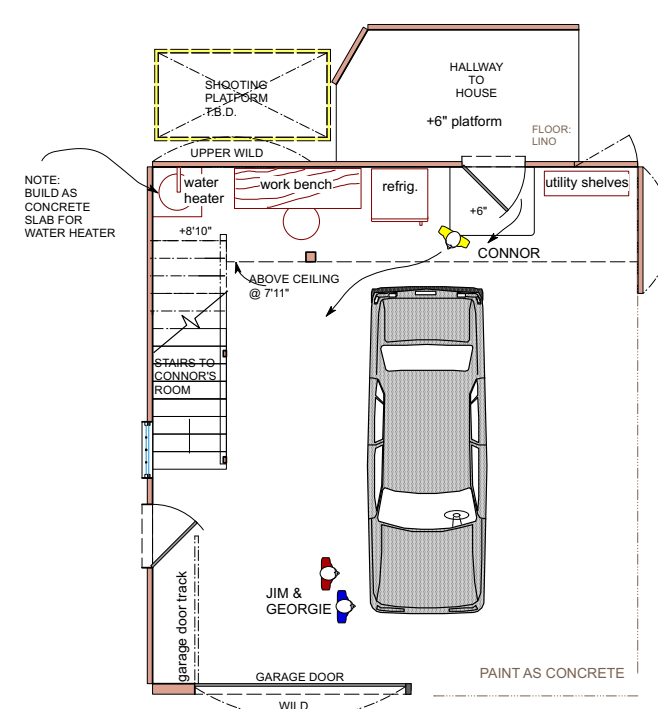

PLAN - GARAGE - McALLISTER HSE.
SCALE: 1/4" = 1'-0"

Date: 9/20/24
Time: 11:49:08 AM
File name: 107 Garage & Connor's Room above_2024.09.20.vwx

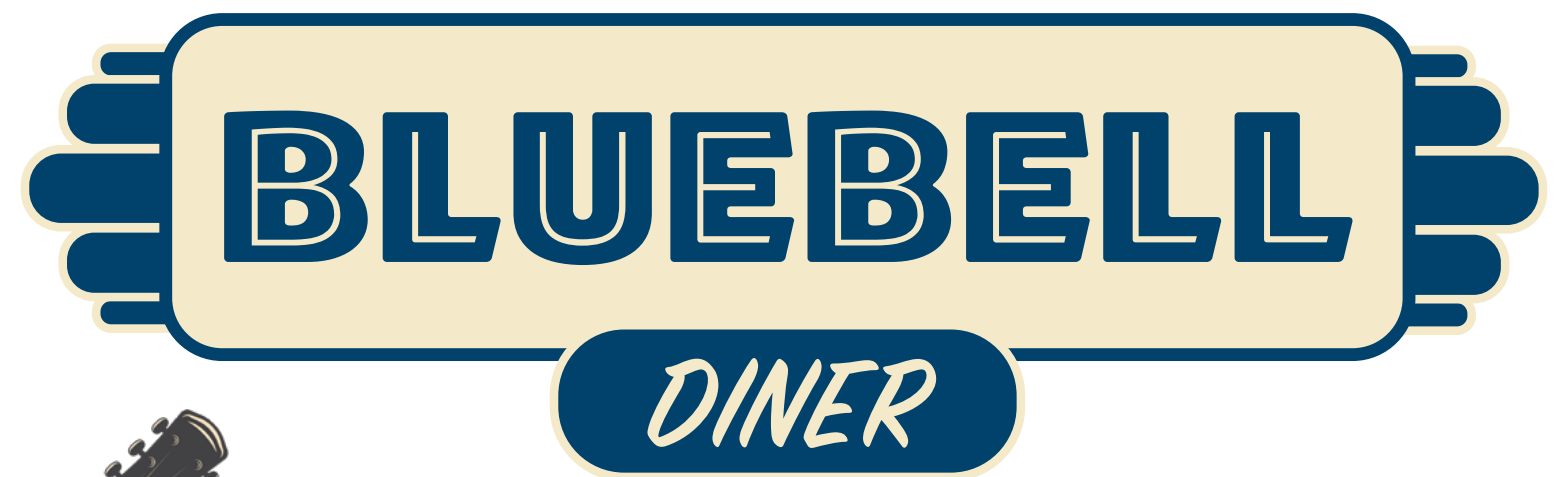

EPIISODE GRAPHICS