



FINAL STILLS





LOCATION






DESIGN REFERENCES





DESIGN REFERENCES



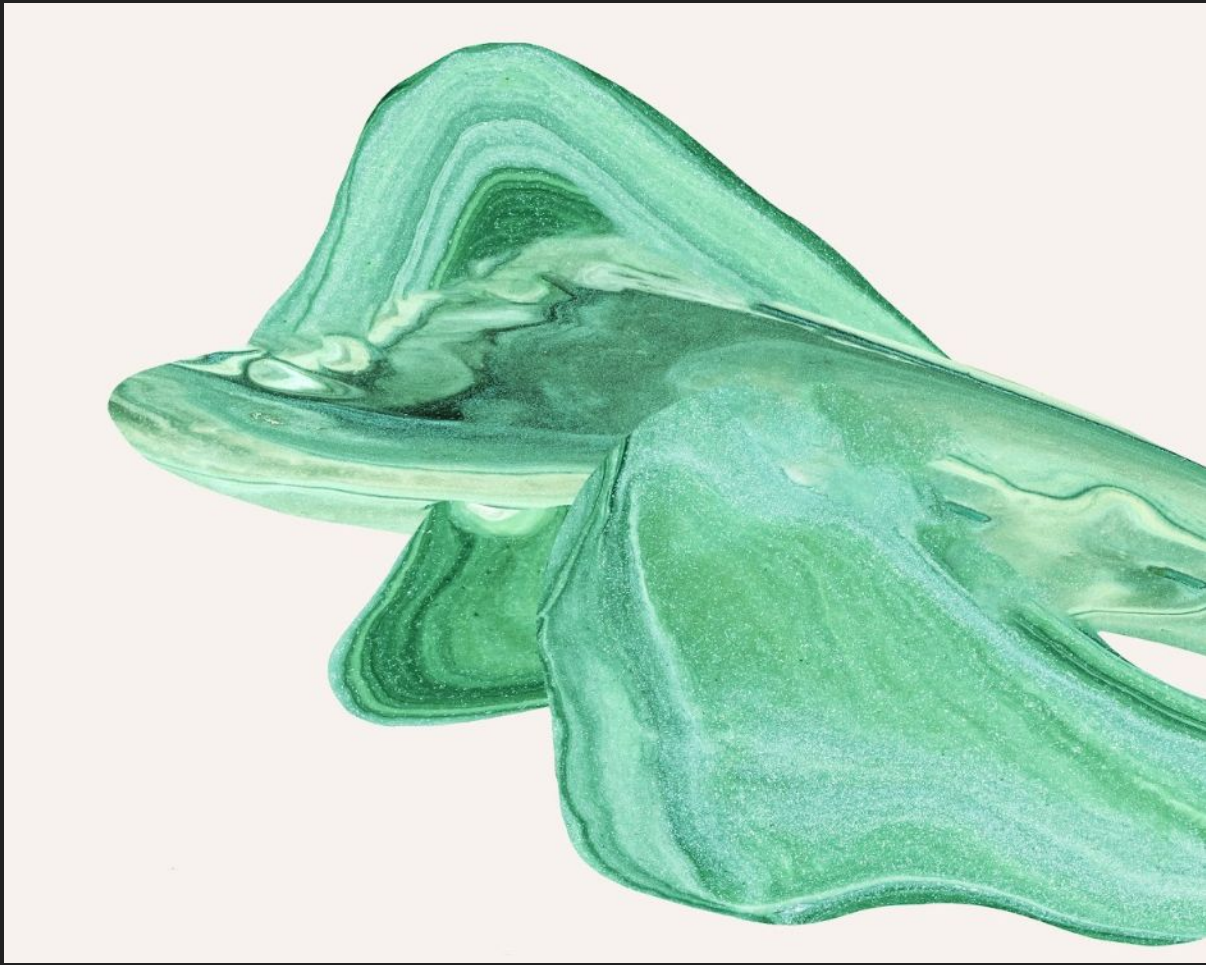

ACTUAL ART & FRAMING





LOCATION





LOCATION





LOCATION





AT LOCATION






BRONZE TREE REFERENCE FOR VFX







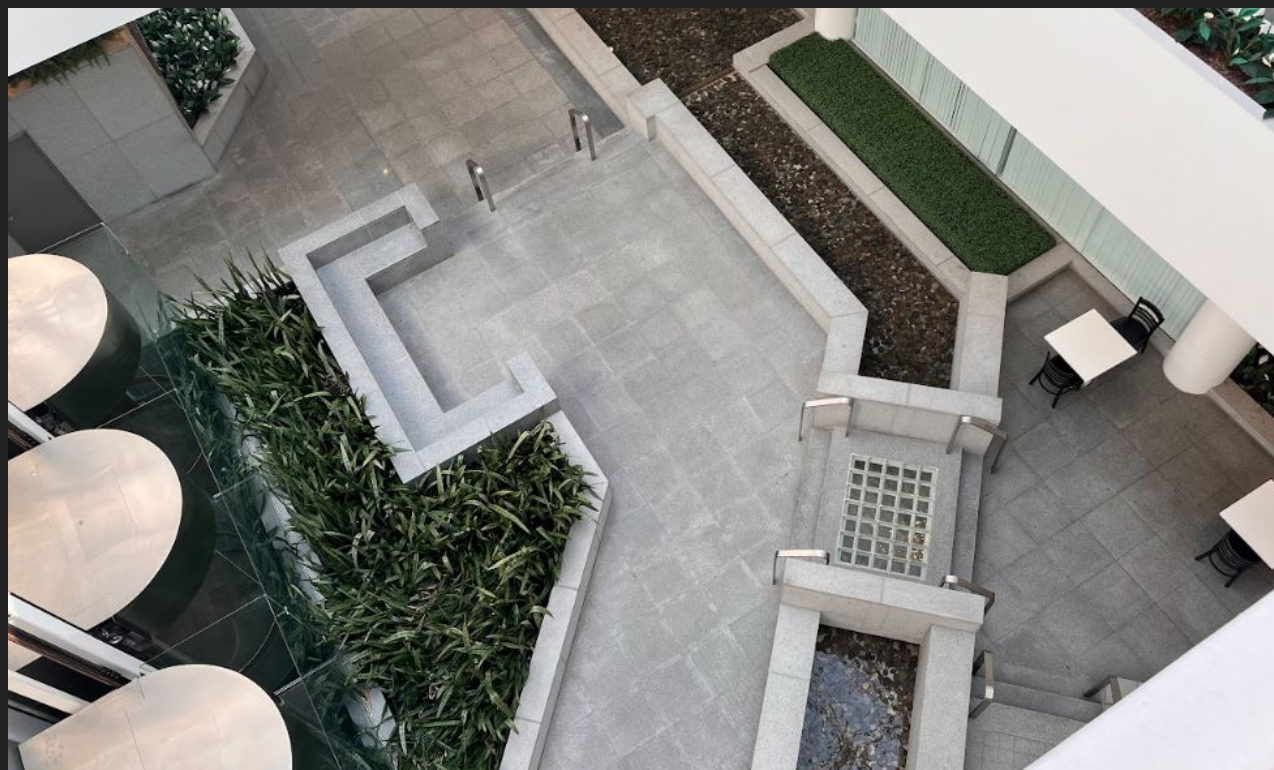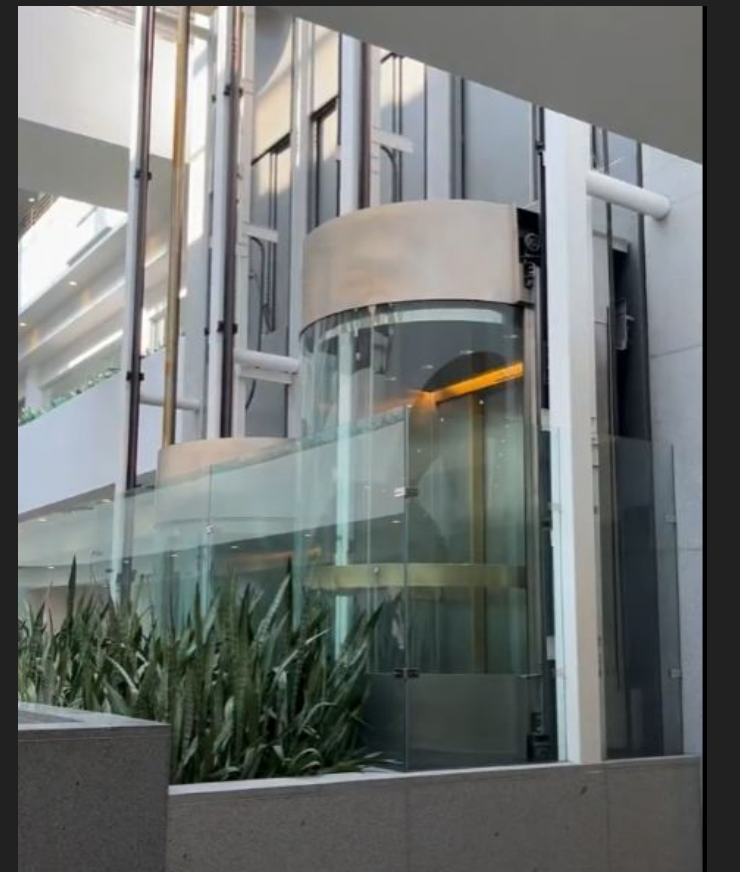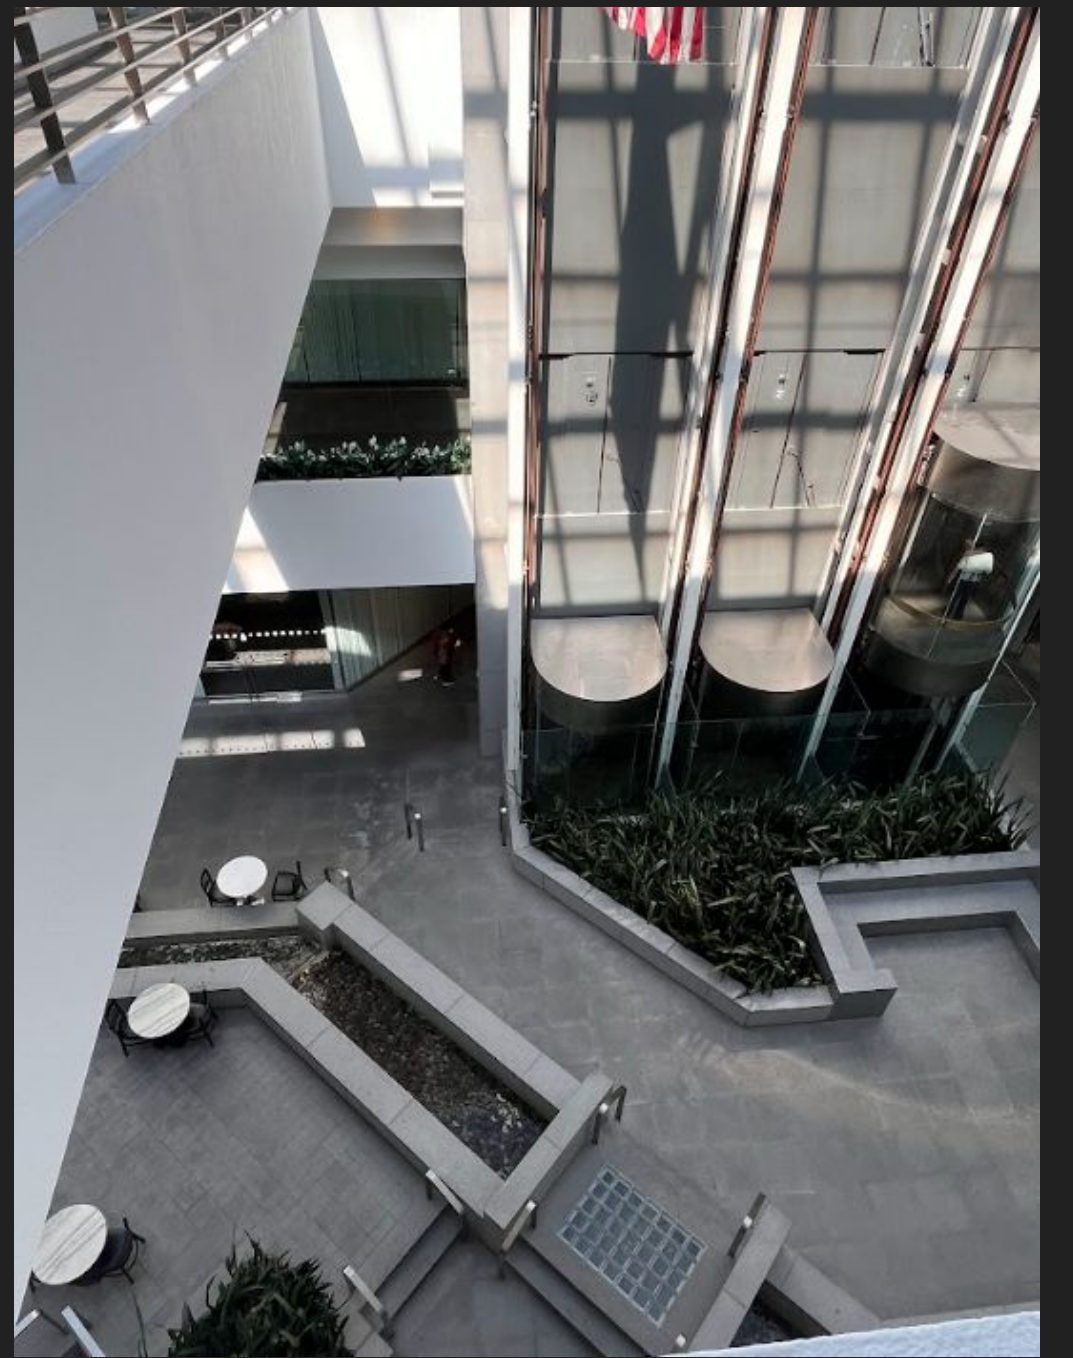

LOCATION





LOCATION





FINAL STILLS



CHAIR COMPANY PILOT - RON'S OFFICE + BULLPEN



LOCATION



RENDERINGS






RENDERINGS



DESIGN RENDERINGS



RENDERINGS

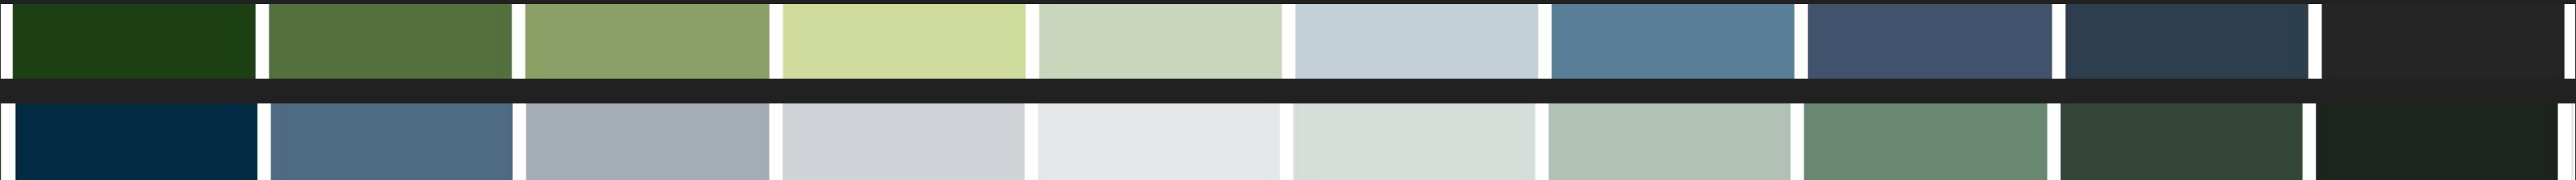

CHAIR COMPANY PILOT - RON'S OFFICE + BULLPEN






HERO CHAIR

RENDERINGS




CHAIR COMPANY PILOT - RON'S OFFICE + BULLPEN



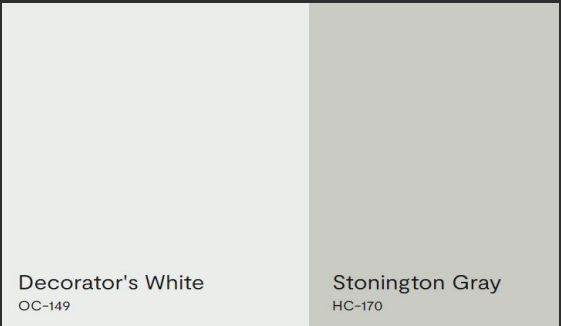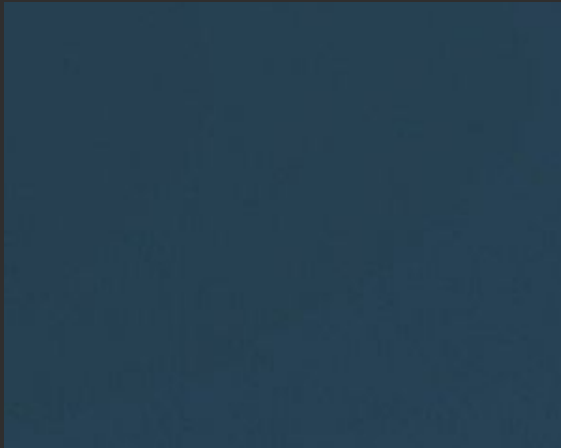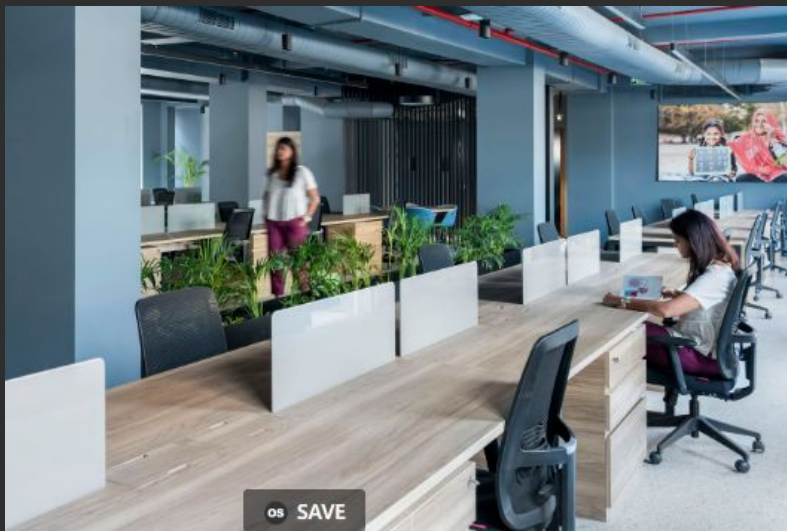

DESIGN REFERENCES



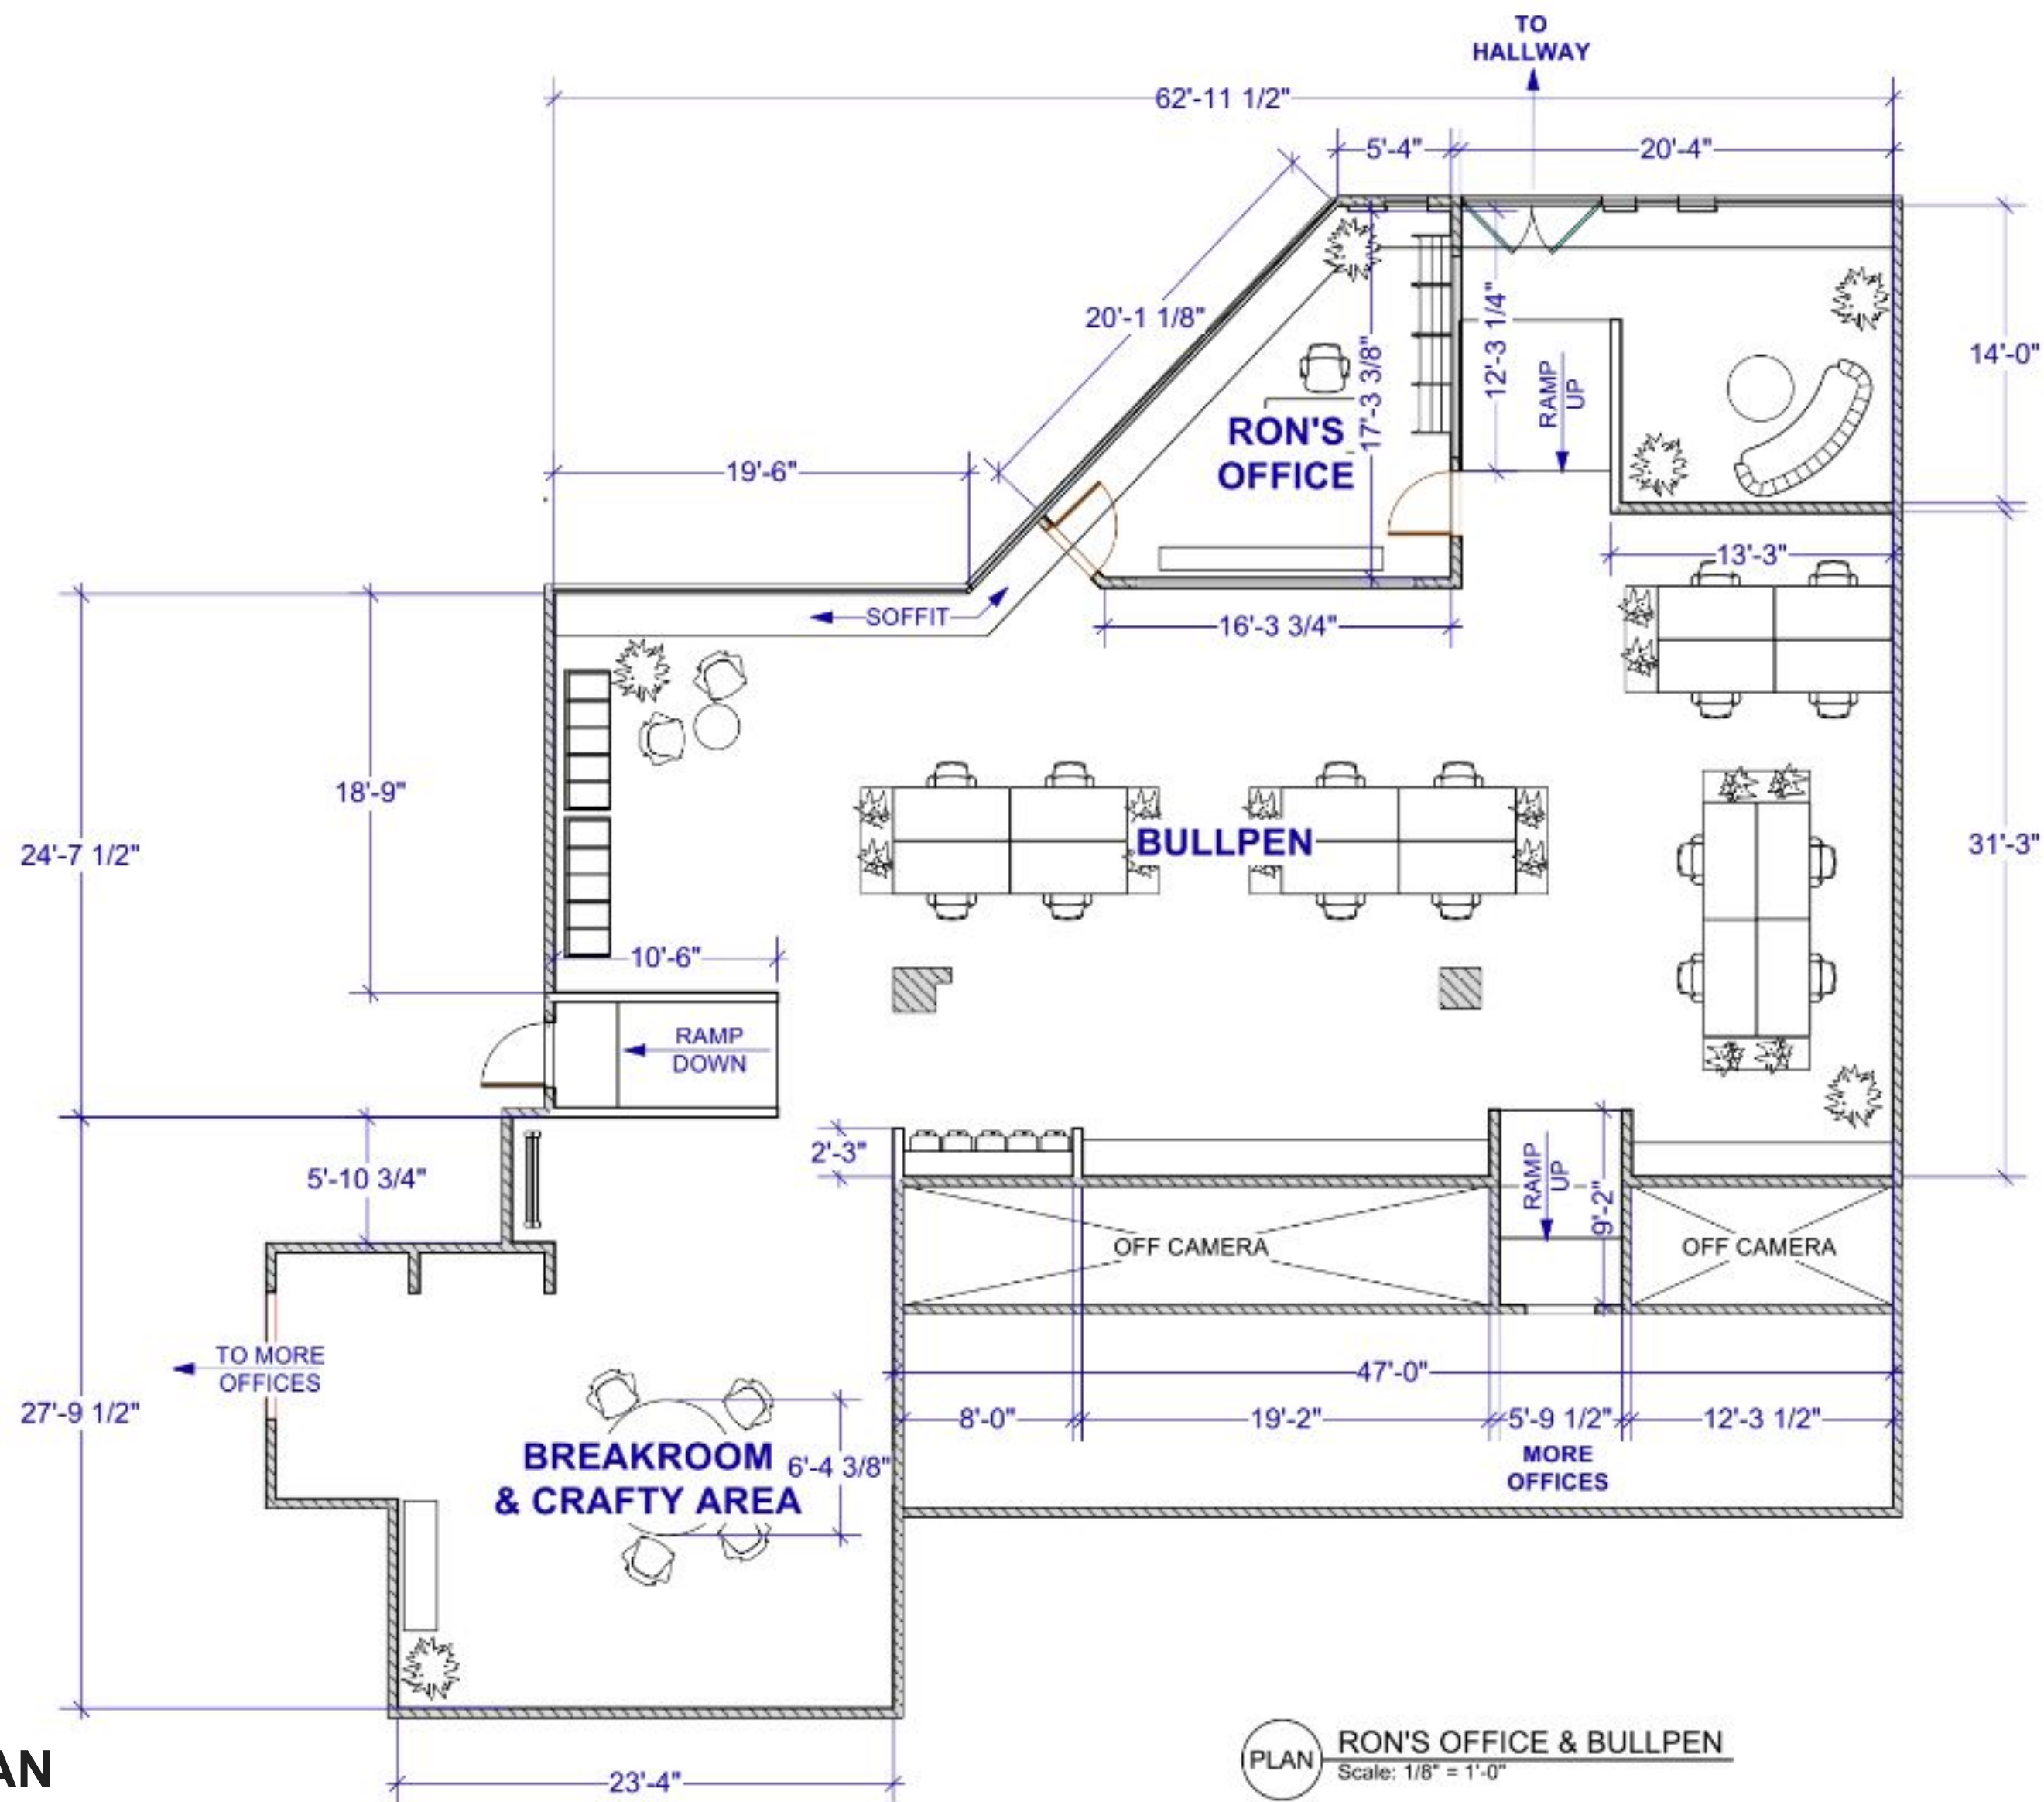

FLOORPLAN

PLAN RON'S OFFICE & BULLPEN
Scale: 1/8" = 1'-0"






RENDERINGS





RENDERINGS



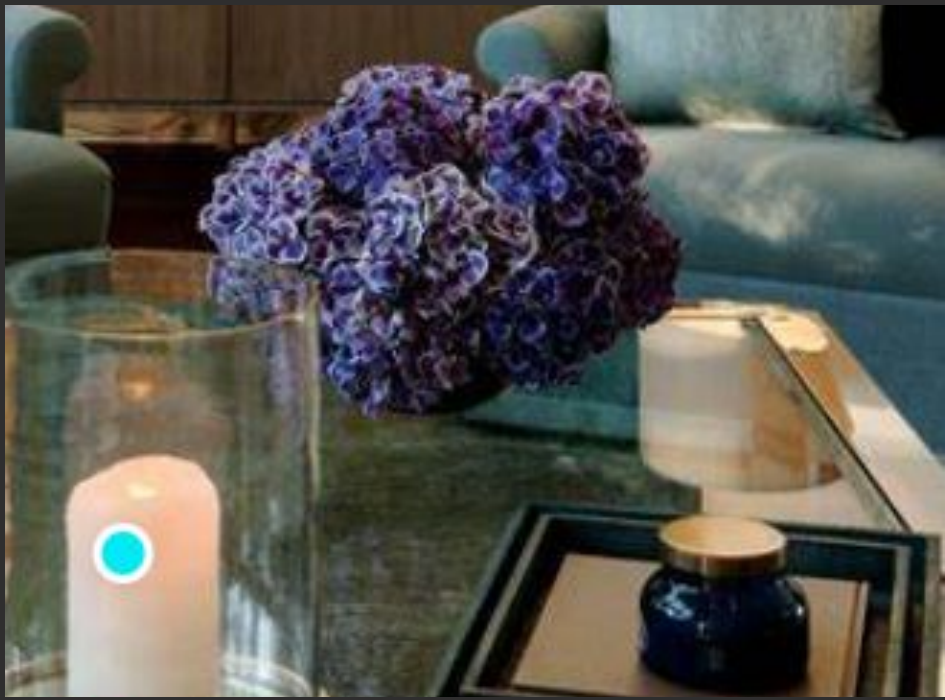

DESIGN REFERENCES






DESIGN REFERENCES




CHAIR COMPANY PILOT - SHOPPING MALL MODEL





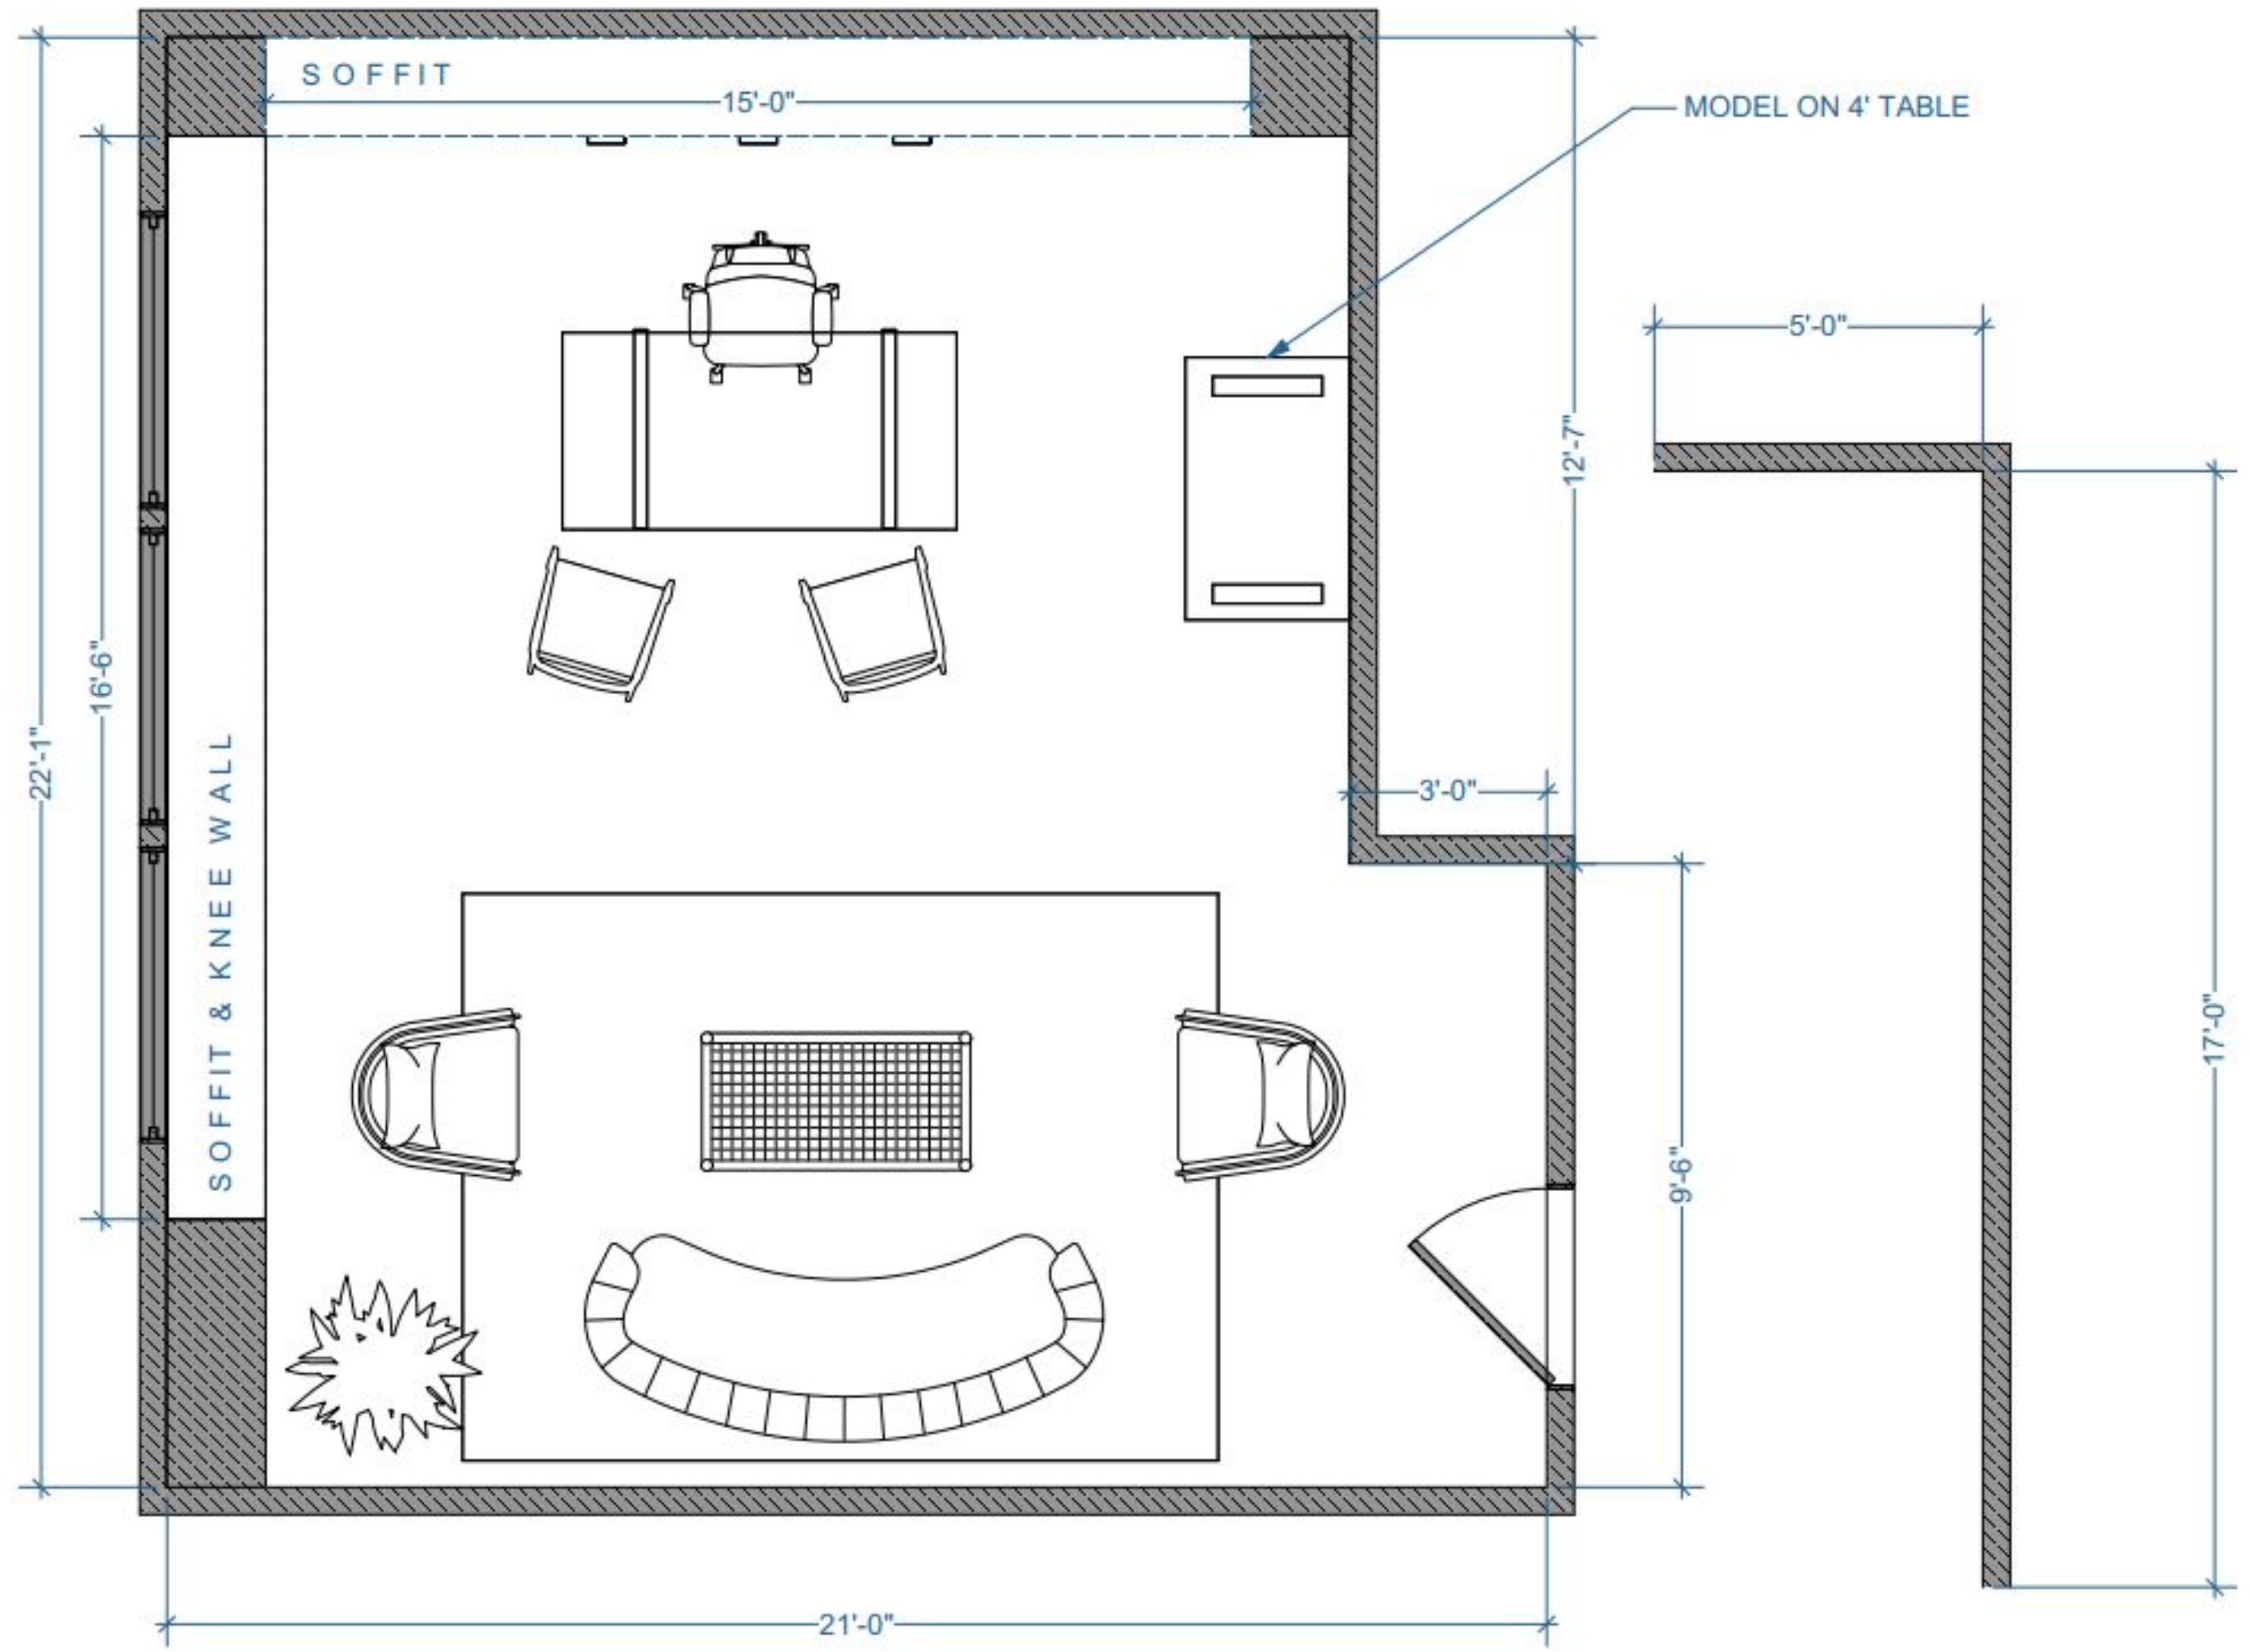

1 BRENDA'S OFFICE FLOORPLAN
Scale: 3/8" = 1'-0"

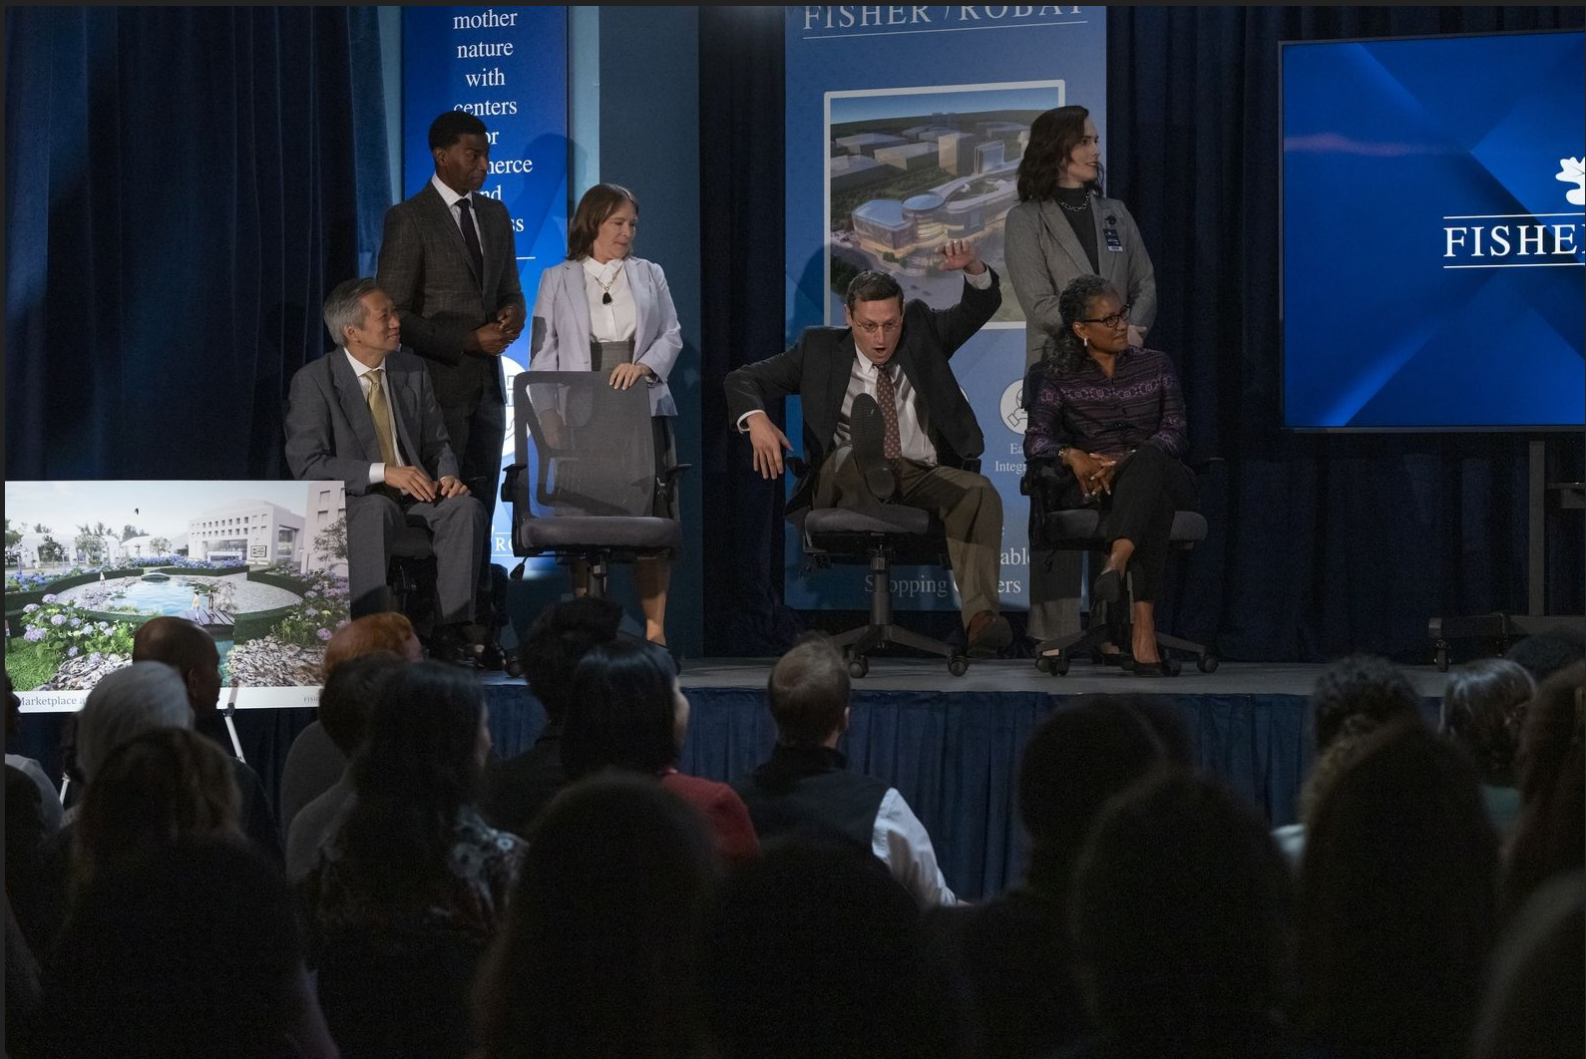

CHAIR COMPANY PILOT - PRESENTATION RM





LOCATION






RENDERINGS



CHAIR COMPANY PILOT - PRESENTATION RM



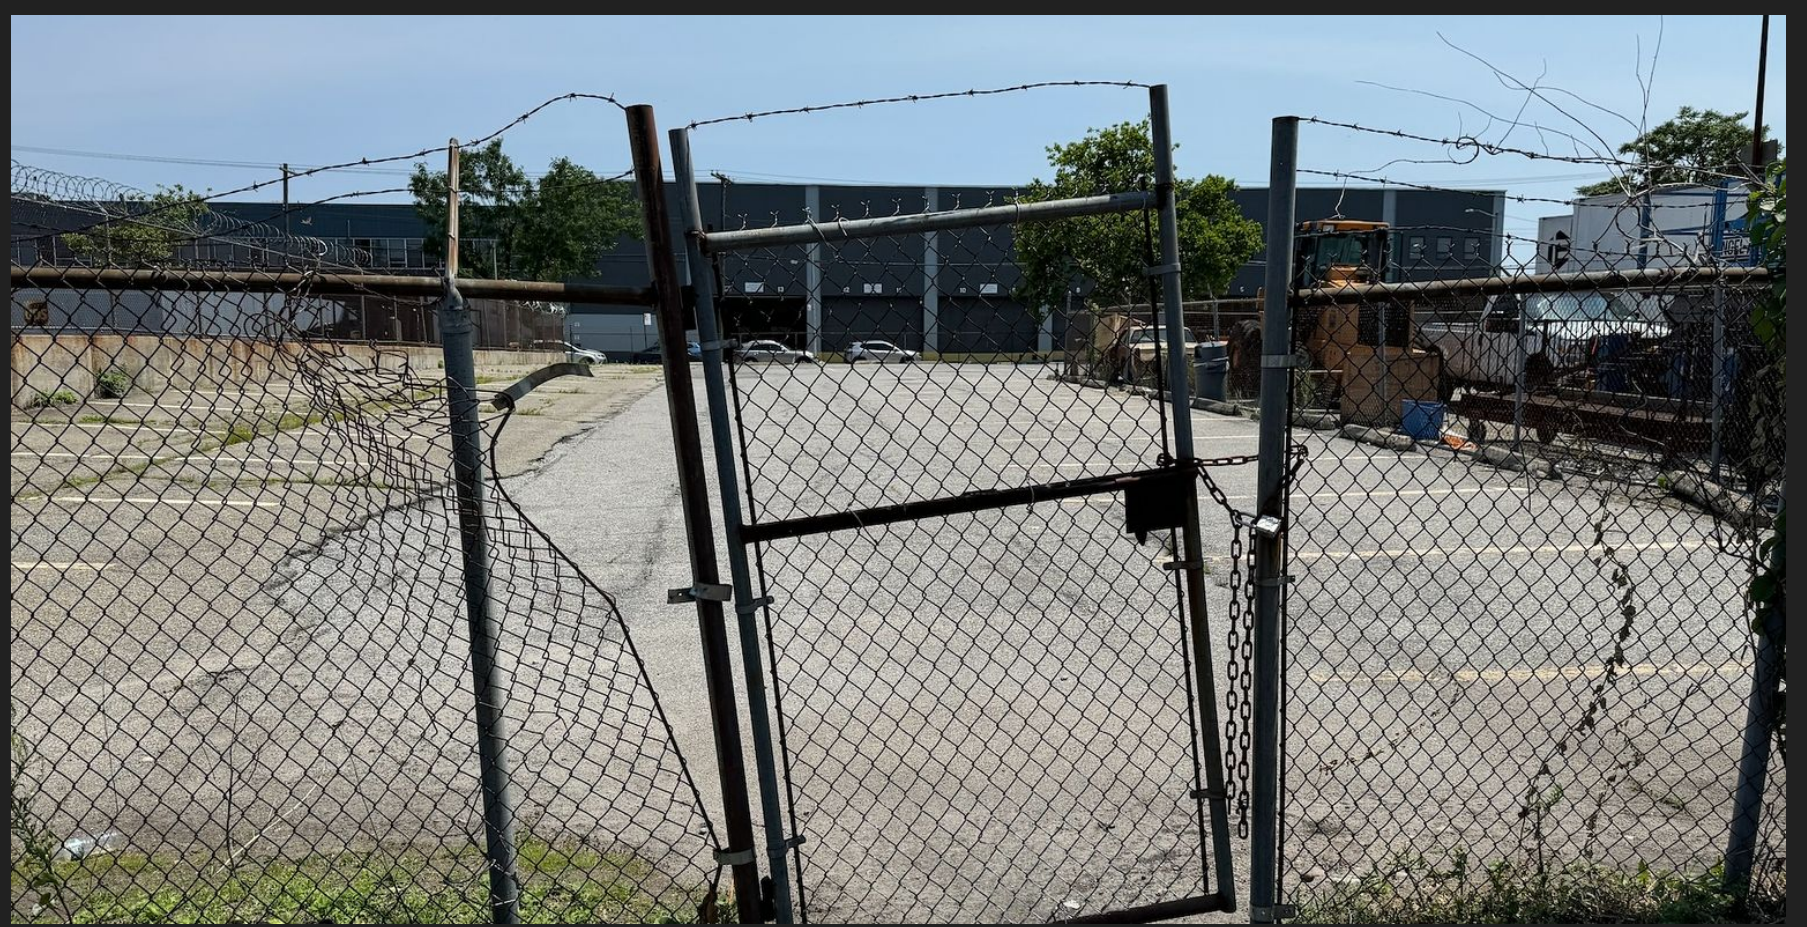









LOCATION





FILM STILLS






LOCATION





LOCATION



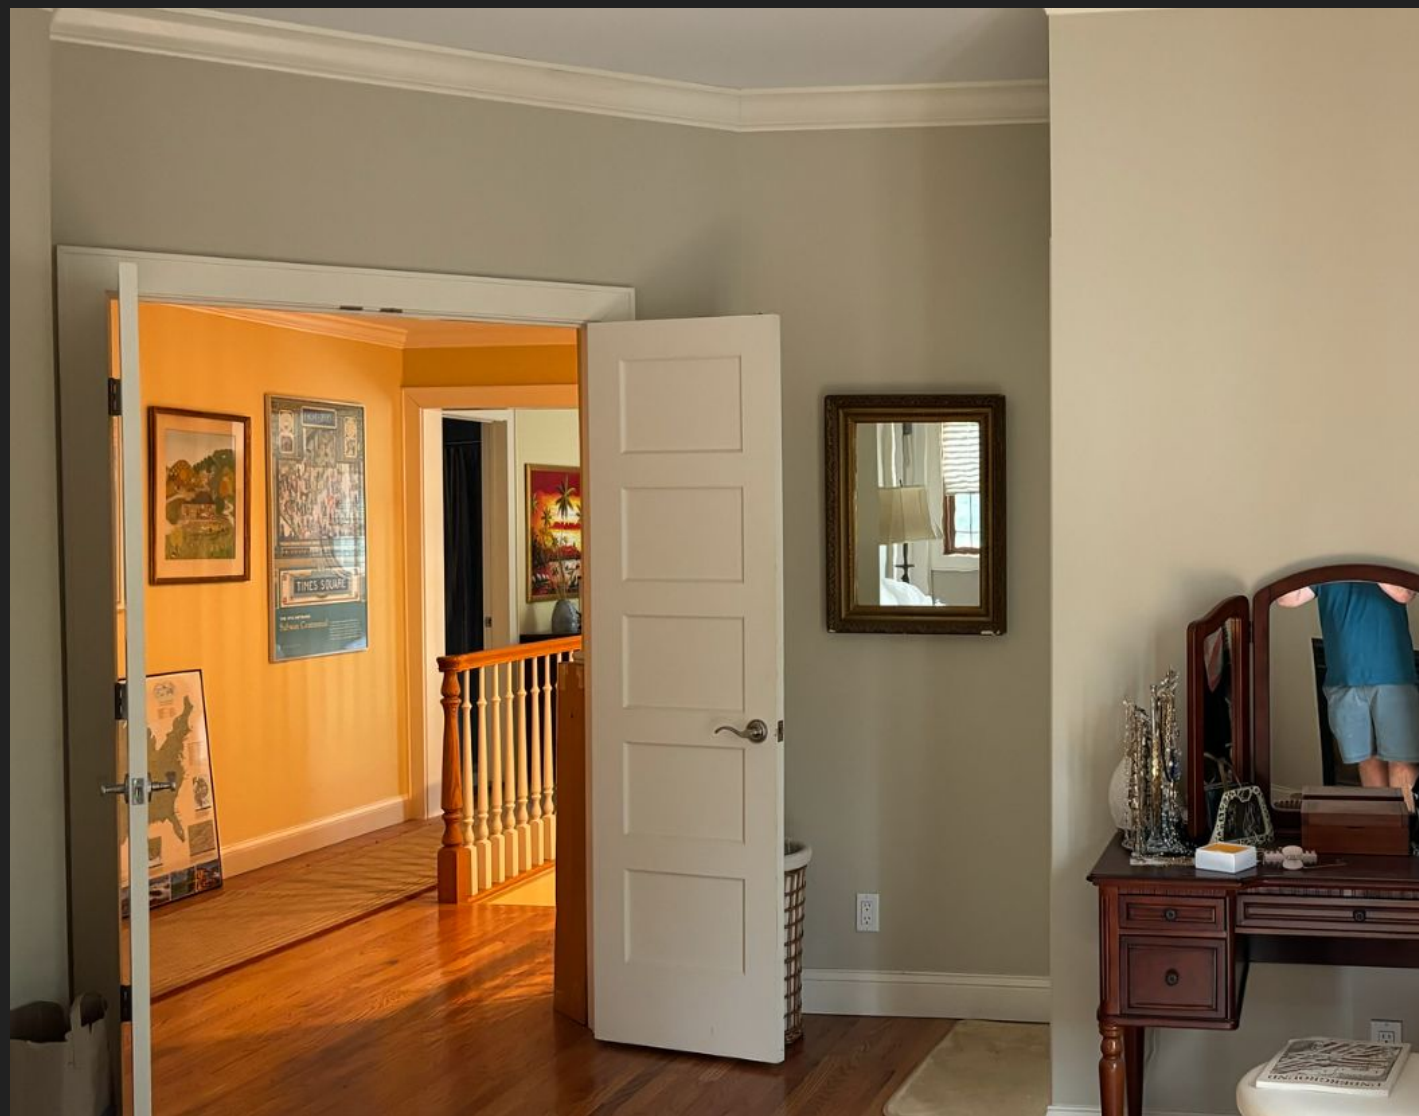

LOCATION





#2A3923

#535945

#6F7863

#C8AF8F

#C1A66A

#E6E7E3

DESIGN REFERENCES & COLORS

