

Fallout

SEASON 2

EPISODE 5 - “THE WRANGLER”

HOWARD CUMMINGS
PRODUCTION DESIGNER


DAVID LAZAN
SUPERVISING ART DIRECTOR

JULIE OCHIPINTI
SET DECORATOR

WINNER
EMMY
2026
OUTSTANDING PRODUCTION DESIGN

WINNER
SDSA
2026
ONE-HOUR FANTASY OR SCIENCE-FICTION SERIES

WINNER
MACGUFFIN
2026
ONE-HOUR FANTASY/SCIENCE-FICTION TELEVISION SERIES

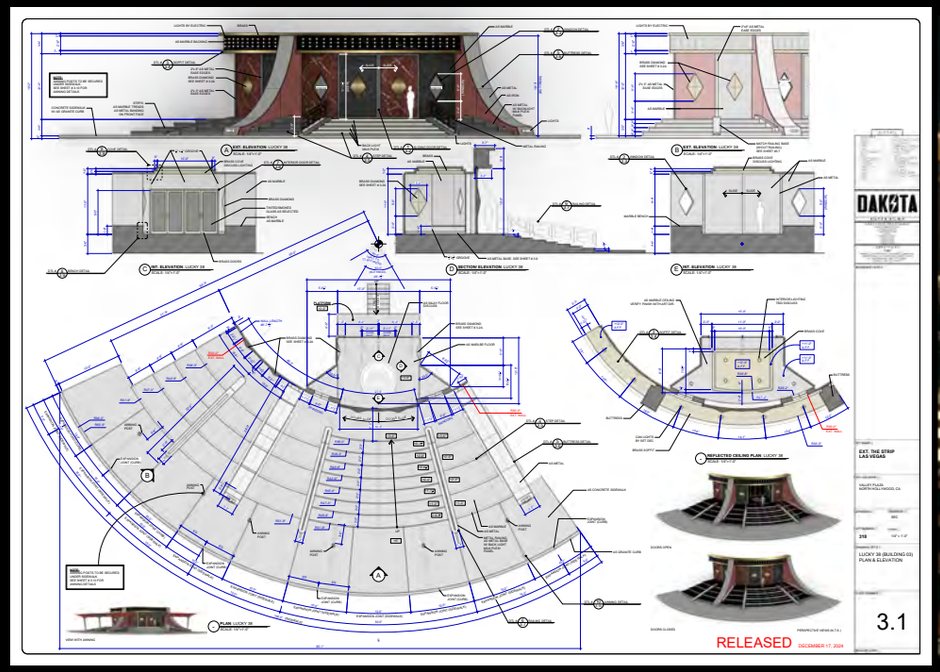



Ext. Lucky 38 Casino (Flashback)- Set Photo



Ext. Lucky 38 Casino (Flashback) - Set Photo



Ext. Las Vegas Establishing (Flashback) - VFX

Fallout - **Episode 205**

Ext. Lucky 38 Casino (Flashback)
Ext. Las Vegas Establishing (Flashback)
Production Design: Howard Cummings
Supervising Art Director: David Lazan
Set Decoration: Julie Ochipinti



Int. Lucky 38 - Penthouse (Flashback) - Illustration

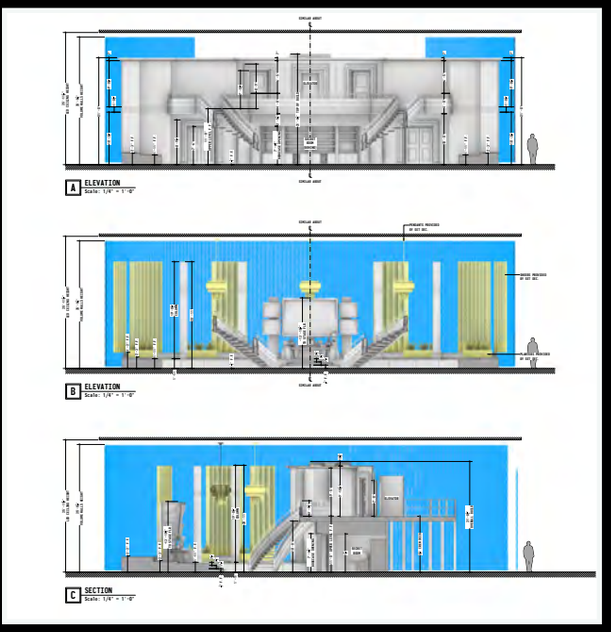



Securitron - Illustration




Int. Lucky 38 - Penthouse (Flashback) - Set Photo

Fallout - **Episode 205**

Int. Lucky 38 - Penthouse (Flashback)
Production Design: Howard Cummings
Supervising Art Director: David Lazan
Set Decoration: Julie Ochipinti



Int. Lucky 38 - Penthouse (Flashback) - Illustration

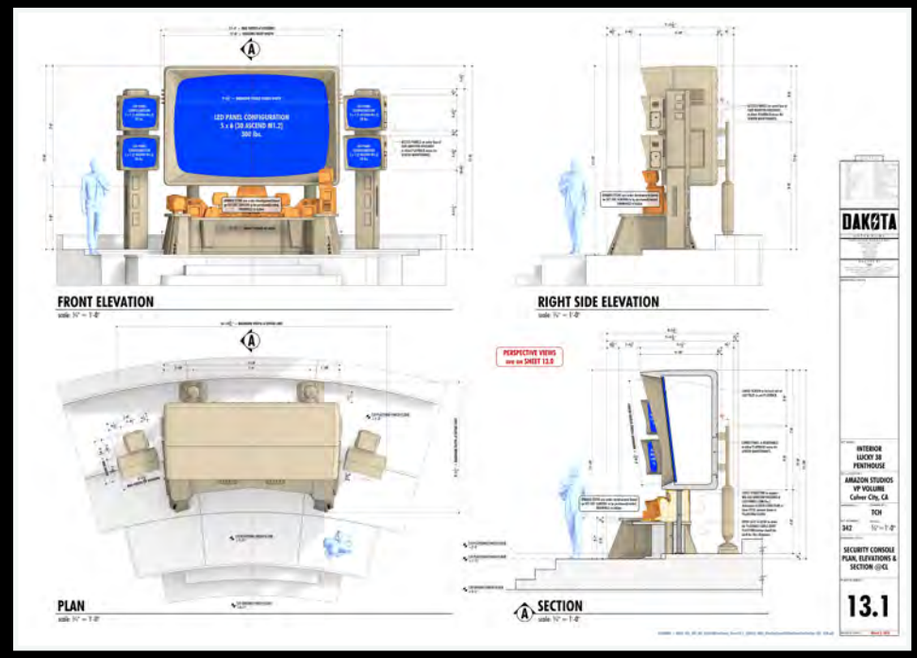



Int. Lucky 38 - Penthouse (Flashback) - Set Photo



Int. Lucky 38 - Penthouse Secret Room (Flashback) - Set Photo

Fallout - **Episode 205**

Int. Lucky 38 - Penthouse (Flashback)
Int. Lucky 38 - Penthouse Secret Room (Flashback)
Production Design: Howard Cummings
Supervising Art Director: David Lazan
Set Decoration: Julie Ochipinti



Int. Lucky 38 - Casino (Flashback) - Set Photo






Int. Lucky 38 - Casino (Flashback) - Set Photo




Int. Lucky 38 - Lobby (Flashback) - Set Photo

Fallout - **Episode 205**

Int. Lucky 38 - Casino (Flashback)
Int. Lucky 38 - Lobby (Flashback
Production Design: Howard Cummings
Supervising Art Director: David Lazan
Set Decoration: Julie Ochipinti

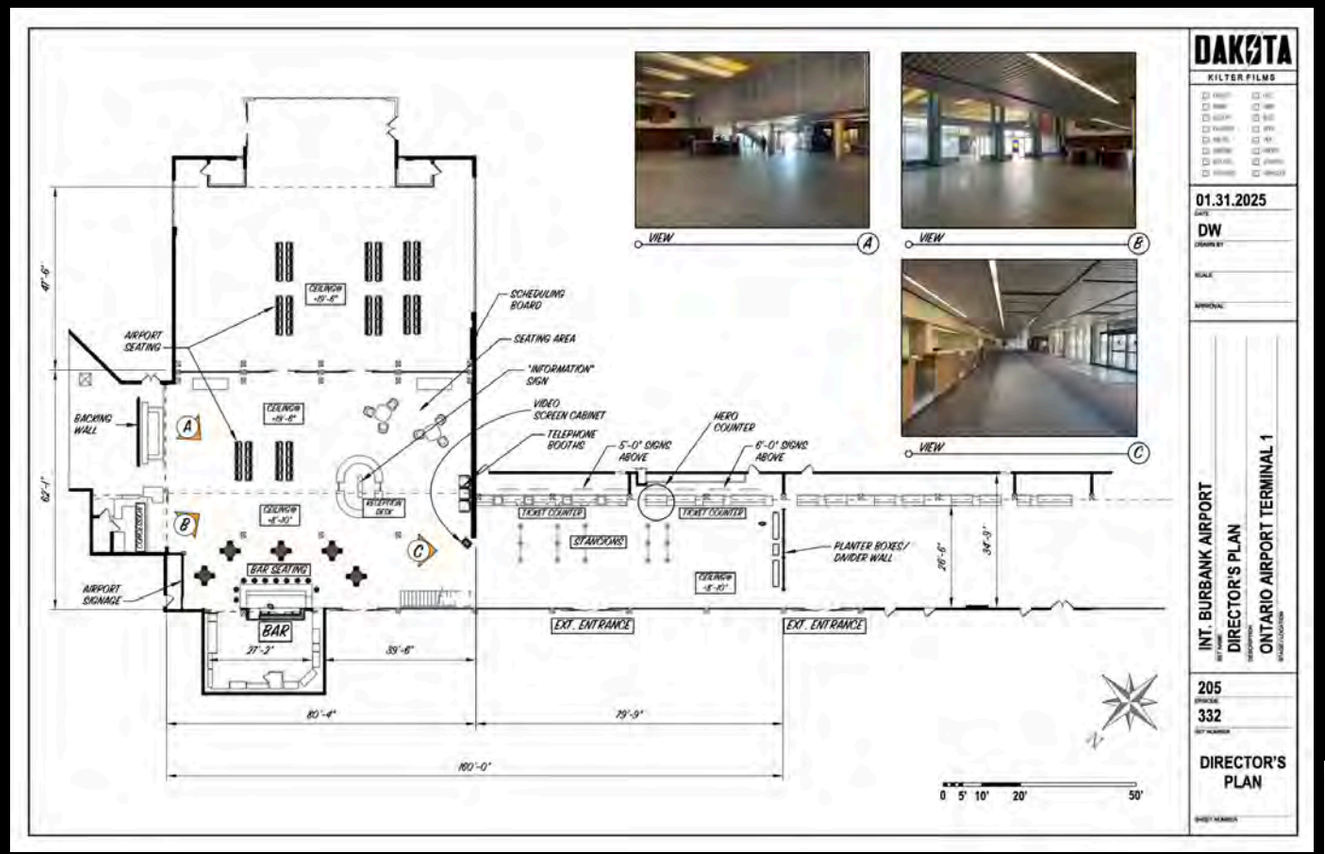


Int. Burbank Airport (Flashback) - Set Photo

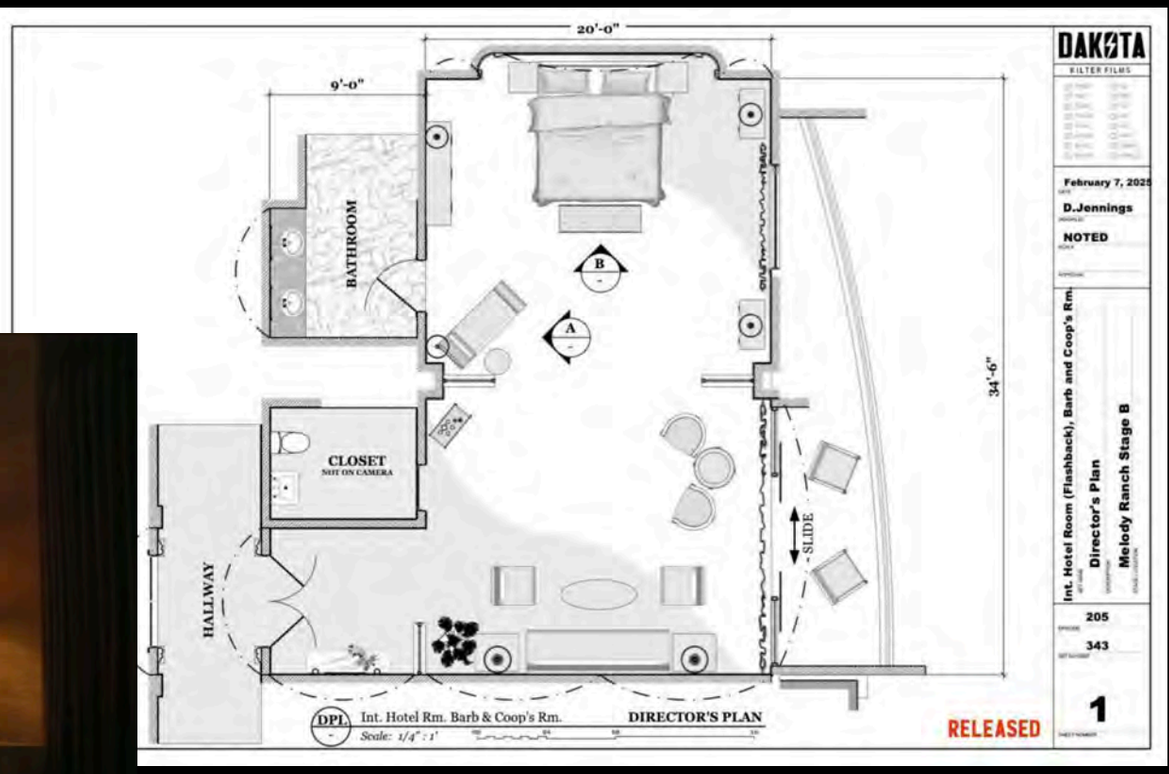


Int. Lucky 38 - Hotel Room (Flashback) - Set Photo

Fallout - Episode 205


Int. Burbank Airport (Flashback)
Int. Lucky 38 - Hotel Room (Flashback)
Production Design: Howard Cummings
Supervising Art Director: David Lazan
Set Decoration: Julie Ochipinti



Ext. The Strip - New Vegas - Illustration



Ext. The Strip - New Vegas - Model View

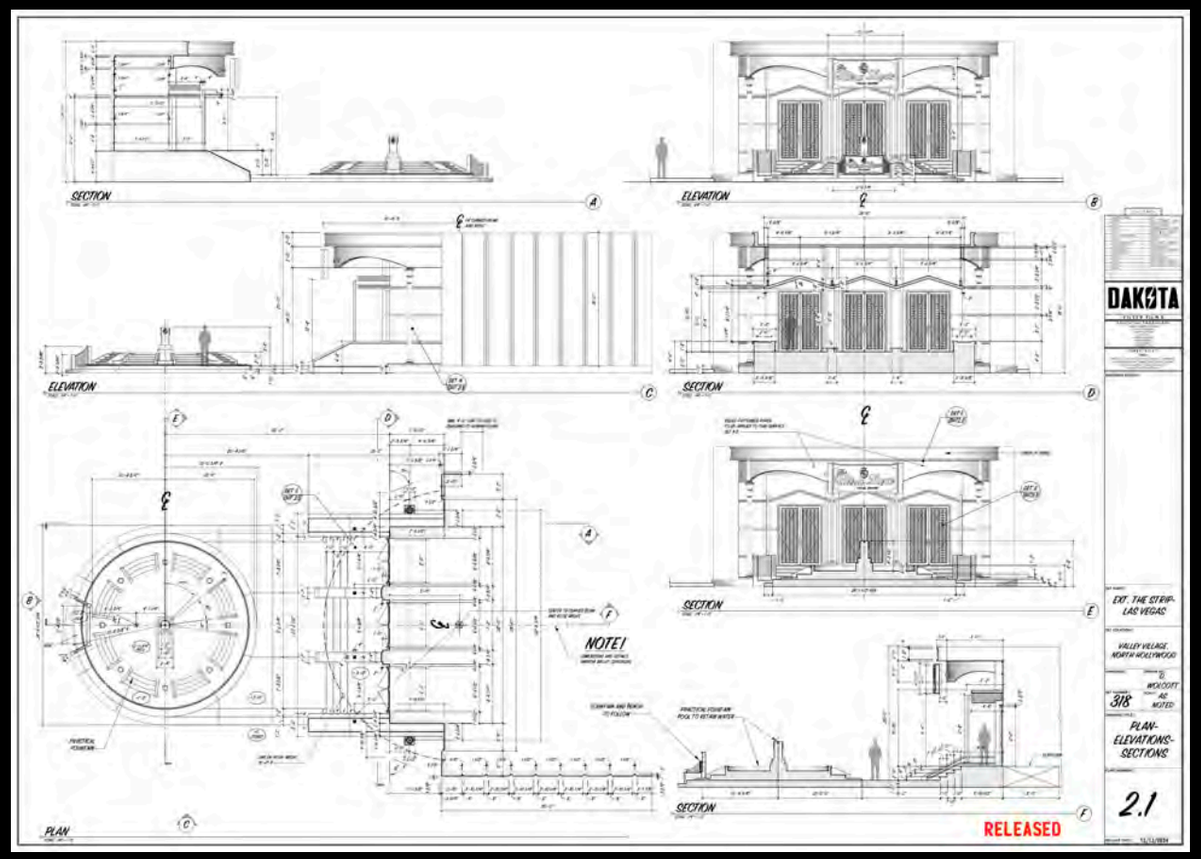



Ext. The Strip - New Vegas - Set Photo

Fallout - Episode 205

Ext. The Strip - New Vegas

Production Design: Howard Cummings
Supervising Art Director: David Lazan
Set Decoration: Julie Ochipinti



Ext. The Strip - New Vegas - Illustration



Ext. The Strip - New Vegas - Model View



Ext. The Strip - New Vegas - Set Photo


Fallout - Episode 205

Ext. The Strip - New Vegas

Production Design: Howard Cummings
Supervising Art Director: David Lazan
Set Decoration: Julie Ochipinti



Ext. The Strip - New Vegas - Set Photo

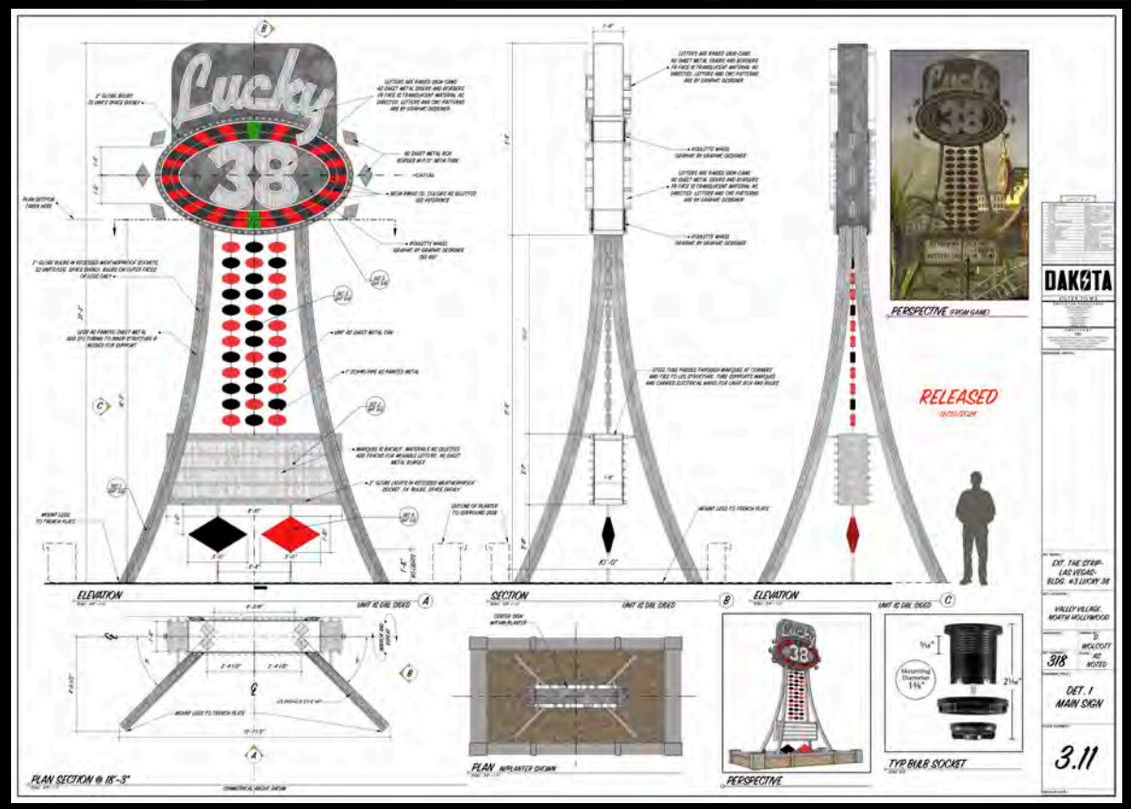


Ext. The Strip - New Vegas - Illustration

Fallout - Episode 205

Ext. The Strip - New Vegas

Production Design: Howard Cummings
Supervising Art Director: David Lazan
Set Decoration: Julie Ochipinti

Ext. The Strip - New Vegas - Set Photo



Deathclaw - Concept



Deathclaw - Model



Deathclaw - Puppet


Fallout - **Episode 205**

Ext. The Strip - New Vegas

Production Design: Howard Cummings
Supervising Art Director: David Lazan
Set Decoration: Julie Ochipinti



Ext. Freeside - Illustration

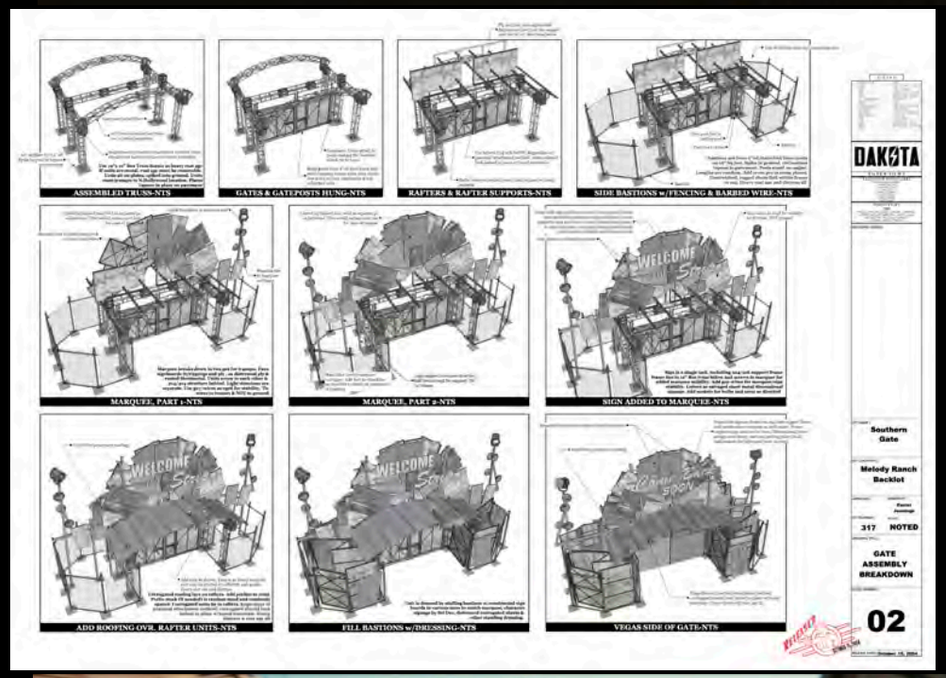



Ext. Freeside - Set Photo



Ext. Freeside - Set Photo

Fallout - Episode 205

Ext. Freeside

Production Design: Howard Cummings
Supervising Art Director: David Lazan
Set Decoration: Julie Ochipinti




Ext. Freeside - Illustration

THANG LE 20250225



Ext. Freeside - Set Photo

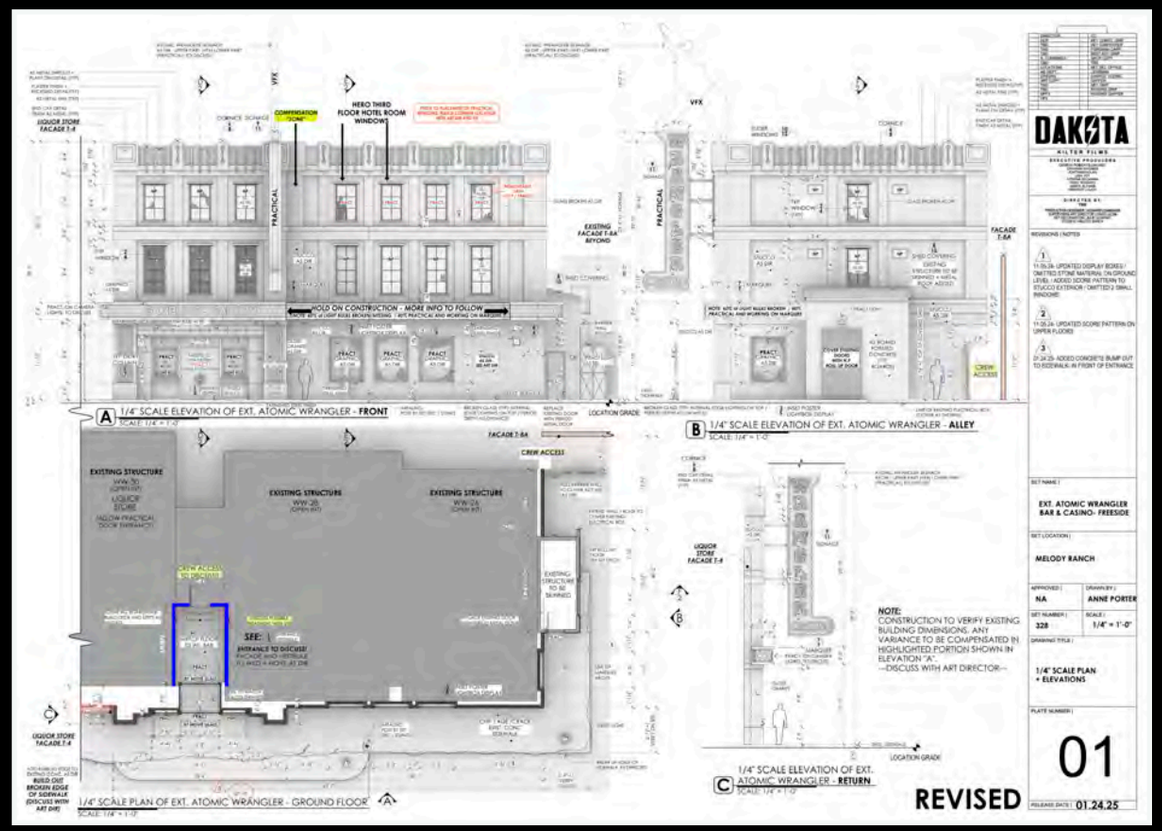



Ext. Freeside - Set Photo

Fallout - **Episode 205**

Ext. Freeside

Production Design: Howard Cummings
Supervising Art Director: David Lazan
Set Decoration: Julie Ochipinti




Int. Second Floor Room - Atomic Wrangler - Set Photo



Int. Second Floor Room - Atomic Wrangler - Set Photo



Ext. Atomic Wrangler - Freeside - Set Photo

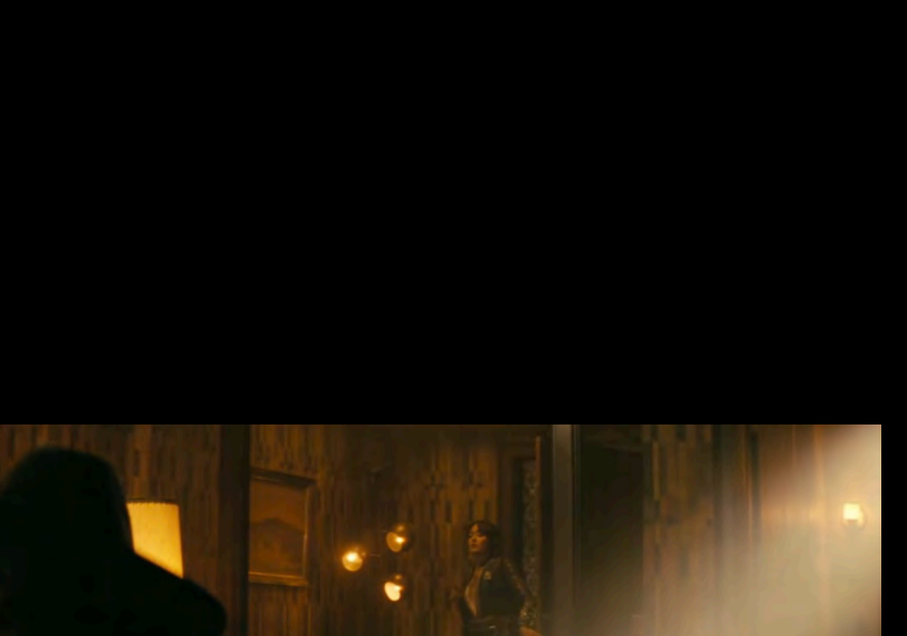

Fallout - **Episode 205**

Ext. Atomic Wrangler - Freeside
Int. Second Floor Room - Atomic Wrangler
Production Design: Howard Cummings
Supervising Art Director: David Lazan
Set Decoration: Julie Ochipinti



Ext. Sonny's Sundries - Freeside - Set Photo



EXT FREESIDE - GENERAL STORE (LOCATION PHOTO)
SCALE: NTS

DAKOTA
KILTER FILMS

2/6/25

NTS


EXT. FREESIDE - GENERAL STORE
TECH SCOUT DOCUMENTS - LOCATION PHOTO
BACKLOT - MELODY RANCH

205
320

DPL



Int. Sonny's Sundries - Set Photo

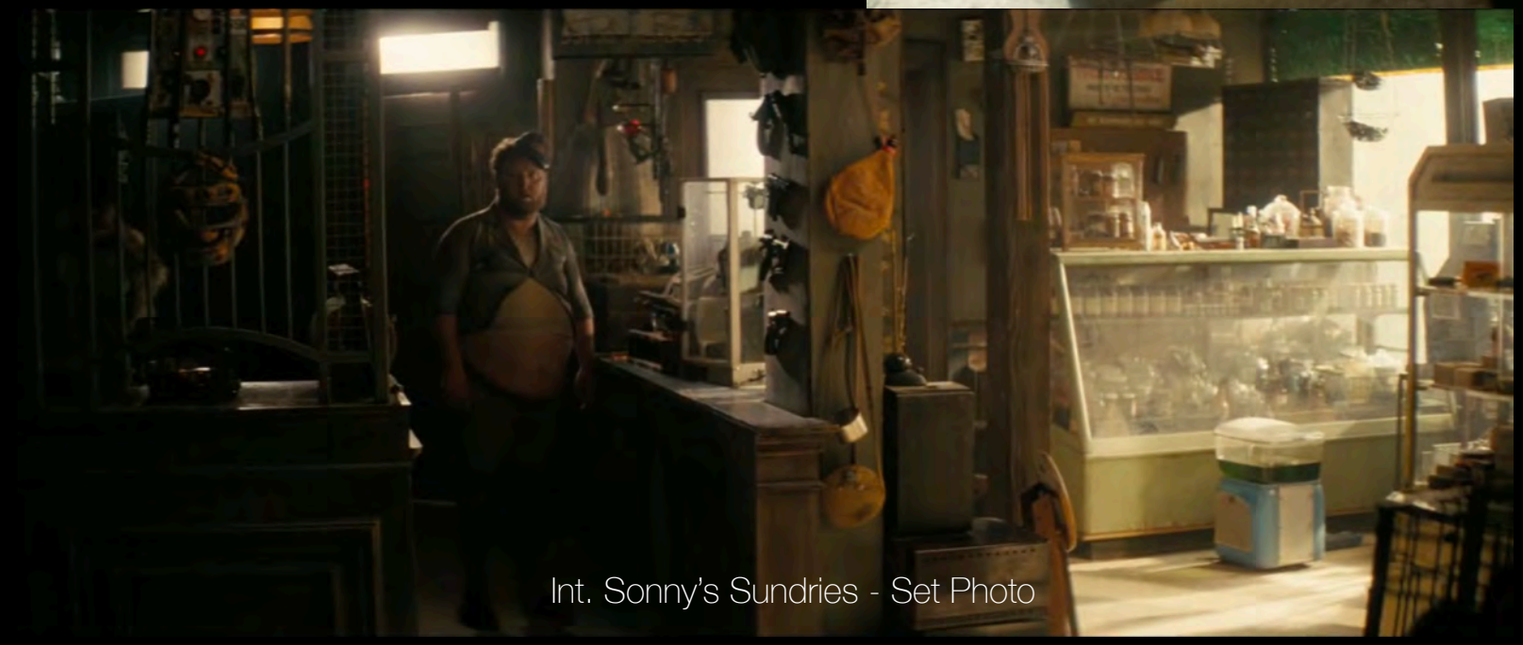


Int. Sonny's Sundries - Set Photo

Fallout - Episode 205

Ext. Sonny's Sundries - Freeside
Int. Sonny's Sundries
Production Design: Howard Cummings
Supervising Art Director: David Lazan
Set Decoration: Julie Ochipinti




Int. Atomic Wrangler - Bar - Set Photo

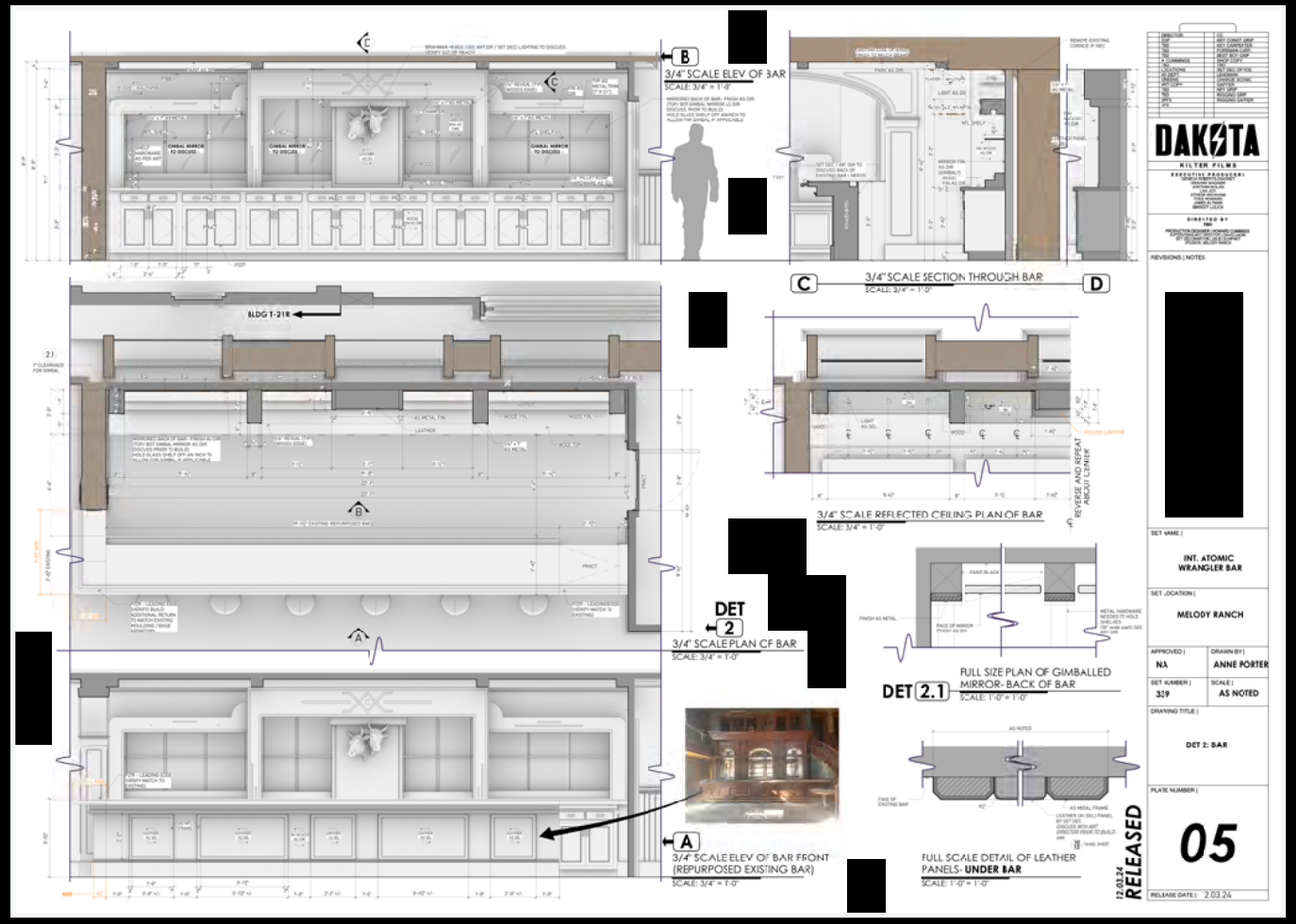



Int. Atomic Wrangler - Bar - Set Photo

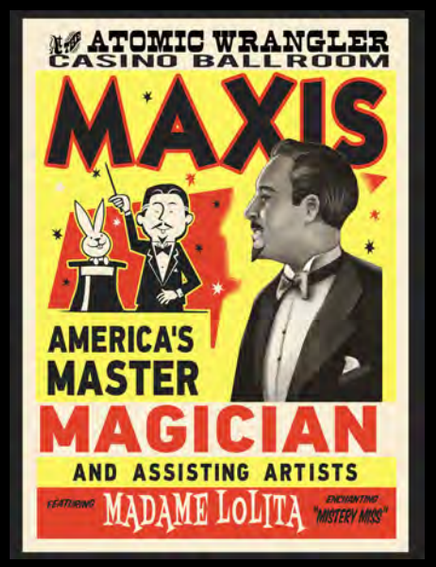

Fallout - Episode 205

Int. Atomic Wrangler - Bar

Production Design: Howard Cummings
Supervising Art Director: David Lazan
Set Decoration: Julie Ochipinti



Ext. Abandoned Taco Shack - Set Photo



Ext. Abandoned Taco Shack - Illustration



Ext. Wasteland - Road to New Vegas - Set Photo




Ext. Wasteland - Billboard Outskirts New Vegas - Set Photo

Fallout - **Episode 205**

Ext. Abandoned Taco Shack
Ext. Wasteland - Road to New Vegas
Ext. Wasteland - Billboard Outskirts Las Vegas


Production Design: Howard Cummings
Supervising Art Director: David Lazan
Set Decoration: Julie Ochipinti

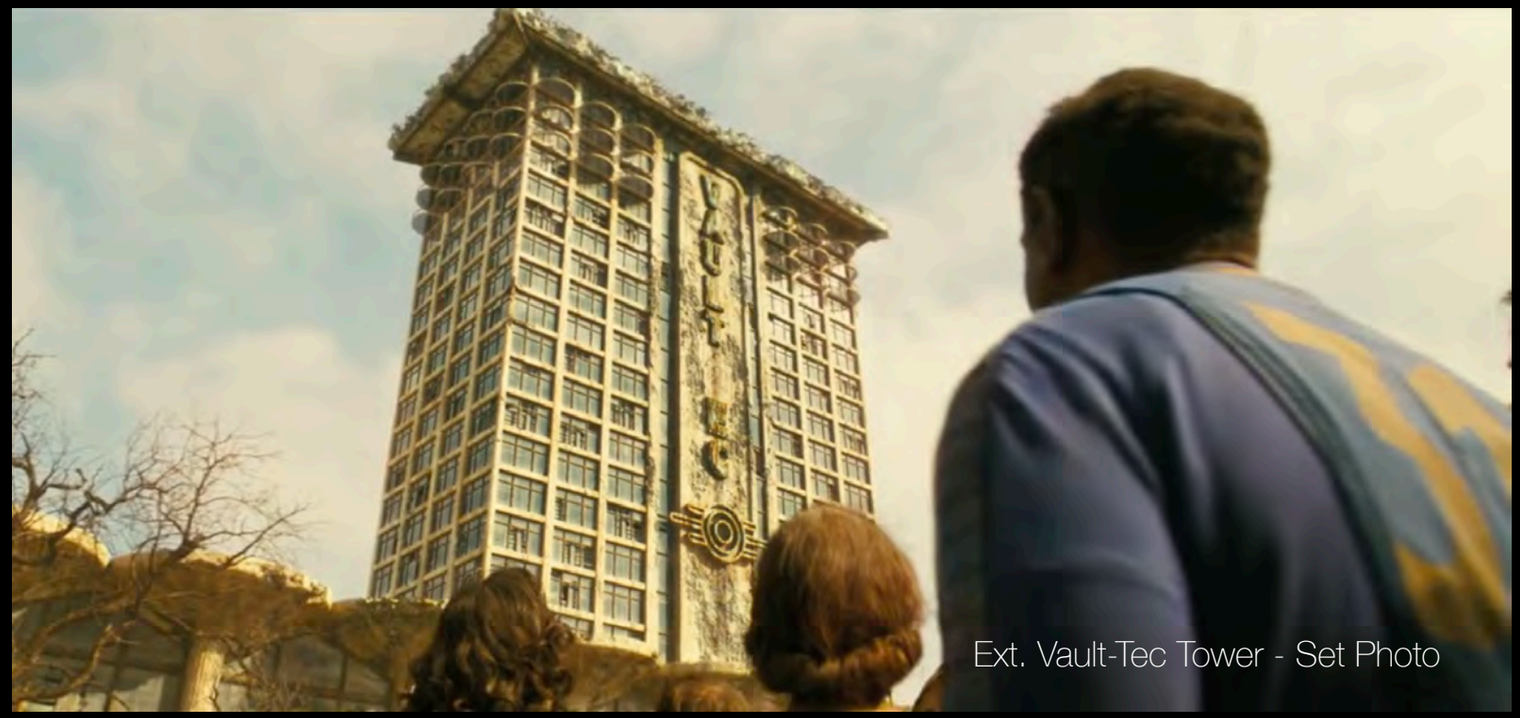

Ext. Vault-Tec Tower - Set Photo



Ext. Vault-Tec Tower - Photo Comp

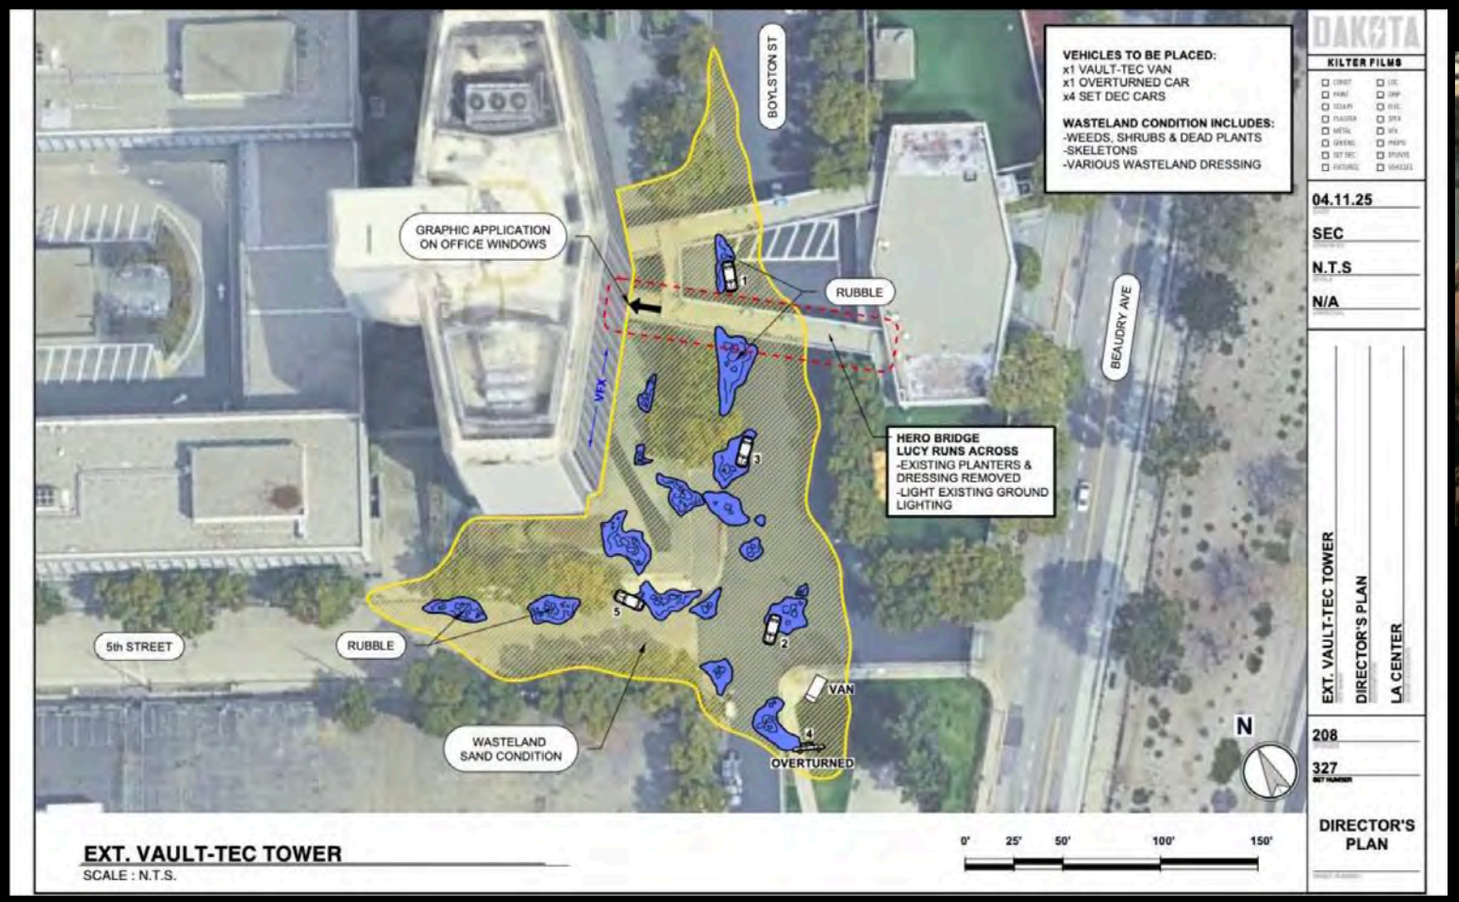



Ext. Vault-Tec Tower - Set Photo

Fallout - **Episode 205**

Ext. Vault-Tec Tower


Production Design: Howard Cummings
Supervising Art Director: David Lazan
Set Decoration: Julie Ochipinti




Int. Vault-Tec Tower - Lobby - Set Photo



Int. Vault-Tec Tower - Elevator Bank - Set Photo

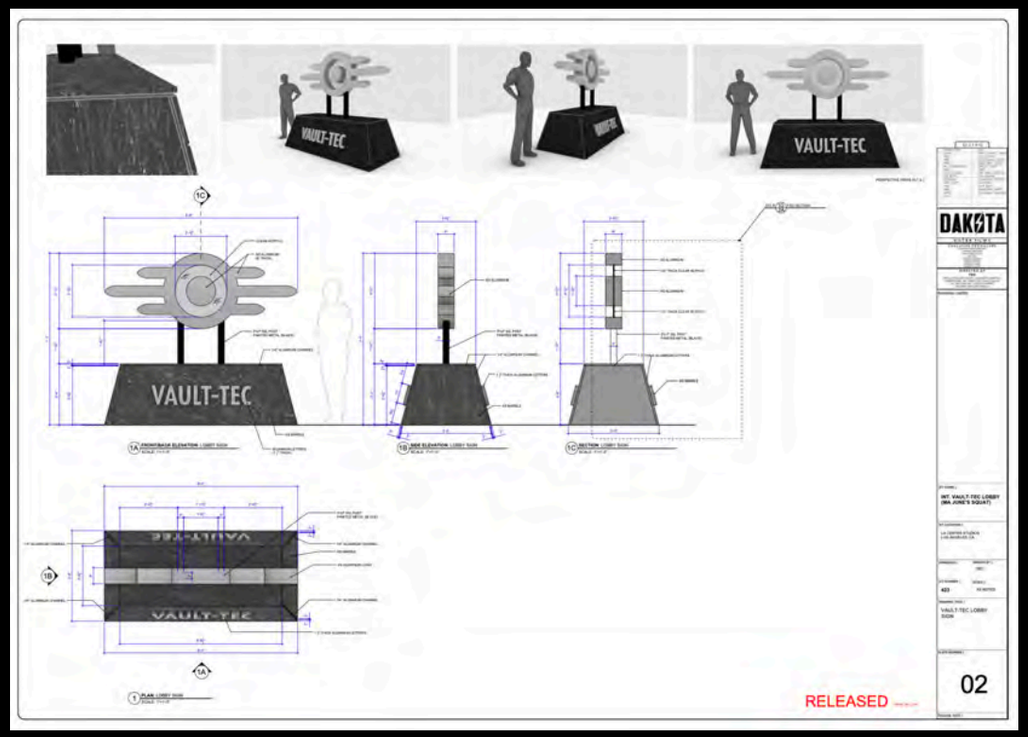

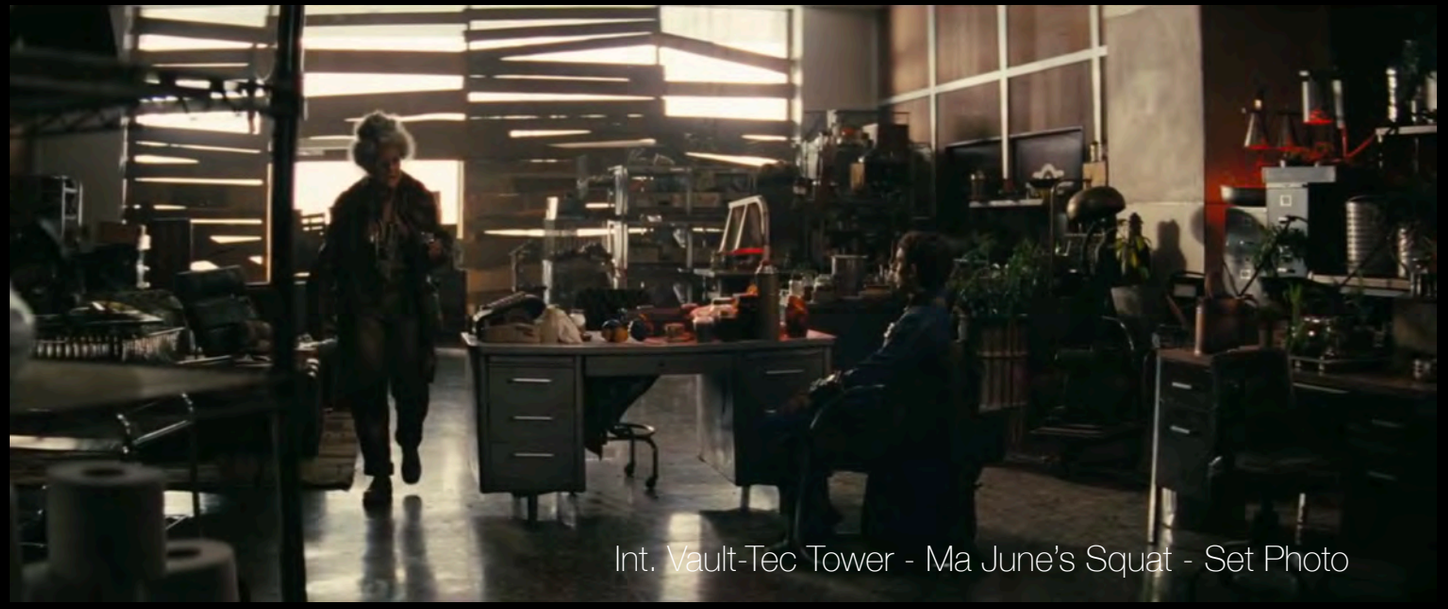

Int. Vault-Tec Tower - Ma June's Squat - Set Photo

Fallout - **Episode 205**

Int. Vault-Tec Tower - Lobby
Int. Vault-Tec Tower - Elevator Bank
Int. Vault-Tec Tower - Ma June's Squat

Production Design: Howard Cummings
Supervising Art Director: David Lazan
Set Decoration: Julie Ochipinti



Int. Vault-Tec Tower - Comms Center - Set Photo





Int. Vault-Tec Tower - Executive Offices - Set Photo




Int. Vault-Tec Tower - Barb's Office - Set Photo

Fallout - **Episode 205**

Int. Vault-Tec Tower - Comms Center
Int. Vault-Tec Tower - Executive Offices
Int. Vault-Tec Tower - Barb's Office


Production Design: Howard Cummings
Supervising Art Director: David Lazan
Set Decoration: Julie Ochipinti

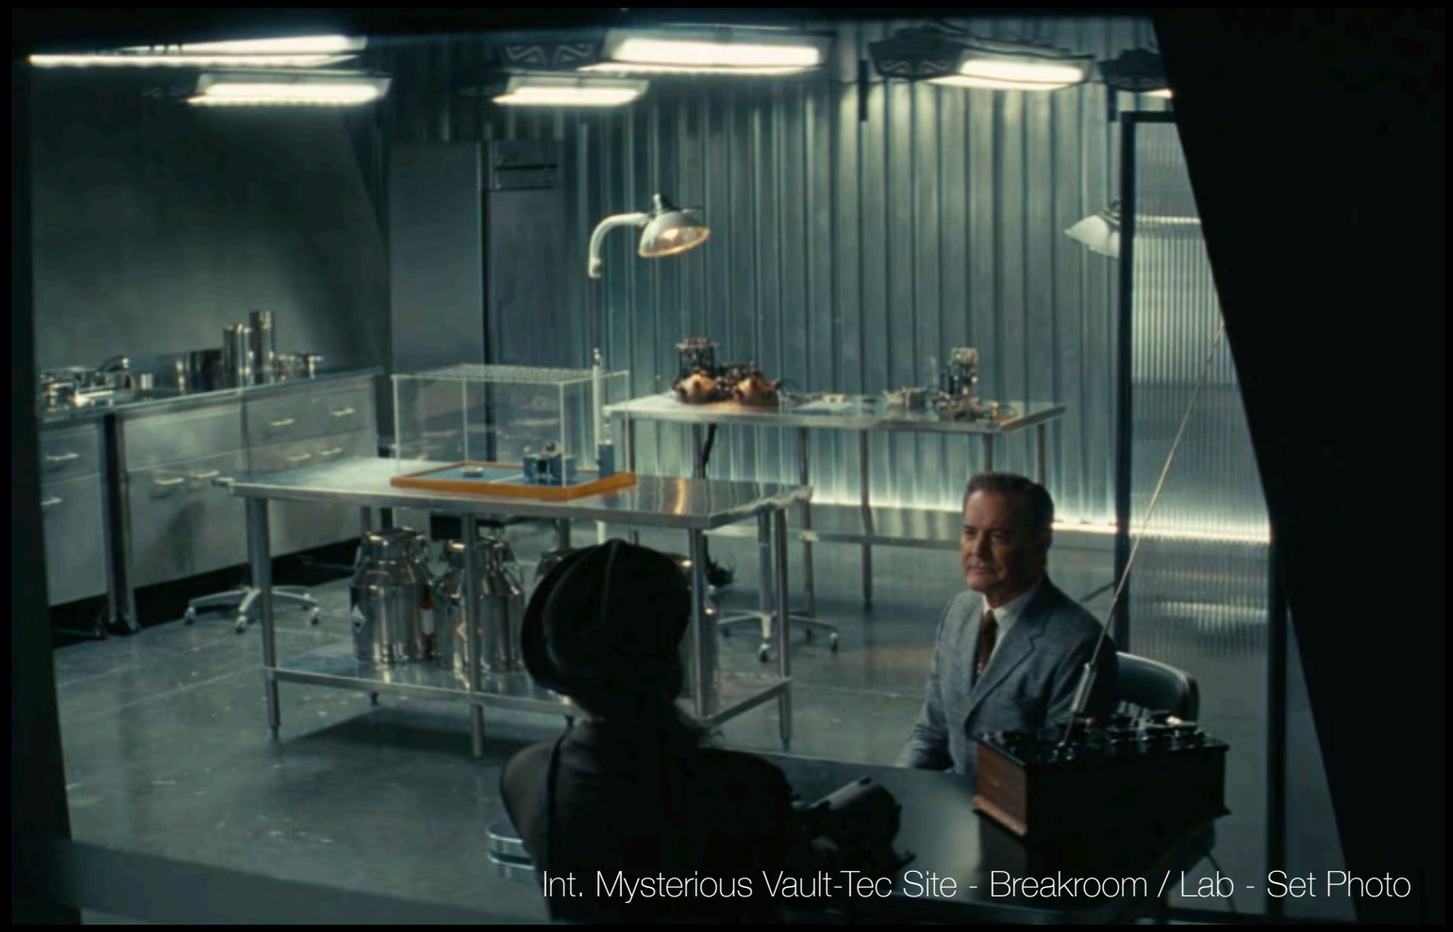

Int. Mysterious Vault-Tec Site - Breakroom / Lab - Set Photo





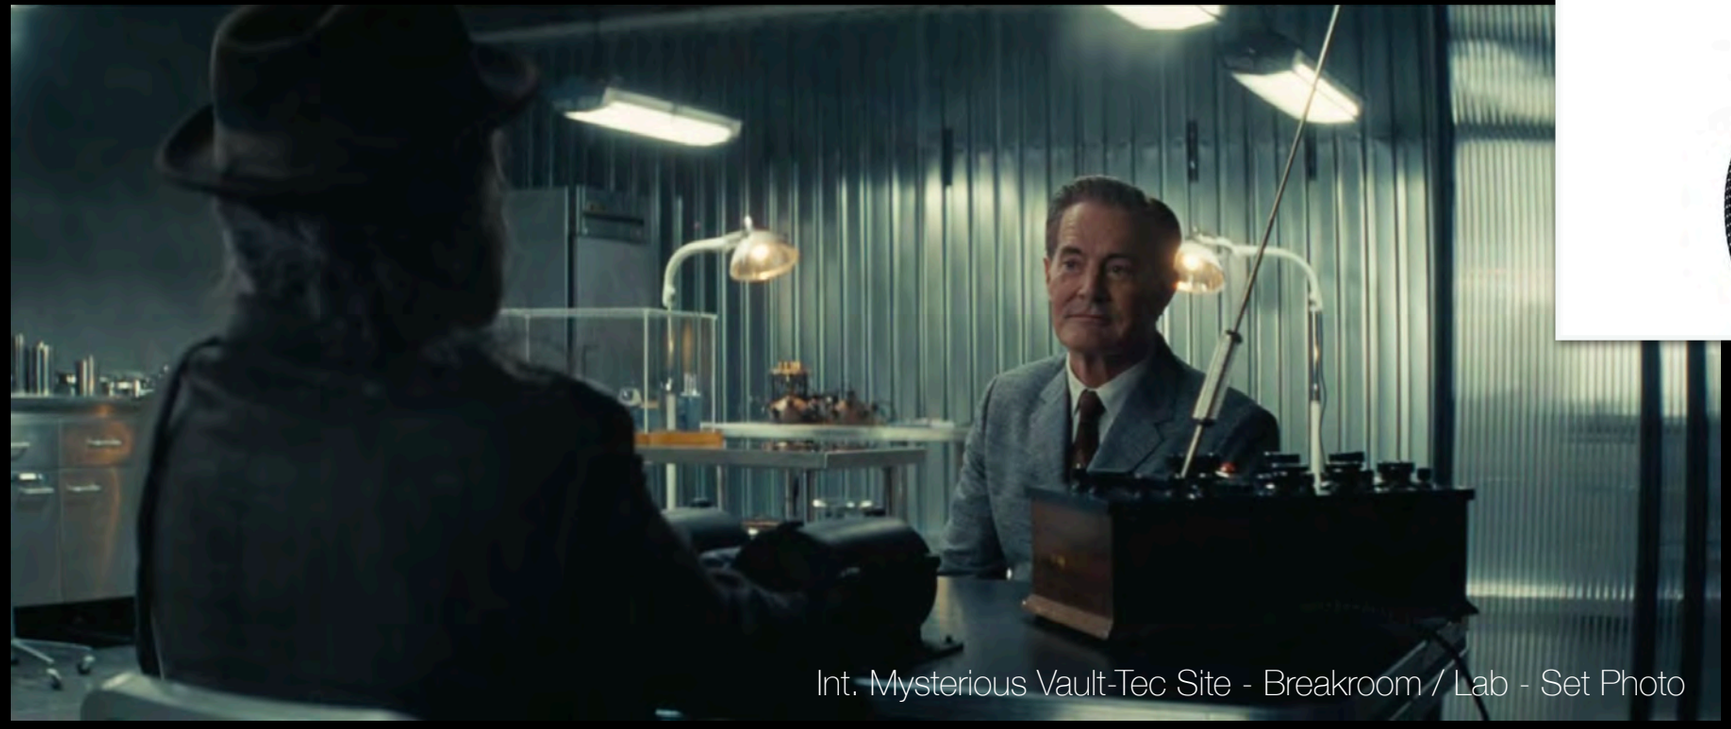

Int. Mysterious Vault-Tec Site - Breakroom / Lab - Set Photo

Fallout - **Episode 205**

Int. Mysterious Vault-Tec Site - Breakroom / Lab

Production Design: Howard Cummings
Supervising Art Director: David Lazan
Set Decoration: Julie Ochipinti



Int. Mysterious Vault-Tec Site - Cryo Chamber - Illustration



Int. Mysterious Vault-Tec Site - Cryo Chamber - Set Photo



Int. Mysterious Vault-Tec Site - Cryo Corridor - Illustration



Int. Mysterious Vault-Tec Site - Cryo Corridor - Set Photo

Fallout - **Episode 205**

Int. Mysterious Vault-Tec Site - Cryo Chamber
Int. Mysterious Vault-Tec Site - Cryo Corridor
Production Design: Howard Cummings
Supervising Art Director: David Lazan
Set Decoration: Julie Ochipinti