euphoria

EMMY AWARDS NOMINEE

OUTSTANDING PRODUCTION DESIGN FOR A NARRATIVE CONTEMPORARY PROGRAM (ONE HOUR OR MORE)



For Your Consideration

Art Department

PRODUCTION DESIGNER
François Audouy

SUP. ART DIRECTOR
A. Todd Holland

ART DIRECTORS
Katrina Sainz
Andrew Max Cahn

ASST. ART DIRECTOR
Alex Fowler

SET DESIGNERS
James Addink
Claudia Ethridge
Noah McCormick
Julien Pougnier

GRAPHIC DESIGNER
Miguel Rosero

ILLUSTRATOR
Kristian Llana

MODEL MAKER
Adam Gelbert

SET DECORATOR
Anthony Carlino




SET BUILD

Giant Cassie Dream Sequence — Euphoria







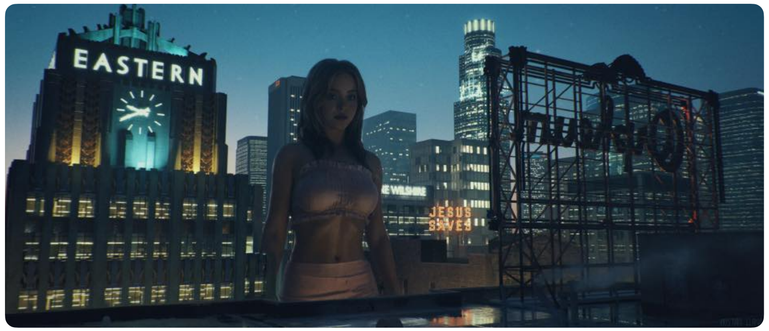

CONCEPT ART


Giant Cassie Dream Sequence — Concept Art




SET BUILD

Hollywood Miniature — Stage 23 — Warner Bros. Studios



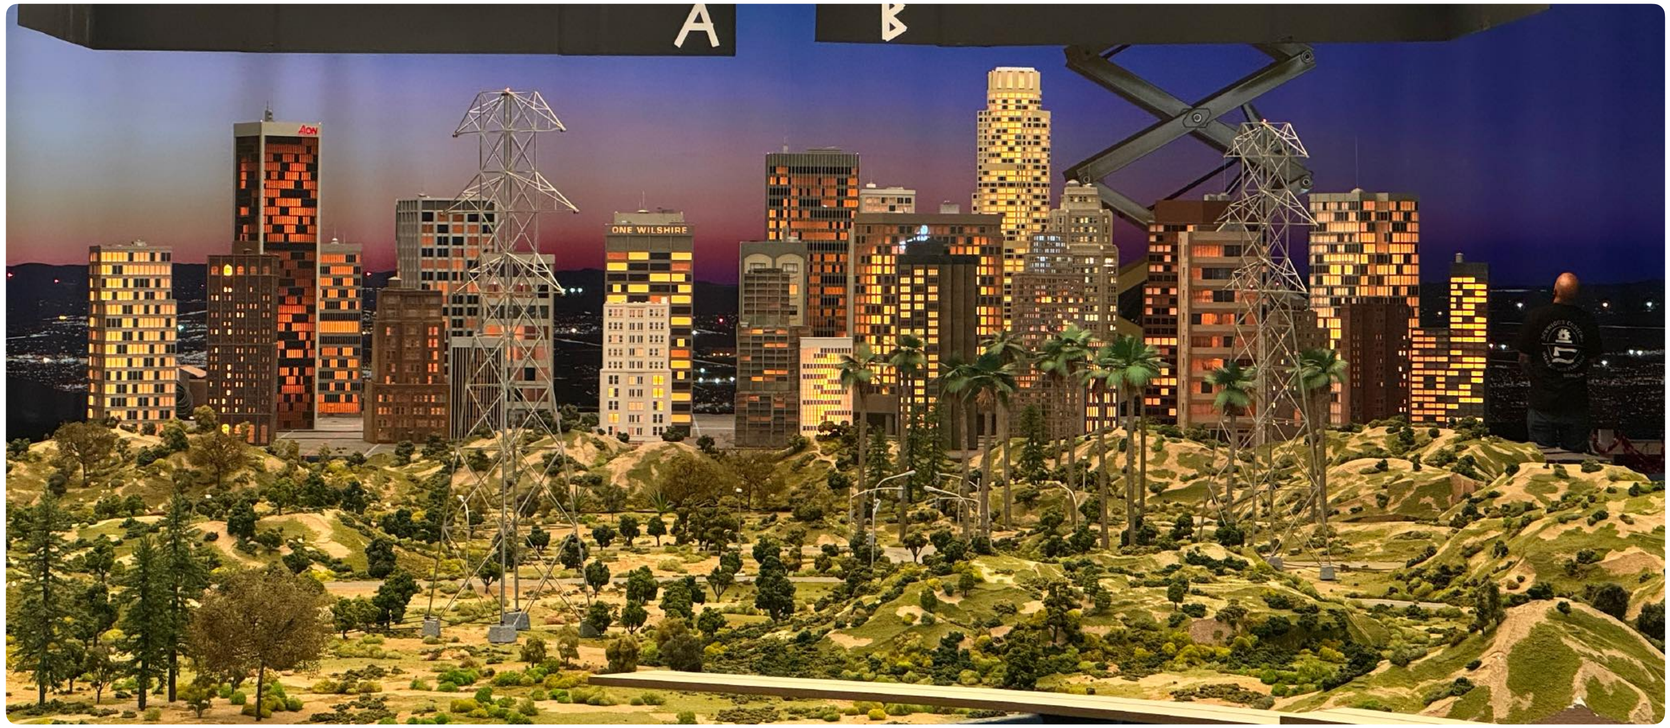

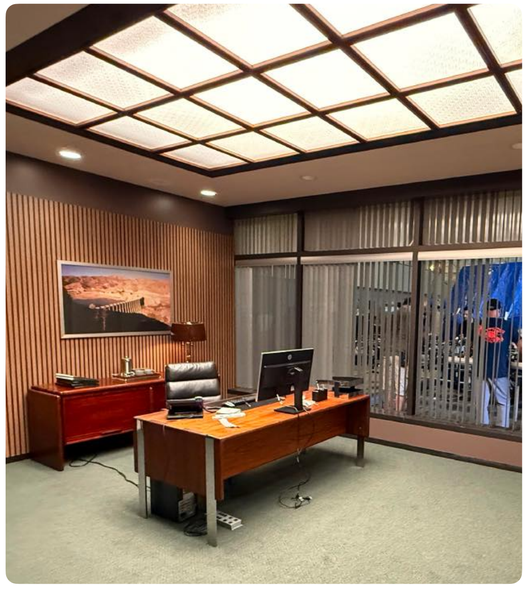



SET BUILD

Int. DTLA - Office Building

Downtown LA Miniature —— Stage 23 —— Warner Bros. Studios


FULL SIZE SET




HALF SIZE SET



SET BUILD

Int. Cassie's Bedroom Miniature — Stage 23 — Warner Bros. Studios



LOCATION

Ext. Silver Slipper — Euphoria


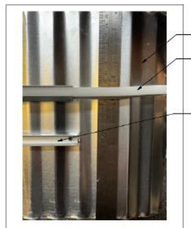



PHOTO: FASCIA APPLIQUE

CORRUGATED ALUM., SEE ART DIR.
RGB LED STRIPS
ALUM. CHANNEL (4 RUNS @ 30'-0" EACH), 3/8" X 3/8" (I.D. 1/4"), PART #7082 STUDIO SUPPLIER


1A ELEVATION: EXT. SILVER SLIPPER
Scale: 1/4" = 1'-0"

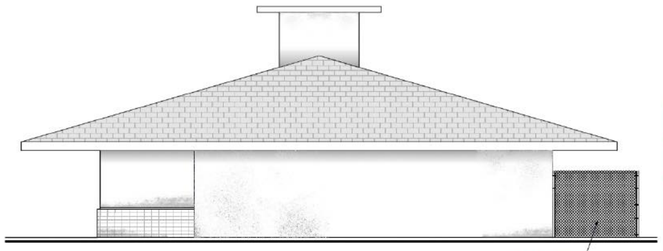


1E ELEVATION: EXT. SILVER SLIPPER
Scale: 1/4" = 1'-0"

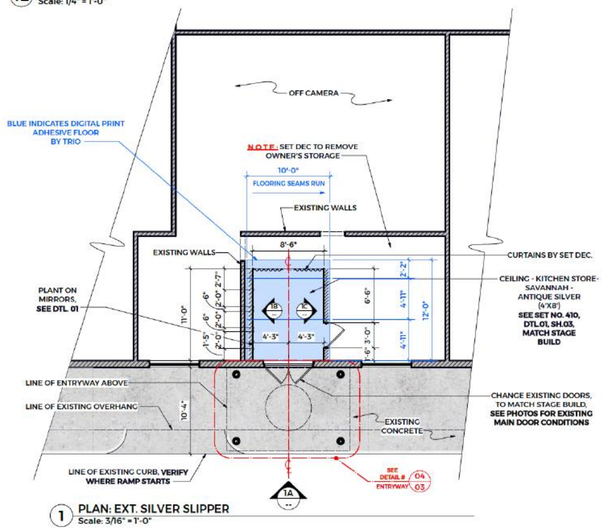


1 PLAN: EXT. SILVER SLIPPER
Scale: 3/16" = 1'-0"

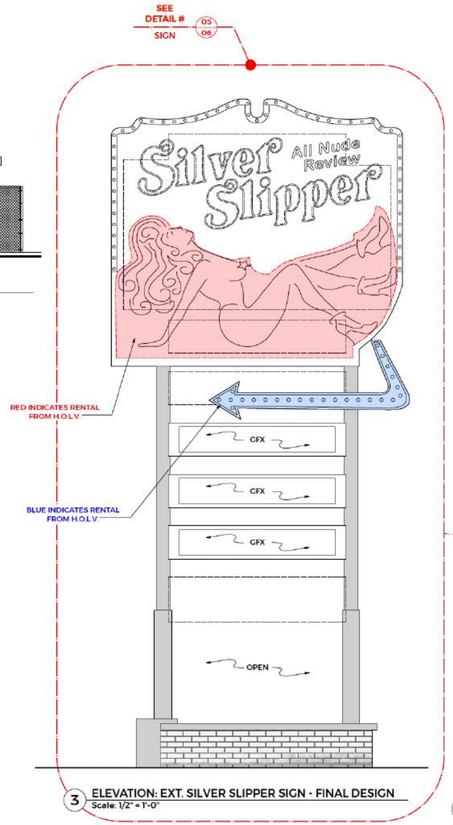


3 ELEVATION: EXT. SILVER SLIPPER SIGN - FINAL DESIGN
Scale: 1/2" = 1'-0"

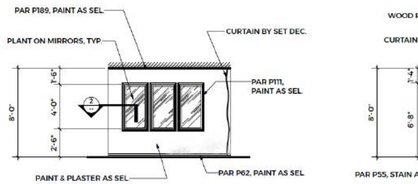


1B ELEVATION: INT. SILVER SLIPPER
Scale: 1/4" = 1'-0"

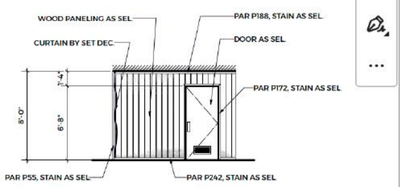


1C ELEVATION: INT. SILVER SLIPPER
Scale: 1/4" = 1'-0"

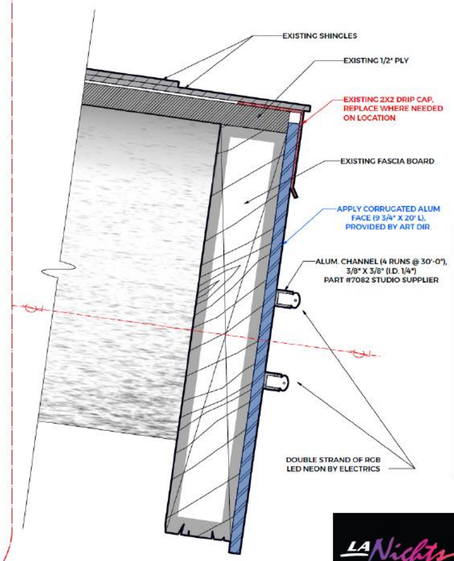

06 FSD SECTION: EXT. SILVER SLIPPER - FASCIA

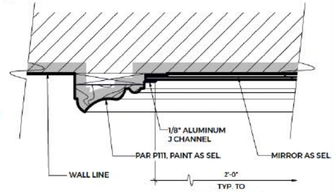

2 SECTION: TYP. FSD PLANT ON MIRRORS

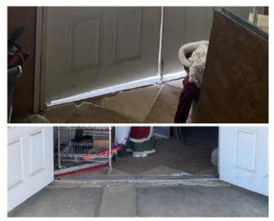


PHOTOS: EXISTING MAIN DOOR CONDITION

RELEASED 02.10.25

SET NAME: EXT. SILVER SLIPPER STRIP CLUB	DRAWING TITLE: PLAN & SECTIONS		SET NUMBER: 409
LOCATION: 13118 PEARBLOSSOM HWY.			
SCALE: AS NOTED	DATE: 02/10/2025	REVISION: C.E.	DRAWN BY:	SHEET NUMBER: 02
FILE NAME: SSlipperExt_DWG_409_s02_250210_REL_PlanSections_ce			

LA Nights
SCGMM 13439
Show Runner: SAM LEVINSON
Production Designer: FRANÇOIS AUDOUY
Art Directors: A. TODD HOLLAND (Sup.) & KATRINA SAINZ

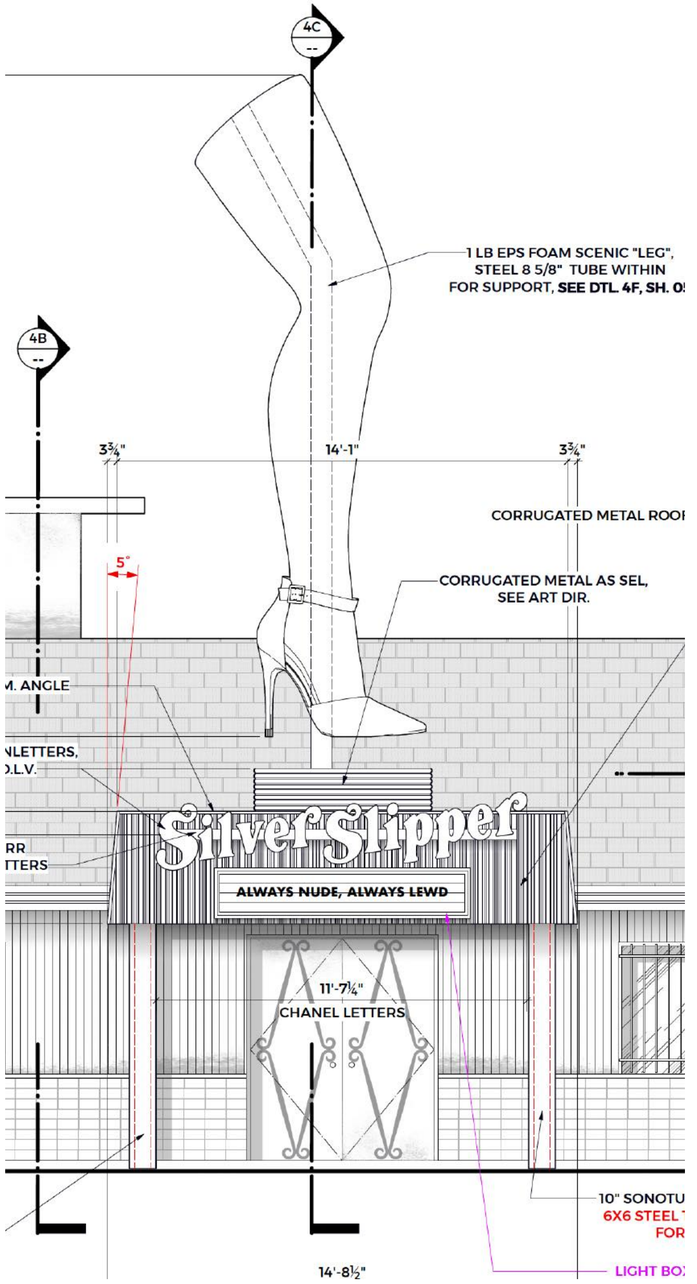



LOCATION

Ext. Silver Slipper — Euphoria



LOCATION

Ext. Silver Slipper — Euphoria








SET BUILD

Int. Silver Slipper — Stage 6 — Warner Bros. Studios

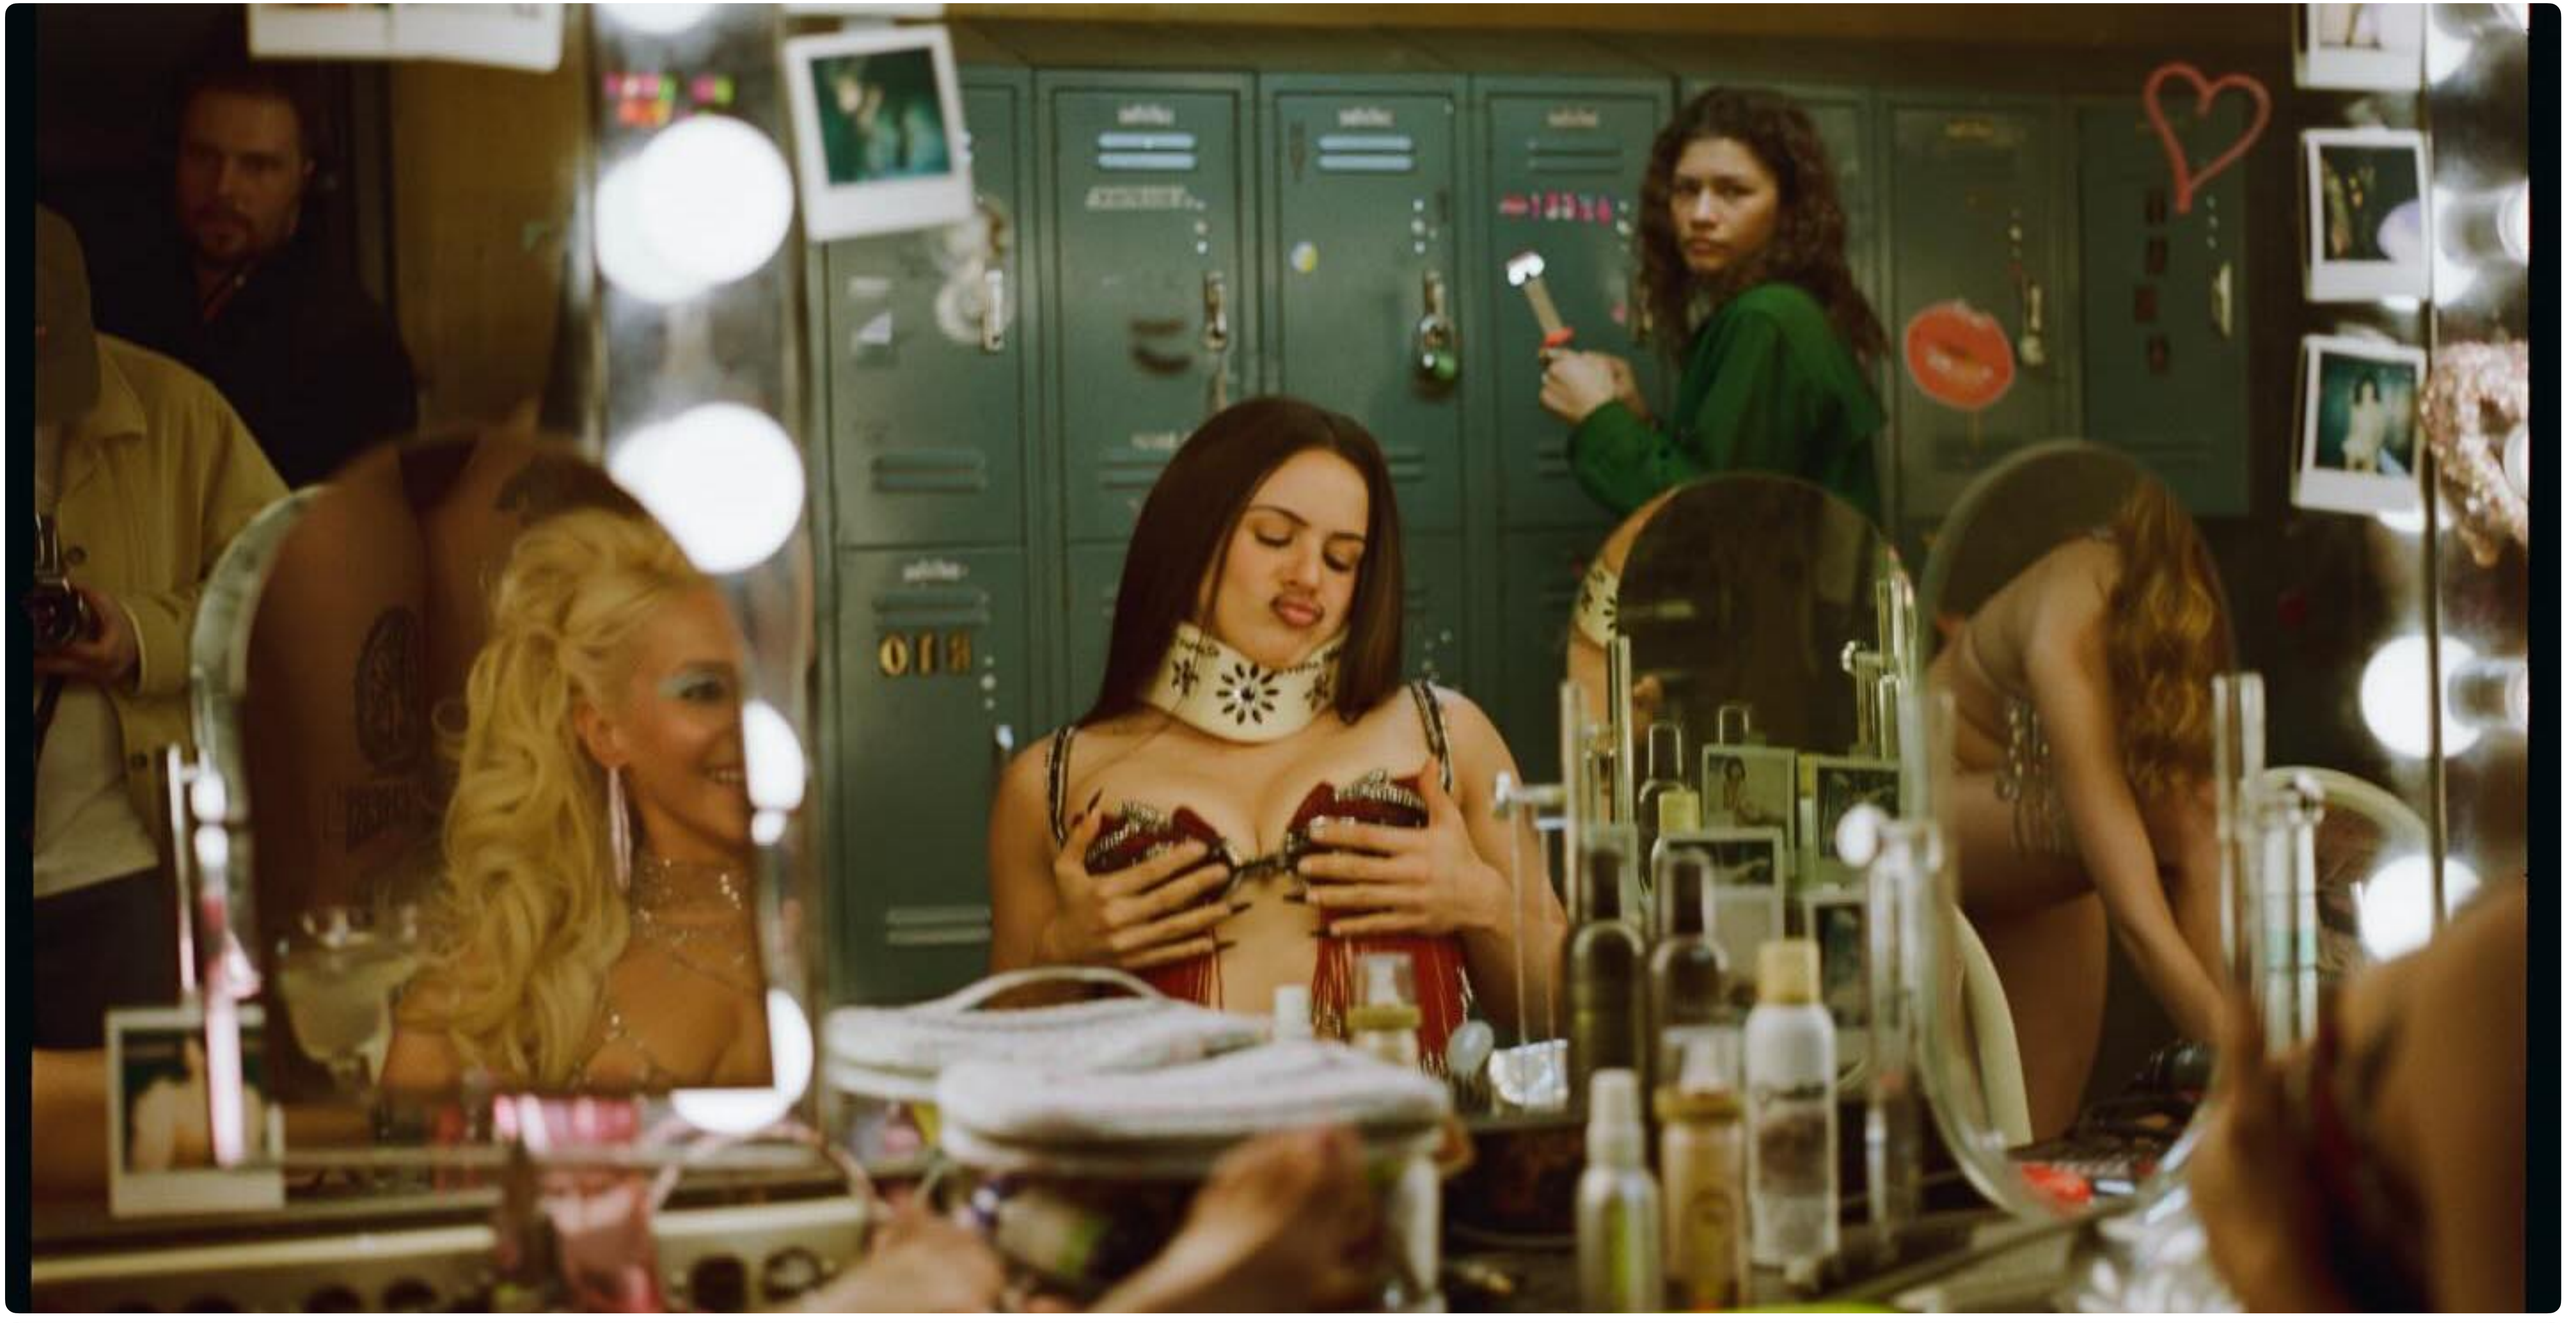

SET BUILD

Int. Silver Slipper — Euphoria








SET BUILD


Int. Silver Slipper — Stage 6 — Warner Bros. Studios




LOCATION

Ext. Alamo's Compound — Euphoria

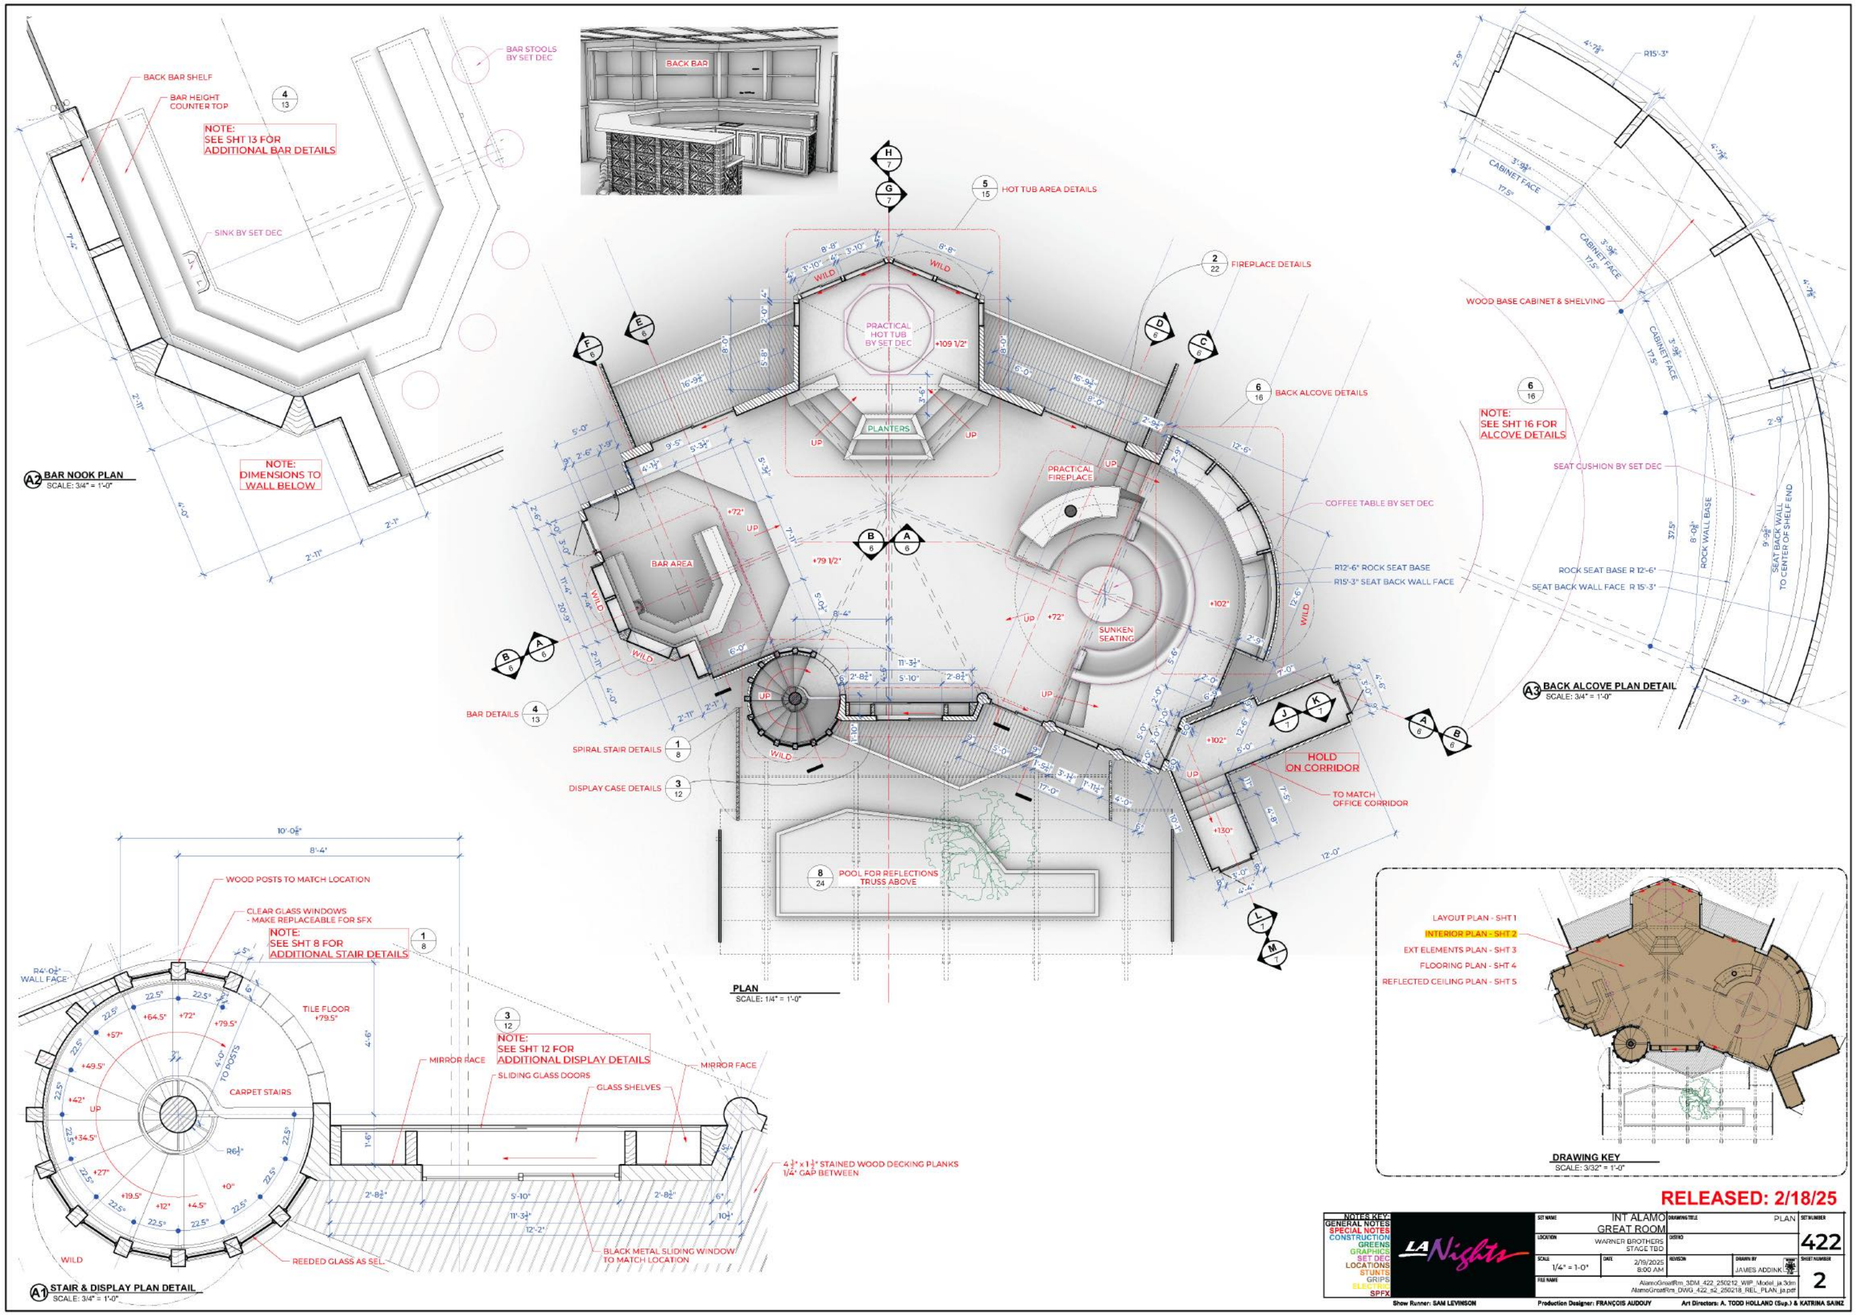

BACK BAR SHELF
BAR HEIGHT COUNTER TOP
NOTE: SEE SHT 13 FOR ADDITIONAL BAR DETAILS
SINK BY SET DEC
BAR STOOLS BY SET DEC
NOTE: DIMENSIONS TO WALL BELOW
A2 BAR NOOK PLAN
SCALE: 3/4" = 1'-0"
BACK BAR
HOT TUB AREA DETAILS
FIREPLACE DETAILS
BACK ALCOVE DETAILS
PRACTICAL HOT TUB BY SET DEC
PLANTERS
PRACTICAL FIREPLACE
BAR AREA
SUNKEN SEATING
COFFEE TABLE BY SET DEC
R12'-6" ROCK SEAT BASE
R15'-3" SEAT BACK WALL FACE
BAR DETAILS
SPIRAL STAIR DETAILS
DISPLAY CASE DETAILS
HOLD ON CORRIDOR
TO MATCH OFFICE CORRIDOR
POOL FOR REFLECTIONS TRUSS ABOVE
PLAN
SCALE: 1/4" = 1'-0"
WOOD BASE CABINET & SHELVING
NOTE: SEE SHT 16 FOR ALCOVE DETAILS
SEAT CUSHION BY SET DEC
ROCK WALL BASE
SEAT BACK WALL TO CENTER OF SHELF END
A3 BACK ALCOVE PLAN DETAIL
SCALE: 3/4" = 1'-0"
WOOD POSTS TO MATCH LOCATION
CLEAR GLASS WINDOWS - MAKE REPLACEABLE FOR SFX
NOTE: SEE SHT 8 FOR ADDITIONAL STAIR DETAILS
TILE FLOOR +79.5"
CARPET STAIRS
MIRROR FACE
SLIDING GLASS DOORS
GLASS SHELVES
NOTE: SEE SHT 12 FOR ADDITIONAL DISPLAY DETAILS
4-1" x 1-1" STAINED WOOD DECKING PLANKS 1/4" GAP BETWEEN
REEDED GLASS AS SEL.
BLACK METAL SLIDING WINDOW TO MATCH LOCATION
A1 STAIR & DISPLAY PLAN DETAIL
SCALE: 3/4" = 1'-0"
LAYOUT PLAN - SHT 1
INTERIOR PLAN - SHT 2
EXT ELEMENTS PLAN - SHT 3
FLOORING PLAN - SHT 4
REFLECTED CEILING PLAN - SHT 5
DRAWING KEY
SCALE: 3/32" = 1'-0"
RELEASED: 2/18/25
NOTES KEY:
GENERAL NOTES
SPECIAL NOTES
CONSTRUCTION
GREENS
GRAPHICS
SET DEC
LOCATIONS
STUNTS
GRIPS
ELECTRIC
SPFX
LA Nights
SET NAME: INT ALAMO GREAT ROOM
DRAWING TITLE: PLAN
LOCATION: WARNER BROTHERS STAGE TBD
DISTRO
SCALE: 1/4" = 1'-0"
DATE: 2/18/2025 8:00 AM
REVISION
DRAWN BY: JAMES ADDINK
SHEET NUMBER: 422
SHEET NUMBER: 2
FILE NAME: AlamoGreatRm_3DM_422_250212_WIP Model_ja.3dm AlamoGreatRm_DWG_422_s2_250218_REL PLAN_ja.pdf
Show Runner: SAM LEVINSON
Production Designer: FRANÇOIS AUDOUY
Art Directors: A. TODD HOLLAND (Sup.) & KATRINA SAINZ

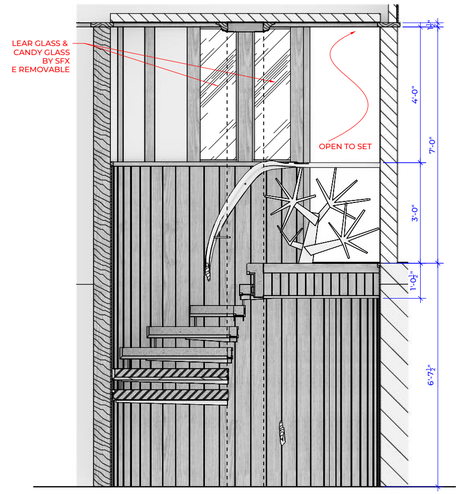

LEAR GLASS & CANDY GLASS BY SFX E REMOVABLE
OPEN TO SET
1B SECTION
SCALE: 3/4" = 1'-0"

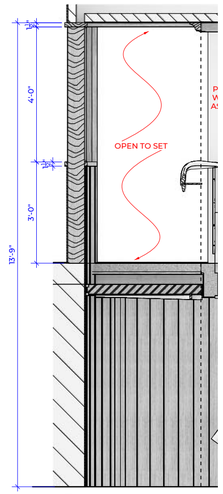

OPEN TO SET
1C SECTION
SCALE: 3/4" = 1'-0"



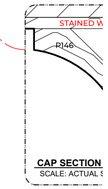


STAINED W
R146
CAP SECTION
SCALE: ACTUAL

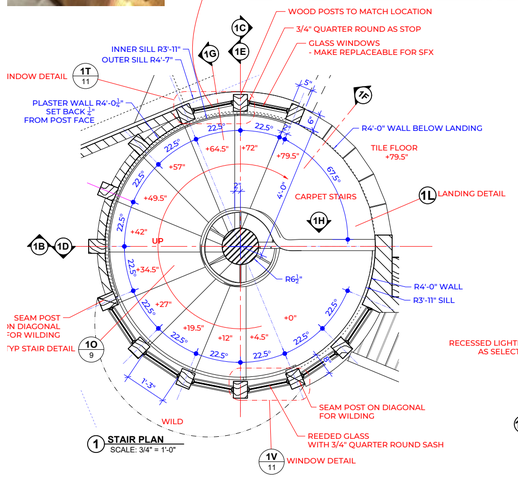
WOOD POSTS TO MATCH LOCATION
3/4" QUARTER ROUND AS STOP
GLASS WINDOWS - MAKE REPLACEABLE FOR SFX
INNER SILL R3'-11"
OUTER SILL R4'-7"
INDOW DETAIL
PLASTER WALL R4'-0" SET BACK 4" FROM POST FACE
R4'-0" WALL BELOW LANDING
TILE FLOOR +79.5"
CARPET STAIRS
LANDING DETAIL
R4'-0" WALL
R3'-11" SILL
SEAM POST ON DIAGONAL FOR WILDING
YP STAIR DETAIL
RECESSED LIGHTING AS SELECTED
WILD
SEAM POST ON DIAGONAL FOR WILDING
REEDED GLASS WITH 3/4" QUARTER ROUND SASH
WINDOW DETAIL
1 STAIR PLAN
SCALE: 3/4" = 1'-0"

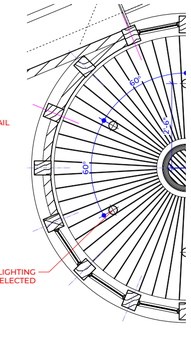
1A STAIR REFLECTED CEILING PLA
SCALE: 1/4" = 1'-0"




SET BUILD

Int. Alamo's Great Room — Stage 23 — Warner Bros. Studios





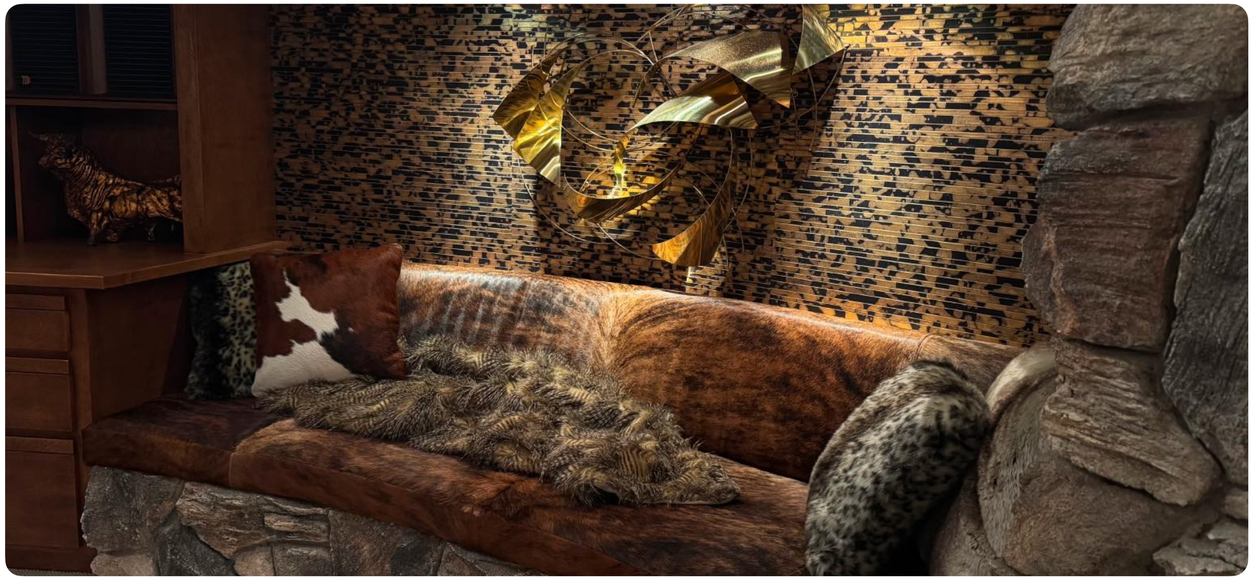



SET BUILD

Int. Alamo's Great Room — Stage 23 — Warner Bros. Studios











SET BUILD

Int. Alamo's Great Room — Stage 23 — Warner Bros. Studios





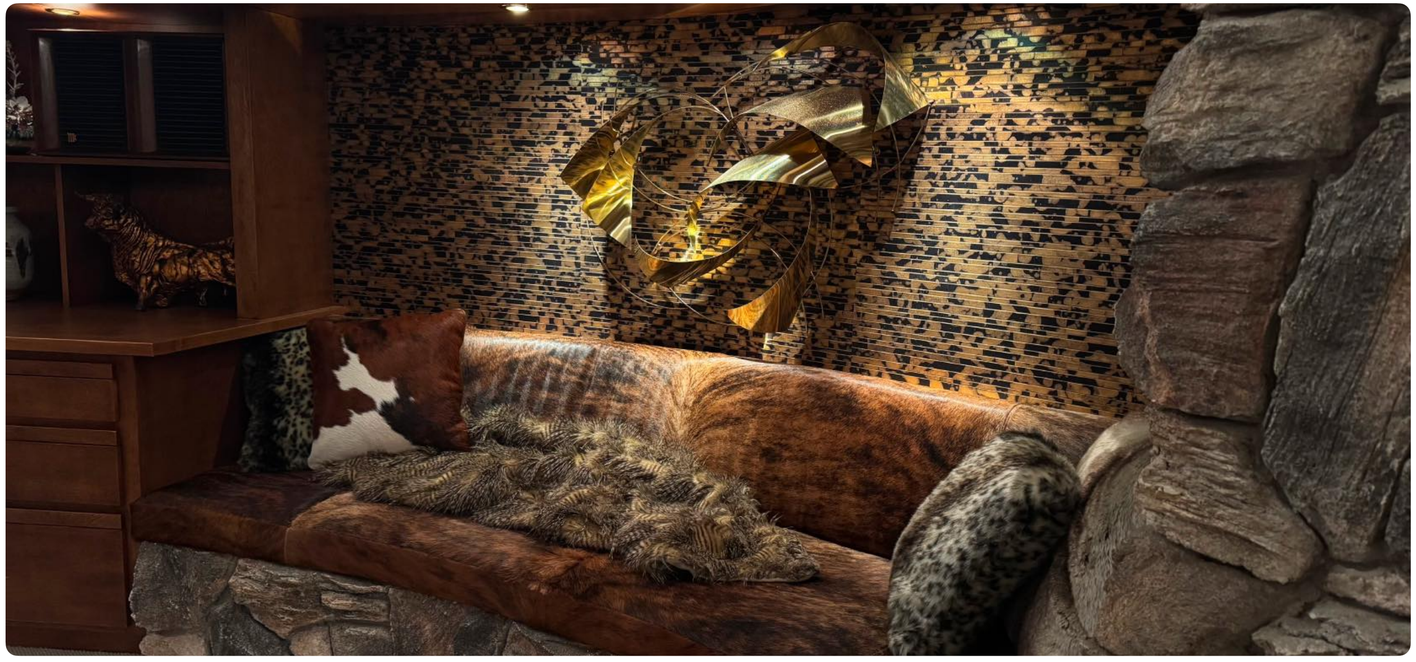

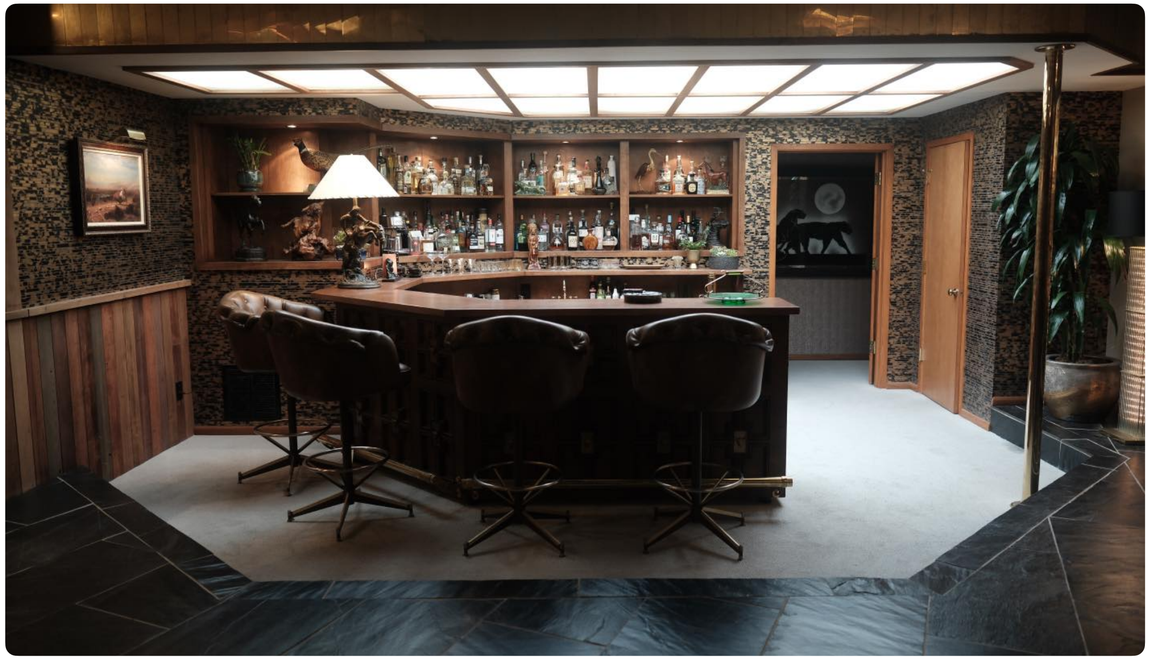

SET BUILD

Int. Alamo's Great Room — Stage 23 — Warner Bros. Studios










LOCATION

Ext. Alamo's Estate — Palmdale

Ext. Alamo's Estate — Firestone Ranch

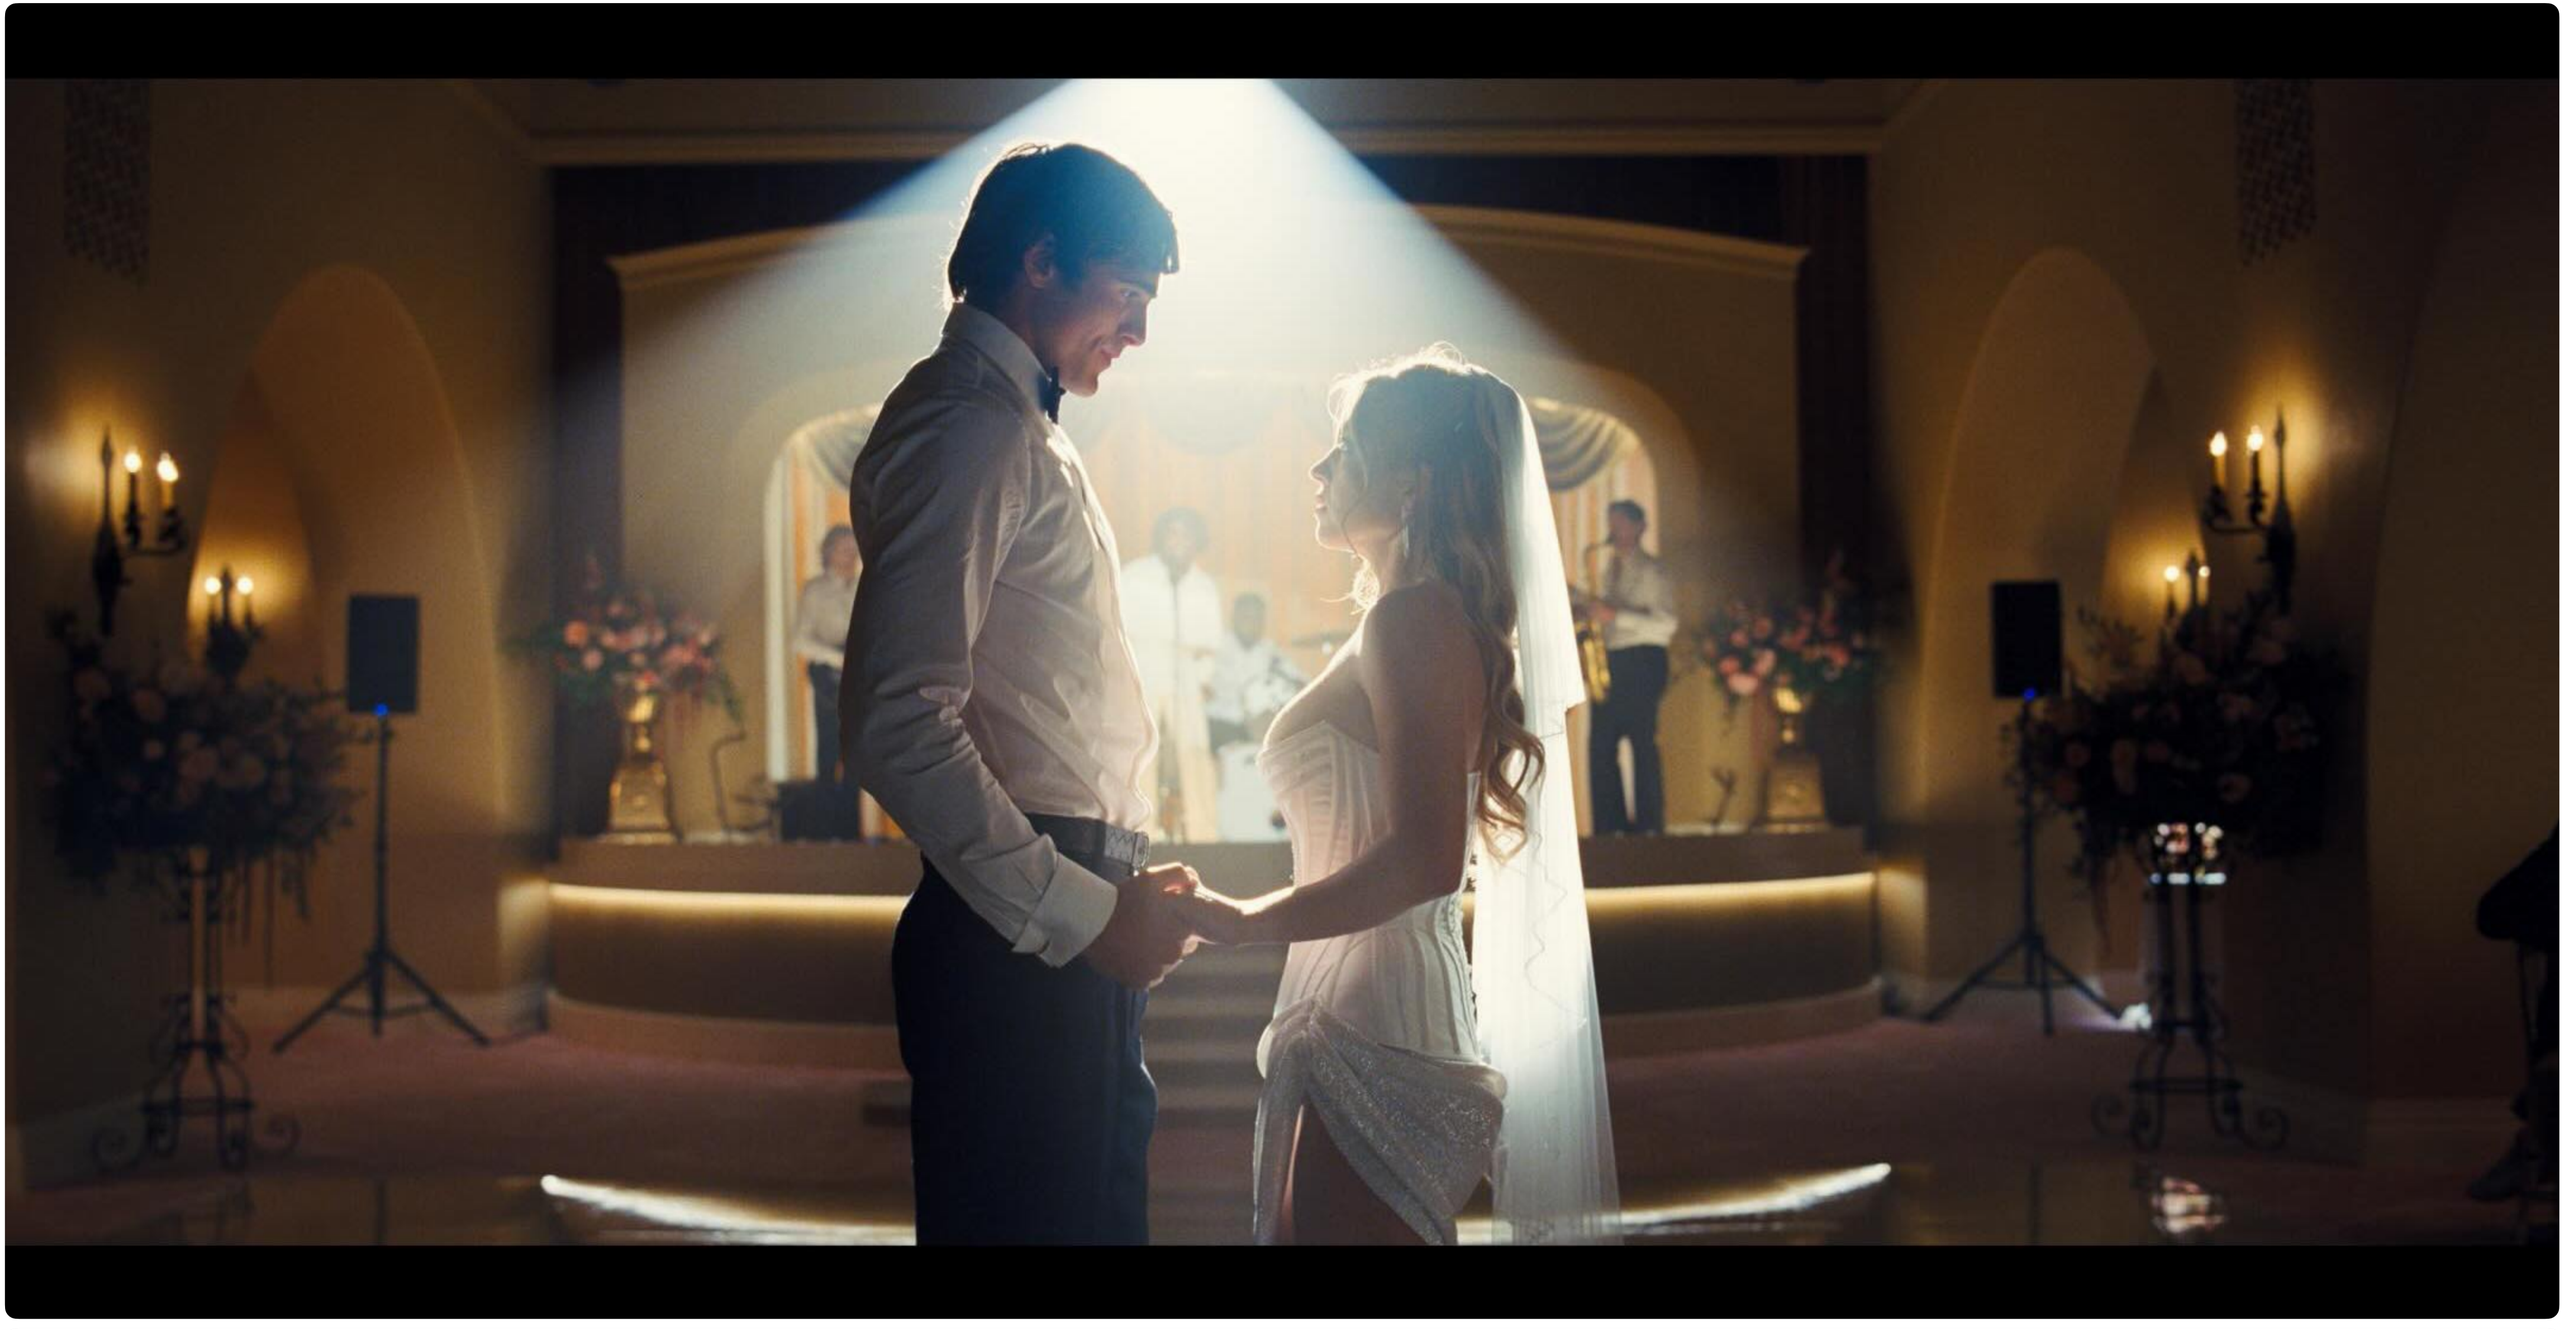

SET BUILD

Int. Wedding Reception — Euphoria












SET BUILD

Int. Wedding Reception — Stage 21 — Warner Bros. Studios



SET BUILD

Int. Wedding Reception — Stage 21 — Warner Bros. Studios

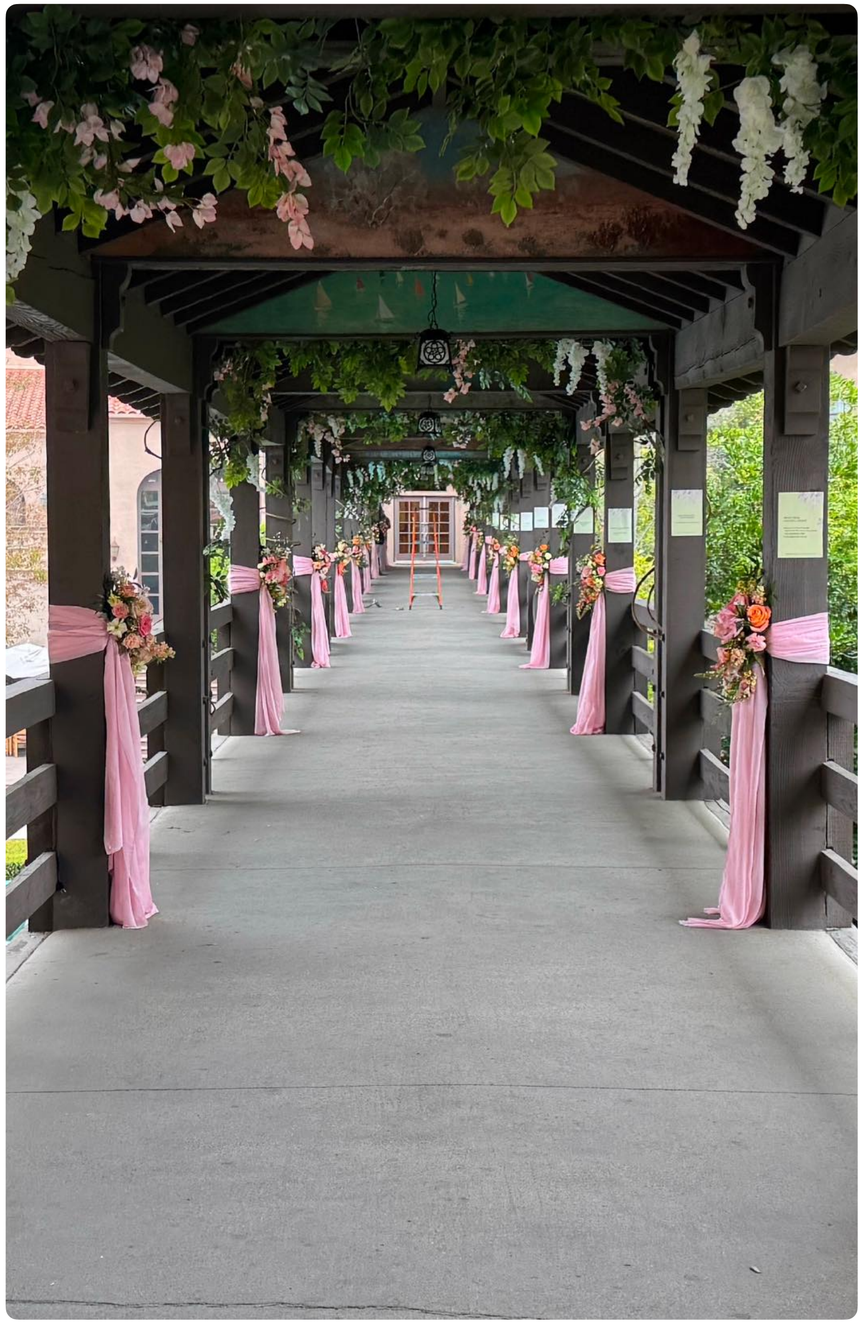







LOCATION

Ext. Wedding Ceremony — Langham Huntington Hotel









LOCATION

Mexicali — South Los Angeles









SET BUILD

Int. Ali's Apartment — Stage 9 — Warner Bros. Studios









SET BUILD

Int. Young Alamo's Apartment #1 (1978) — Stage 9 — Warner Bros. Studios









SET BUILD

Int. Young Alamo's Apartment #2 (1978) — Stage 6 — Warner Bros. Studios







SET BUILD

Int. Young Alamo's Apartment #3 (1978) — Stage 6 — Warner Bros. Studios








SET BUILD

Young Alamo's Apartment Neighborhood (1978) — Downtown Los Angeles



LOCATION

Ext. Laurie's House — Euphoria

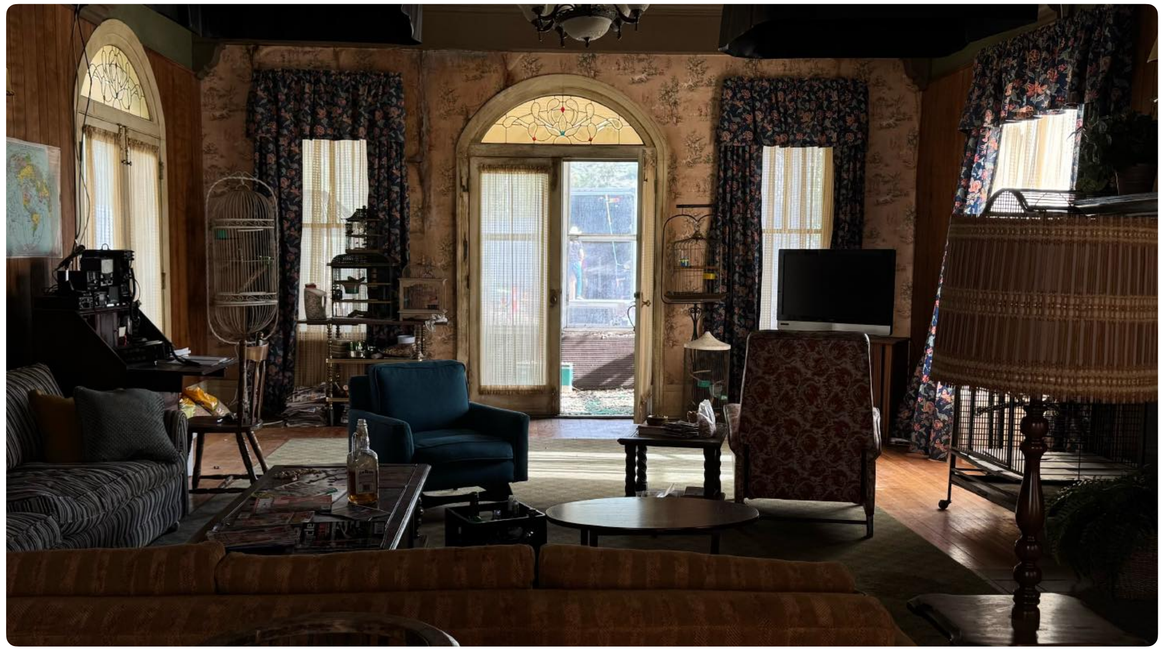







LOCATION

Int. Laurie's House — Palmdale












SET BUILD

Int. Laurie's Basement — Stage 15 — Warner Bros. Studios



SET BUILD

Int. Laurie's Basement Tunnel (Forced Perspective) — Stage 15 — Warner Bros. Studios

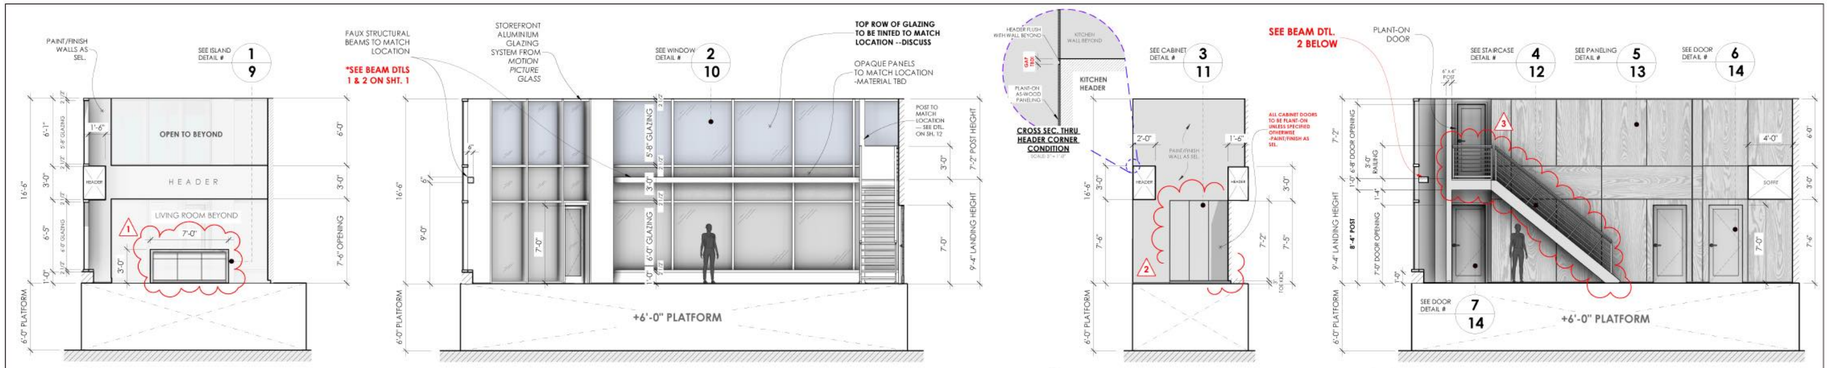


A SEC. ELEVATION - KITCHEN
SCALE: 1/4" = 1'-0"


AA SEC. ELEVATION - LIVING ROOM
SCALE: 1/4" = 1'-0"

B SEC. ELEVATION - KITCHEN
SCALE: 1/4" = 1'-0"


BB SEC. ELEVATION - LIVING ROOM
SCALE: 1/4" = 1'-0"

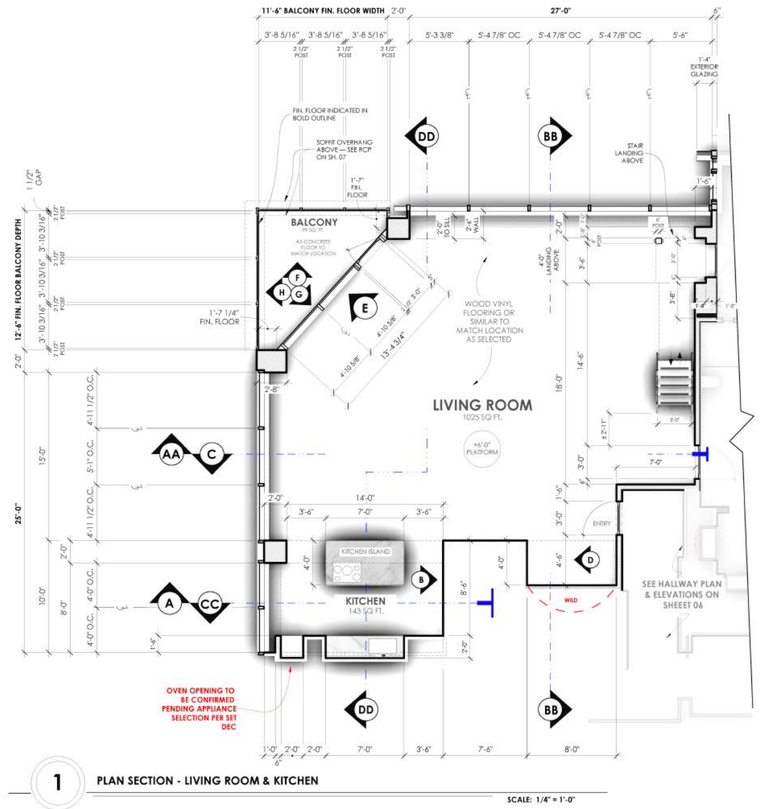

1 PLAN SECTION - LIVING ROOM & KITCHEN
SCALE: 1/4" = 1'-0"

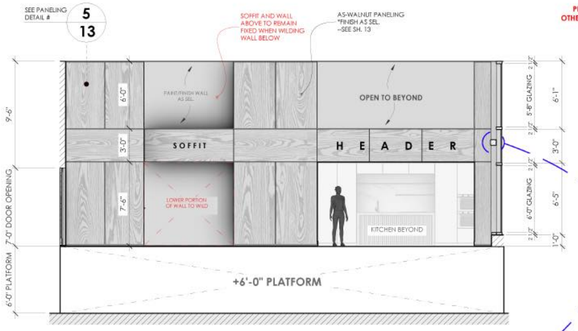


C SEC. ELEVATION - LIVING ROOM
SCALE: 1/4" = 1'-0"

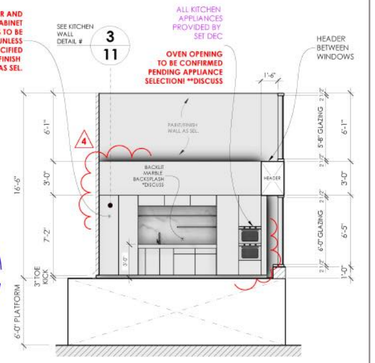

CC SEC. ELEVATION - KITCHEN
SCALE: 1/4" = 1'-0"



D SEC. ELEVATION - LIVING ROOM
SCALE: 1/4" = 1'-0"

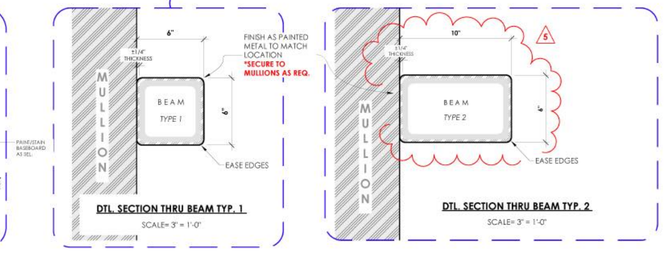


REVISED - 2025.01.27

REVISIONS:
1. ADDED PLANT-ON CABINET DOORS TO KITCHEN ISLAND
2. REVISED PLANT-ON DOOR DESIGN ON KITCHEN ELEV. "B"
3. UPDATED STAIRCASE MIR RAILS AND SPINDLE PLACEMENT TO MATCH DETAIL ON SH. 12
4. REVISED PLANT-ON DOOR DESIGN ON KITCHEN ELEV. "CC"
5. MOVED BEAM "2" FLUSH AGAINST MULLION FOR STRUCTURAL STABILITY


LA Nights

SET NAME: INT. JULES' NEW LOFT	DRAWING TITLE: LIVING/KITCHEN PLAN AND ELEVATIONS		SET NUMBER: 311
LOCATION: STAGE 09	DISTRO		
SCALE: 1/4" = 1'-0"	DATE: 2025.01.27	REVISION	DRAWN BY: NWM
FILE NAME: JULES.OPTINT_DWG_311_503_250127_REV_LIVINGROOM&KITCHENP&E_NWM.PDF			SHEET NUMBER: 03


Show Runner: SAM LEVINSON | Production Designer: FRANÇOIS AUDOUY | Art Directors: A. TODD HOLLAND (Sup.) & KATRINA SAINZ

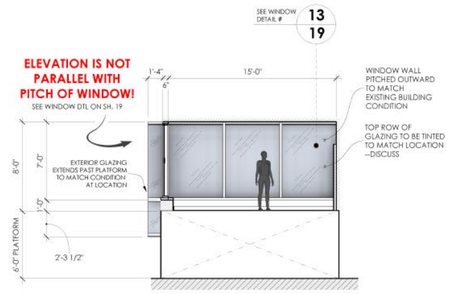

I SEC. ELEVATION - BEDROOM
SCALE: 1/4" = 1'-0"

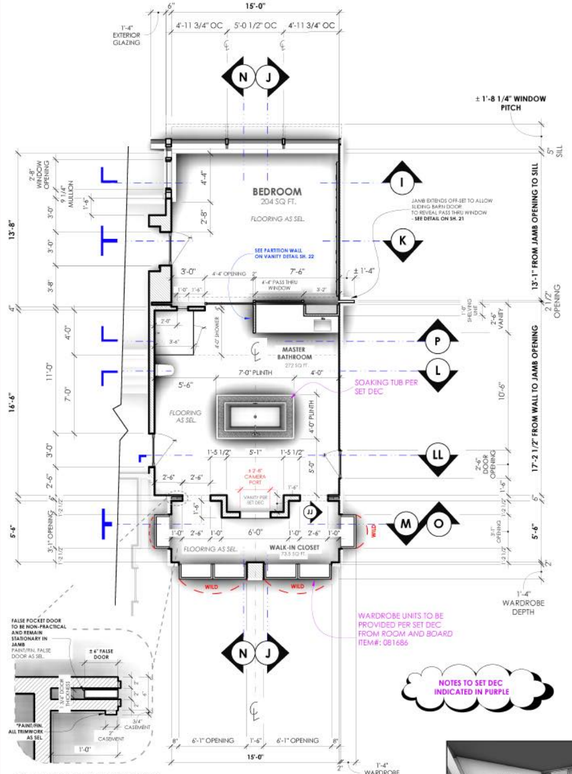

1 PLAN SECTION - BEDROOM/BATHROOM & WALK-IN CLOSET
SCALE: 1/4" = 1'-0"

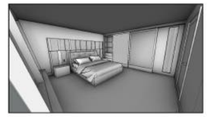

1- MODEL VIEW OF BEDROOM










SET BUILD

Int. Jules' Penthouse Apartment — Stage 9 — Warner Bros. Studios







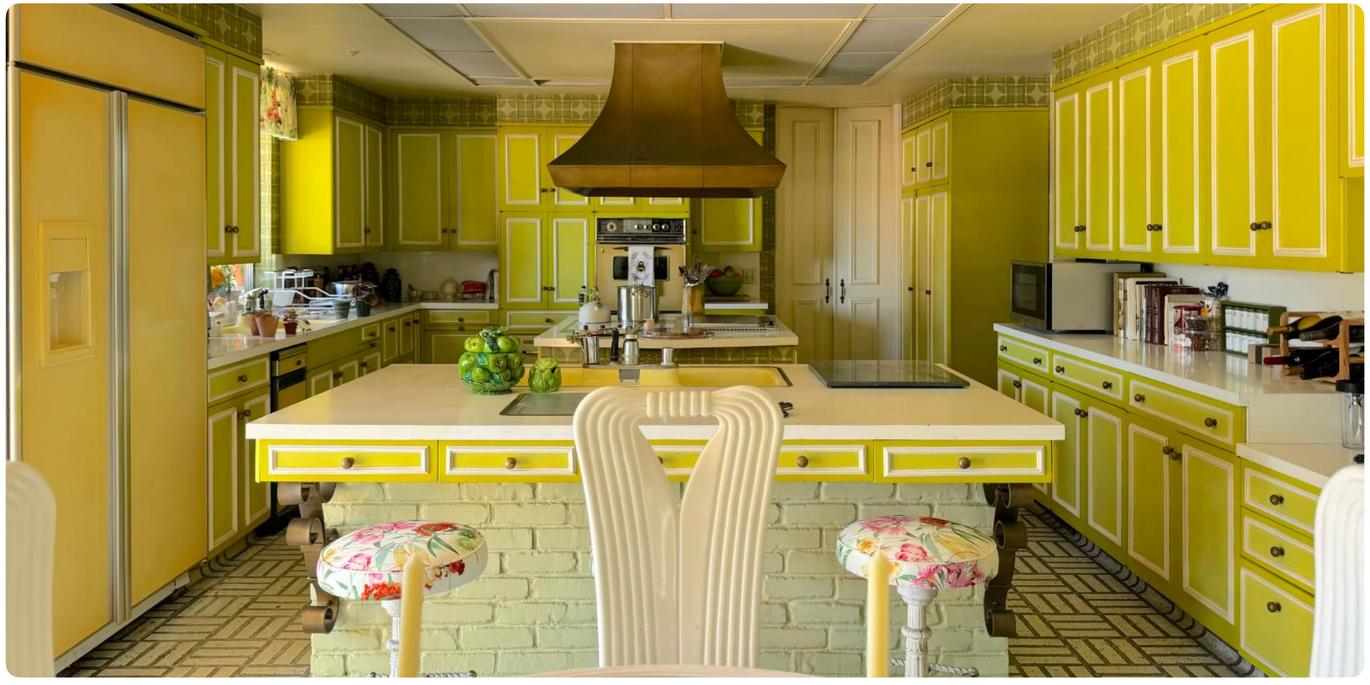










SET BUILD

Int. Maddy's Apartment — Stage 6 — Warner Bros. Studios

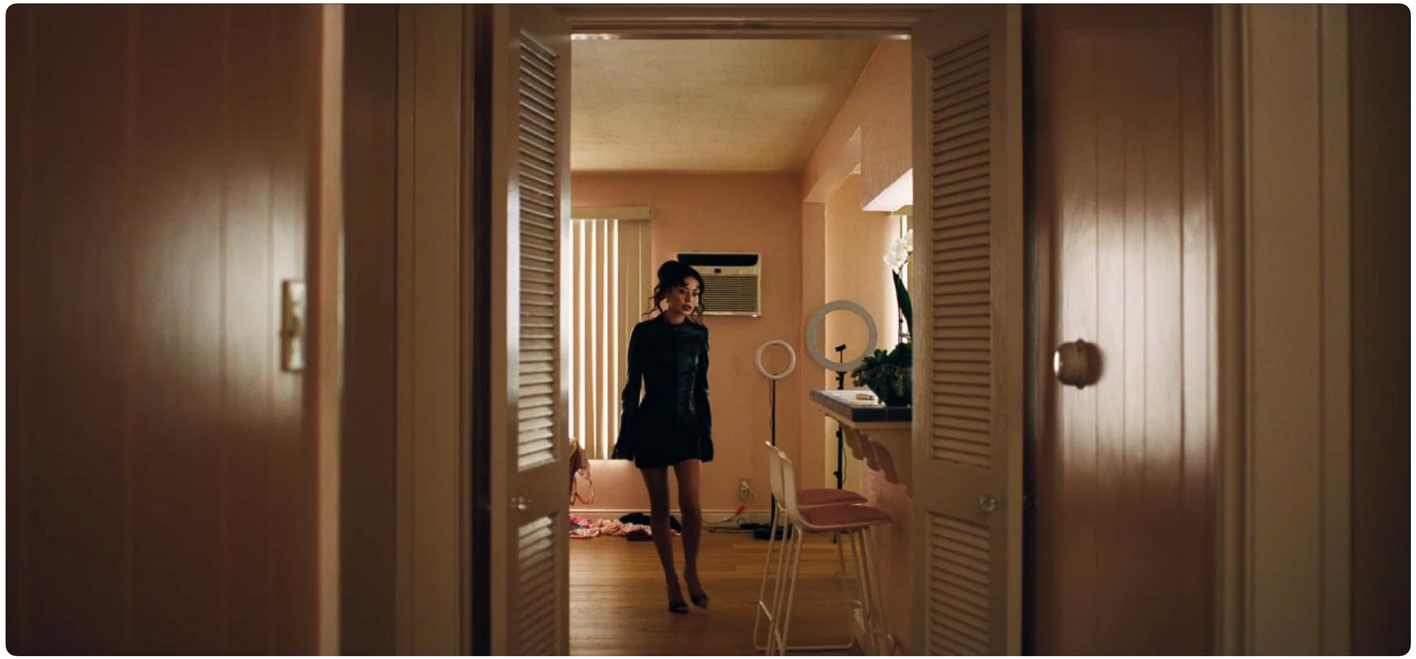







SET BUILD

Int. Cassie's Apartment — Stage 6 — Warner Bros. Studios










LOCATION

TikTok House

Int. Casting Office





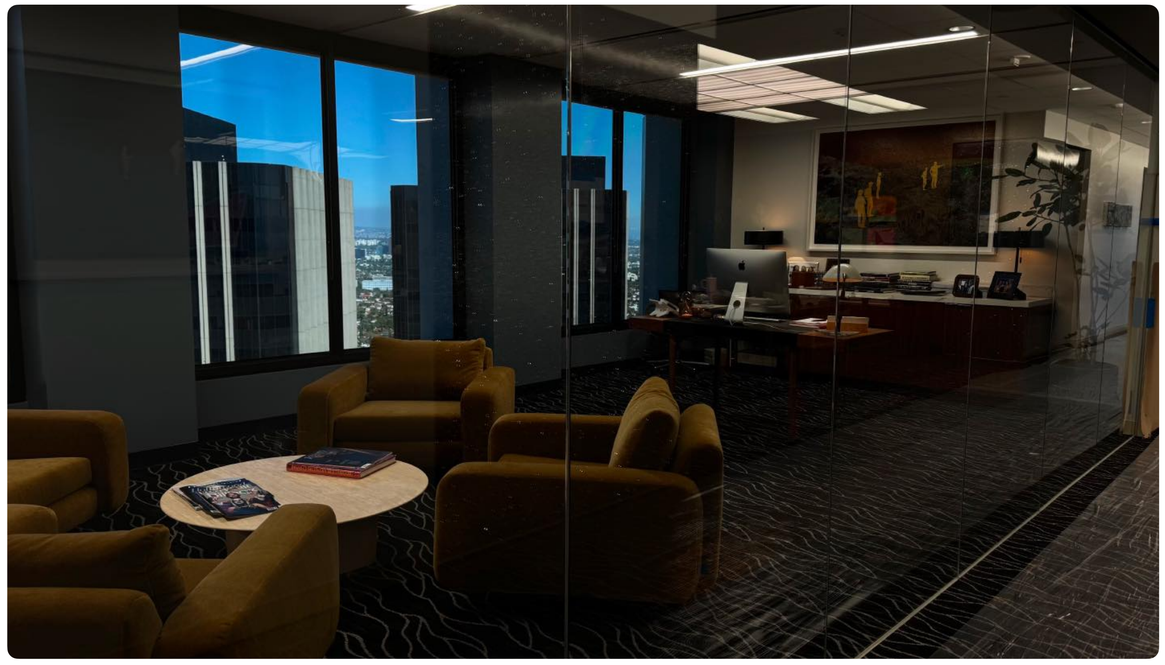



LOCATION

Ms. Penzler's Office — Century City










SET BUILD Euphoria: Episode 305 — Podcast Studio

LOCATION Bob's Big Boy

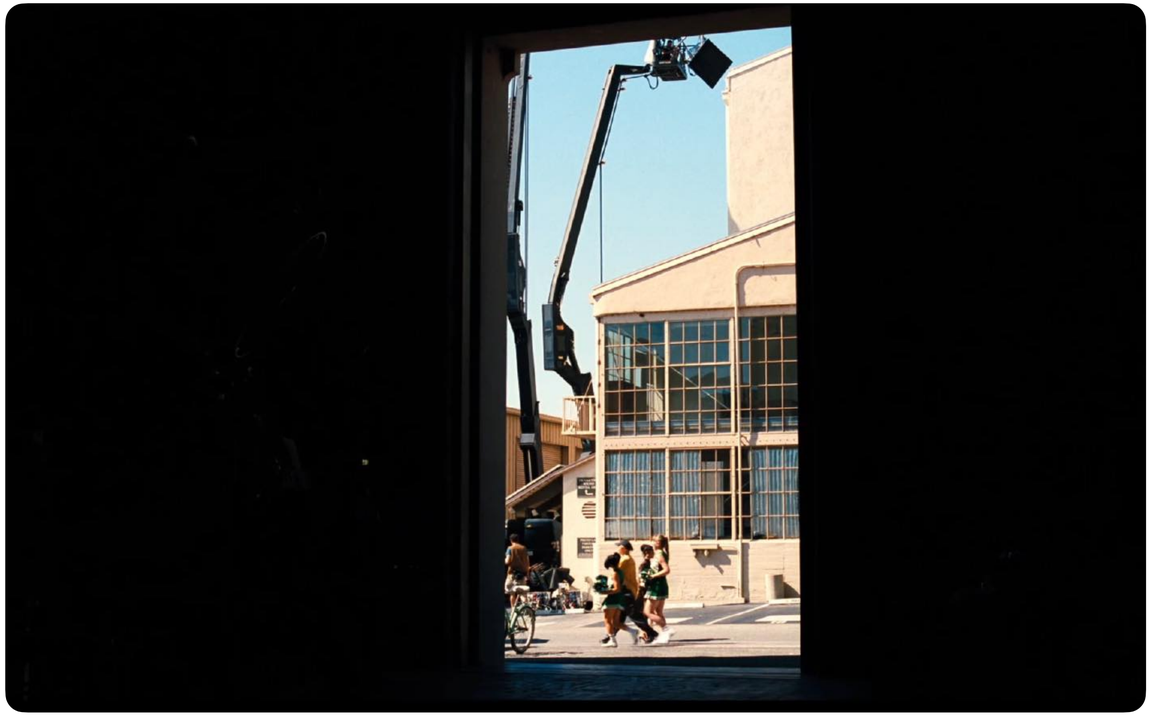





LOCATION / SET BUILD

Int. L.A. Night Sets — Stage 11 — Warner Bros. Studios

LOCATION

Int. L.A. Nights Showrunner Office — Burbank

Many thanks to the entire cast & crew

Made under IATSE jurisdiction

Filmed at Warner Bros. Studios
on locations throughout Los Angeles

FRANÇOIS AUDOUY

Imagining Stories. Building Worlds.

WWW.AUDOUY.COM