SCARPETTA



PRODUCTION DESIGN - FYC
MATTHEW MUNN


AMAZON STUDIOS
BLUMHOUSE TELEVISION




SCARPETTA

EPISODE 101 - BRIDGE OF TIME: PART ONE

SET - OFFICE OF CHIEF MEDICAL EXAMINER

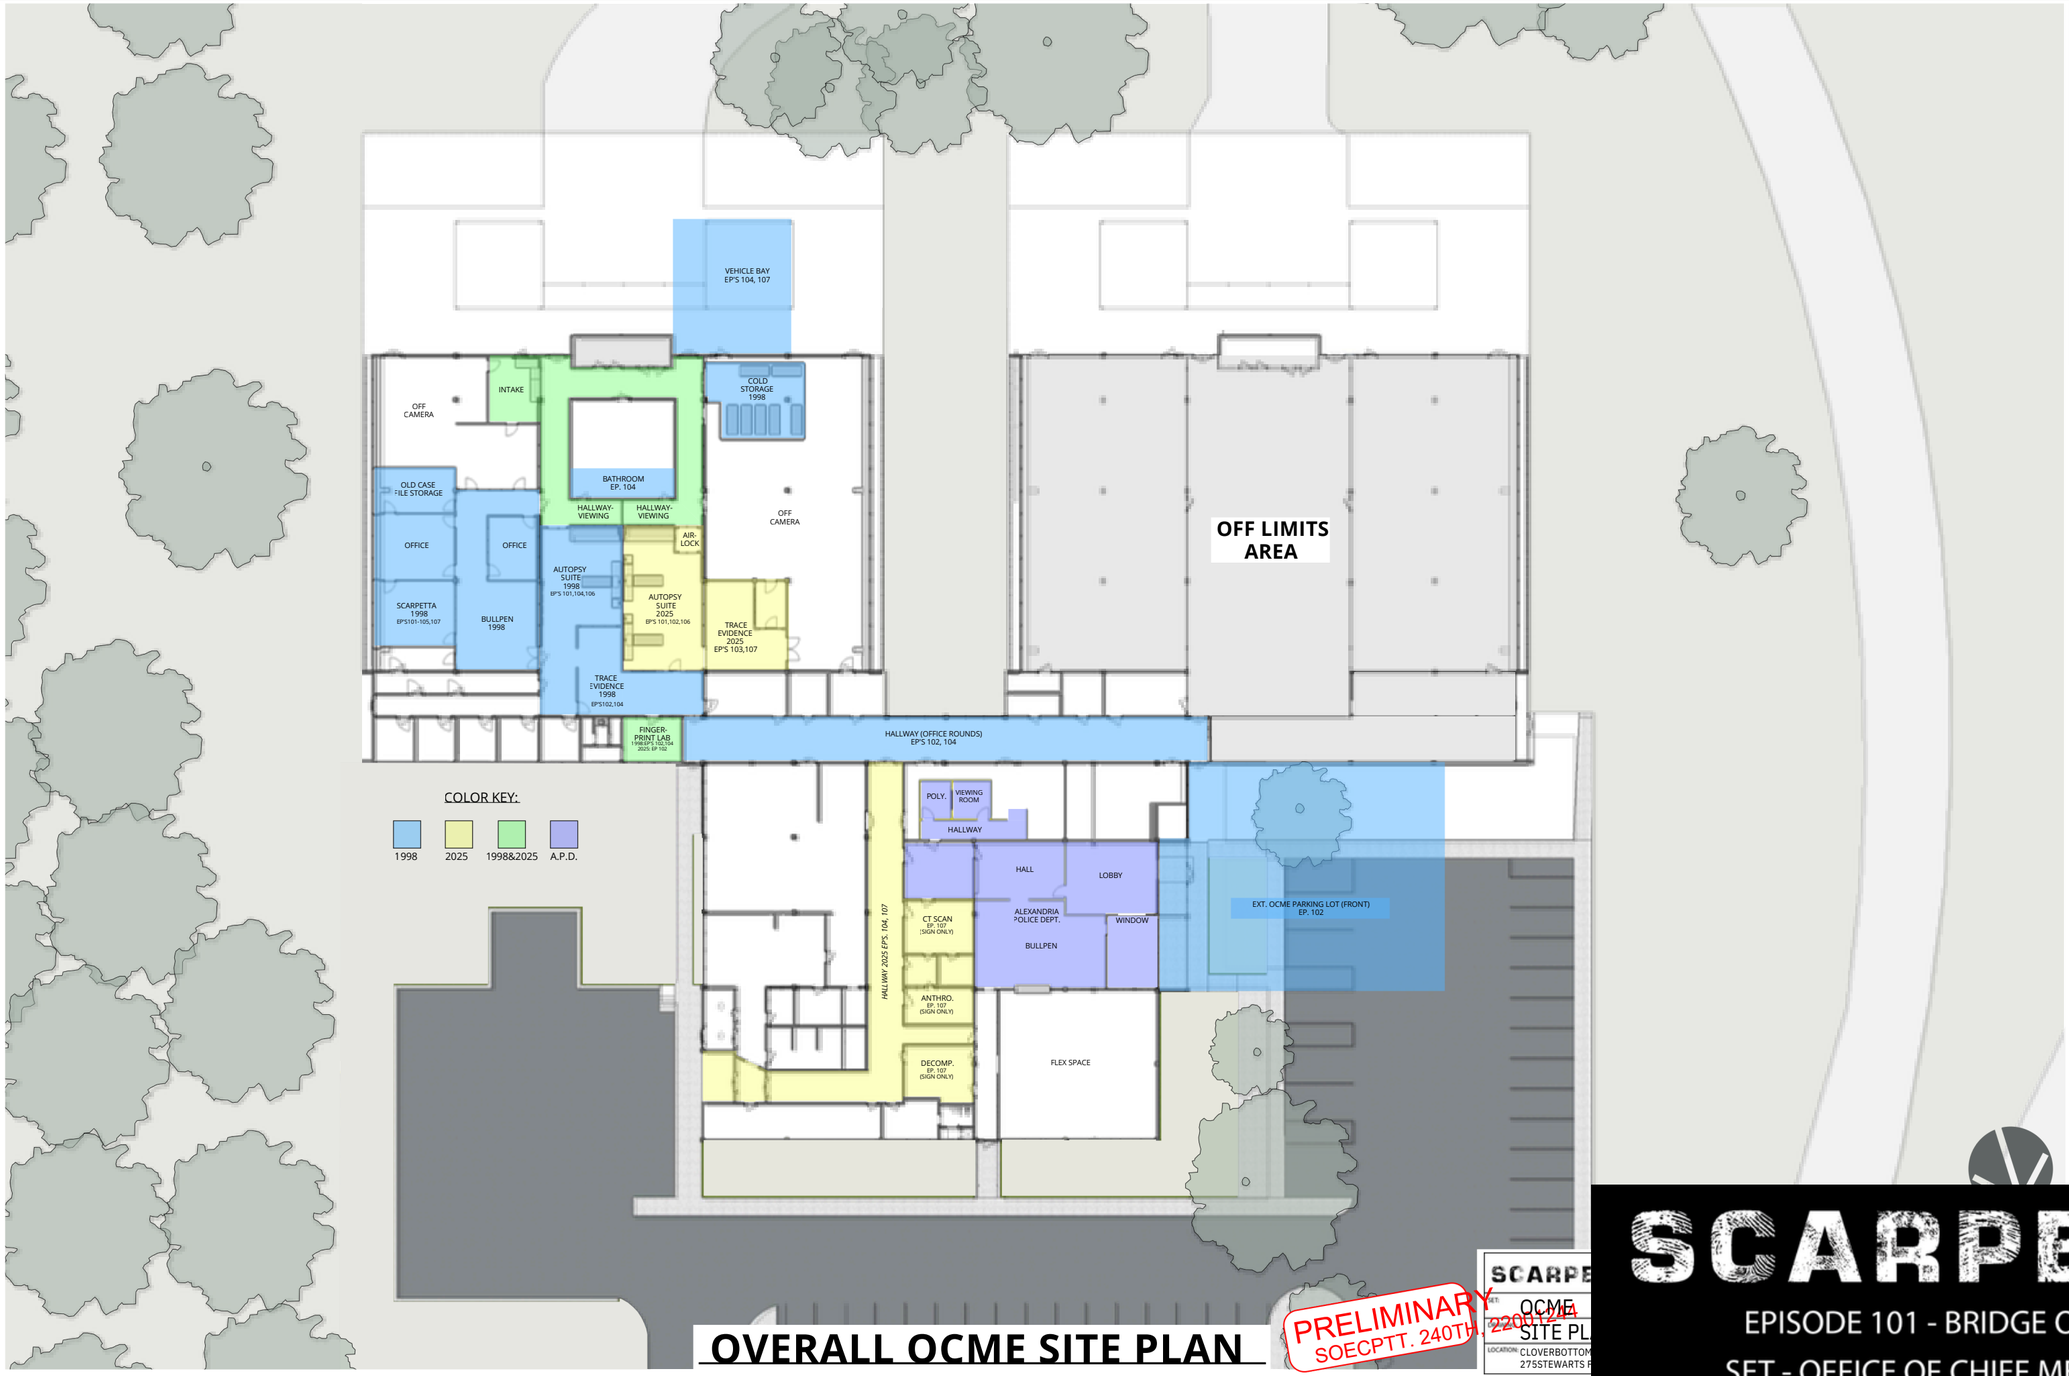
VEHICLE BAY
EP'S 104, 107
OFF CAMERA
INTAKE
COLD STORAGE 1998
BATHROOM EP. 104
OLD CASE FILE STORAGE
HALLWAY-VIEWING
HALLWAY-VIEWING
OFF CAMERA
OFF LIMITS AREA
OFFICE
OFFICE
AIR-LOCK
AUTOPSY SUITE 1998
EP'S 101,104,106
AUTOPSY SUITE 2025
EP'S 101,102,106
SCARPETTA 1998
EP'S101-105,107
BULLPEN 1998
TRACE EVIDENCE 2025
EP'S 103,107
TRACE EVIDENCE 1998
EP'S102,104
FINGER-PRINT LAB
1998:EP'S 102,104
2025: EP 102
HALLWAY (OFFICE ROUNDS)
EP'S 102, 104
COLOR KEY:
1998
2025
1998&2025
A.P.D.
POLY.
VIEWING ROOM
HALLWAY
HALL
LOBBY
EXT. OCME PARKING LOT (FRONT)
EP. 102
CT SCAN
EP. 107
(SIGN ONLY)
ALEXANDRIA POLICE DEPT.
WINDOW
BULLPEN
HALLWAY 2025 EPS. 104, 107
ANTHRO.
EP. 107
(SIGN ONLY)
DECOMP.
EP. 107
(SIGN ONLY)
FLEX SPACE
OVERALL OCME SITE PLAN
PRELIMINARY
SOECPTT. 240TH, 2200122
SCARPE
OCME
SITE PL
LOCATION:
CLOVERBOTTOM
275STEWARTS F
SET
OCME
DRAWING
OVERALL SITE PLAN
RELEASED
9-24-2024
SCARPETTA
EPISODE 101 - BRIDGE OF TIME: PART ONE
SET - OFFICE OF CHIEF MEDICAL EXAMINER

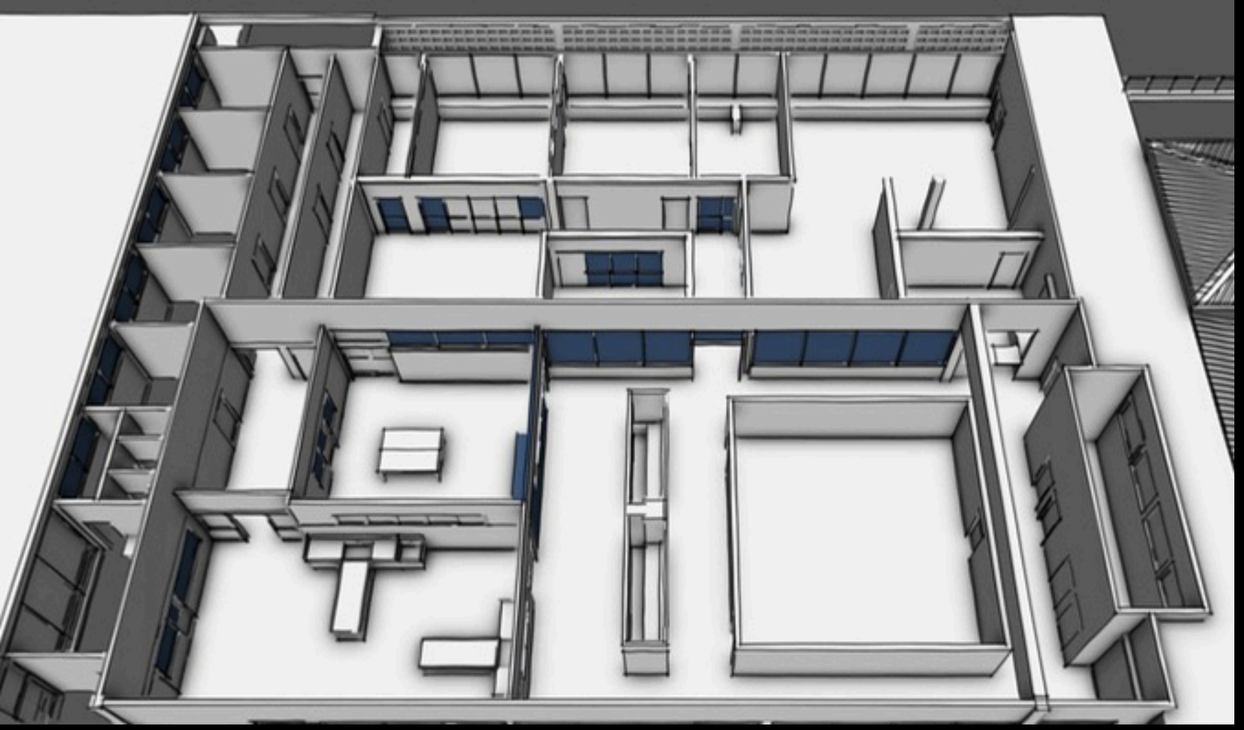







SCARPETTA

EPISODE 101 - BRIDGE OF TIME: PART ONE


SET - OFFICE OF CHIEF MEDICAL EXAMINER


2025 AUTOPSY







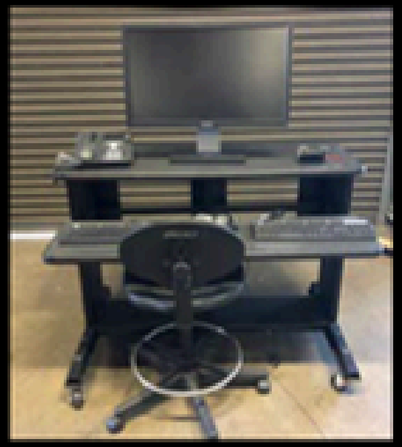

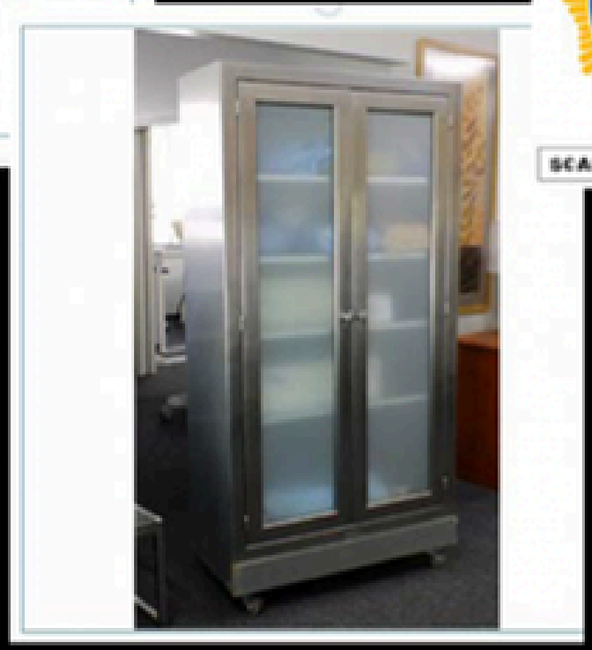



SCARPETTA

EPISODE 101 - BRIDGE OF TIME: PART ONE

SET - OFFICE OF CHIEF MEDICAL EXAMINER











SCARPETTA

EPISODE 101 - BRIDGE OF TIME: PART ONE

SET - OFFICE OF CHIEF MEDICAL EXAMINER

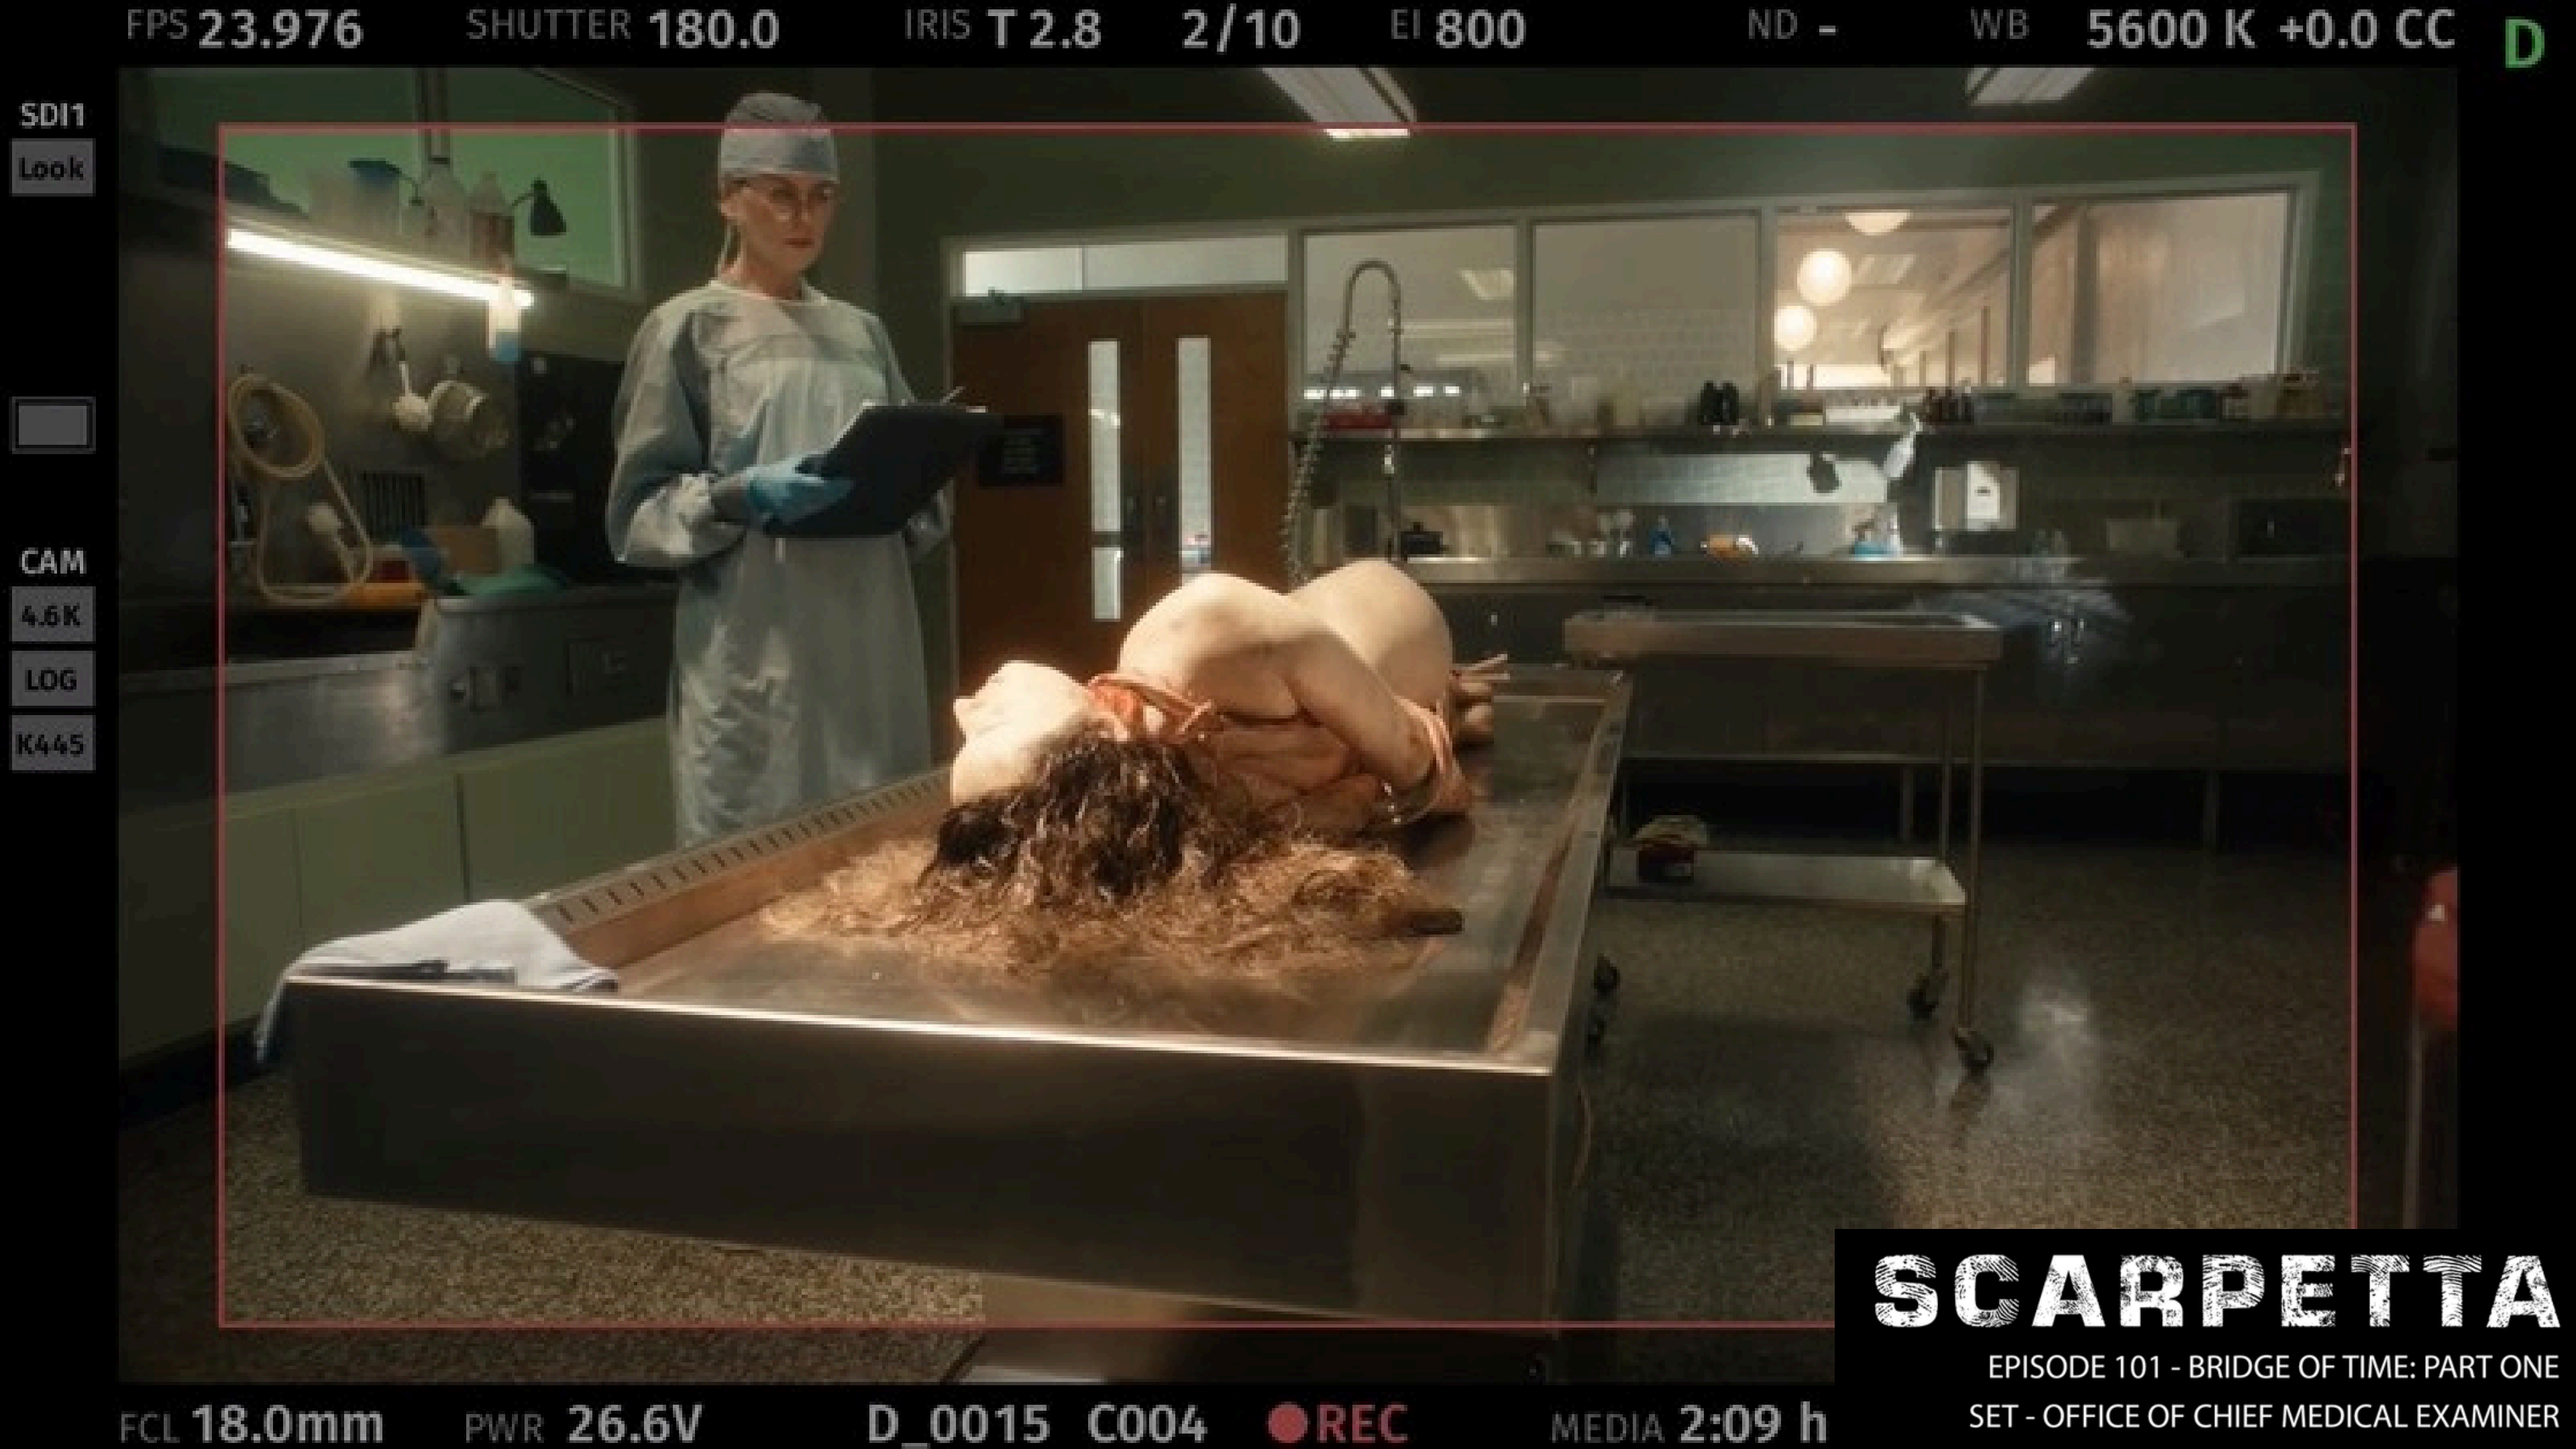
FPS 23.976
SHUTTER 180.0
IRIS T 2.8
2/10
EI 800
ND -
WB 5600 K +0.0 CC
D
SDI1
Look
CAM
4.6K
LOG
K445
FCL 18.0mm
PWR 26.6V
D_0015 C004
REC
MEDIA 2:09 h
SCARPETTA
EPISODE 101 - BRIDGE OF TIME: PART ONE
SET - OFFICE OF CHIEF MEDICAL EXAMINER


FPS 23.976
SHUTTER 180.0
IRIS -
EI 1280
ND -
WB 3600 K +0.0 CC
A
SDI1
Look
CAM
4.6K
LOG
K445
ECL -
PWR 26.0V
A_0018 C003
STBY
MEDIA 2:05 h
SCARPETTA
EPISODE 101 - BRIDGE OF TIME: PART ONE
SET - OFFICE OF CHIEF MEDICAL EXAMINER

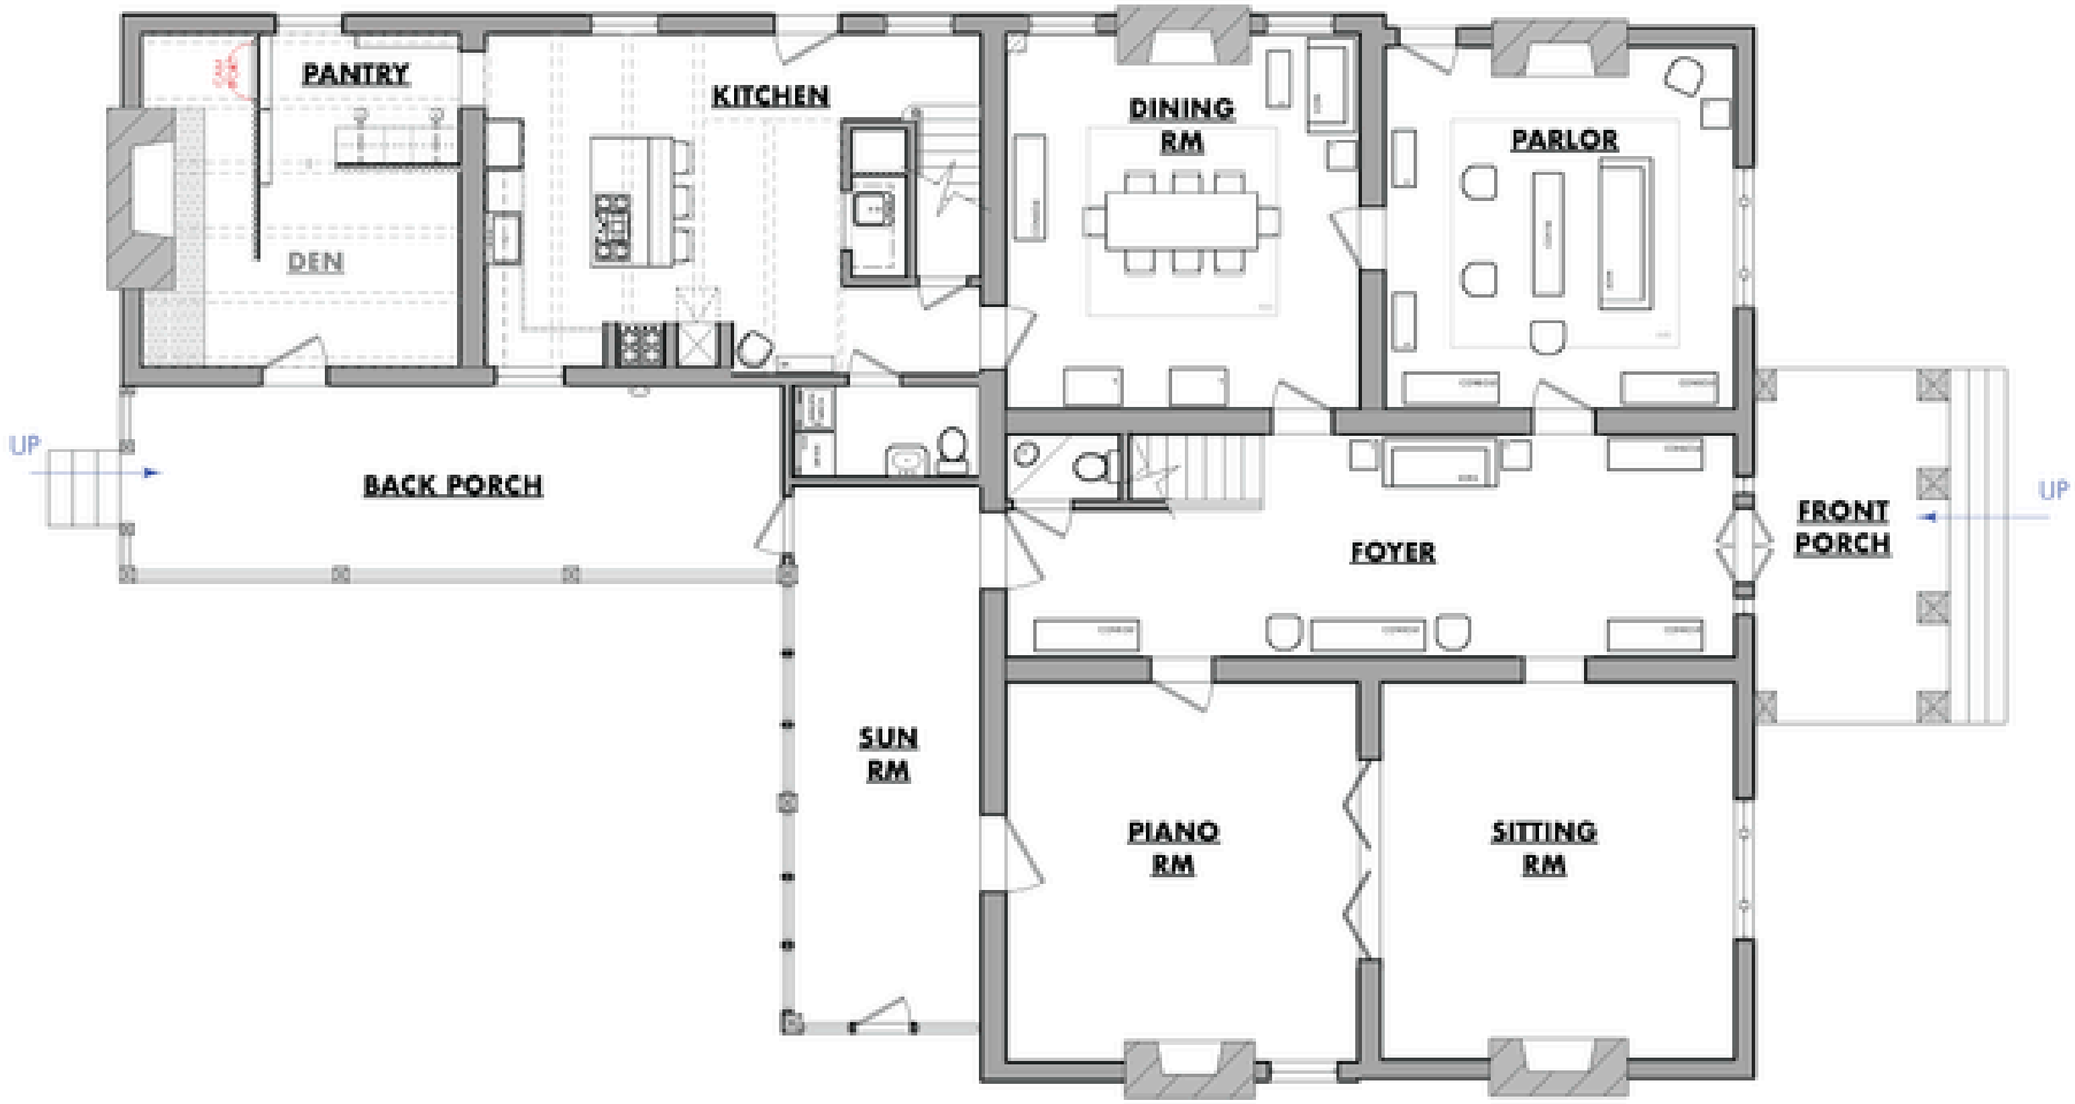

INT. ESTATE HOUSE - 1st FL

LOCATION: 3331 DENNING LN., SPRINGHILL, TN 37174
SCALE: 1/8" = 1'-0"

0 5 10 15 FT

N

SCARPETTA

EPISODE 101 - BRIDGE OF TIME: PART ONE

SET - OFFICE OF CHIEF MEDICAL EXAMINER













SCARPETTA

EPISODE 101 - BRIDGE OF TIME: PART ONE

SET - OFFICE OF CHIEF MEDICAL EXAMINER





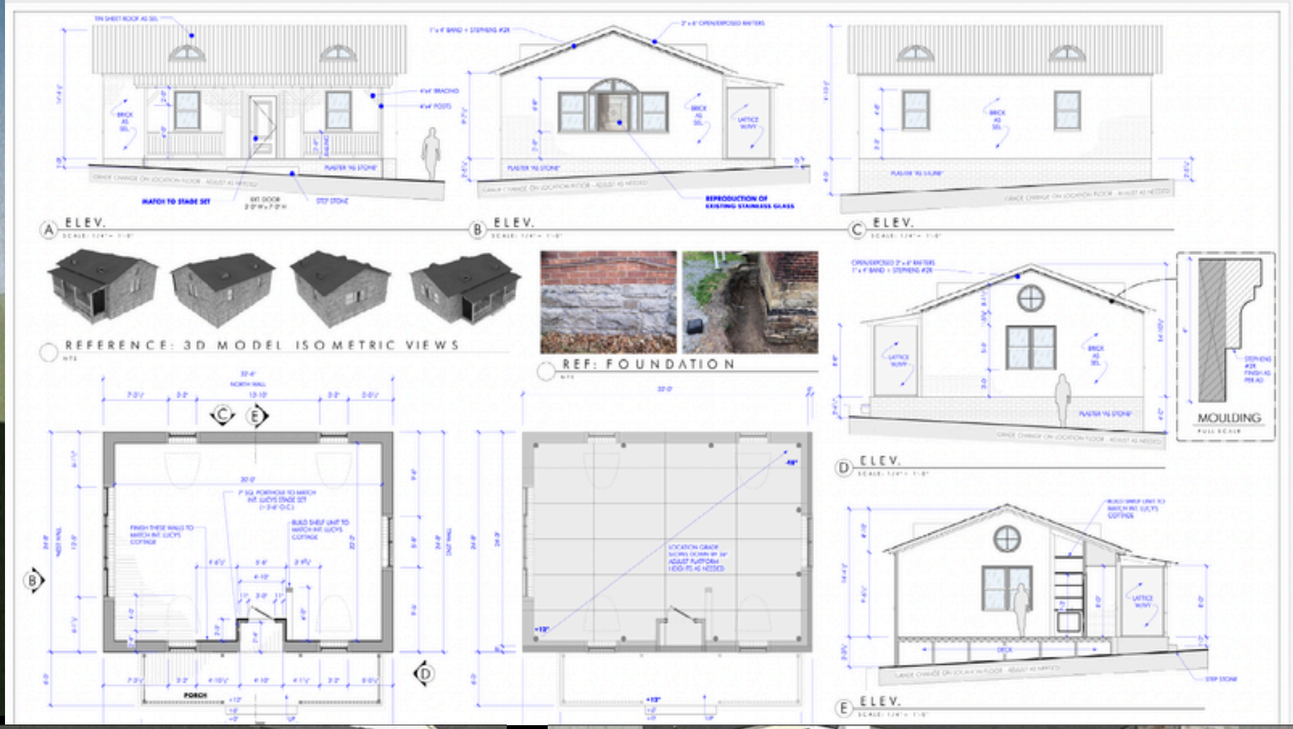

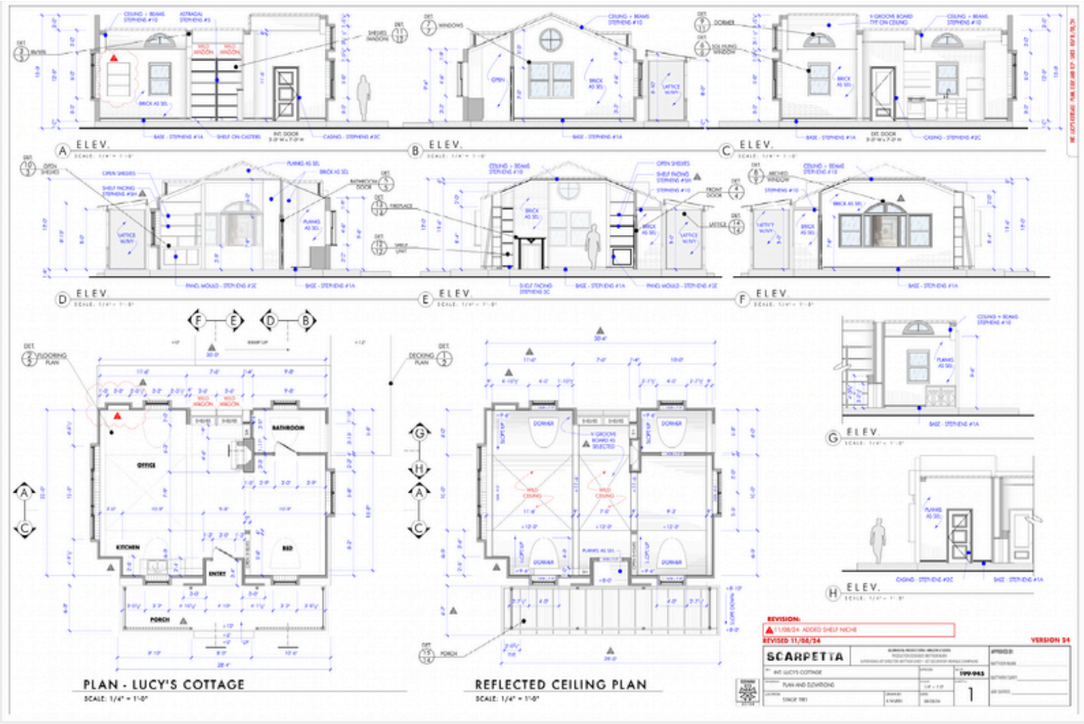





SCARPETTA

EPISODE 101 - BRIDGE OF TIME: PART ONE

SET - LUCY'S COTTAGE


SCARPETTA
EPISODE 101 - BRIDGE OF TIME: PART ONE
SET - LUCY'S COTTAGE





SCARPETTA

EPISODE 101 - BRIDGE OF TIME: PART ONE

SET - LUCY'S COTTAGE



SCARPETTA

EPISODE 101 - BRIDGE OF TIME: PART ONE

SET - LUCY'S COTTAGE









SCARPETTA

EPISODE 101 - BRIDGE OF TIME: PART ONE

SET - LUCY'S COTTAGE

CRIME SCENES

1998

2025









THANK YOU

