

CRYSTAL LAKE

Episode 107 "FRIDAY"



In episode 107 "FRIDAY" we travel back to 1959 and find Pam as an up and coming cabaret singer. She suffers a medical emergency while performing on Live television. At the hospital she learns she is pregnant and the only way to save her baby is to take part in a medical trial at her fiance's company Bellflower Chemical in Houston. We follow her through her preganacy and Jason's first years until Pam realizes the true nature of the treatments.



The Jack Paar Show



The Jack Paar Show



Our Lady of Mercy Hospital



Our Lady of Mercy Hospital



Bellflower Chemical is a food and drug company that supplies everything from Pharmaceuticals, household products, pesticides and even food.

"We're everywhere you need us to be"


Bellflower Chemical










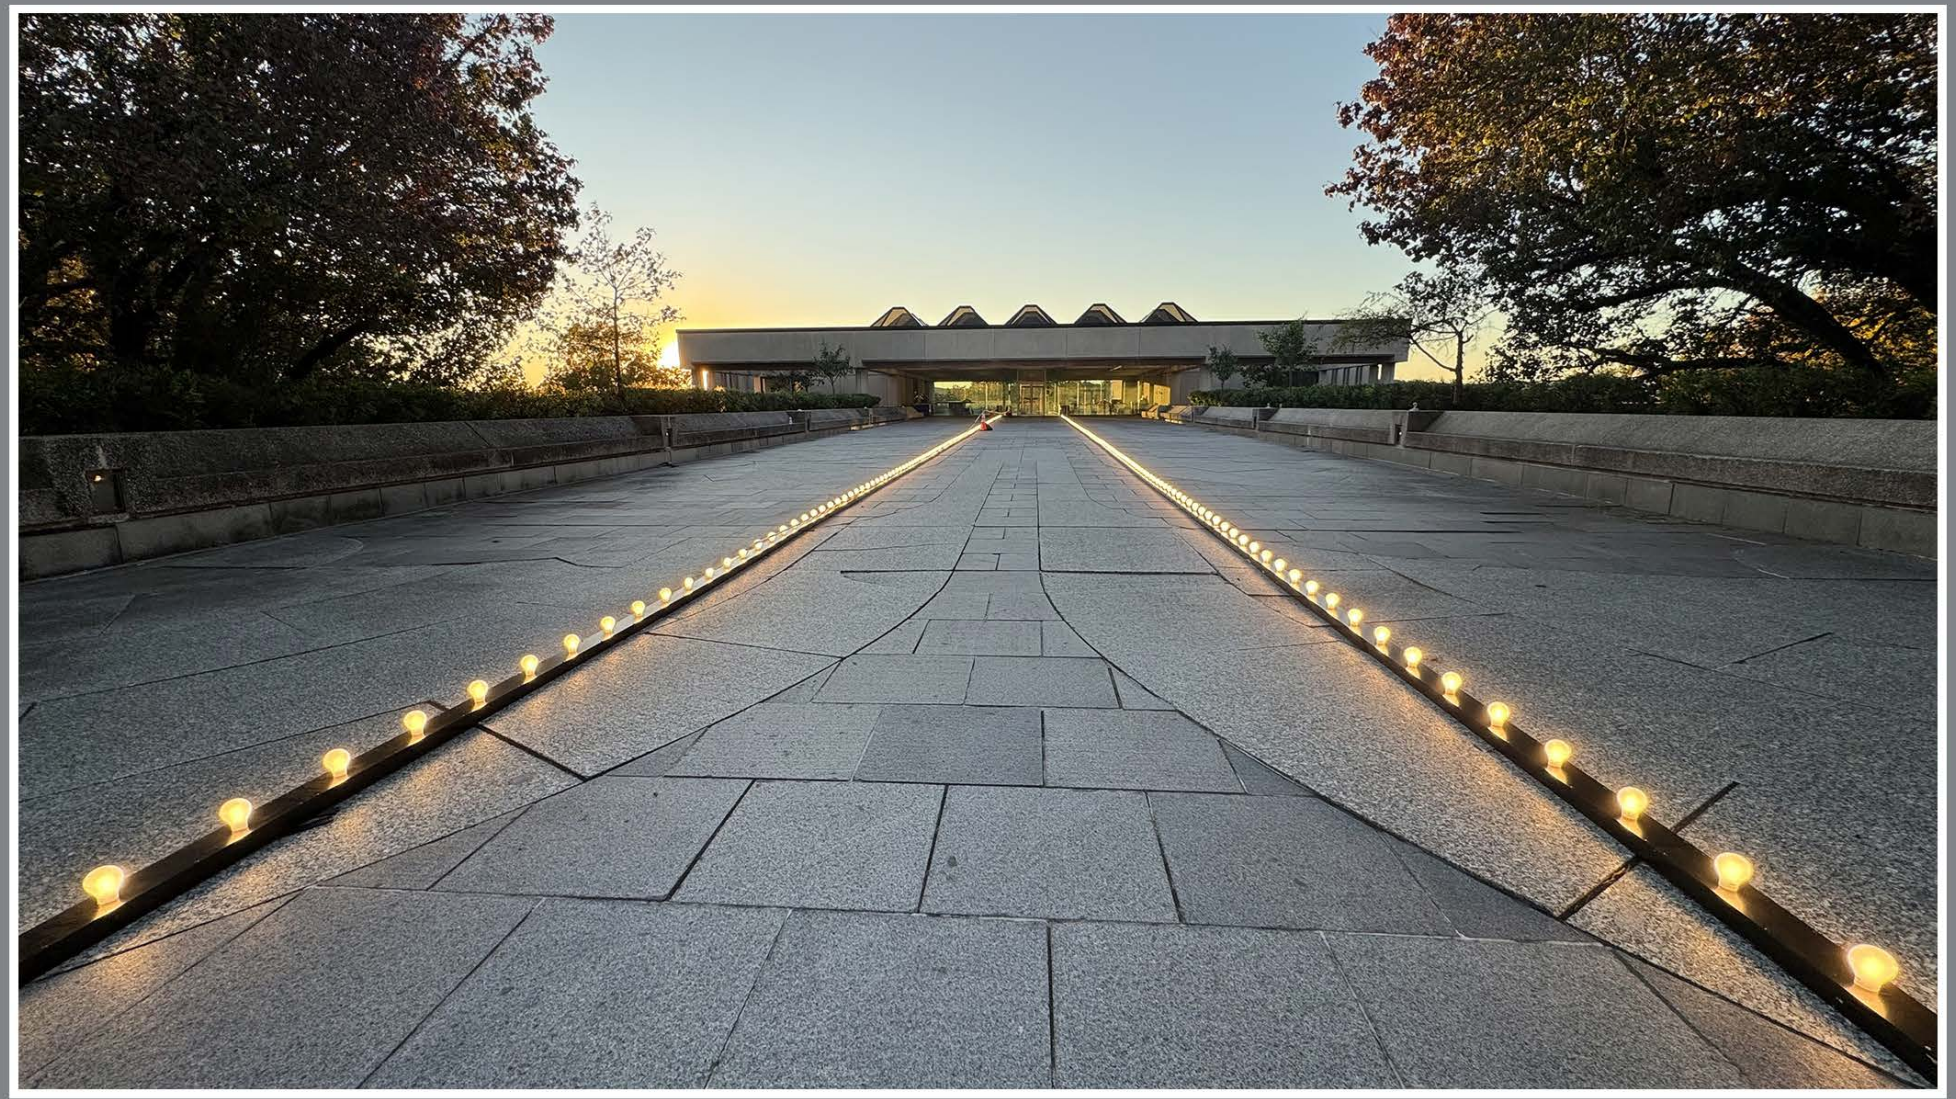

Bellflower Campus




Bellflower Campus

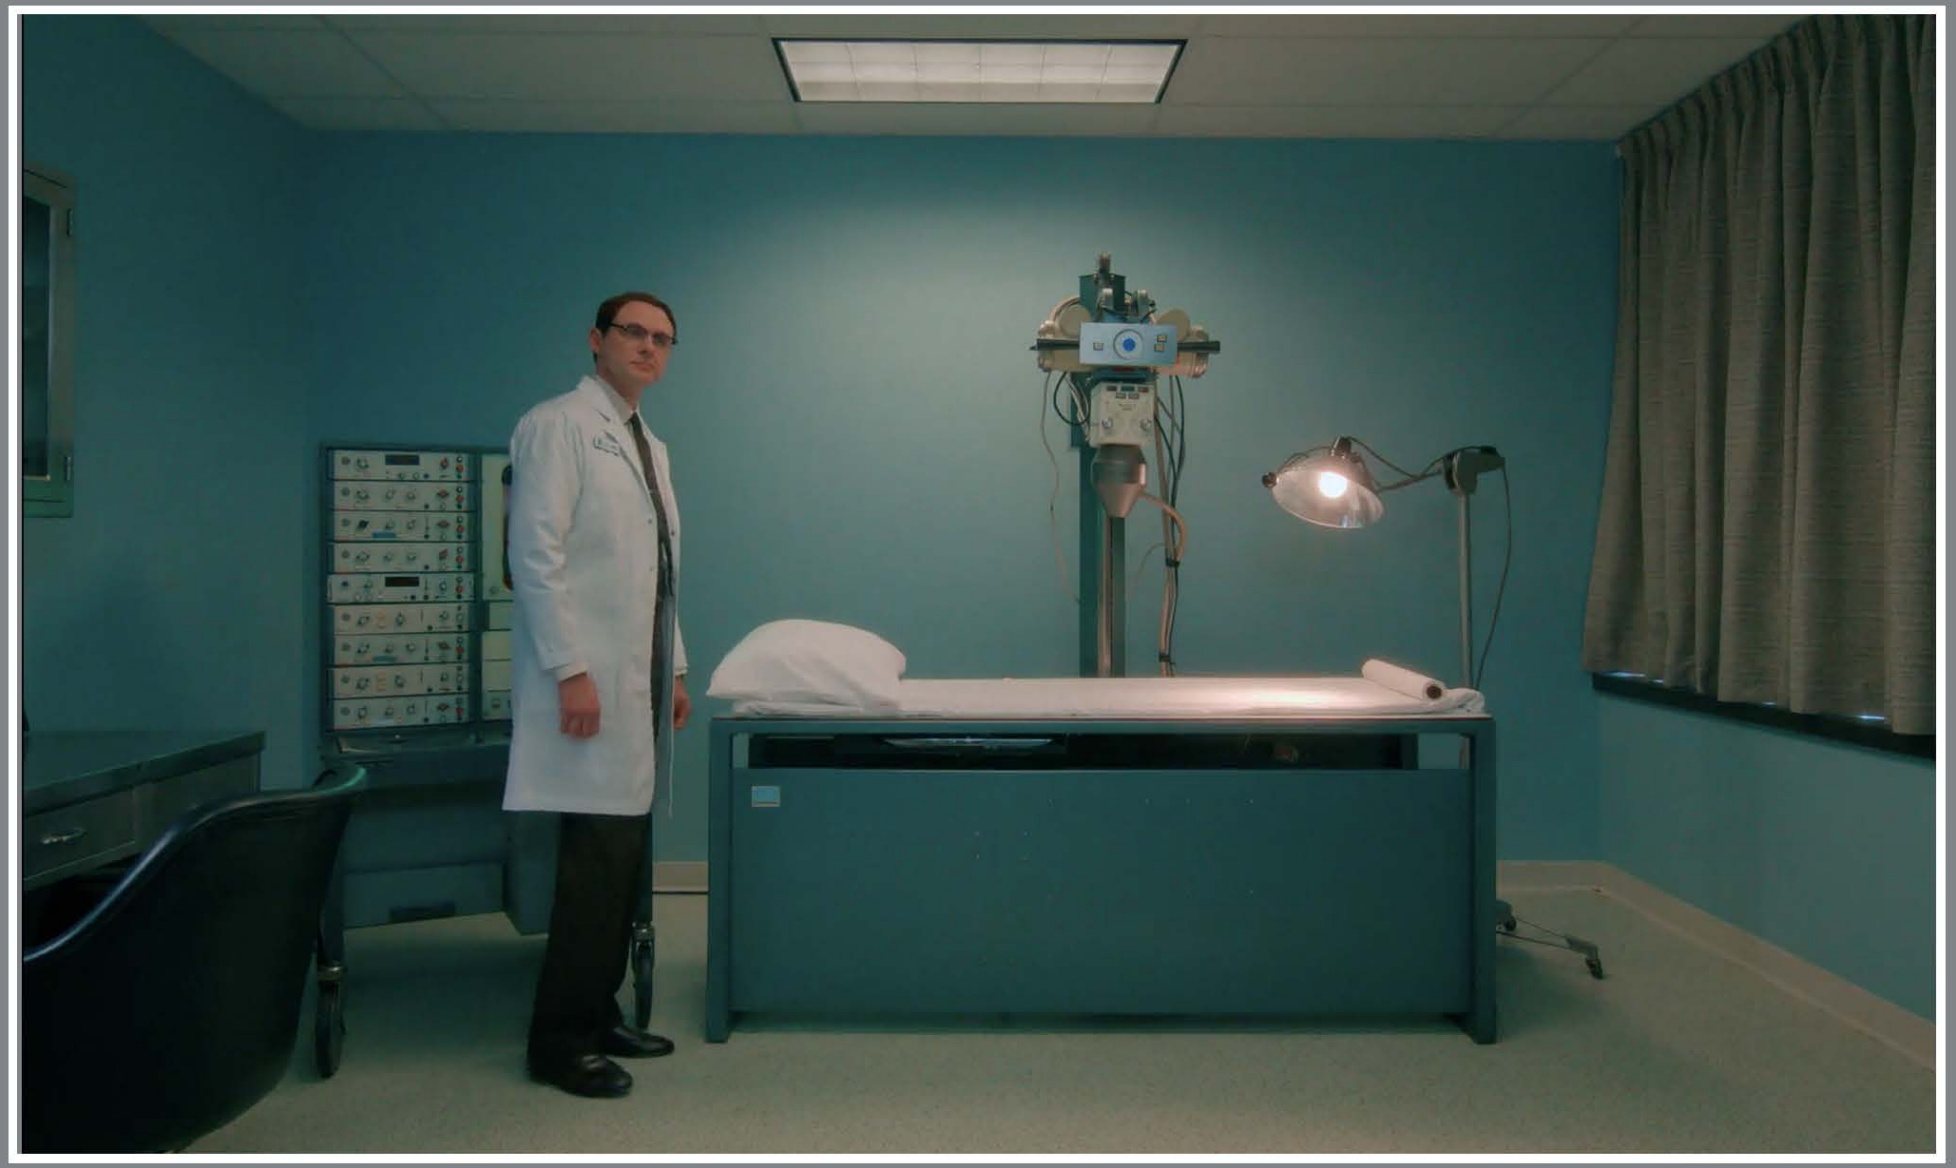


Bellflower Campus



Bellflower Campus

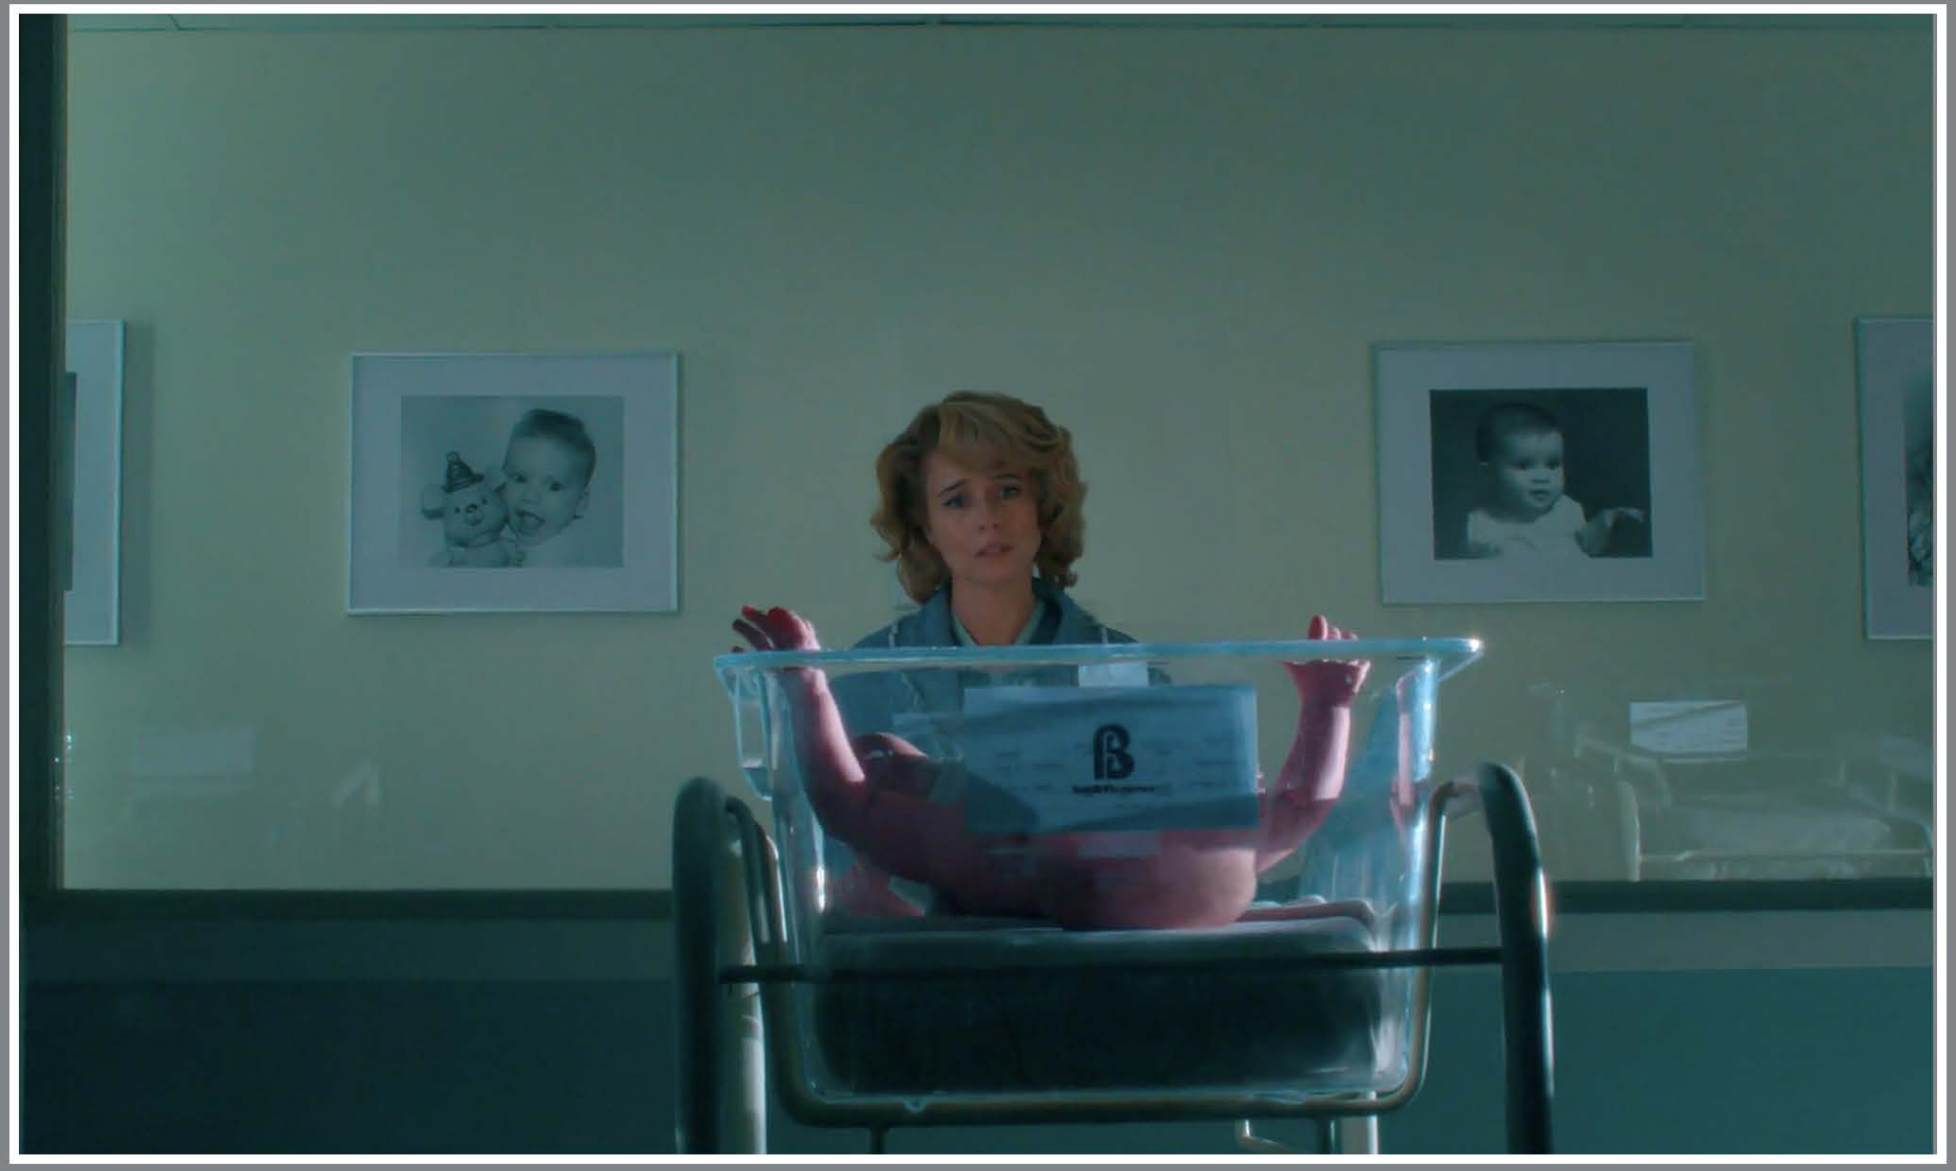

Bellflower Campus

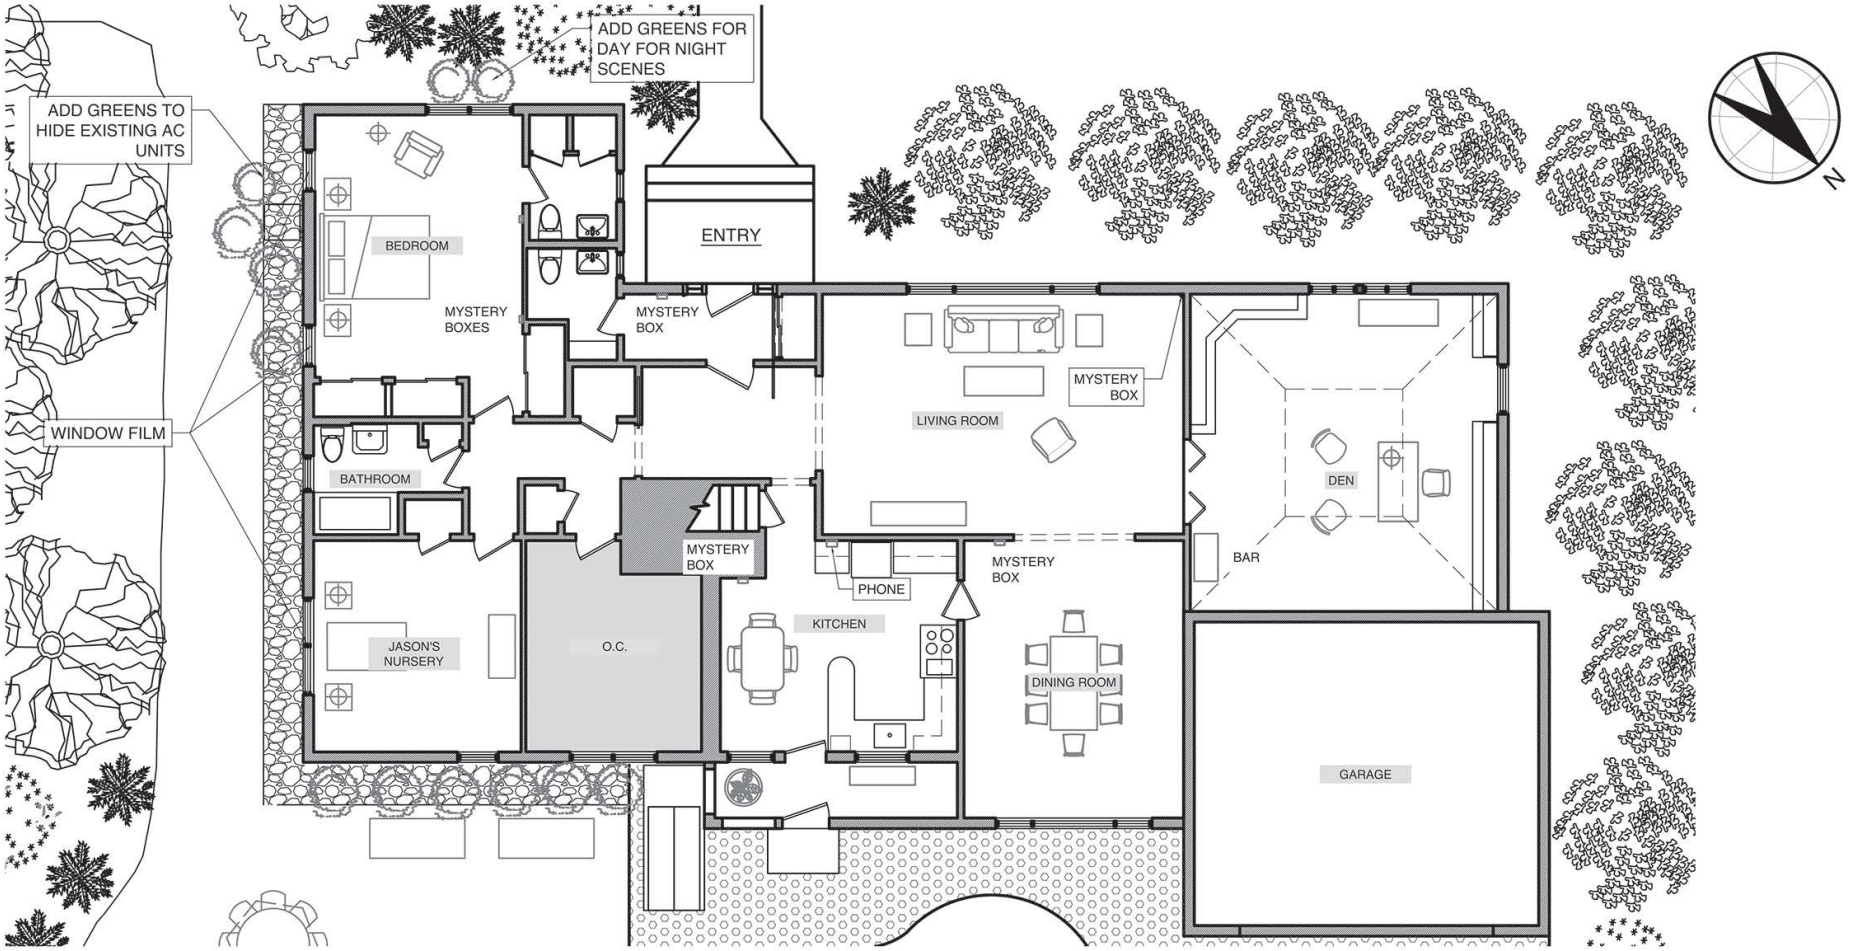

RELEASED
9/30/2025

Mama's Boy 185 Hudson Street 33rd Floor Jersey City, NJ 07302	PRODUCTION DESIGNER: LESTER COHEN	DRAWING: INT. PAM AND ELIAS HOUSE - 1FL.	DATE: 9/30/2025	DRAWN BY: RI	DP
	ART DIRECTOR: LARRY BROWN	LOCATION: 151 RAYMOND AVE, SOUTH ORANGE, NJ	SET NUMBER: 241	EPISODE # : 107	
			SCALE: 1/8"=1'-0"	SCENE:	

Wittering Home - Houston




Wittering Home - Houston



Wittering Home - Houston



Wittering Home - Houston

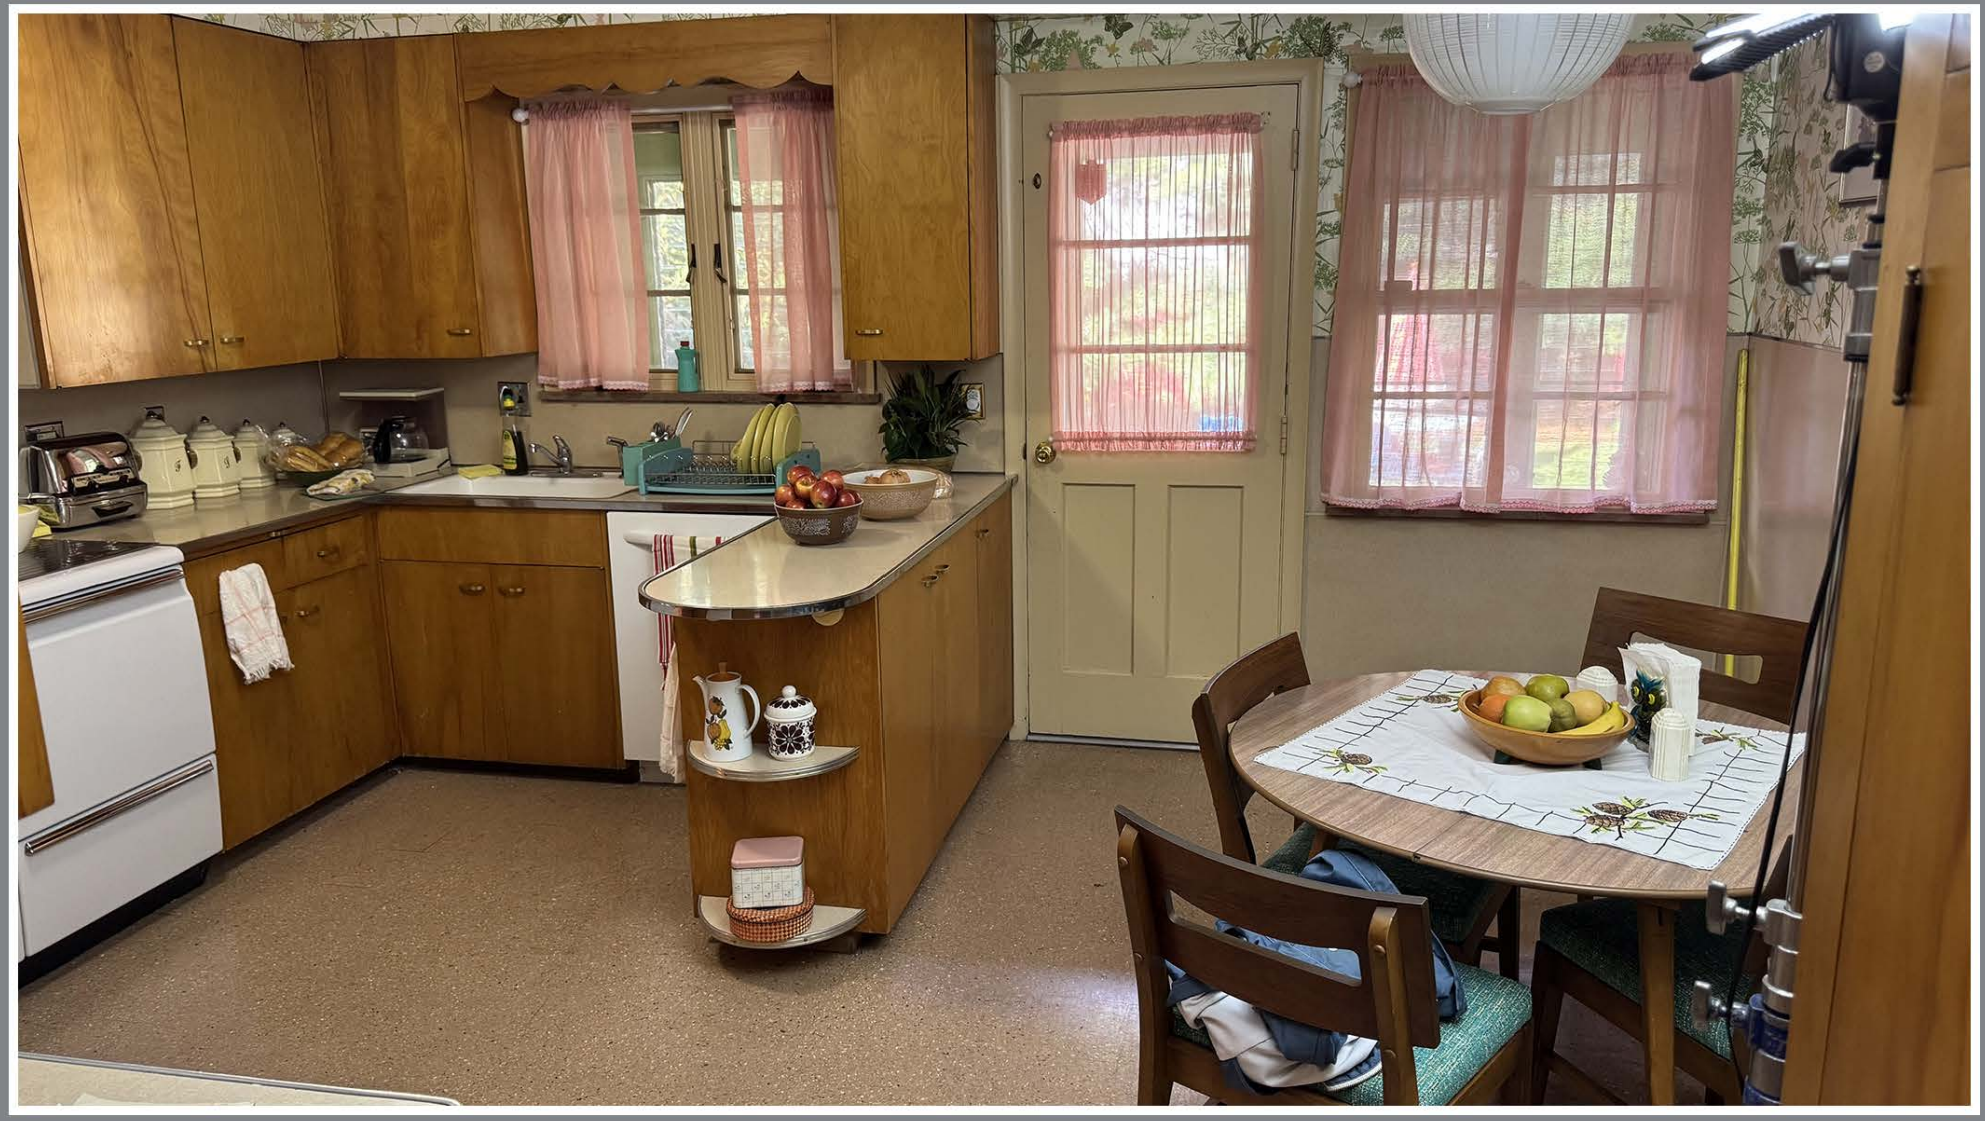

Wittering Home - Houston



Wittering Home - Houston



Wittering Home - Houston




Wittering Home - Houston




Wittering Home - Houston



Wittering Home - Houston

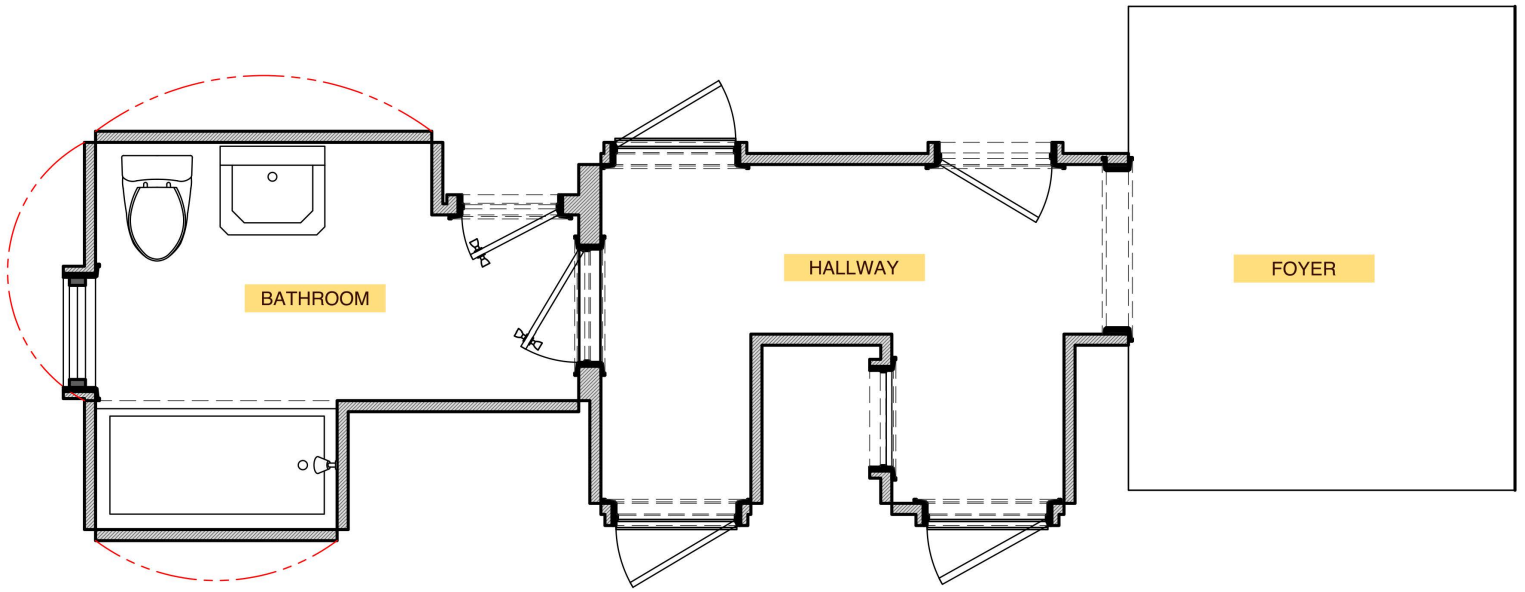

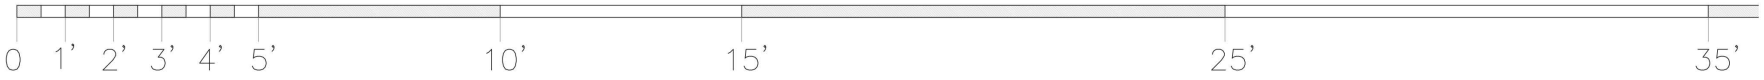

Mama's Boy
185 Hudson Street
33rd Floor
Jersey City, NJ 07302

PRODUCTION DESIGNER: LESTER COHEN	DRAWING: INT. PAM + ELIAS HOUSE - BATHROOM	DATE: 9/5/2025	DRAWN BY: RI
ART DIRECTOR: LARRY BROWN	LOCATION: CINELEASE STUDIOS, JERSEY CITY NJ	SET NUMBER:	EPISODE # :
		SCALE: 3/8"=1'-0"	SCENE:

DP

Wittering Home - Bathroom to Flood



Wittering Home - Houston



Wittering Home - Houston



Wittering Home - Houston




Wittering Home - Houston



Wittering Home - Houston




Project Argonaut is a top secret division of Belleflower Chemical exploring the alteration of the human fetus in utero to be more resistant to nuclear fallout.

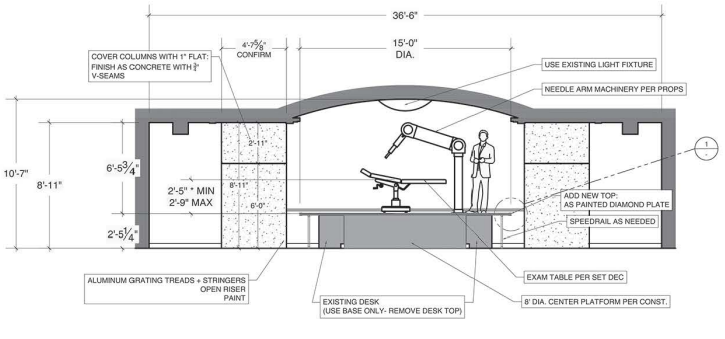


S1 SECTION @ CL.

1/4"=1'-0"

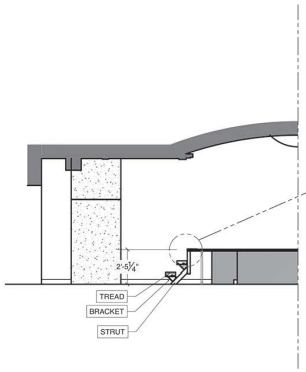

S2 PARTIAL SECTION @ STEPS

1/4"=1'-0"

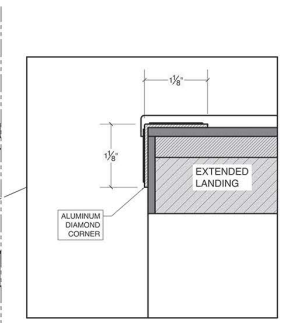

2 FSD 2

FULL

DESIGNER'S CONCEPT




REFERENCES



LOCATION






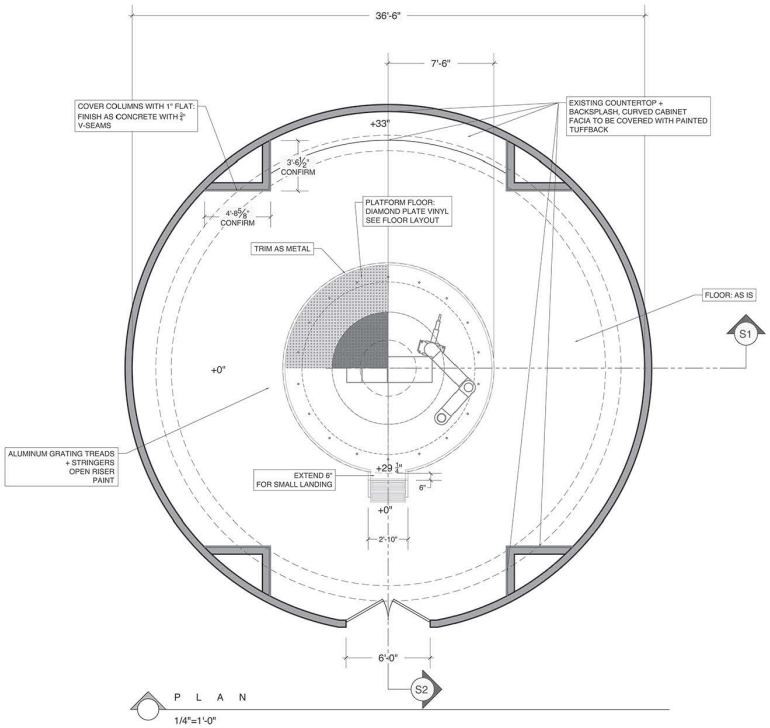

P L A N

1/4"=1'-0"

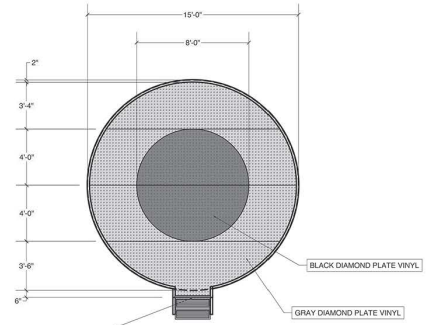



FLOOR PER SET DEC:


BLACK DIAMOND - 48"W X 20 RUNNING FT
GRAY DIAMOND - 48"W X 60 RUNNING FT
(BOTH WITH EXTRA)

FLOORING LAYOUT


1/4"=1'-0"

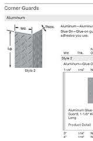

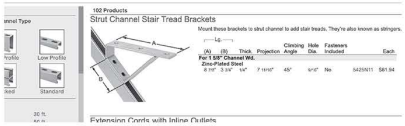

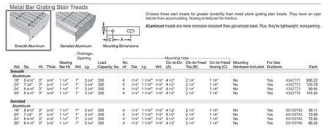



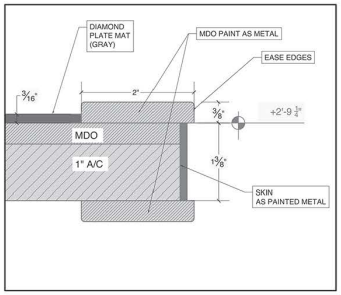

1 FSD 1

FULL

PRELIMINARY
9/19/2025

Disney's Boy
185 Hudson Street
33rd Floor
Jersey City, NJ 07302

AS+
185 HUDSON ST, 33RD FLOOR
JERSEY CITY, NJ 07302
(646) 839-4261

DIRECTOR:
PRODUCTION DESIGNER: LESTER COHEN
ART DIRECTOR: MATTHEW MUNSON
SET DECORATOR: KERI LEIGHMAN


SCALE: 1/4"=1'-0"
DRAWN BY: RI
DATE DRAWN: 9/19/2025

SET NAME: INT. BELLFLOWER R&D CAMPUS - NEEDLE ROOM
DRAWING: NEEDLE ROOM PLATFORM
LOCATION: DOBCO - 1 GEOFFREY WAY, WAYNE NJ

SET #: 236
EPISODE: 107

SHEET #: 01


Project Argonaut- Needle Room

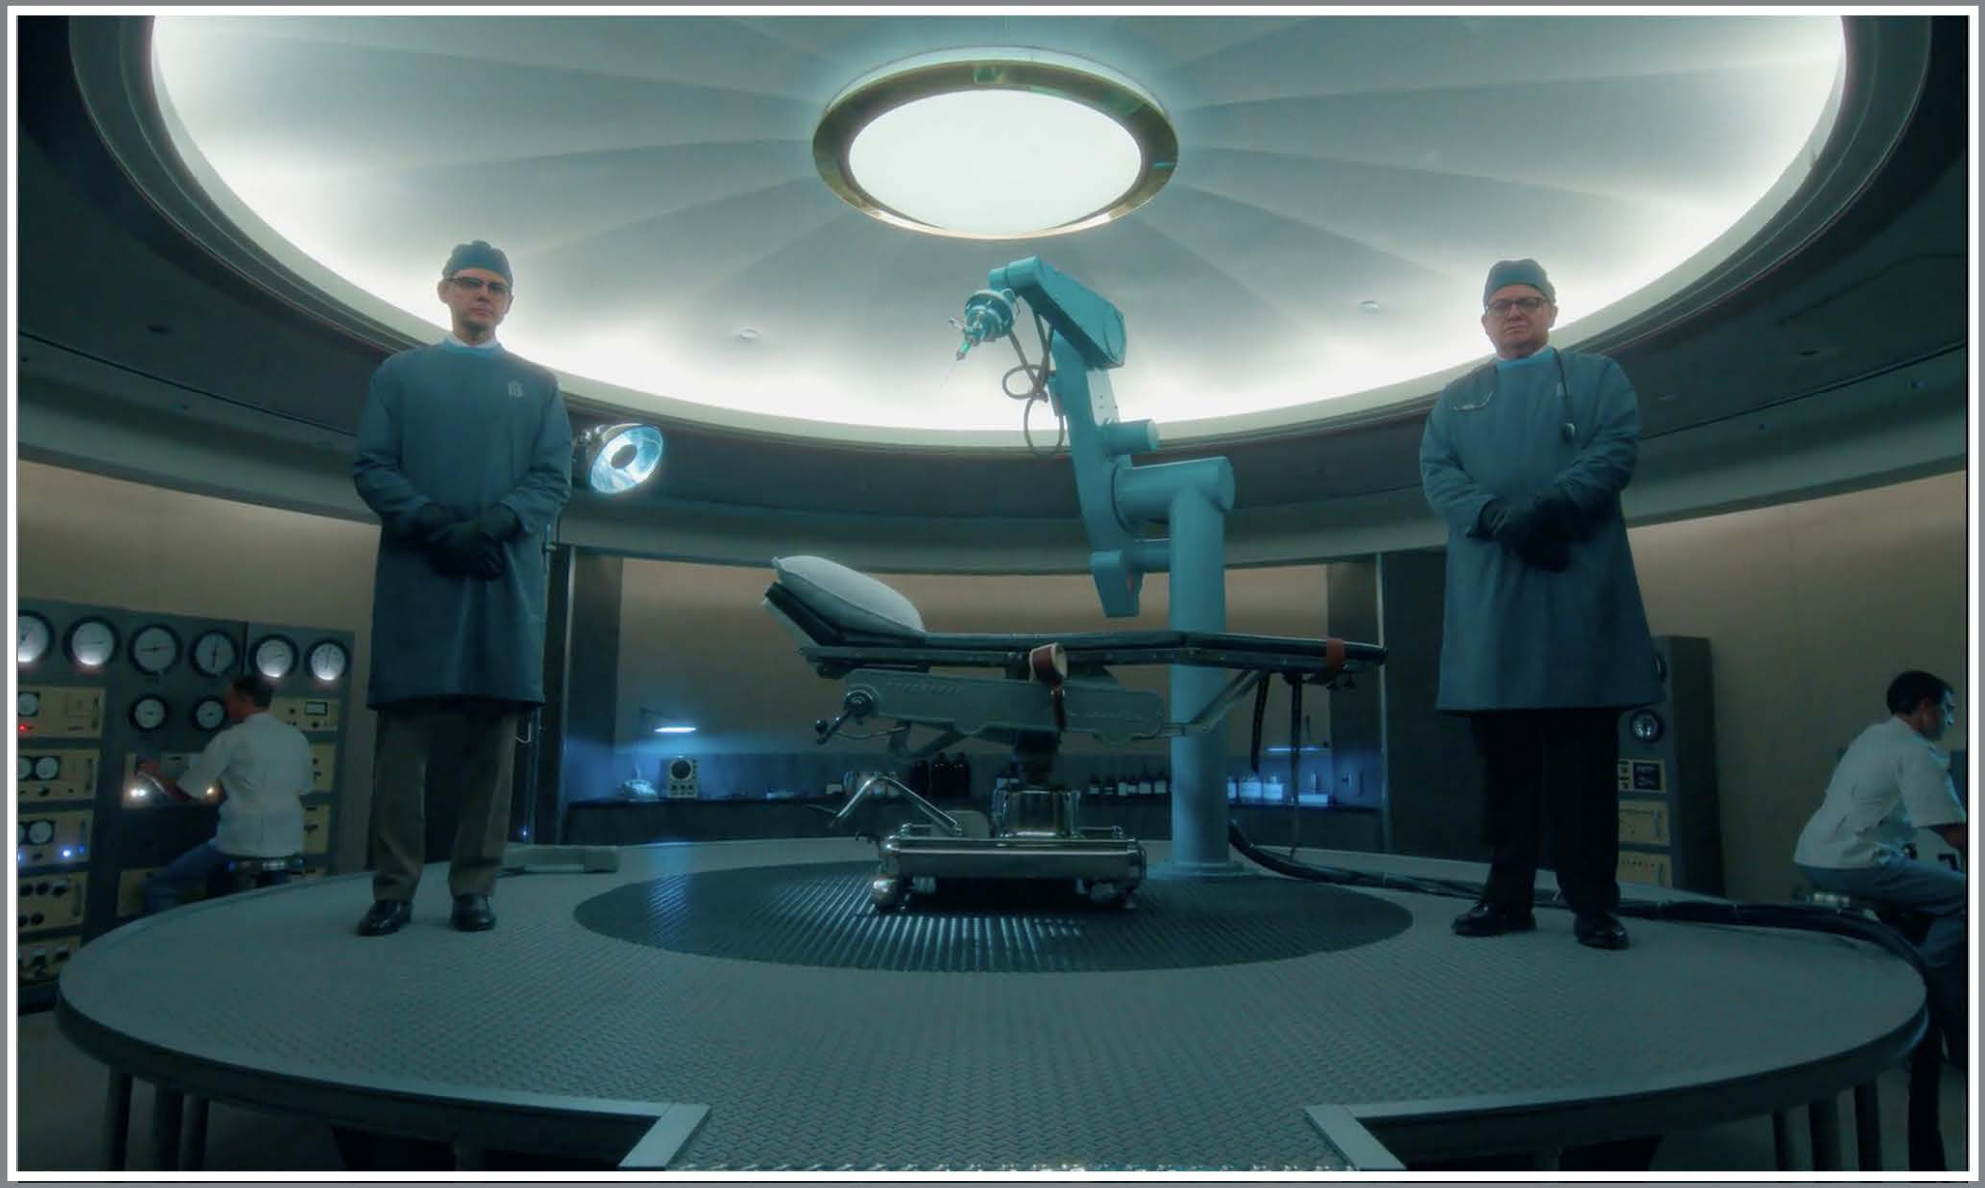

Project Argonaut - Needle Room




Project Argonaut

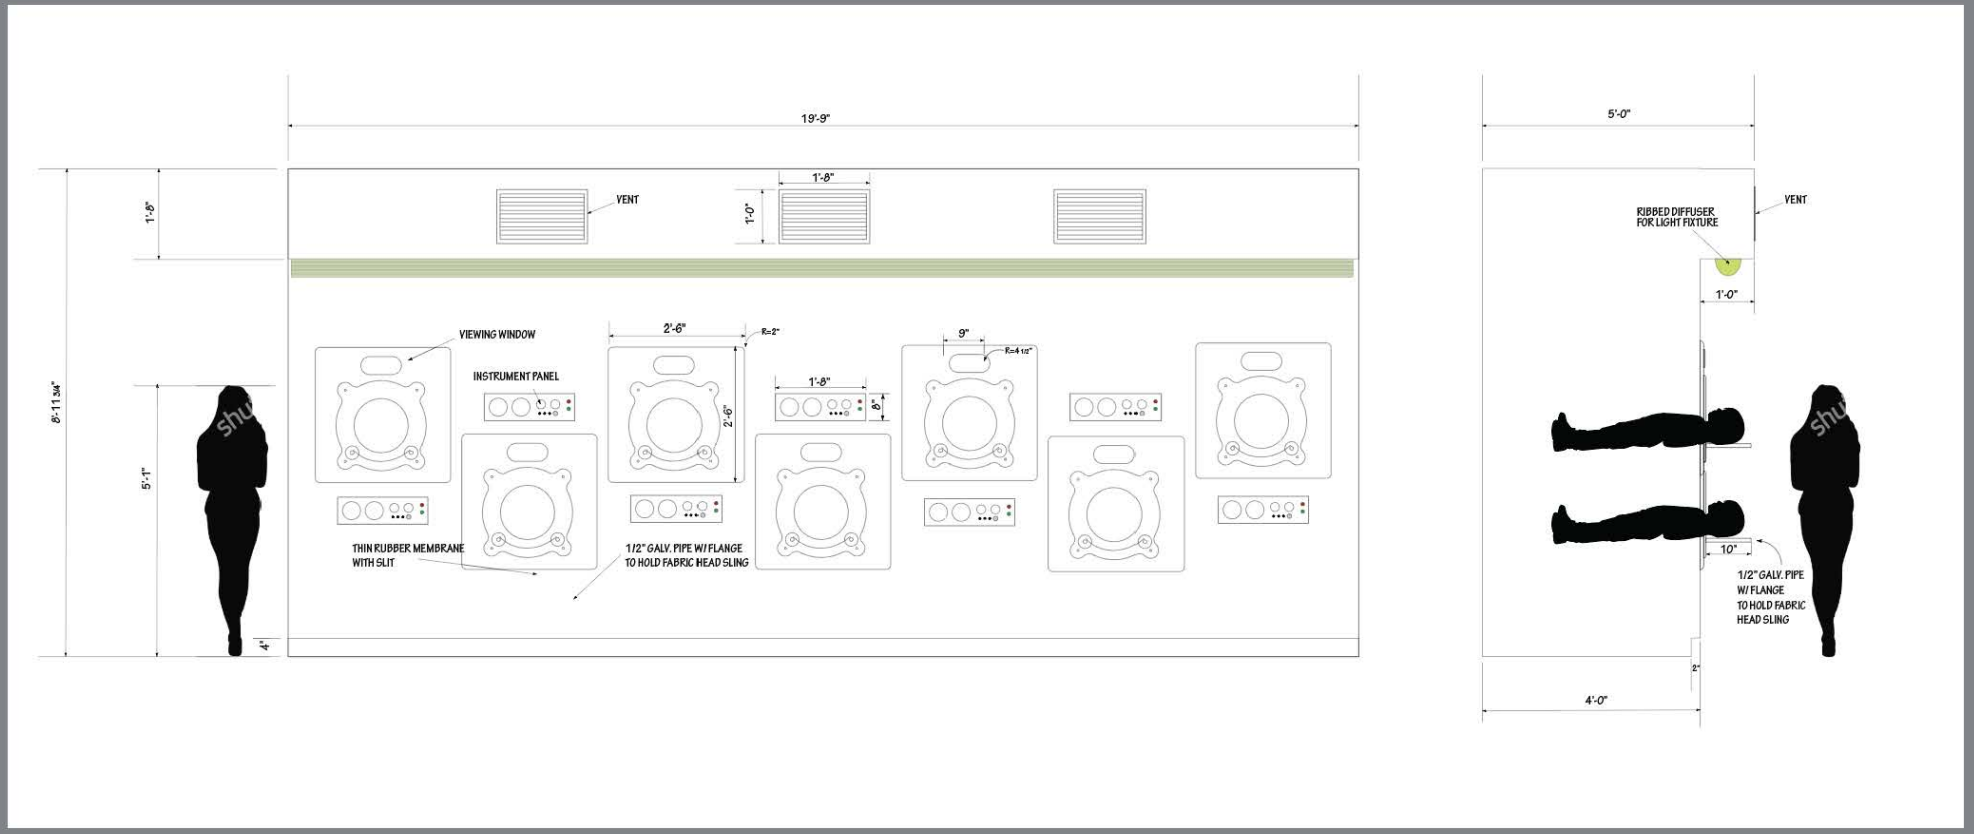

Project Argonaut - Iron Lung Room



Project Argonaut - Iron Lung Room

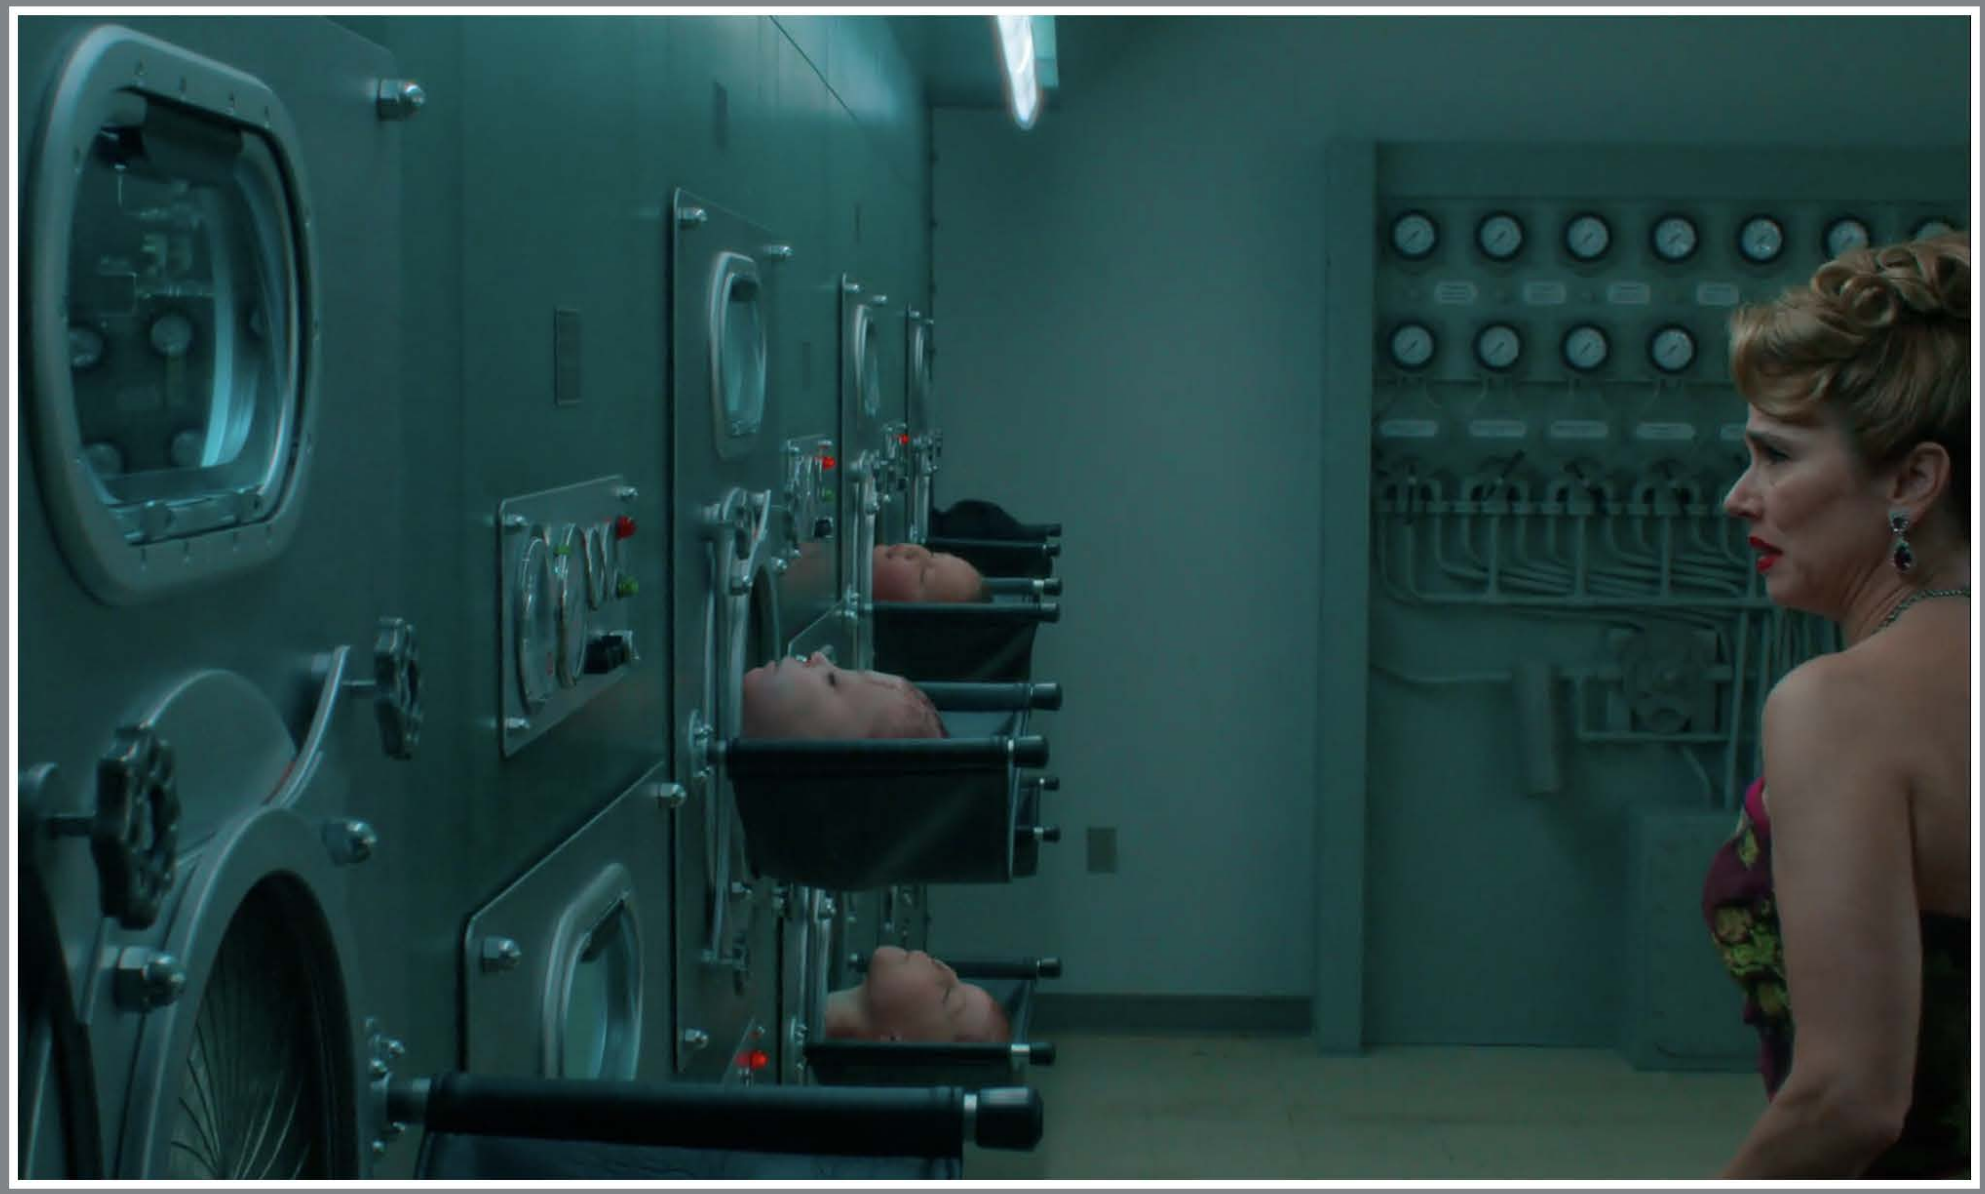


Project Argonaut - Iron Lung Room



Project Argonaut - Iron Lung Room



Project Argonaut - Iron Lung Room

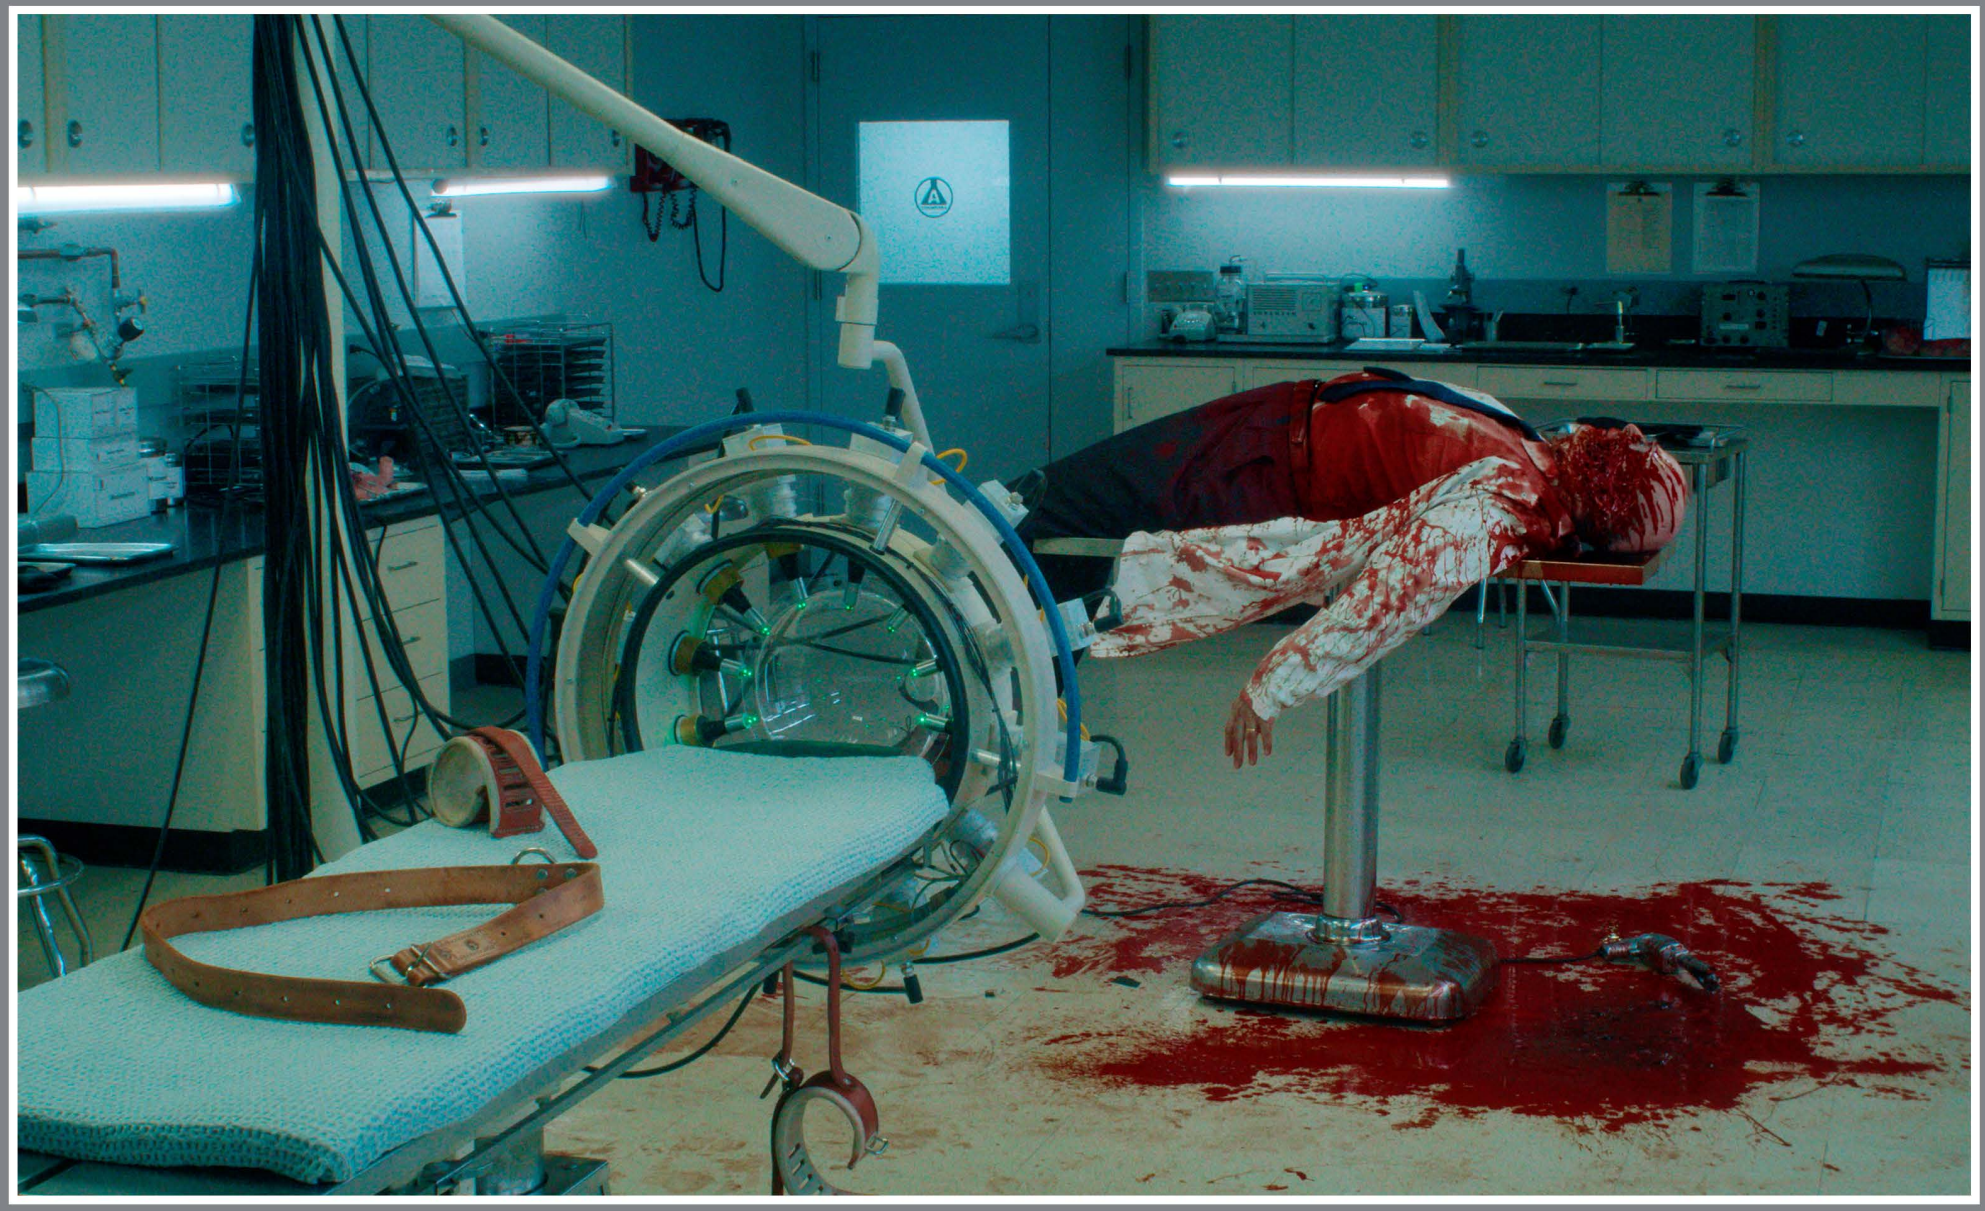

Project Argonaut - Iron Lung Room


baby
shampoo
ELECTROMODE