
prime original

sterling point

NEW SERIES | 5 AUGUST




8'-10"
24" +/- LAMP
10"

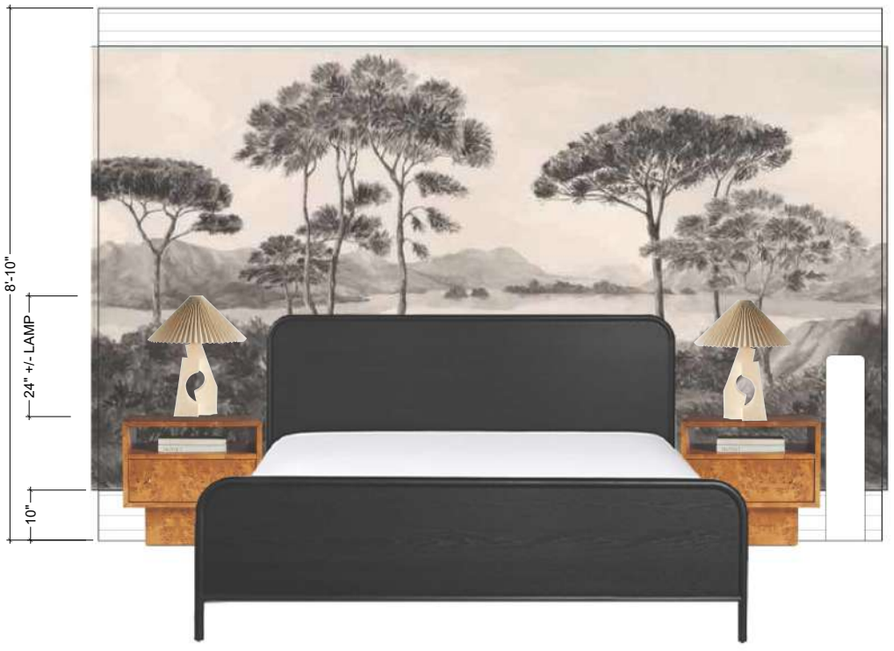







STERLING POINT - EXT GORDON'S COTTAGE

LOCATION MODIFICATION


PRODUCTION STILL

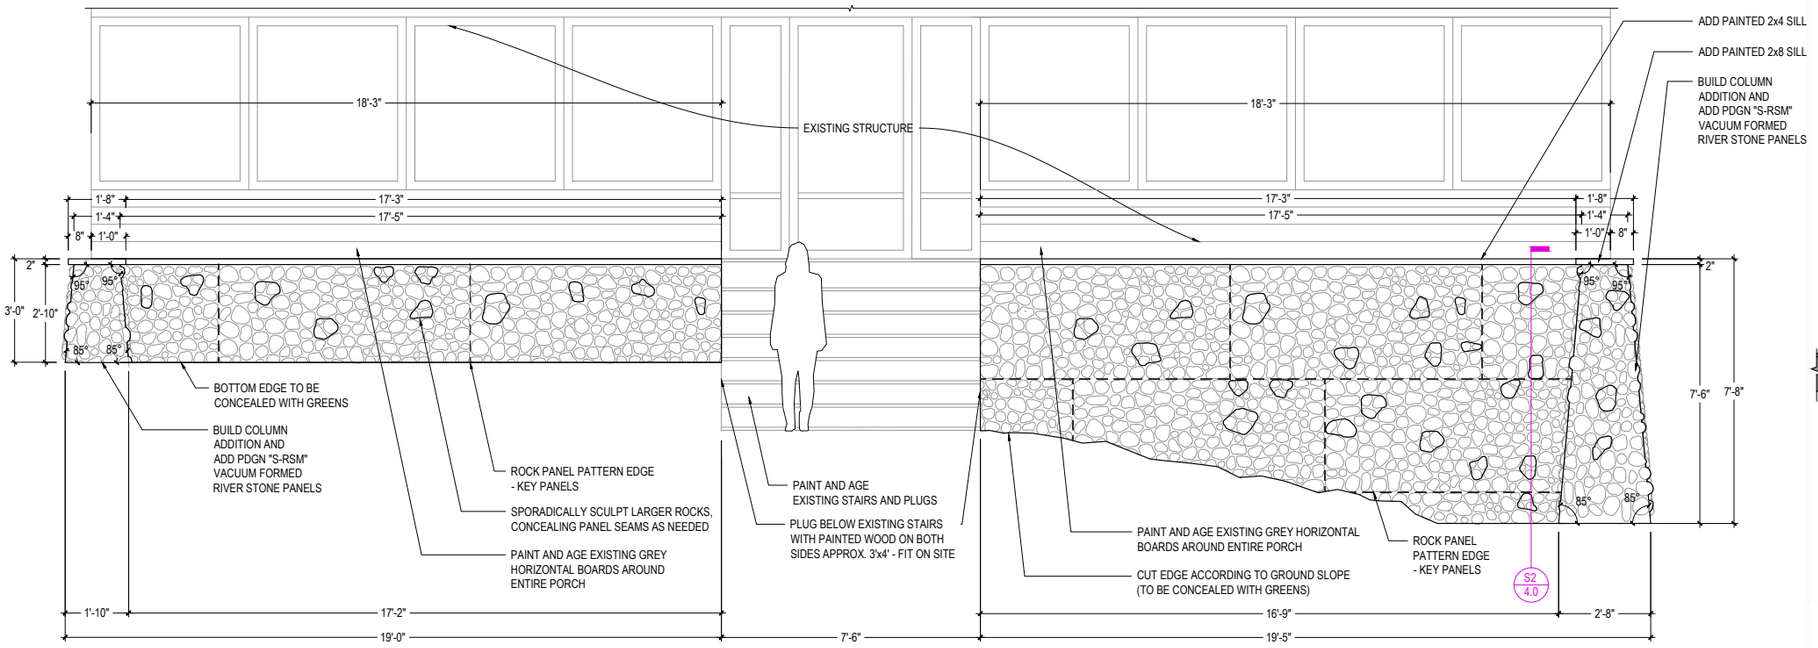

E1 4.0 SOUTH-EAST WALL ELEVATION
SCALE: 1/2"=1'-0"

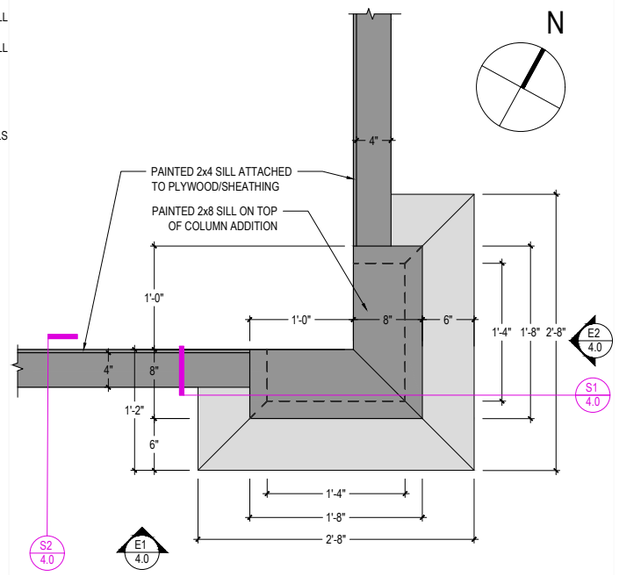


P1 4.0 EAST CORNER COLUMN ADDITION PLAN
SCALE: 1/2"=1'-0"

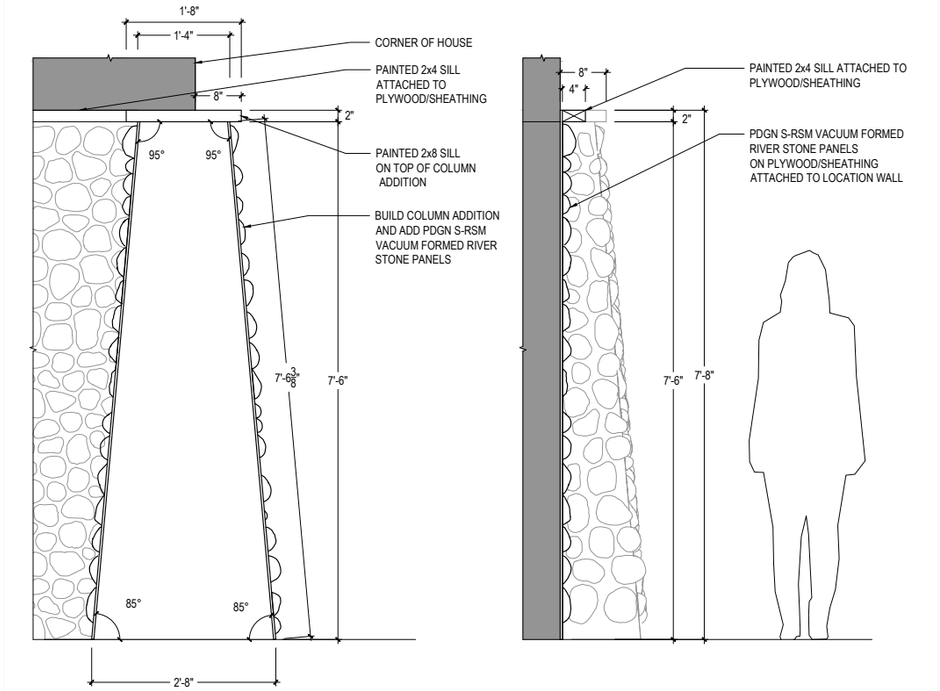


S1 4.0 SECTION THROUGH EAST COLUMN ADDITION
SCALE: 1"=1'-0"

S2 4.0 SECTION THROUGH LOCATION WALL
SCALE: 1"=1'-0"

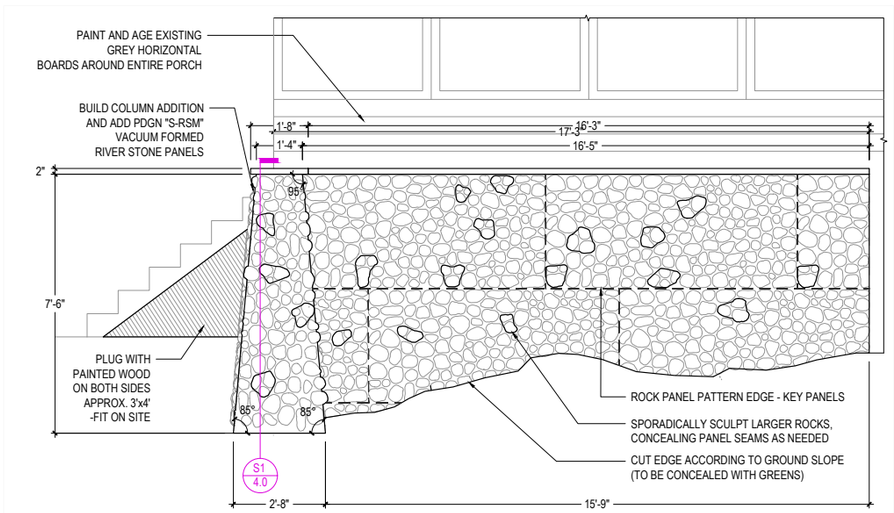

E2 4.0 NORTH-EAST WALL ELEVATION
SCALE: 1/2"=1'-0"

PAINT EXISTING GREY HORIZONTAL BOARDS, STAIRS, STAIR PLUGS, AND ROCK WALL SILLS TO F&B No.287 YEABRIDGE GREEN (CONFIRM WITH ART DIRECTOR)(FINISH TBC) AROUND ENTIRE PORCH, AGE

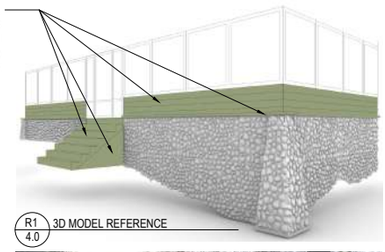

R1 4.0 3D MODEL REFERENCE

PAINT



FARROW & BALL
No. 287
YEABRIDGE GREEN
(CONFIRM WITH ART DIRECTOR)
(FINISH TBC)



R2 4.0 AREA FOR ROCK WALL AT LOCATION



R3 4.0 RIVER ROCK FOUNDATION REFERENCE (NOT GROUT STYLE)

ISSUED
MAY 30, 2025

STERLING POINT

SET NAME
EXT. GORDON'S COTTAGE

DRAWING NAME
ROCK WALL ADDITION DETAILS

LOCATION
34 GORDON POINT LN, MACTIER, ON P0C 1H0

PRODUCTION DESIGNER
ZAZU MYERS

ART DIRECTOR
MATHEW BIRTCH

DRAWING BY
A. ZANKO

SCALE
AS NOTED

EPISODE
-


SET #
A010

DWG #
4.00

STERLING POINT - EXT GORDON'S COTTAGE

LOCATION MODIFICATION

RENDER

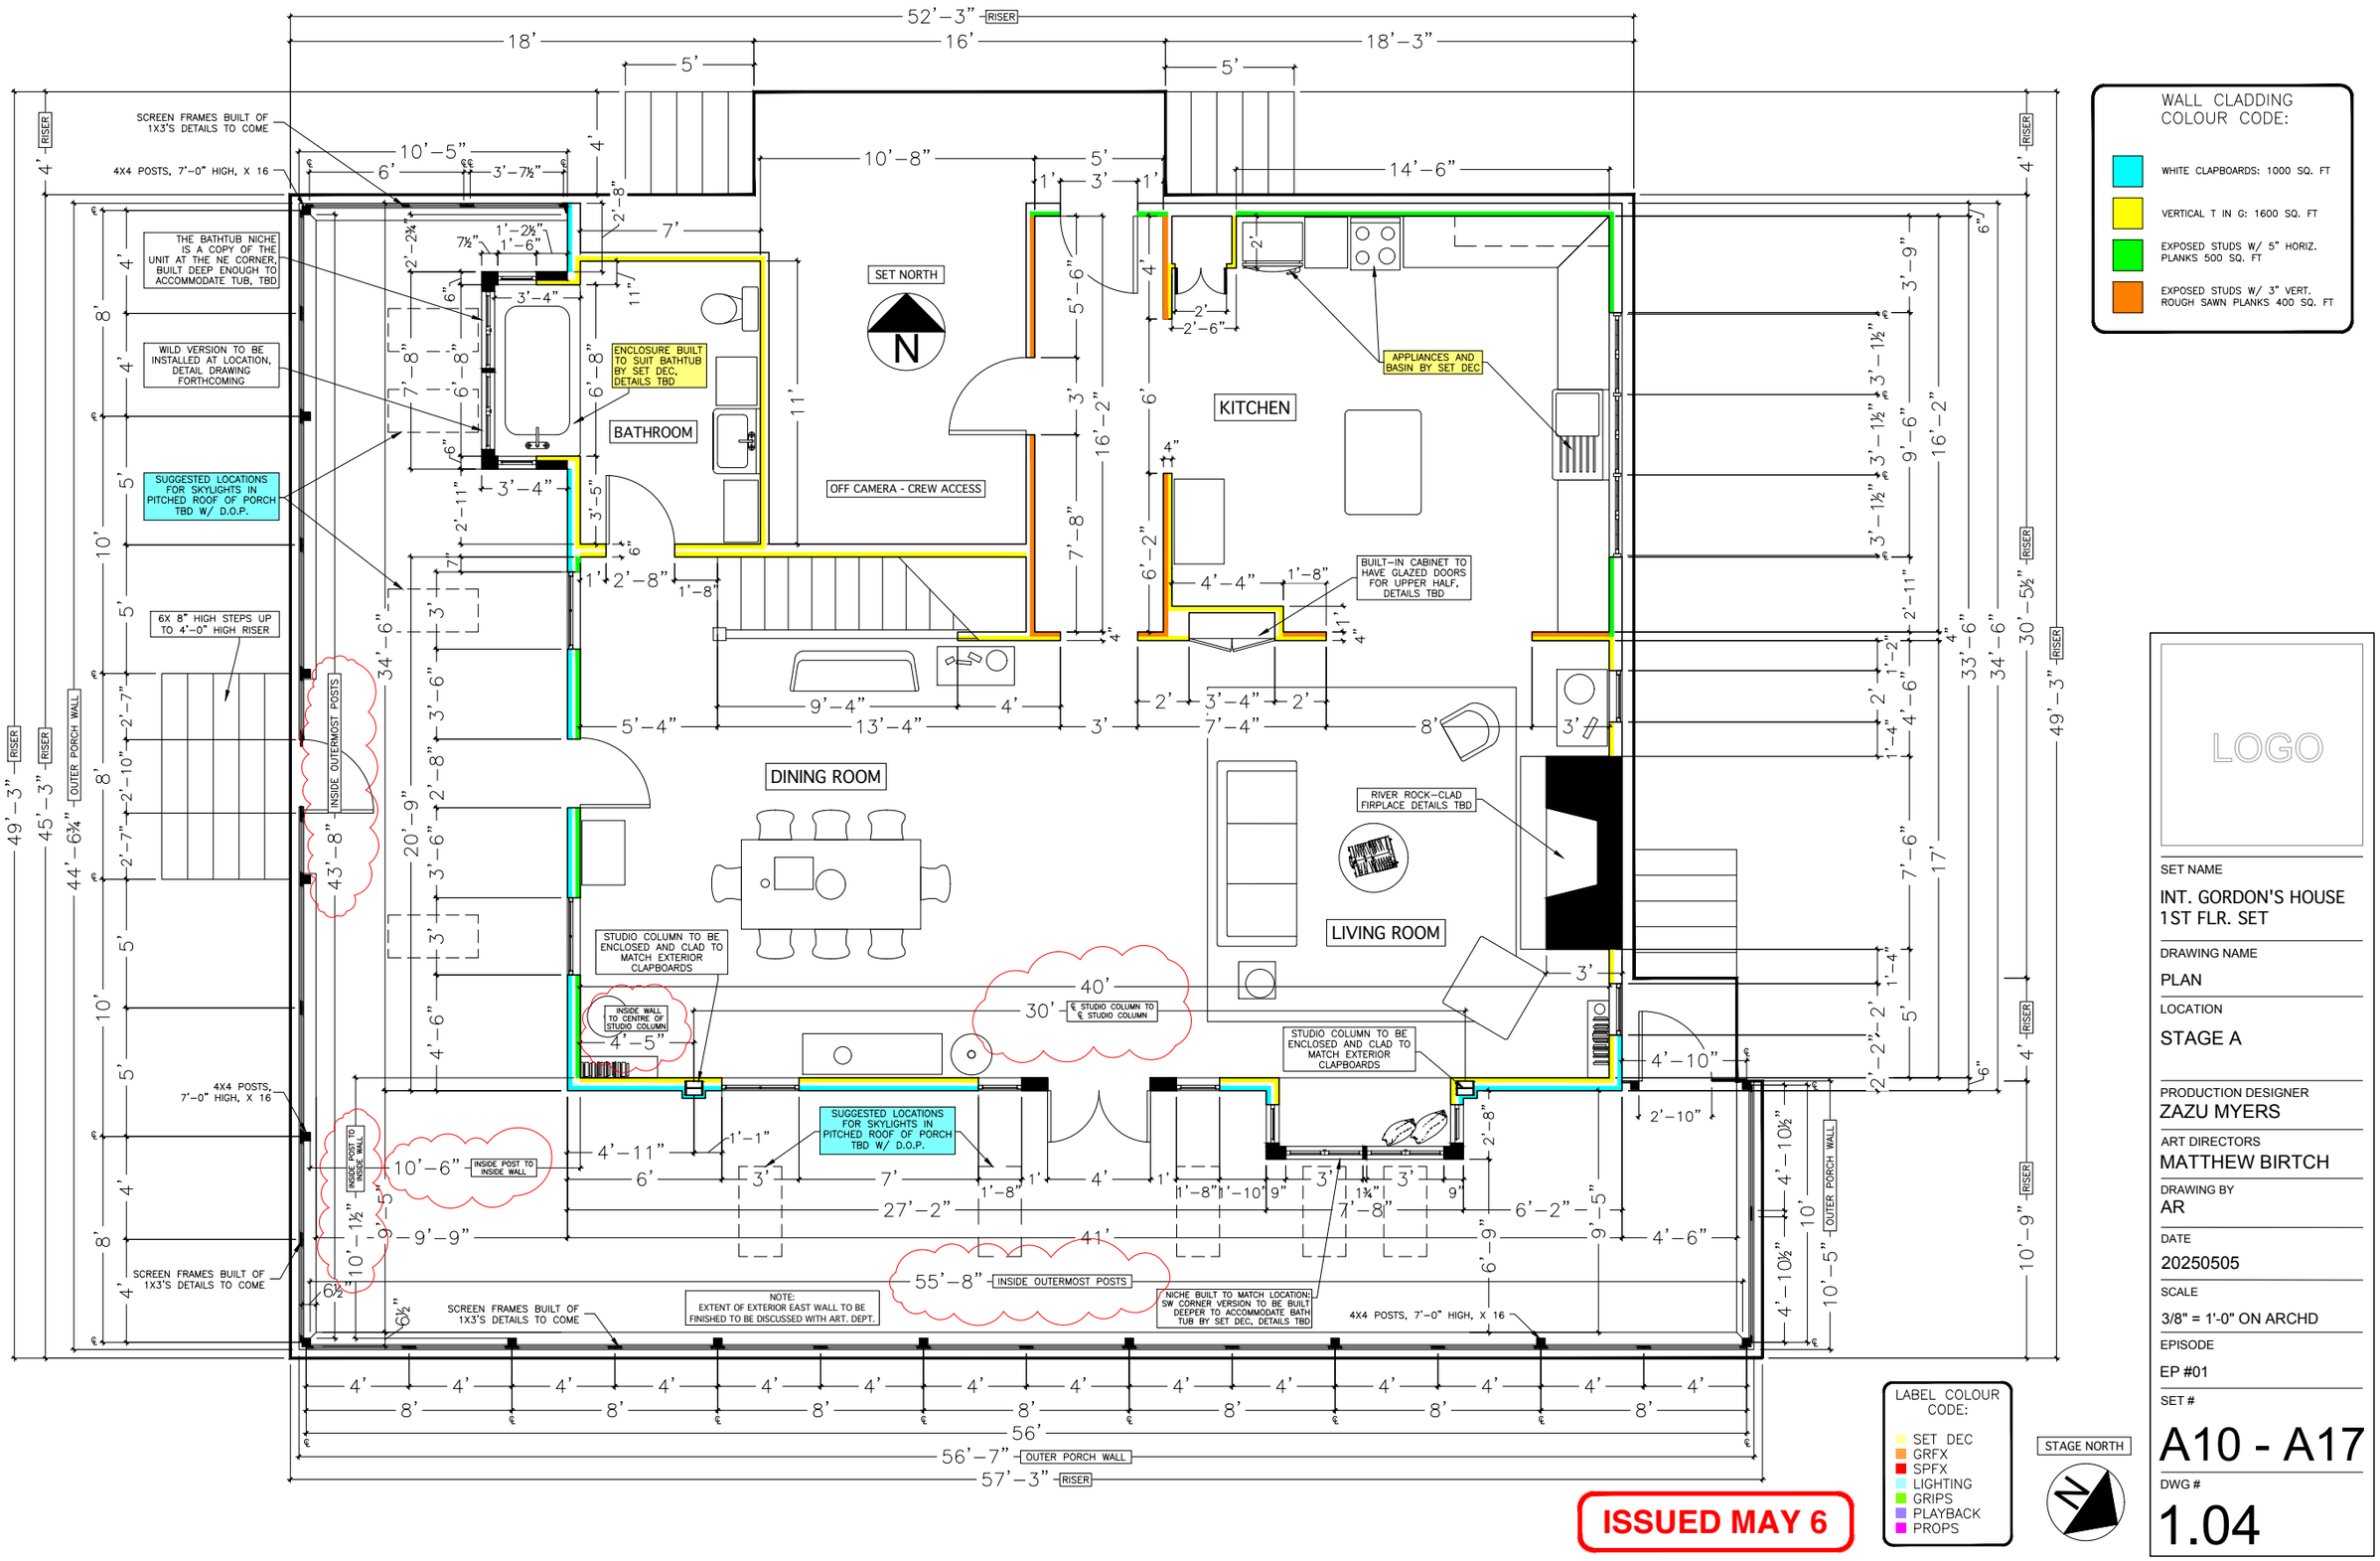

LABEL COLOUR CODE:
- SET DEC
- GRFX
- SPFX
- LIGHTING
- GRIPS
- PLAYBACK
- PROPS

STAGE NORTH

ISSUED MAY 6

LOGO

SET NAME
INT. GORDON'S HOUSE 1ST FLR. SET

DRAWING NAME
PLAN

LOCATION
STAGE A

PRODUCTION DESIGNER
ZAZU MYERS

ART DIRECTORS
MATTHEW BIRTCH

DRAWING BY
AR

DATE
20250505

SCALE
3/8" = 1'-0" ON ARCHD

EPISODE
EP #01

SET #
A10 - A17

DWG #
1.04



STERLING POINT - GORDON'S COTTAGE

SET BUILD

PRODUCTION STILL









STERLING POINT - INT GORDON'S COTTAGE

SET BUILD

RENDERS



STERLING POINT - INT GORDON'S COTTAGE

SET BUILD

SET PHOTO



STERLING POINT - INT GORDON'S COTTAGE

SET BUILD

SET PHOTO



STERLING POINT - INT GORDON'S COTTAGE

SET BUILD

SET PHOTO



STERLING POINT - INT GORDON'S COTTAGE

SET BUILD

RENDER



STERLING POINT - INT GORDON'S COTTAGE

SET BUILD

PRODUCTION STILL



STERLING POINT - INT GORDON'S COTTAGE

SET BUILD

SET PHOTO



STERLING POINT - INT GORDON'S COTTAGE

SET BUILD

SET PHOTO



STERLING POINT - INT GORDON'S COTTAGE

SET BUILD

RENDER



STERLING POINT - INT GORDON'S COTTAGE

SET BUILD

SET PHOTO



STERLING POINT - INT GORDON'S COTTAGE SET BUILD SET PHOTO



STERLING POINT - INT GORDON'S COTTAGE

SET BUILD

SET PHOTO



STERLING POINT - INT GORDON'S COTTAGE

SET DETAIL, PHOTOSHOOTS









STERLING POINT - INT GORDON'S COTTAGE

SET BUILD

RENDER



STERLING POINT - INT GORDON'S COTTAGE

SET BUILD

RENDER



STERLING POINT - INT GORDON'S COTTAGE

SET BUILD

RENDER



STERLING POINT - INT GORDON'S COTTAGE

SET BUILD

PRODUCTION STILL



STERLING POINT - INT GORDON'S COTTAGE

SET BUILD

PRODUCTION STILL



A REF. IMAGE - FIREPLACE STONE VANEER




B REF. IMAGE - WHITE PLANKS WALL BOARD



C REF. IMAGE - BEAM AND WOOD FINISHES




D REF. IMAGE - CABINET DOOR

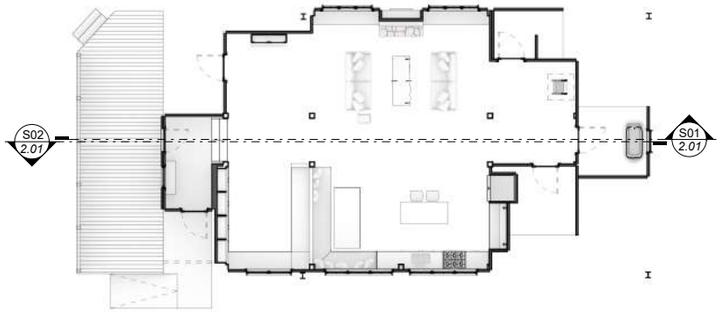



S02 SECTION: KITCHEN
1" = 1'-0"

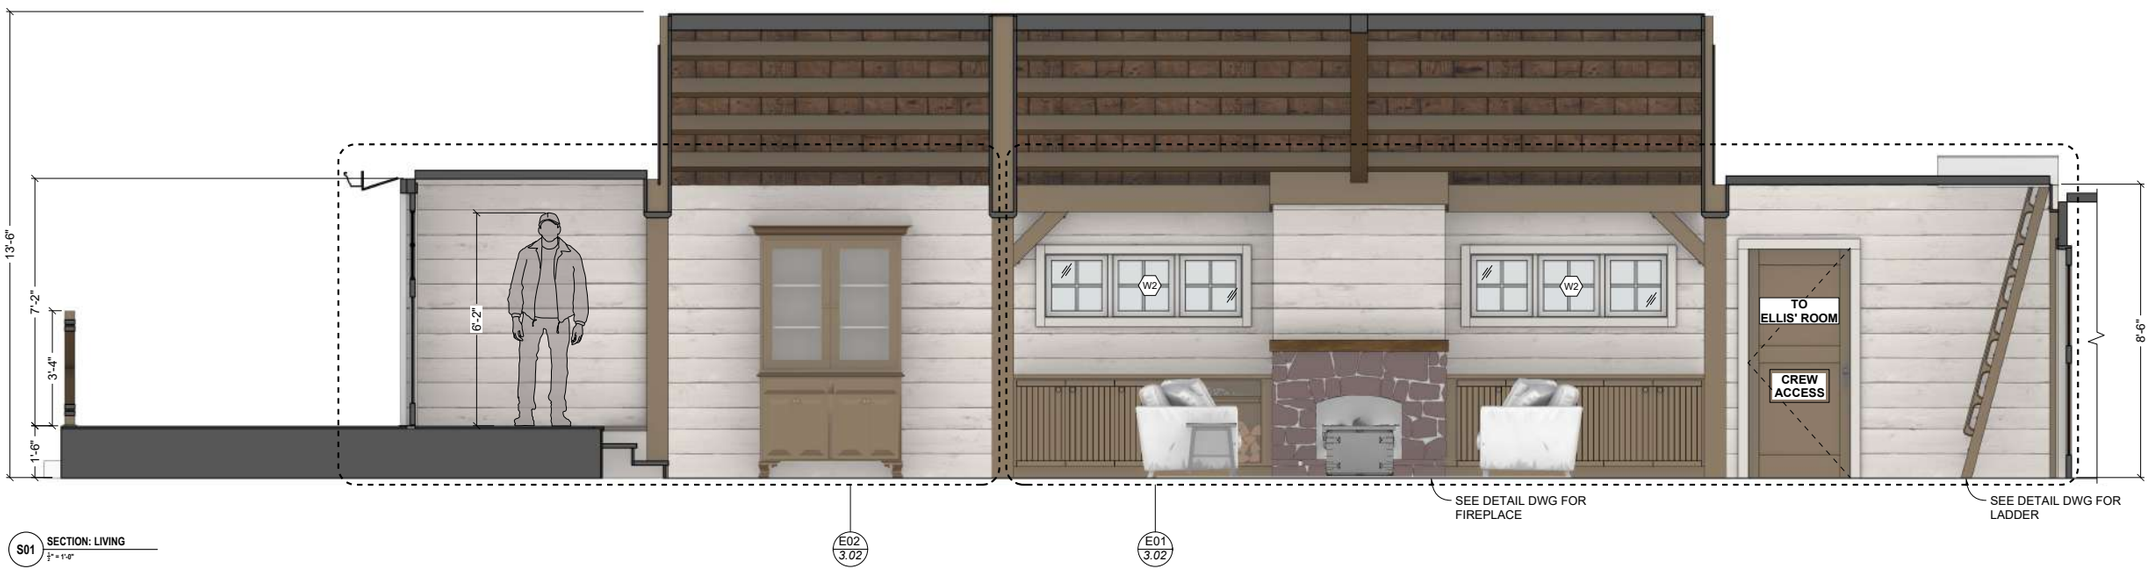

S01 SECTION: LIVING
1" = 1'-0"

REV. 01
May 09, 2025

ISSUED
May 09, 2025

STERLING POINT

SET NAME
INT
JOE'S HOUSE

DRAWING NAME
SECTIONS 1

LOCATION
STAGE A
40 BUTTERICK

PRODUCTION DESIGNER
ZAZU MYERS

ART DIRECTORS
MATHEW BIRTCH

DRAWING BY
CHERYL W

SCALE
AS NOTED

EPISODE
AMORT

SET #
020

DWG #
2.01



STERLING POINT - INT JOE'S HOUSE

SET BUILD

RENDER



STERLING POINT - INT JOE'S HOUSE

SET BUILD

RENDER



STERLING POINT - INT JOE'S HOUSE

SET BUILD

SET PHOTO



STERLING POINT - INT JOE'S HOUSE

SET BUILD

SET PHOTO



STERLING POINT - INT JOE'S HOUSE

SET BUILD

PRODUCTION STILL



STERLING POINT - INT JOE'S HOUSE

SET BUILD

SET PHOTO




STERLING POINT - INT JOE'S HOUSE


SET BUILD

SET PHOTO



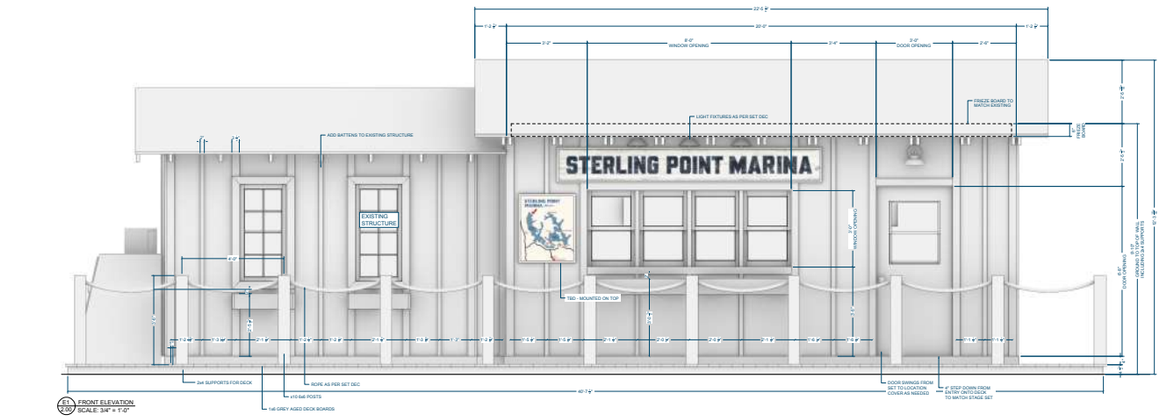

S1.1 / 2.00 FRONT ELEVATION
SCALE: 3/4" = 1'-0"

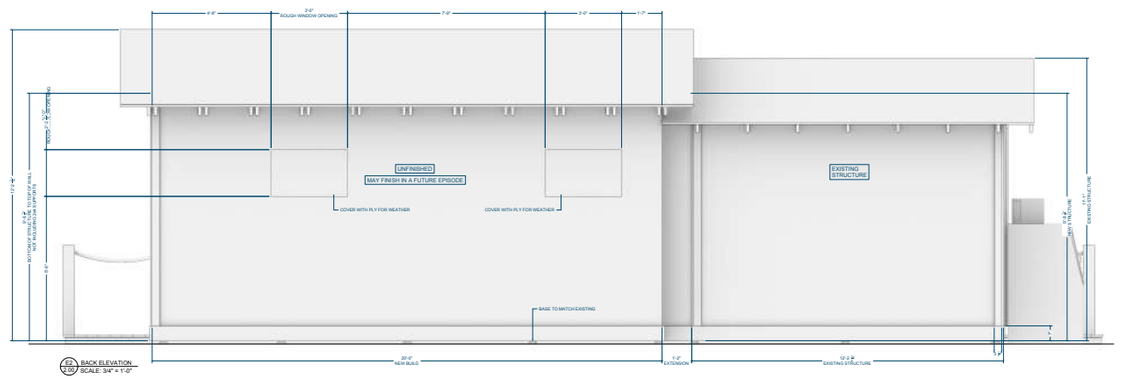

S2.1 / 2.00 BACK ELEVATION
SCALE: 3/4" = 1'-0"


ISSUED
Jul. 3, 2025


STERLING POINT

production designer: ZAZI MYERS	
set: EXT. MARINA	
drawing: LONG ELEVATIONS	
location: Sterling Point Marina - 1355 Muskoka Point Rd, Port Sandfield, ON P0B 1J0	
scale: AS NOTED	drawn by: JESSICA T.
issue date:	block: ABCDEF
set no: A054	sheet no: 2.00

STERLING POINT MARINA *Muskoka*

STERLING POINT
MARINA
BOAT RENTALS
DRY DOCK STORAGE
BOAT REPAIR &
RESTORATION

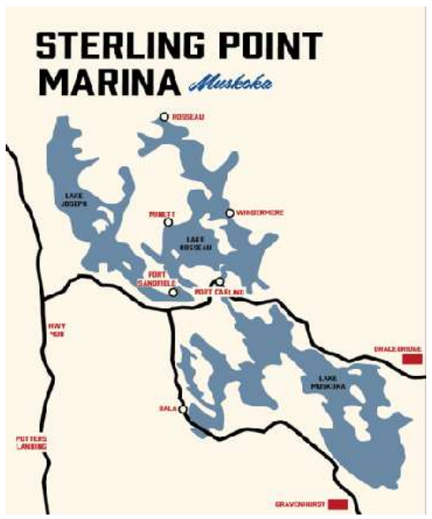

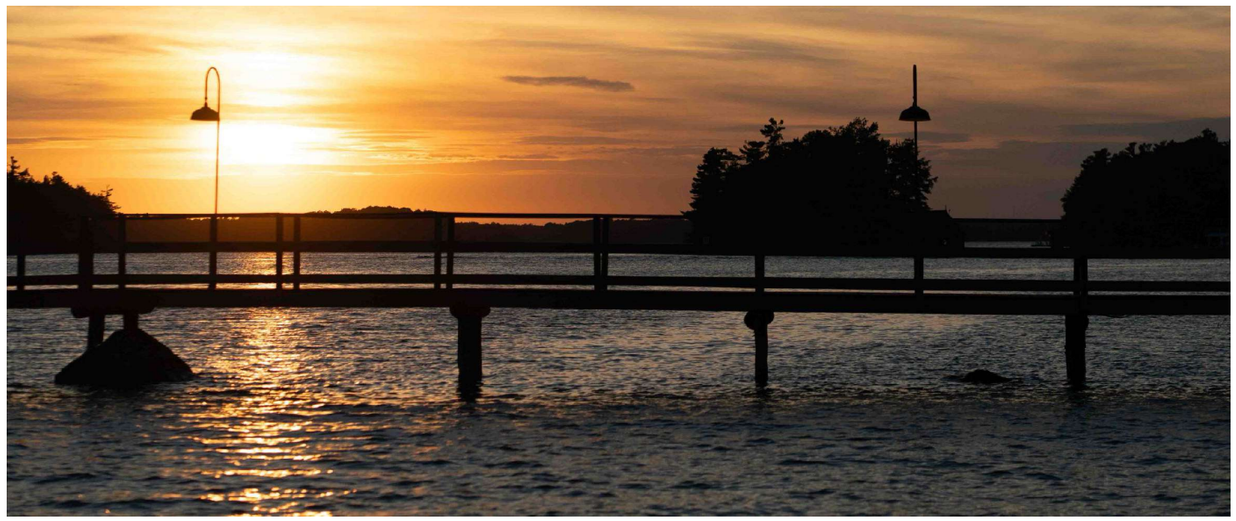

STERLING POINT - EXT MARINA

LOCATION MODIFICATION

RENDER



STERLING POINT - EXT MARINA

SET BUILD ON LOCATION


PRODUCTION STILL



VIEW 3
NTS



VIEW 4
NTS

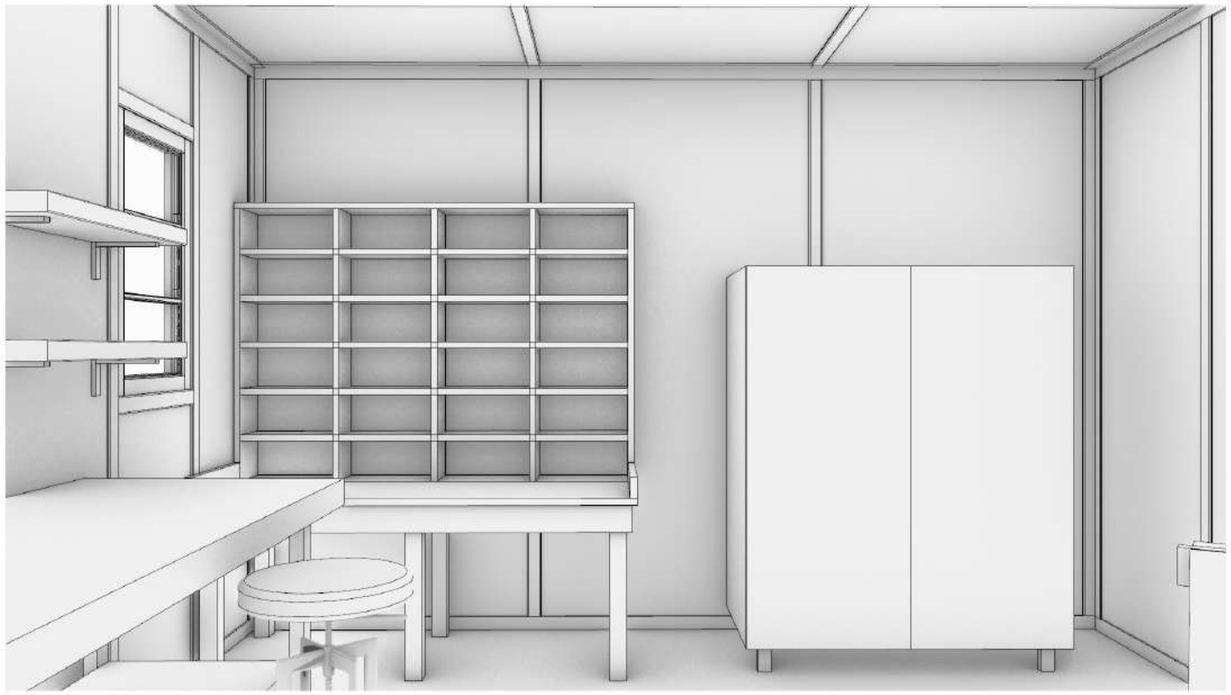

VIEW 5
NTS



VIEW 6
NTS



STERLING POINT - INT MARINA

SET BUILD

PRODUCTION STILL



STERLING POINT - INT MARINA

SET BUILD

PRODUCTION STILL



STERLING POINT - EXT PORT CARLING STREET, LITTLE GEM CAFE

LOCATION MODIFICATION

SET PHOTO






STERLING POINT - EXT PORT CARLING STREET

LOCATION MODIFICATION

SIGNAGE

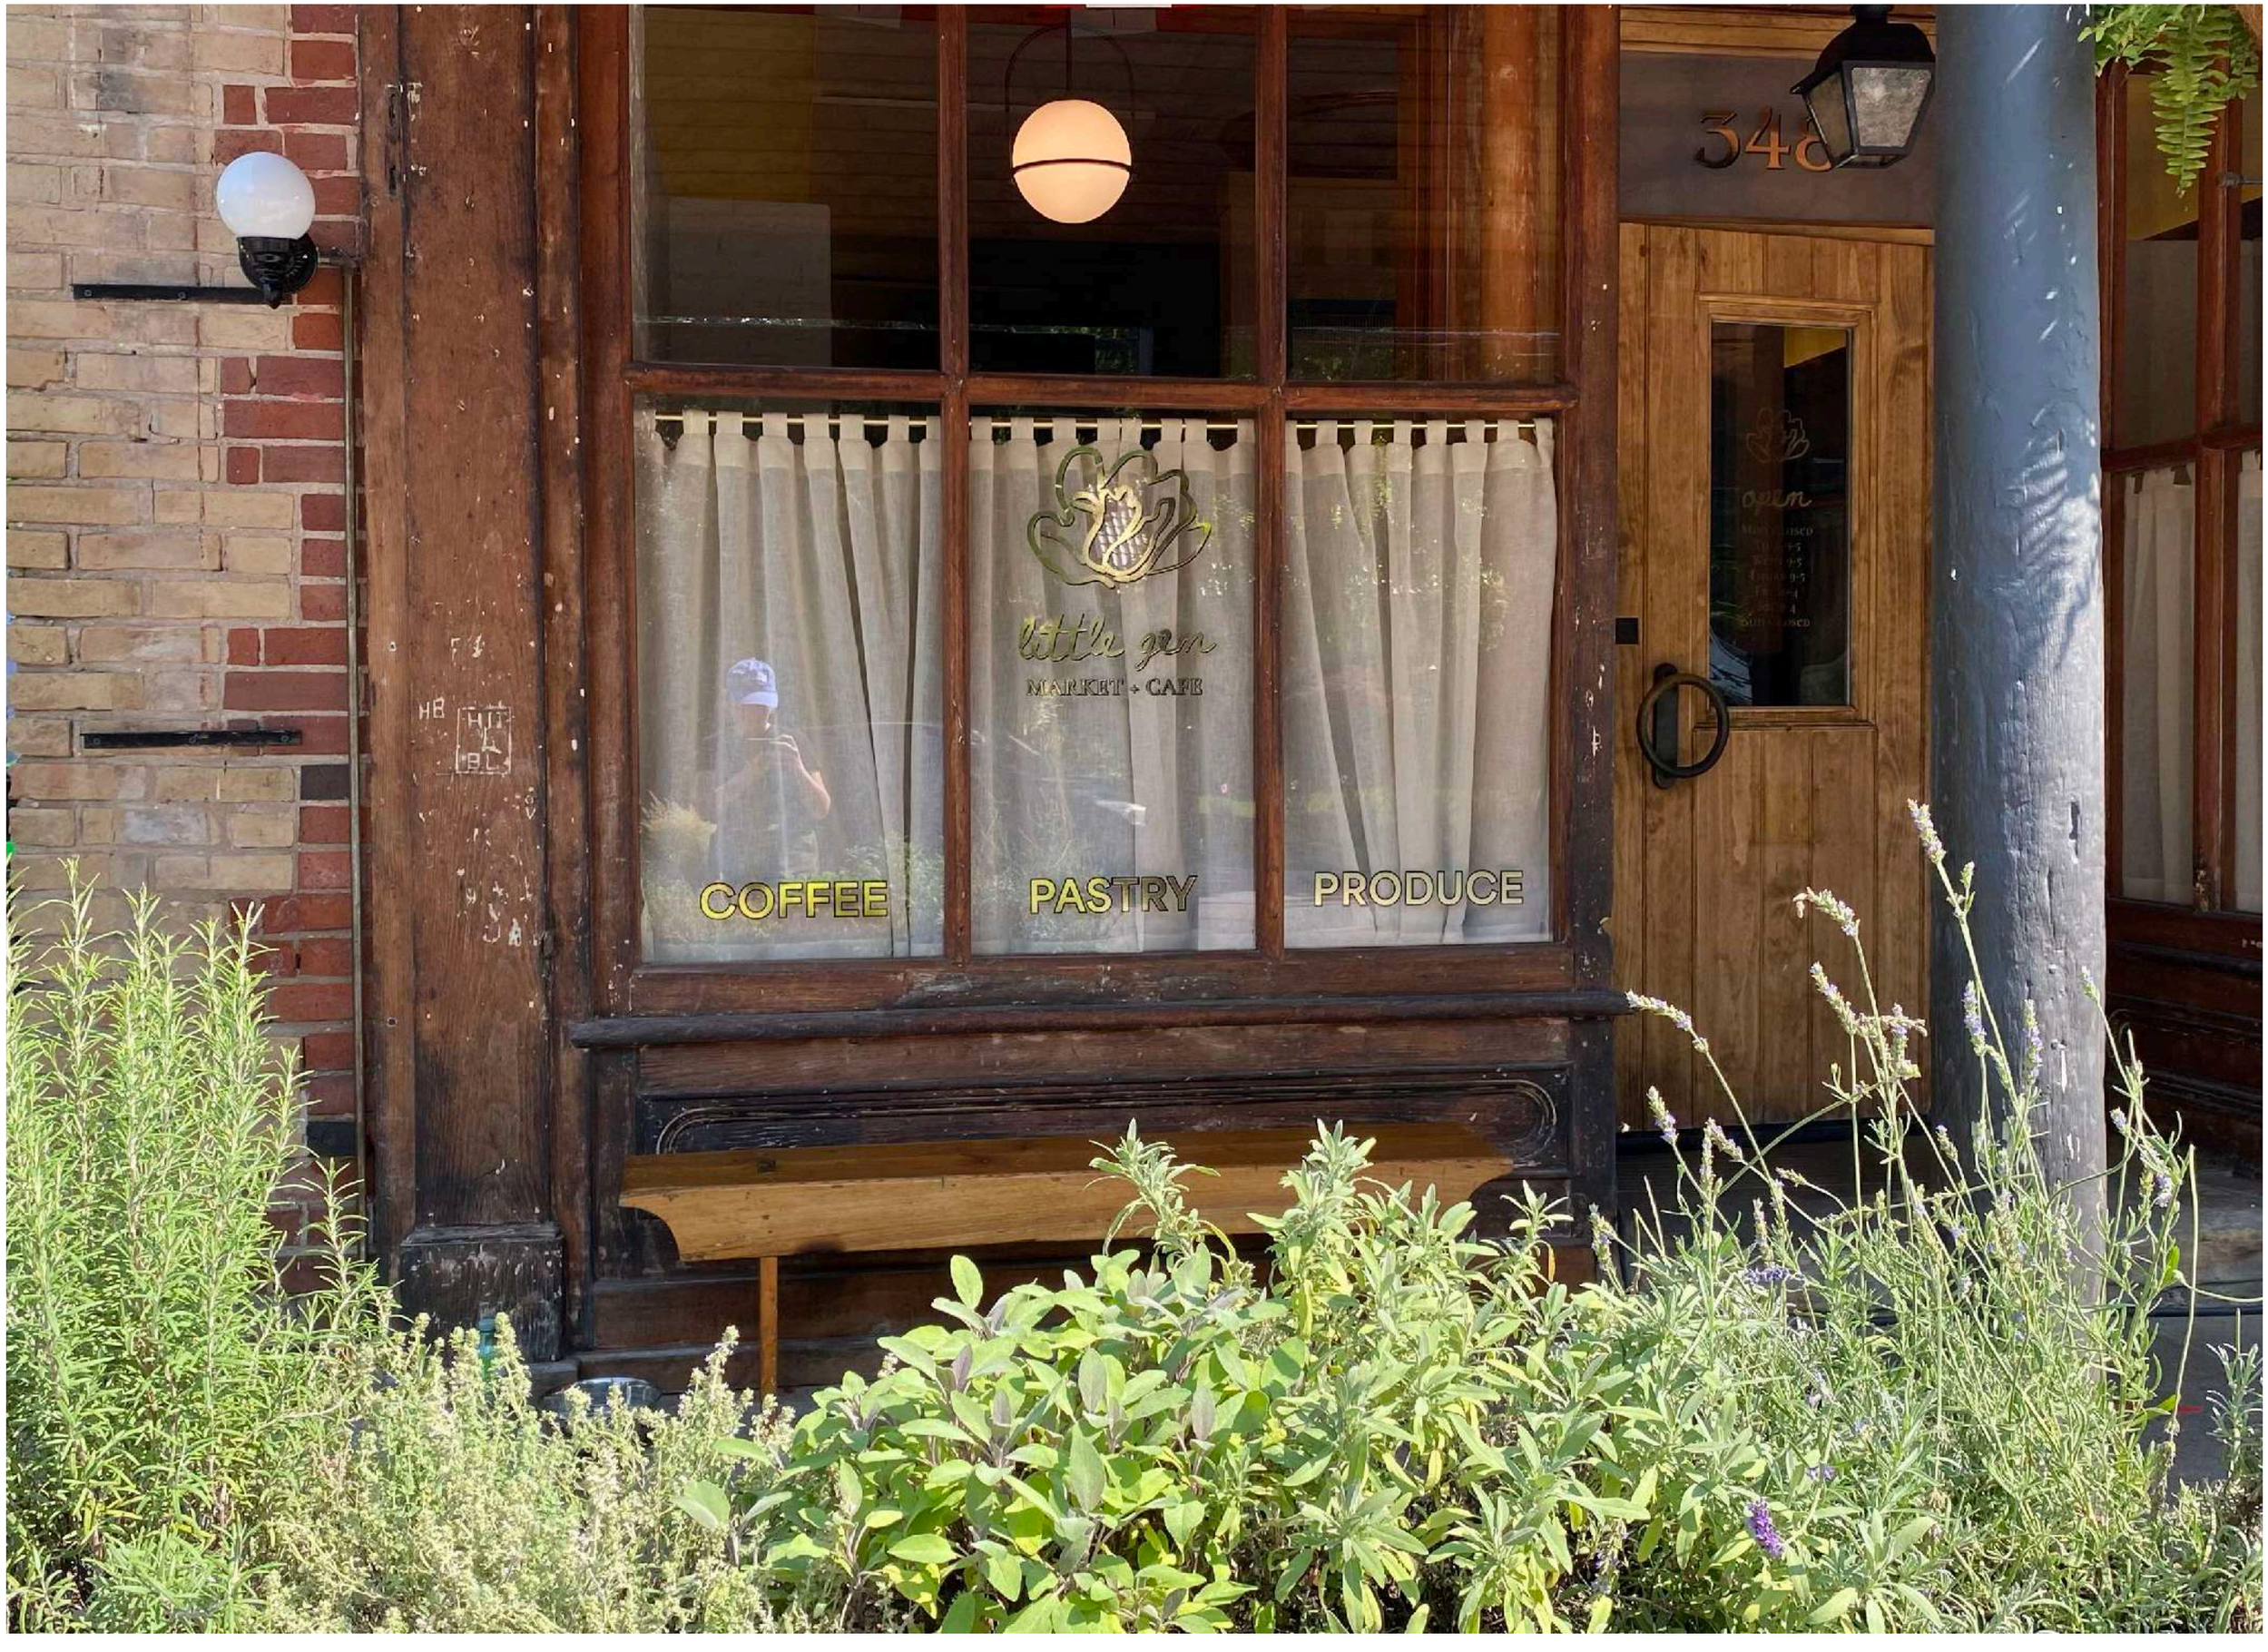

STERLING POINT - EXT LITTLE GEM CAFE

LOCATION MODIFICATION

SET PHOTO



little gem

MARKET + CAFE













STERLING POINT - LITTLE GEM CAFE

LOCATION + SET BUILD

SET PHOTOS



STERLING POINT - INT LITTLE GEM CAFE

SET BUILD

RENDER



STERLING POINT - INT LITTLE GEM CAFE

SET BUILD

RENDER



STERLING POINT - INT LITTLE GEM CAFE

SET BUILD

RENDER



STERLING POINT - INT LITTLE GEM CAFE

SET BUILD

PRODUCTION STILL



STERLING POINT - INT LITTLE GEM CAFE

SET BUILD

PRODUCTION STILL



STERLING POINT - INT LITTLE GEM CAFE

SET BUILD

SET PHOTO

ART DEPARTMENT

Zazu Myers.....Production Designer

Kerri Wylie.....Set Decorator

Mathew Birtch.....Art Director

Andrew Redekop.....Set Designer

Ethan Snow.....Set Designer

Cheryl Wan.....Set Designer

Jessica Terry.....Set Designer

Sasha Odesse..... Graphic Designer

Julia Carrie.....2nd Asst Graphic Designer

Andrea Raymond.....Art Dept Coordinator

Alisa Zanko.....Trainee Asst Art Director