
GEORGIE & MANDY'S
first MARRIAGE
PRODUCTION DESIGN
JOSEPH P. LUCKY






McAllister Auto & Tire
OIL CHANGE
TRANSMISSION
ALIGNMENT
BRAKE FLUID
NEW & USED
10% OFF
FOR FIRST TIME
CUSTOMERS
McAllister
Auto & Tire
NEW & USED TIRES
& WHEELS
OIL
CHANGE
$19.95
HUB CAPS
OFFICIAL VEHICLE
INSPECTION STATION


NOTICE!
ALL USED TIRES "SOLD AS IS"
We Accept
CASH OR CREDIT
Wheel ALIGNMENT
TIRE ROTATION
EXIT
McAllister Auto & Tire
Goodyear
MILLSTONE
Built For Life.
PARK'S PISTONS
SCHUMER
PARK'S PISTONS
SMt
Regular Oil Treatment fights motor oil breakdown.


NEW fatigue-proof TIRES
6 TIMES FORTIFIED
against WEAR
TEXAS
9JB 5KL


BEER
Nate's
Roadhouse
BEER
CHEVROLET
FORD


COLD BEER
BILLIARDS
Chill Out.
PTM-628


BEER
ON TAP
984 XRW
COLD BEER
Chill Out.
Poulos
Pilsner


984 XRW
BEER
















FIRST BAPTIST CHURCH OF MEDFORD
Carnival
WIN A FREE OIL CHANGE
1 TICKET
1 THROW
STUFF THE PUP


McAllister Auto & Tire
McAllister Auto & Tire
Carnival
4:15 / 18:45





25¢
25¢
RING TOSS
3 BALLS
BUY 1 and WIN
THE SPILL MILK
NO DIVING
LANES


Duke University



STUDIO IN USE
Duke University






TEXAS
ACE OF BASE

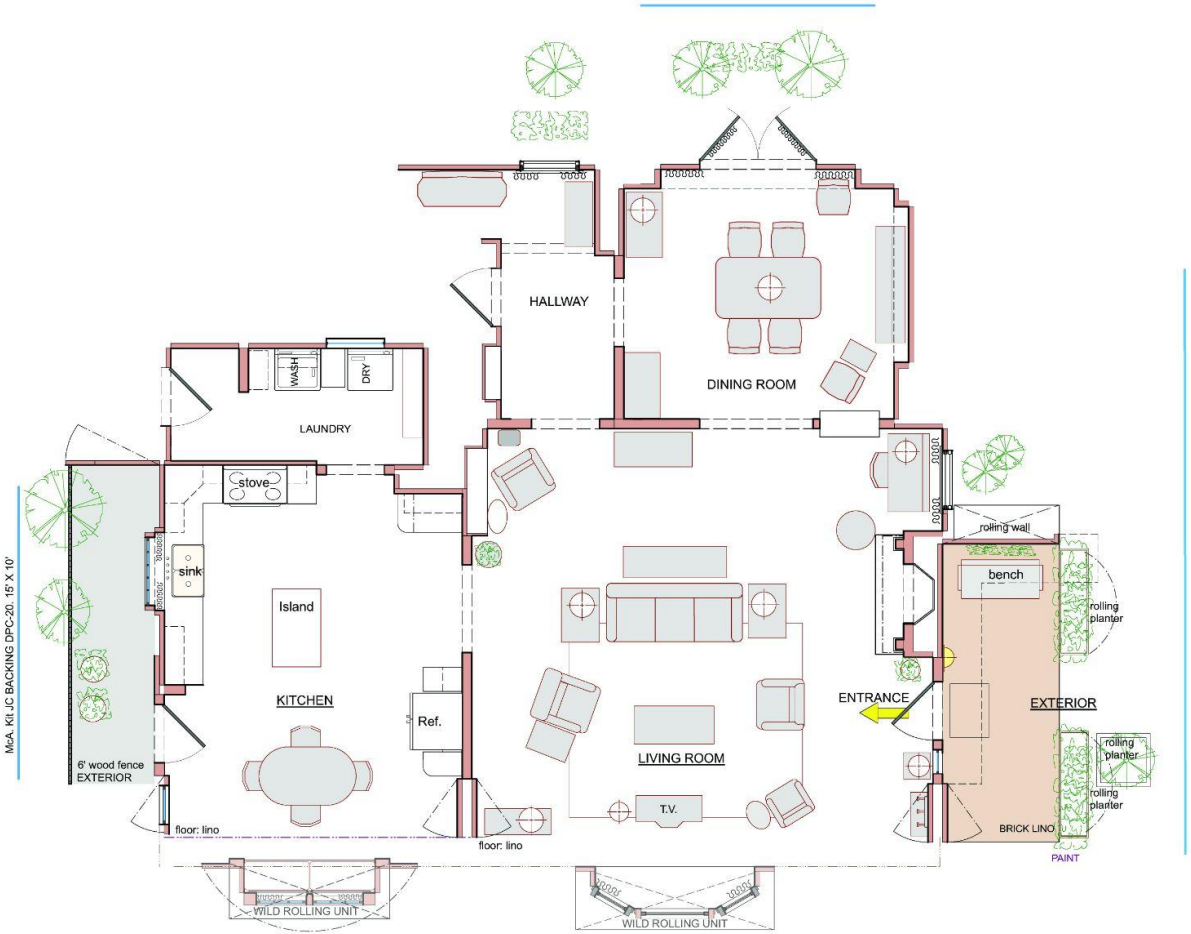

McALLISTER HOUSE

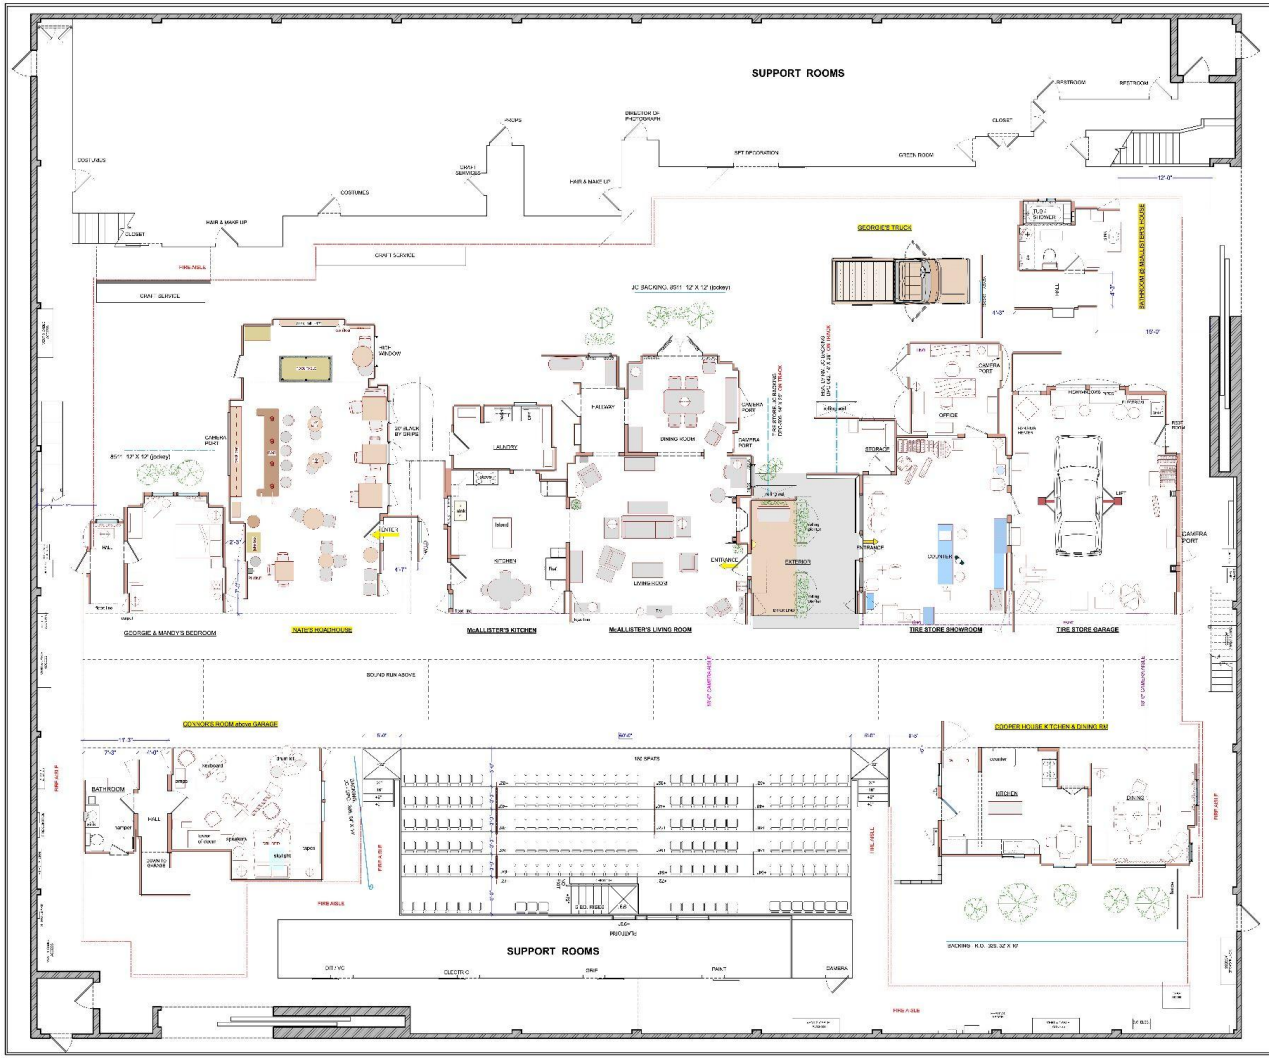
SUPPORT ROOMS
GEORGIE'S TRUCK
GEORGIE & MANDY'S BEDROOM
NATE'S HOUSEBOAT
McALLISTER'S KITCHEN
McALLISTER'S LIVING ROOM
TIRE STORE SHOWROOM
TIRE STORE GARAGE
BOUND RUN ABOVE
CONVOYS ROOM above GARAGE
COOPER HOUSE KITCHEN & DINING RM
SUPPORT ROOMS
GEORGIE & MANDY'S First MARRIAGE
SEASON 2
EPS 213
Stage 25 SPOTTING PLAN
11.25.25
1/4" = 1'-0"
Location: WARNER BROS. STAGE 25

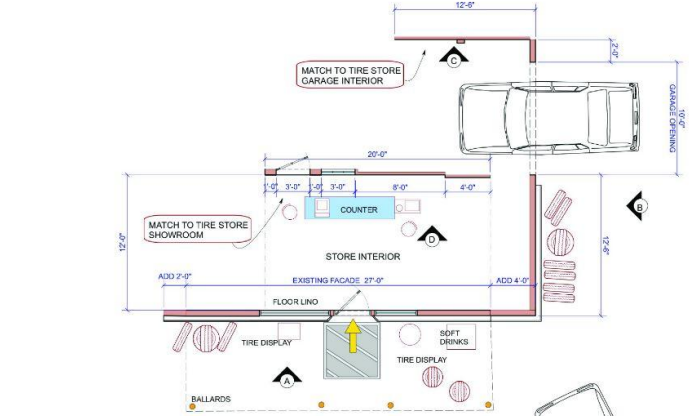

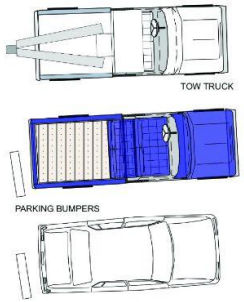







PLAN - EXTERIOR McALLISTER TIRE STORE & GARAGE. ESTABLISHING SHOT


SCALE: 1/4" =1'-0"

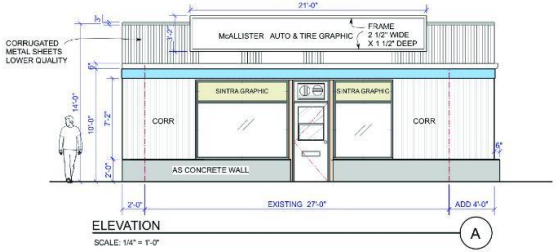

ELEVATION A


SCALE: 1/4" = 1'-0"

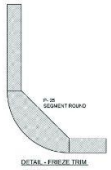

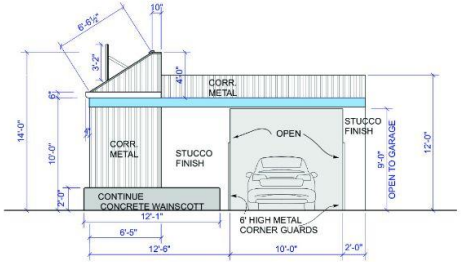

ELEVATION B

SCALE: 1/4" = 1'-0"

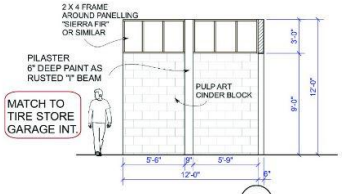


ELEVATION C

SCALE: 1/4" = 1'-0"



ELEVATION

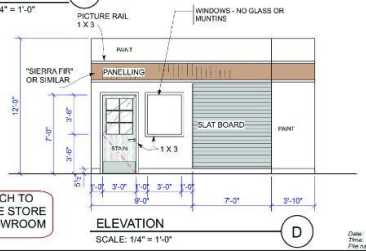

ELEVATION D

SCALE: 1/4" = 1'-0"

Date: 10/15/24
Time: 2:37:20 PM
File name: Exterior Tire Store Est. Shot_2024.10.15.vwx

WARNER BROS. PARKING LOT "S"

GEORGIE & MANDY'S first MARRIAGE

SEASON 1


EXT. McALLISTER TIRE STORE & GARAGE ESTABLISHING SHOT


Chuck Lorre, Steve Molaro, Steve Holland
EXECUTIVE PRODUCERS

Robin Green, Producer	Joseph P. Lucky, Post Sup.
	Melody Harrop, Art Dir.
Mark Cendrowski, Director	Richard C. Walker, Set Dec.
Buzz Feitshans, IV, P.	Cliff Whalen, Const.

6.21.24 PAGE 1

Location: WARNER BROS. LOT "S"

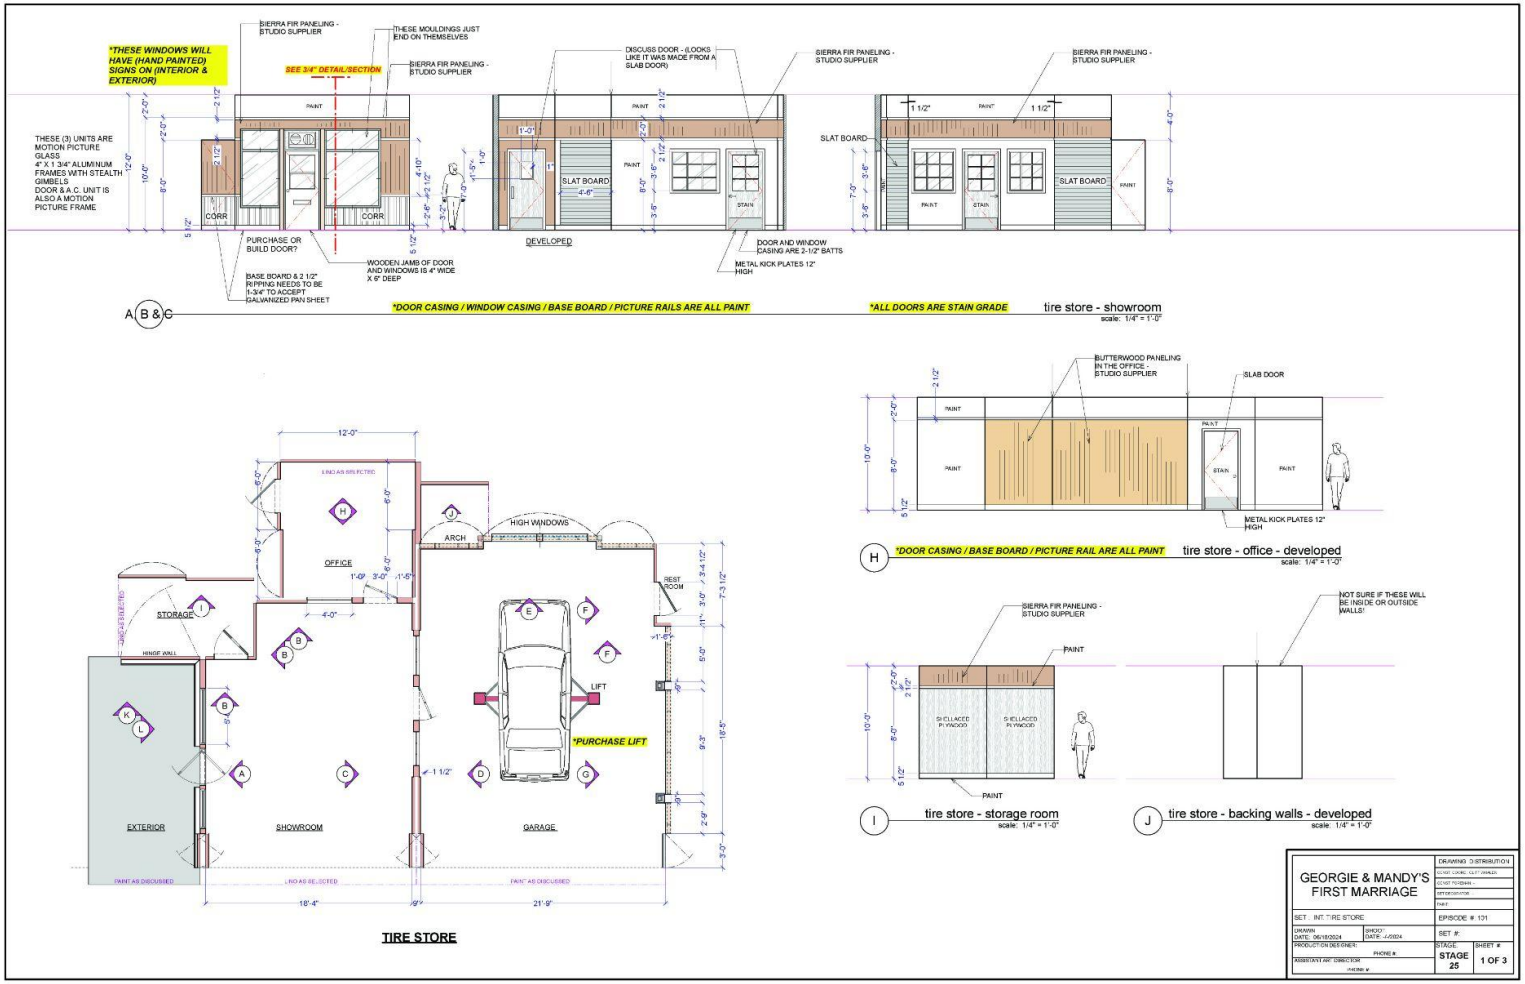
*THESE WINDOWS WILL HAVE (HAND PAINTED) SIGNS ON (INTERIOR & EXTERIOR)
SEE 3/4" DETAIL/SECTION
SIERRA FIR PANELING - STUDIO SUPPLIER
THESE MOULDINGS JUST END ON THEMSELVES
DISCUSS DOOR - (LOOKS LIKE IT WAS MADE FROM A SLAB DOOR)
THESE (3) UNITS ARE MOTION PICTURE GLASS 4" X 1 3/4" ALUMINUM FRAMES WITH STEALTH GIMBELS DOOR & A.C. UNIT IS ALSO A MOTION PICTURE FRAME
CORR
PURCHASE OR BUILD DOOR?
BASE BOARD & 2 1/2" RIPPING NEEDS TO BE 1-3/4" TO ACCEPT GALVANIZED PAN SHEET
WOODEN JAMB OF DOOR AND WINDOWS IS 4" WIDE X 6" DEEP
SLAT BOARD
DEVELOPED
METAL KICK PLATES 12" HIGH
DOOR AND WINDOW CASING ARE 2-1/2" BATTS
A B & C
*DOOR CASING / WINDOW CASING / BASE BOARD / PICTURE RAILS ARE ALL PAINT
*ALL DOORS ARE STAIN GRADE
tire store - showroom
scale: 1/4" = 1'-0"
BUTTERWOOD PANELING IN THE OFFICE - STUDIO SUPPLIER
SLAB DOOR
METAL KICK PLATES 12" HIGH
H
*DOOR CASING / BASE BOARD / PICTURE RAIL ARE ALL PAINT
tire store - office - developed
scale: 1/4" = 1'-0"
12'-0"
LINO AS SELECTED
OFFICE
HIGH WINDOWS
ARCH
REST ROOM
STORAGE
HINGE WALL
LIFT
*PURCHASE LIFT
EXTERIOR
SHOWROOM
GARAGE
PAINT AS DISCUSSED
LINO AS RE-SELECTED
18'-4"
9'-9"
21'-9"
SIERRA FIR PANELING - STUDIO SUPPLIER
PAINT
SELLACED PLYWOOD
I
tire store - storage room
scale: 1/4" = 1'-0"
NOT SURE IF THESE WILL BE INSIDE OR OUTSIDE WALLS!
J
tire store - backing walls - developed
scale: 1/4" = 1'-0"
TIRE STORE
GEORGIE & MANDY'S FIRST MARRIAGE
DRAWING DISTRIBUTION
SET - INT. TIRE STORE
EPISODE #: 101
DRAWN DATE: 06/18/2024
SHOOT DATE: -/-/2024
SET #:
PRODUCTION DESIGNER:
PHONE #:
ASSISTANT ART DIRECTOR
PHONE #:
STAGE: STAGE 25
SHEET #: 1 OF 3

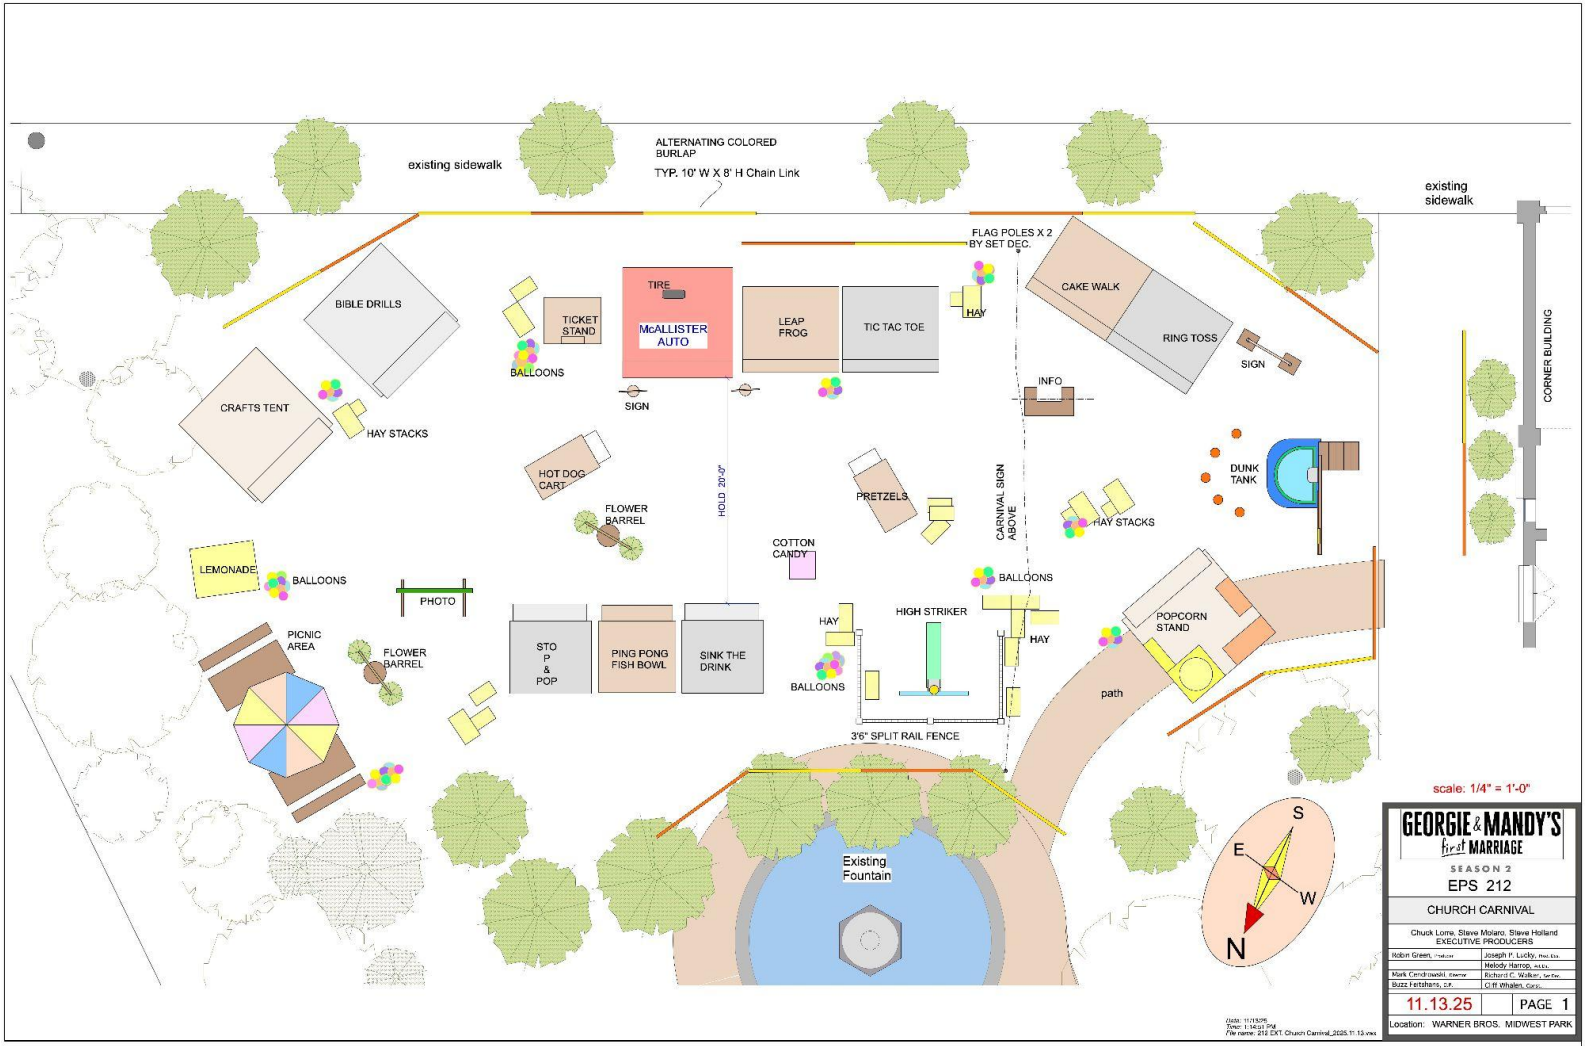
existing sidewalk
ALTERNATING COLORED BURLAP
TYP. 10' W X 8' H Chain Link
existing sidewalk
CORNER BUILDING
FLAG POLES X 2 BY SET DEC.
BIBLE DRILLS
TICKET STAND
BALLOONS
TIRE
McALLISTER AUTO
SIGN
LEAP FROG
TIC TAC TOE
HAY
CAKE WALK
RING TOSS
SIGN
INFO
CRAFTS TENT
HAY STACKS
HOT DOG CART
FLOWER BARREL
HOLD 20'-0"
PRETZELS
CARNIVAL SIGN ABOVE
DUNK TANK
HAY STACKS
LEMONADE
BALLOONS
PHOTO
COTTON CANDY
BALLOONS
PICNIC AREA
FLOWER BARREL
STO P & POP
PING PONG FISH BOWL
SINK THE DRINK
HAY
BALLOONS
HIGH STRIKER
HAY
POPCORN STAND
path
3'6" SPLIT RAIL FENCE
Existing Fountain
S
E
W
N
scale: 1/4" = 1'-0"
GEORGIE & MANDY'S first MARRIAGE
SEASON 2
EPS 212
CHURCH CARNIVAL
Chuck Lorre, Steve Molaro, Steve Holland
EXECUTIVE PRODUCERS
Robin Green, Joseph P. Lucky,
Melody Harrop,
Mark Cendrowski, Richard C. Walker,
Buzz Feitshans, Cliff Whalen,
11.13.25
PAGE 1
Location: WARNER BROS. MIDWEST PARK

CARNIVAL GRAPHICS





McAllister Auto & Tire



































NEWS STATION WALL





7 KGMQ NEWS

GRAPHICS