





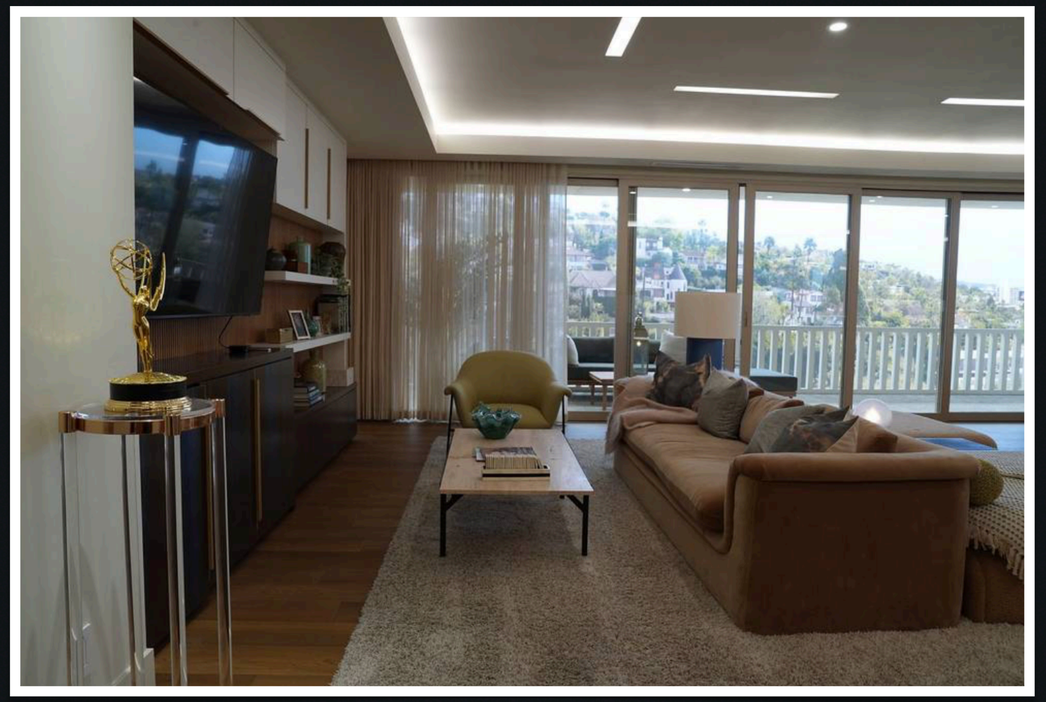


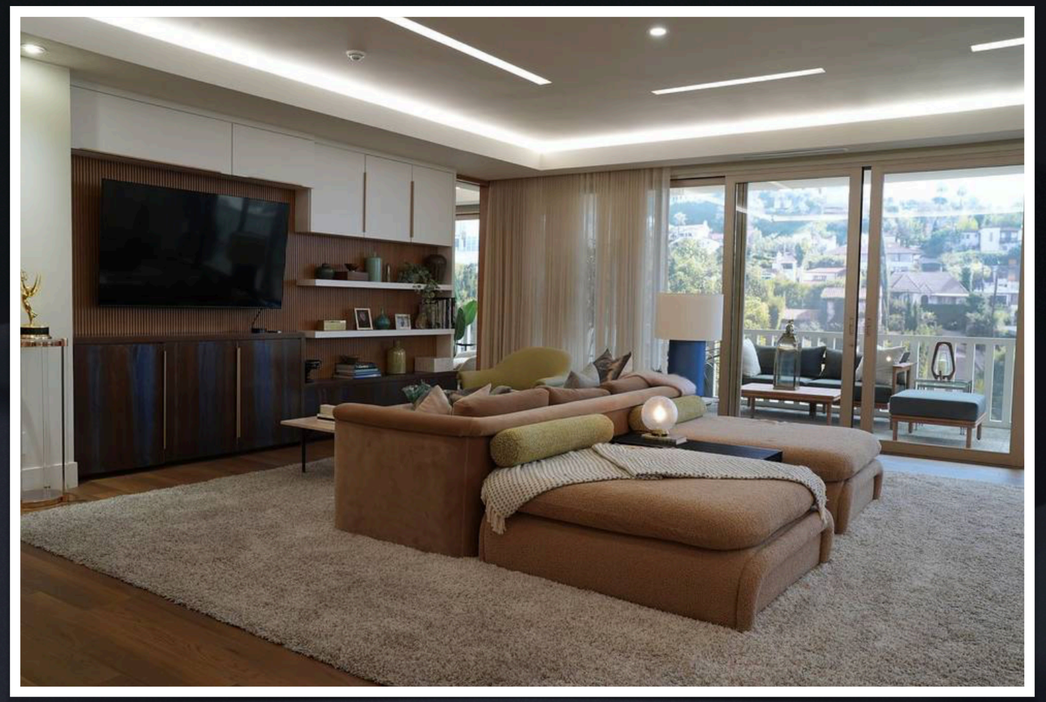


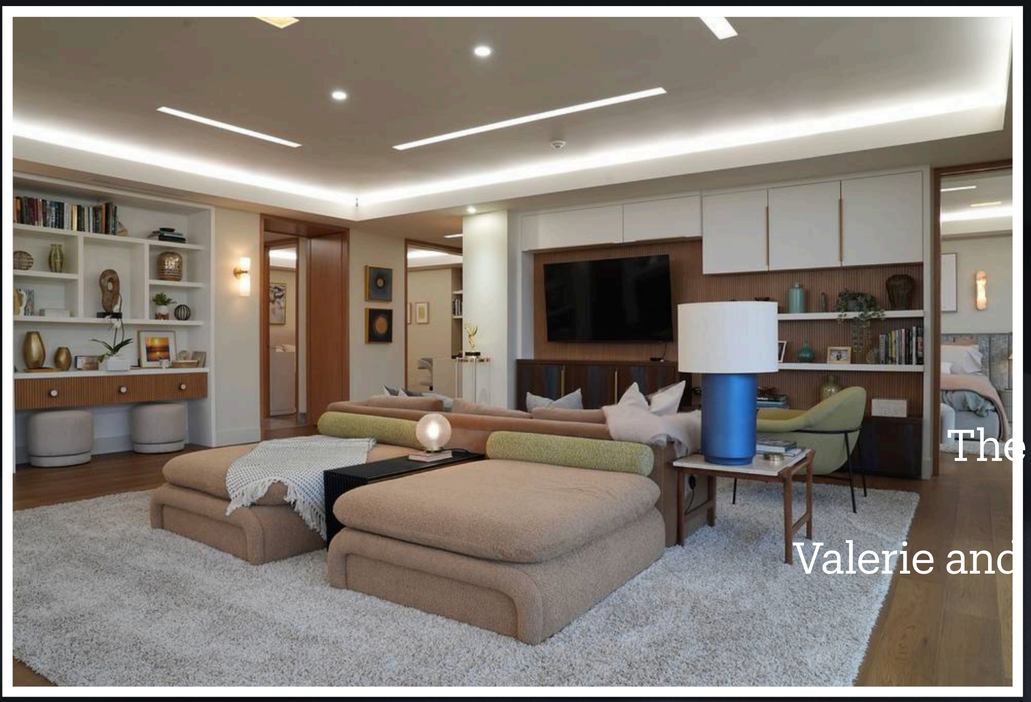

The Comeback S3
EP303
Valerie and Marks Condo-
Living Room

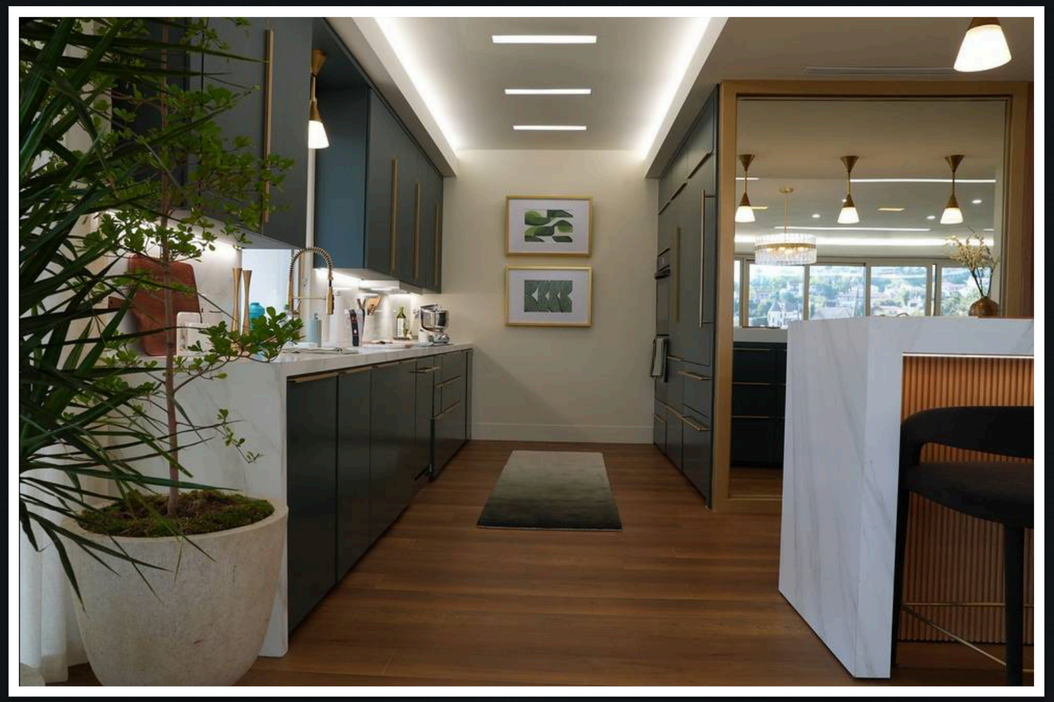

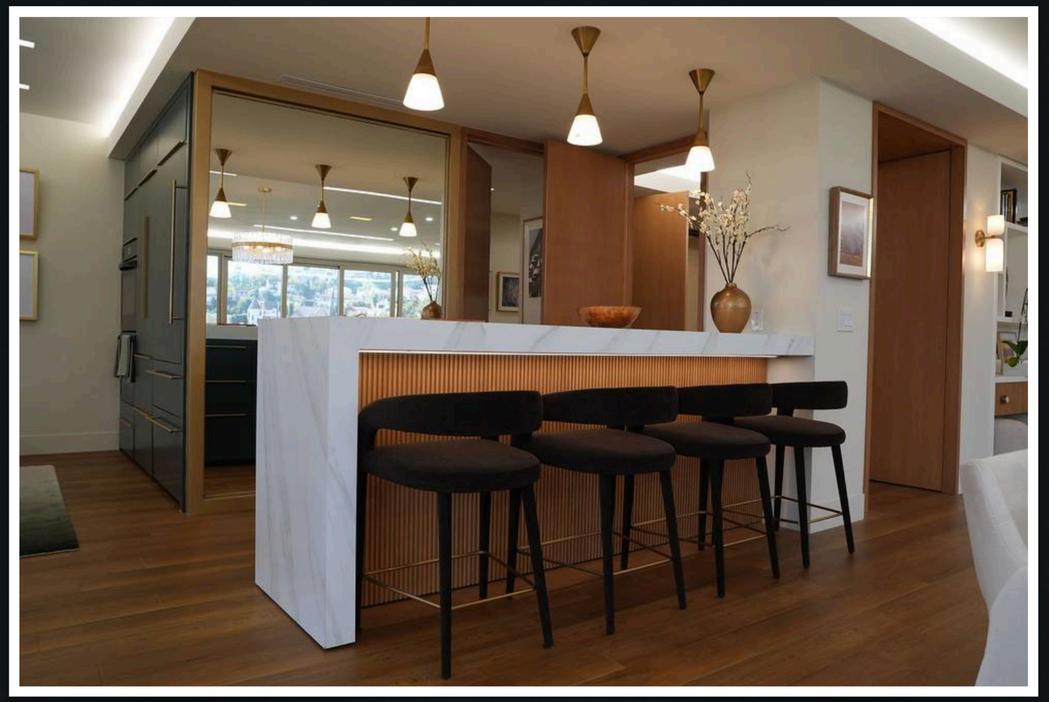

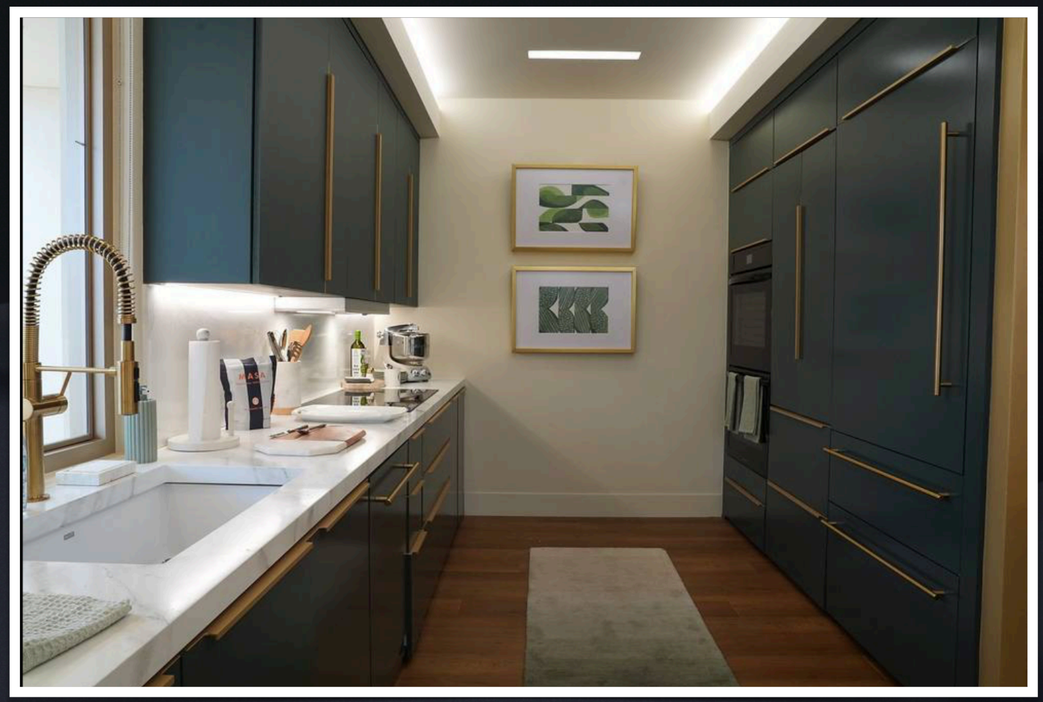




The Comeback S3
EP303
Valerie and Marks Condo-
Kitchen







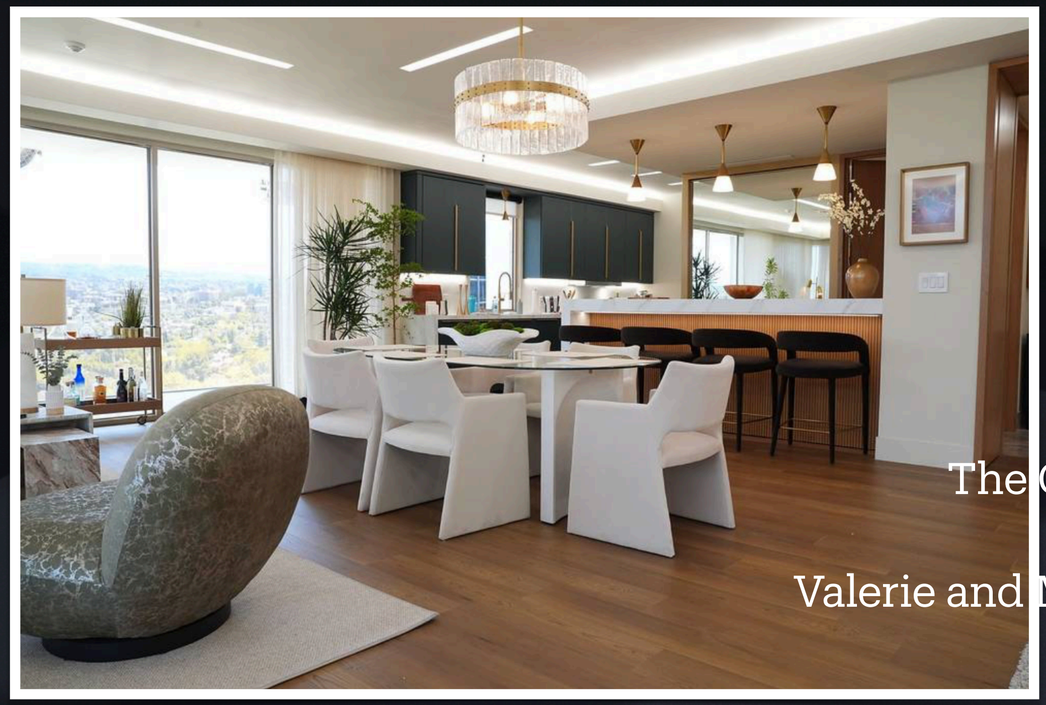


The Comeback S3
EP303
Valerie and Marks Condo-
Dining Room










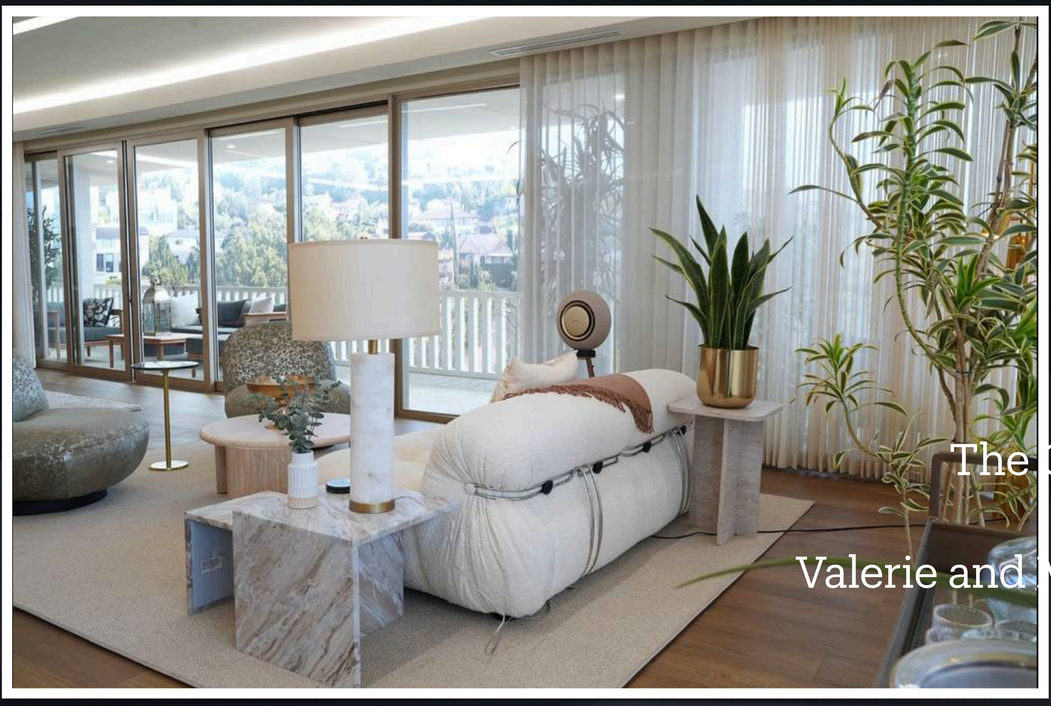

The Comeback S3
EP303
Valerie and Marks Condo-
Sitting Area

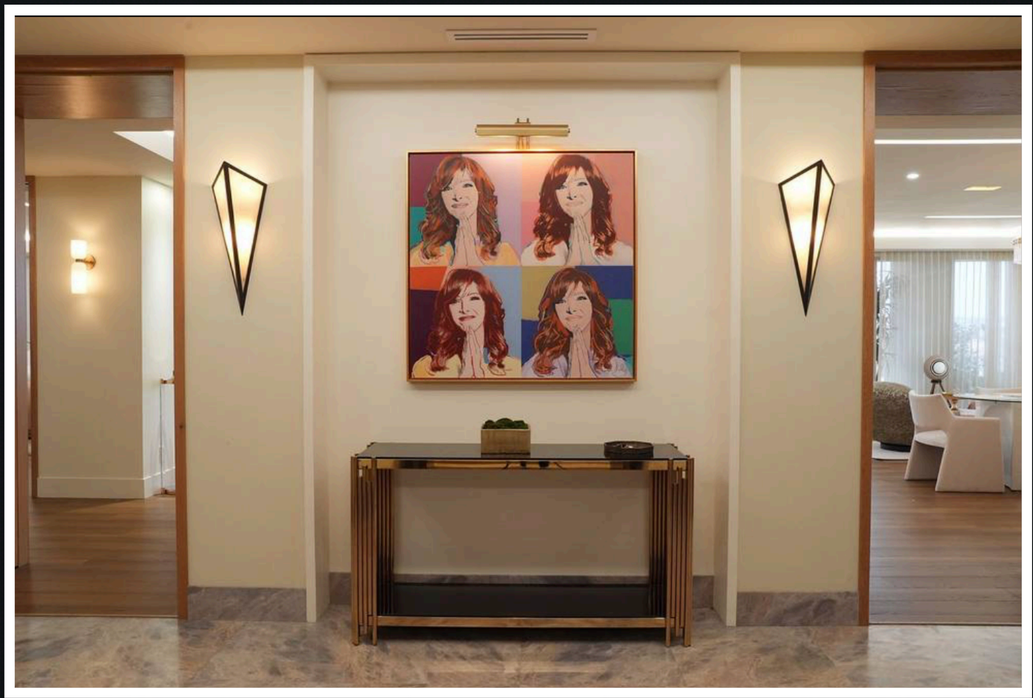

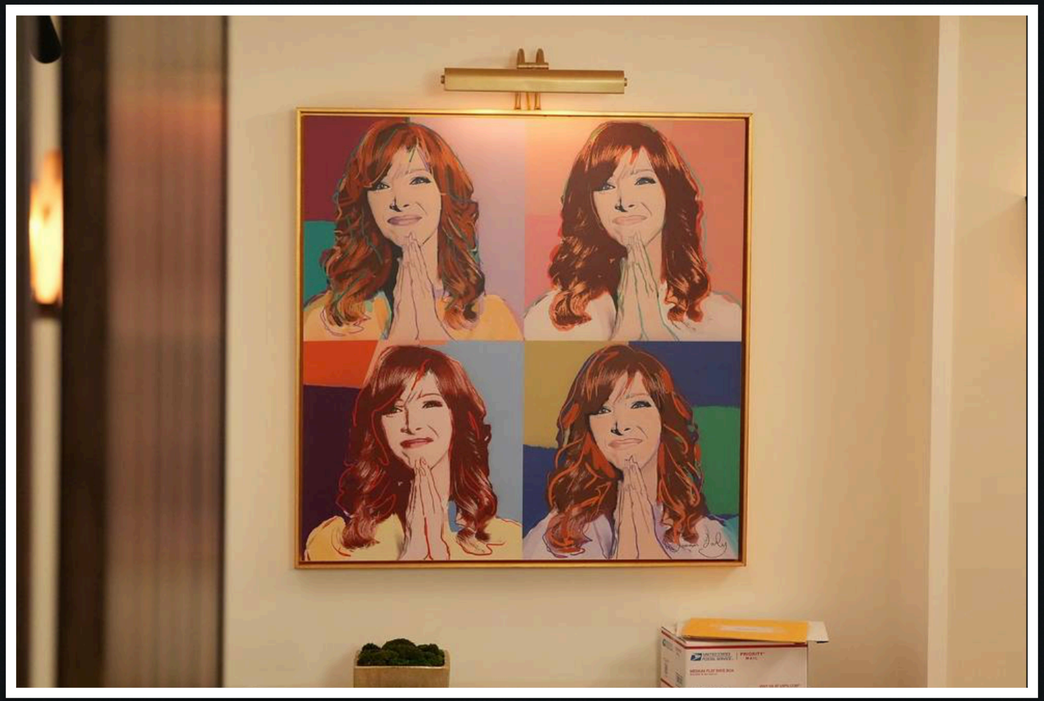

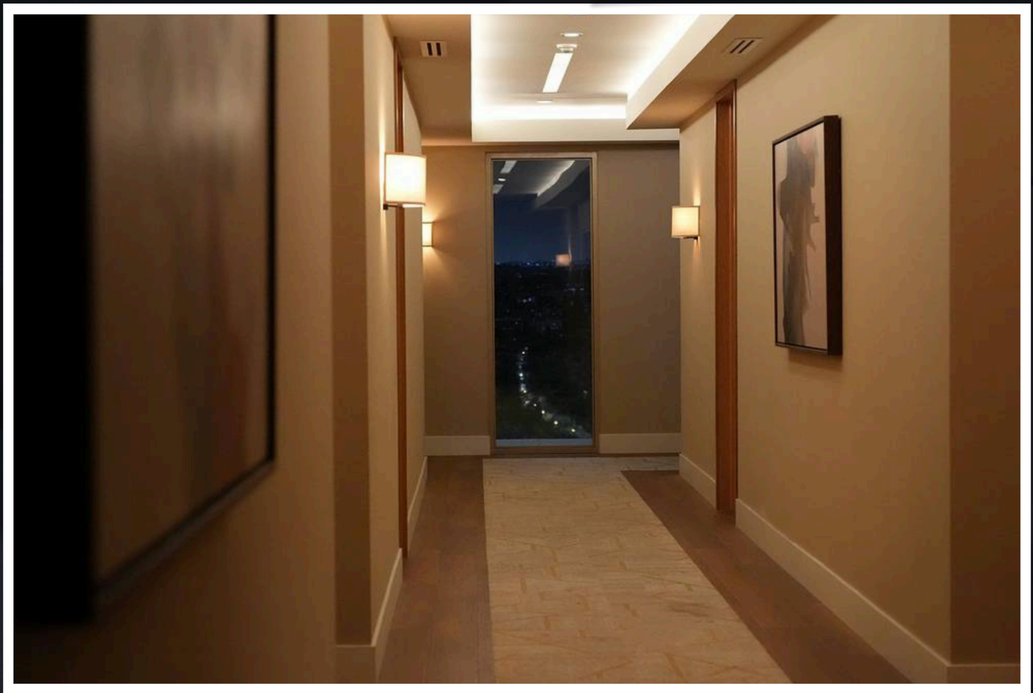


The Comeback S3
EP303
Valerie and Marks Condo-
Foyer/Hallway








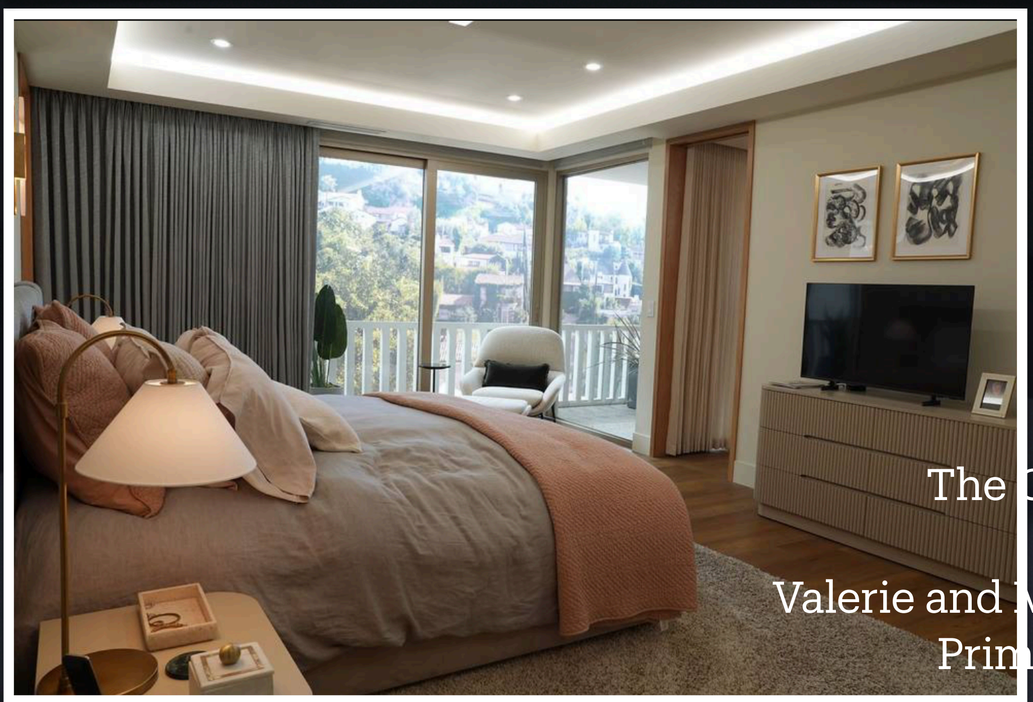


The Comeback S3
EP303
Valerie and Marks Condo-
Primary Bedroom



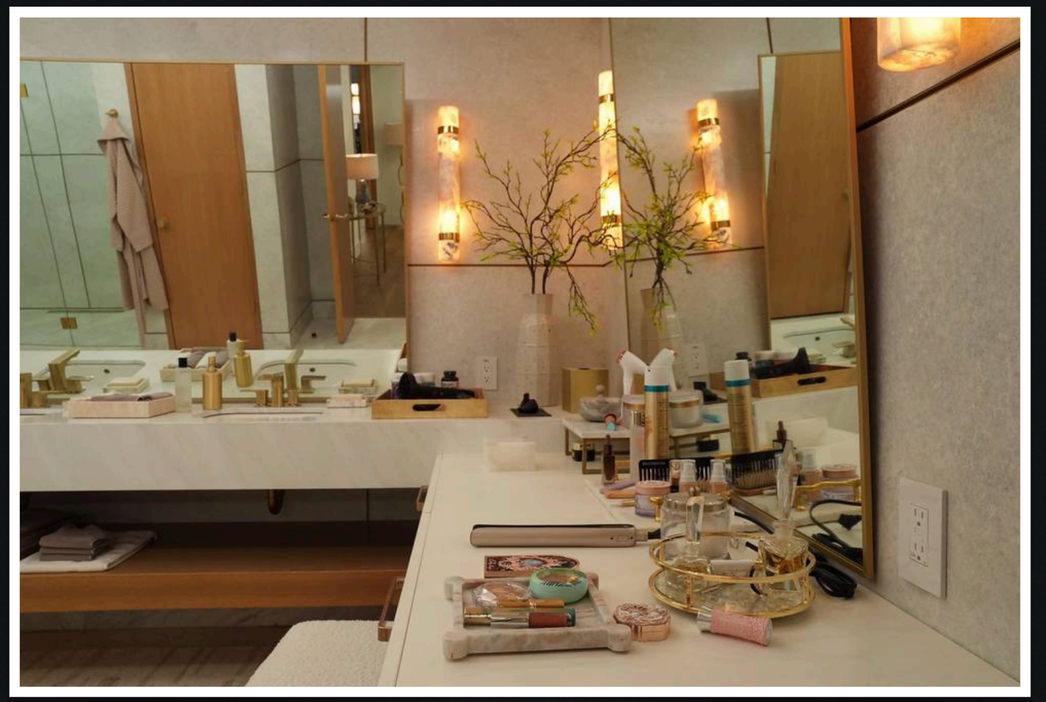



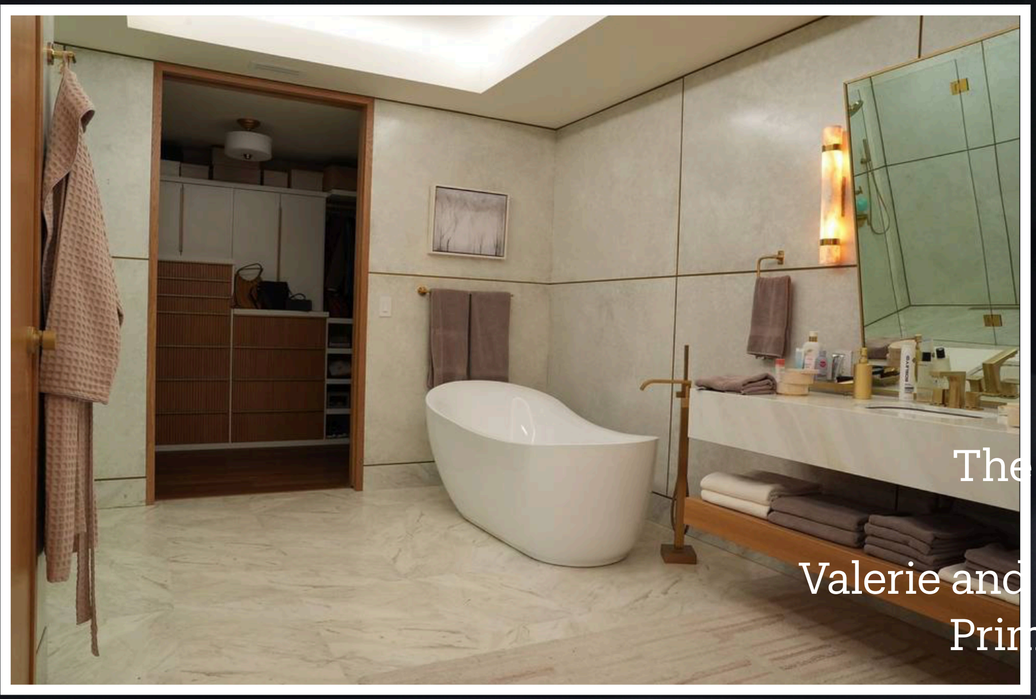

The Comeback S3
EP303
Valerie and Marks Condo-
Primary Bathroom








The Comeback S3
EP303
Valerie and Marks Condo-
Guest Room/Hall/Guest Bath






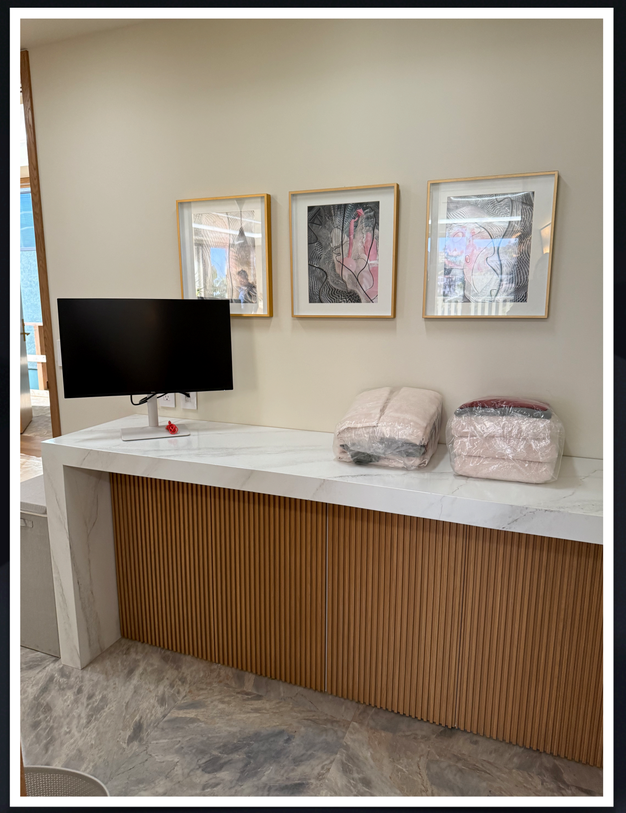




The Comeback S3
EP303
Valerie and Marks Condo-
Laudry Room

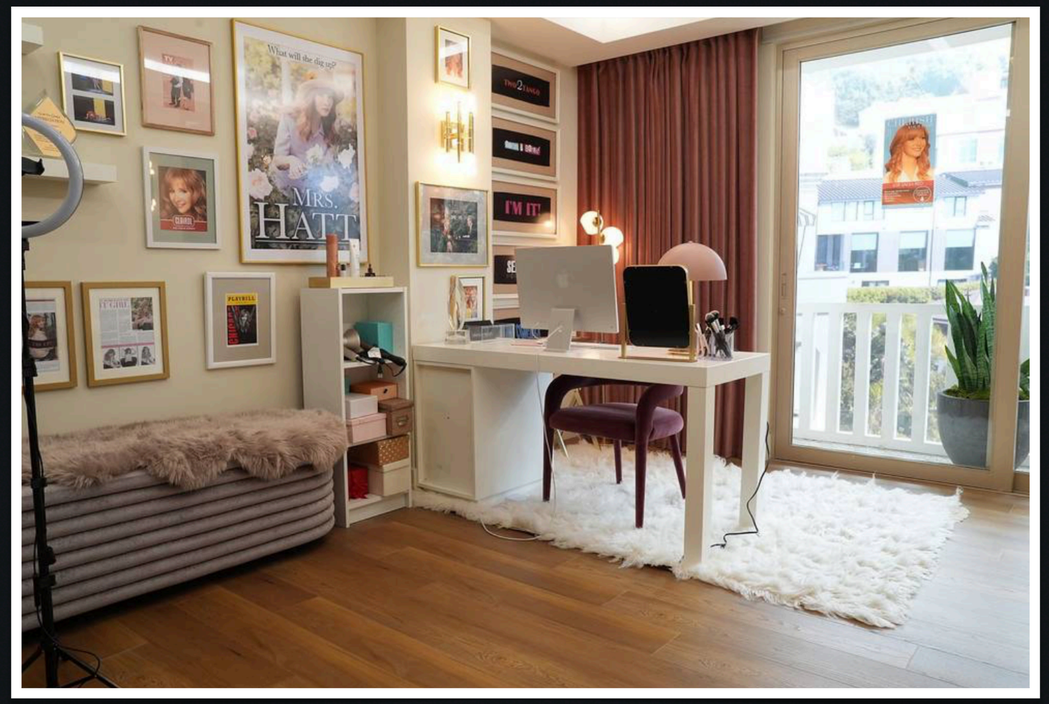






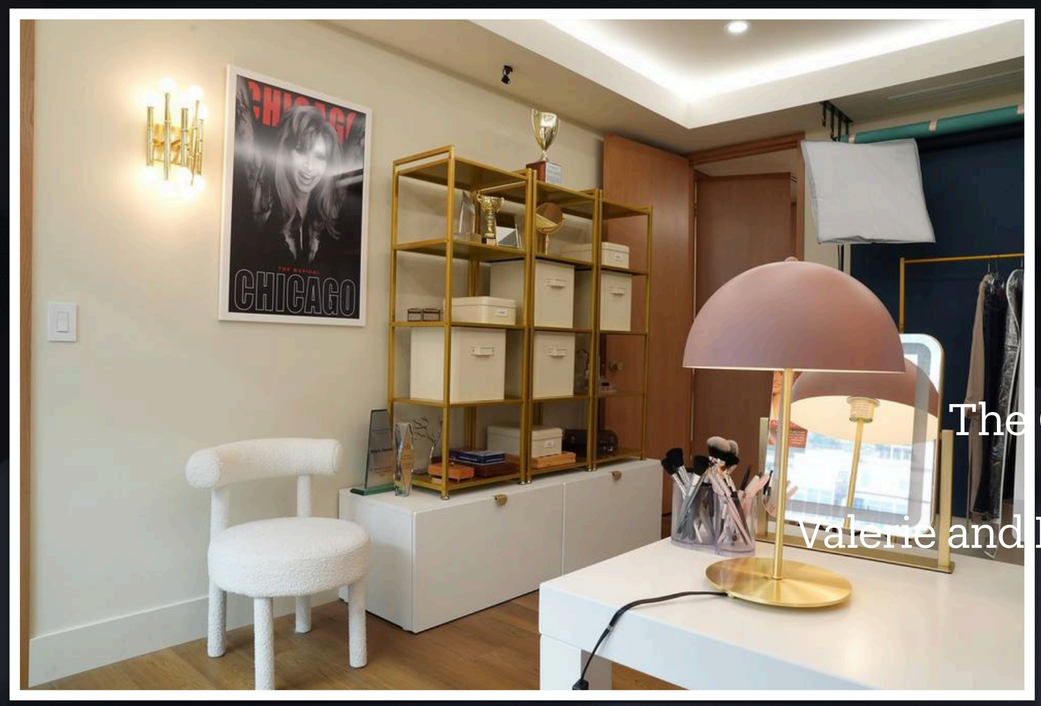

The Comeback S3
EP303
Valerie and Marks Condo-
“It Room”

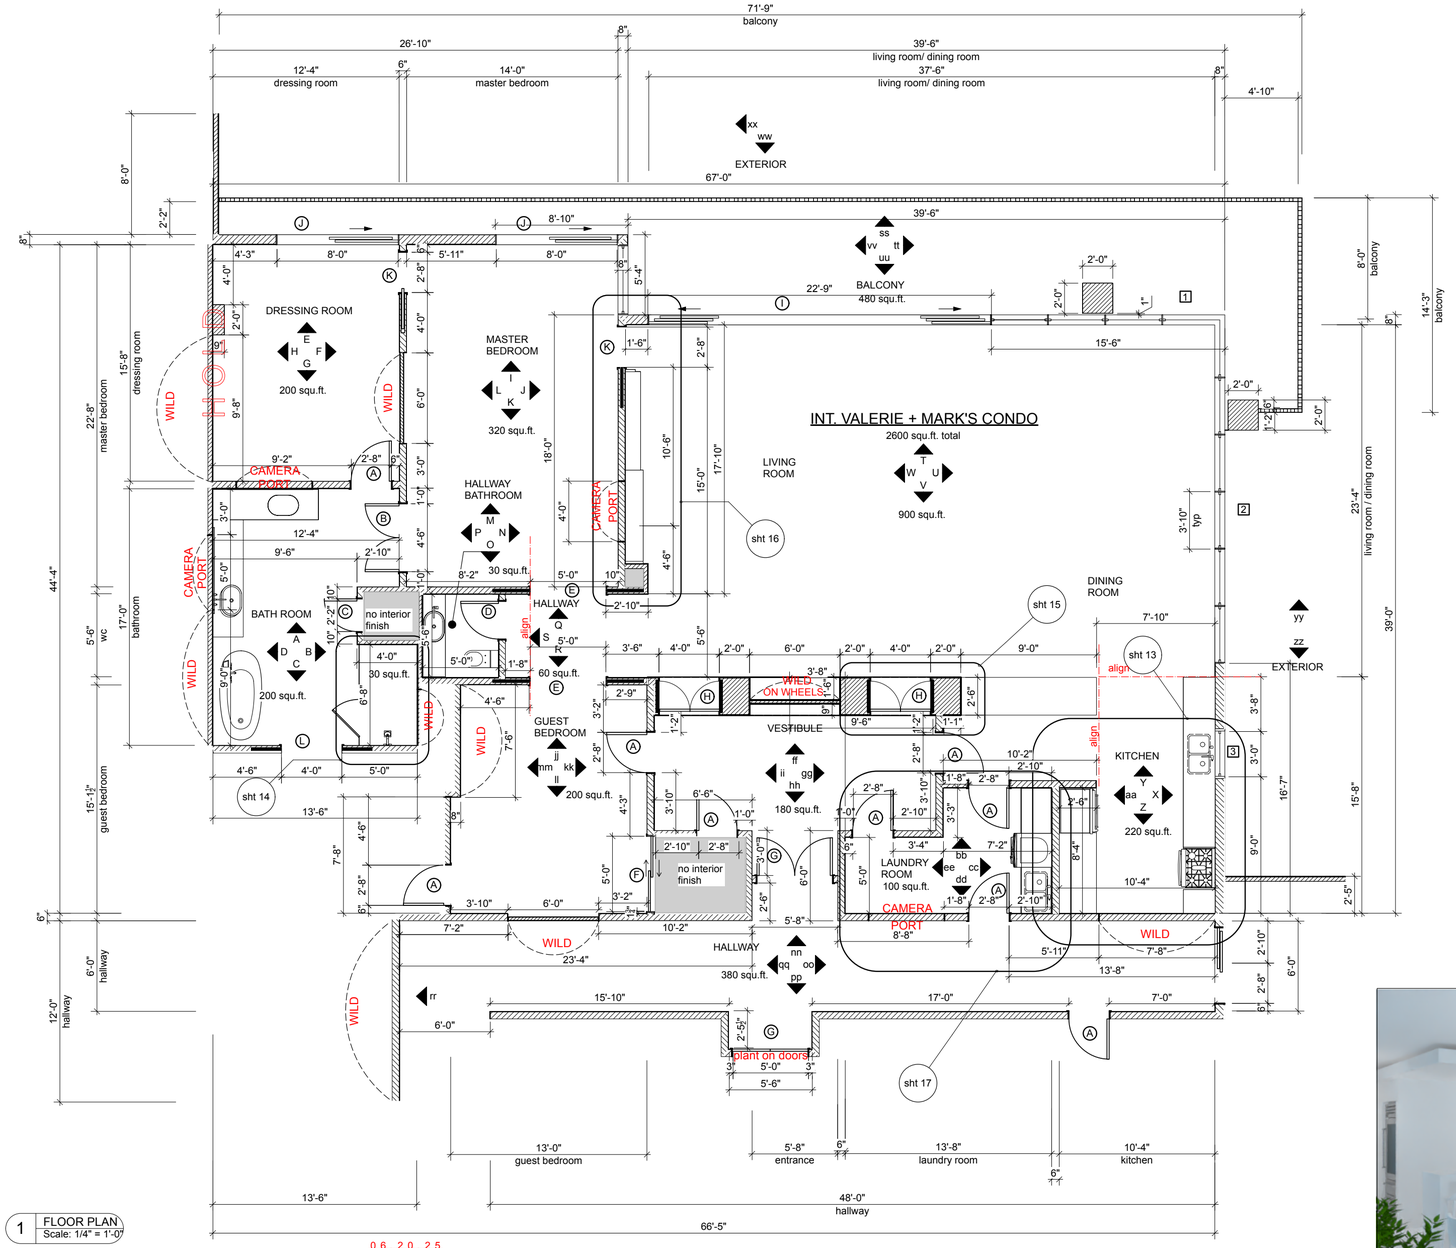

1 FLOOR PLAN
Scale: 1/4" = 1'-0"

SHEET NUMBER	SHEET NAME	RELEASED
sheet 1	stage 10 spotting plan	06.17.25
sheet 2	platform plan	06.17.25
sheet 3	floor plan	rev 06.25.25
sheet 4	flooring plan	06.17.25
sheet 5	reflected ceiling plan	rev 06.24.25
sheet 6	interior elevations	rev 06.24.25
sheet 7	interior elevations	rev 06.24.25
sheet 8	interior elevations	rev 06.24.25
sheet 9	exterior elevations	06.17.25
sheet 10	door and window schedule	rev 06.24.25
sheet 11	lighting plan	
sheet 12	details - bathroom	
sheet 13	details - kitchen	HOLD waiting for appliance dimensions
sheet 14	details - shower	
sheet 15	details - entry cabinets	06.24.25
sheet 15	details - tv cabinet	next up
sheet 16	details - laundry room	
sheet 17	details - balcony	
sheet 18	details - laundry room cabinets	
sheet 19	renderings	
sheet 20	furniture plan	

NOTES:
HOLD dressing room wall (elevation H)
HOLD all camera port cut outs
HOLD kitchen counters and cabinetry
HOLD wild walls in master bedroom (elevation L) and guest bedroom (elevation II)



REVISED
Date: Thursday, June 26, 2025
Time: 1:11:37 PM

06.20.25
moved door jambs in hallway 4" to accommadate pocket doorpanels
deleted corner in laundry room
added pocket door in master/living room

06.24.25
changed length of wall to 16'7"
changed all glass windows and doors in living room/ dining room to EQUAL WIDTH
moved kitchen window placement
changed door type in dressing room from type A to type K

06.25.25
changed interior walls from 5 1/2" to 6"

THE COMEBACK SEASON 3

DRAWING TITLE: Floor Plan
SET NAME: Int.Valerie + Mark's Condo
DATE: 6/26/25
DRAWN BY:
DRAWING #: 3
DIRECTOR: Micheal Patrick King
PROD. DESIGNER: Kitty Doris-Bates
ART DIRECTOR: Vanessa Mullen-Alejo
CONSTRUCTION COORDINATOR: Kevin Wenger
SET LOCATION: STAGE 10 WB
SET #: 100
SCALE: AS NOTED
APPROVED:
amort

The Comeback S3
EP303
Valerie and Marks Condo- Floor Plan







The Comeback S3
Episode 303
Stage 24-How's That Set
B&B Lobby









The Comeback S3
Episode 303
Stage 24-How's That Set
B&B Lobby









The Comeback S3
Episode 303
Stage 24-How's That Set
Pottery Studio









The Comeback S3
Episode 303
Stage 24-How's That Set
Wardrobe Department










The Comeback S3
Episode 303
Stage 24: How's That Set
Wardrobe Department

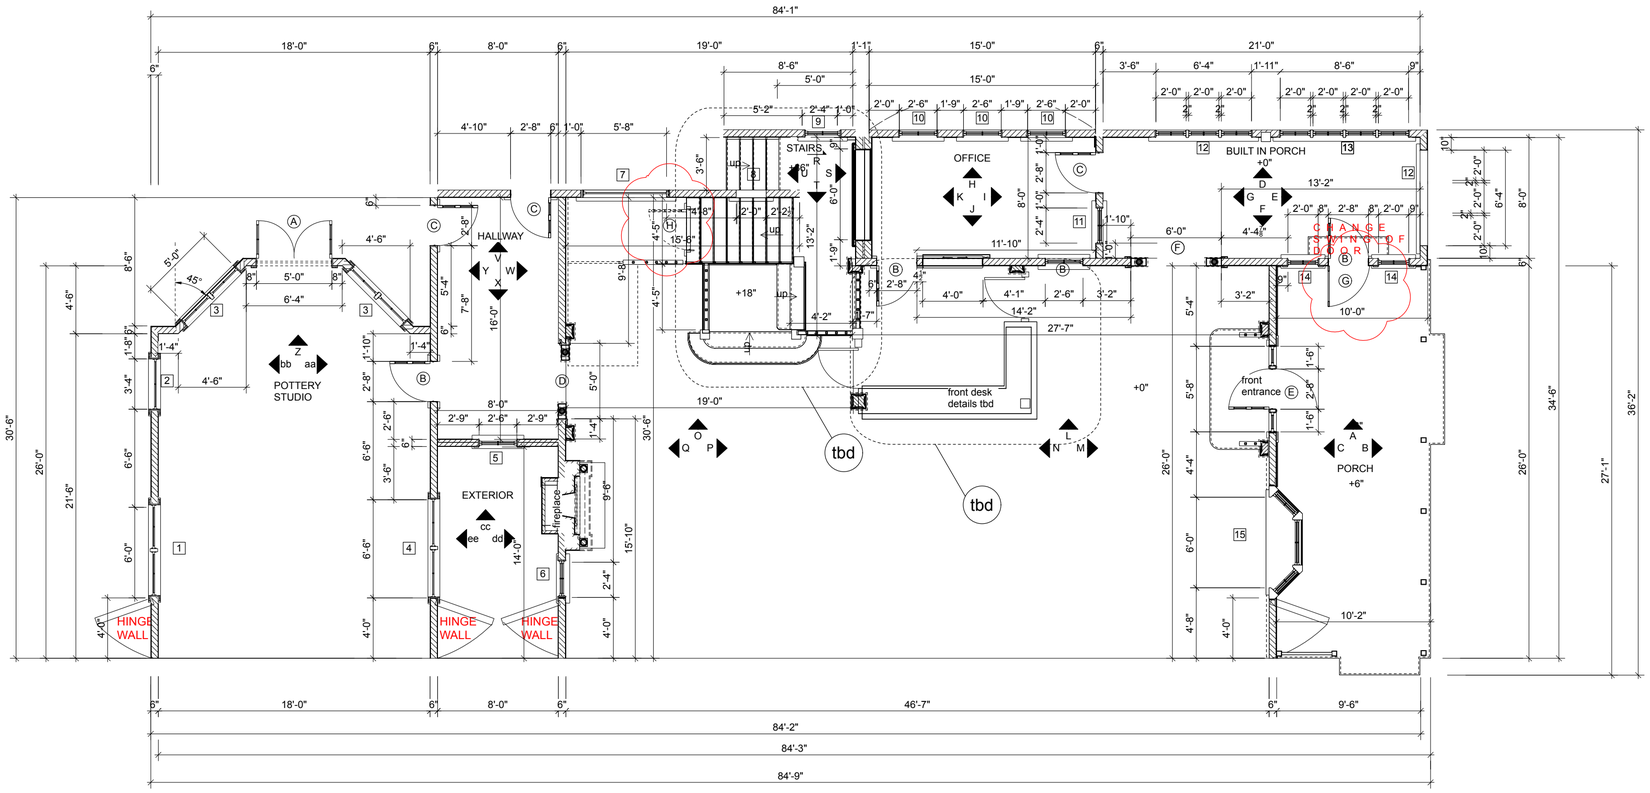

2 FLOOR PLAN
Scale: 1/4" = 1'-0"

REVISED

07.31.25 changed window type 5 to 10
07.31.25 changed interior front step
08.04.25 changed elevations L,F+J

08.08.25 changed elevations L+J, changed window to a door

08.08.25 added door on elevation J+O
08.11.25 added (1) to door type b

08.12.25 deleted (1) to door type b

08.12.25 added scalloped shingles on exterior elevation A+C

08.13.25 added(1) to door type G+H change door swing on elevation F

SHEET NUMBER	SHEET NAME	RELEASED	
sheet 1	stage 24 spotting plan	REV	08.13.25
sheet 2	platform plan	REV	08.04.25
sheet 3	layout plan	REV	08.04.25
sheet 4	floor plan	REV	08.13.25
sheet 5	flooring plan		08.04.25
sheet 6	reflected ceiling plan	HOLD	07.31.25
sheet 7	interior and exterior elevations	REV	08.13.25
sheet 7A	elevations WALLS ONLY		08.04.25
sheet 8	interior and exterior elevations		08.04.25
sheet 8A	elevations WALLS ONLY		07.22.25
sheet 9	window schedule	REV	08.04.25
sheet 10	details - windows		07.28.25
sheet 11	details - windows		07.28.25
sheet 12	details - windows		07.28.25
sheet 13	details - windows		07.28.25
sheet 14	details - windows		07.28.25
sheet 15	details - windows		07.28.25
sheet 16	details - windows		07.28.25
sheet 17	details - windows		08.13.25
sheet 18	details - windows		08.13.25
sheet 19	door schedule	REV	08.13.25
sheet 20	details - doors		07.28.25
sheet 21	details - doors		07.30.25
sheet 22	details - doors		07.28.25
sheet 23	details - doors		07.30.25
sheet 24	details - stairs		08.04.25
sheet 25	details - newel post and column		up next
sheet 26	details - porch		08.04.25
sheet 27	details - porch		up next
sheet 28	details - FSD porch		08.01.25
sheet 29	details - key cabinet		up next
sheet 30	details - bookcase		08.12.25
sheet 31	details - columns		08.08.25
sheet 32	details - front desk		
sheet 33	details - chimney		08.08.25
sheet 34	details - panel layout		08.08.25
sheet 35	details - panel layout		08.08.25
sheet 36	details - 3/4 column		up next
sheet 37	details - full column		up next
sheet 38	hardware sheet		
sheet 39	screenshots for paint callout		08.13.25
sheet 40	screenshots for paint callout		08.13.25
sheet 41	screenshots for paint callout		08.13.25
sheet 42	screenshots for paint callout		08.13.25
sheet 43	screenshots for paint callout		08.13.25
sheet 44	screenshots for paint callout		08.13.25
sheet 45	details - doors		08.13.25
sheet 46			
sheet 47			
sheet 48			
sheet 49			
sheet 50			
sheet 51			

NOTES:

Date: **Wednesday, August 13, 2025**
Time: **12:42:51 PM**

THE COMEBACK SEASON 3

DRAWING TITLE: Floor Plan
SET NAME: Int.Victorian Sitcom Set
DATE: 8/13/25
DRAWN BY:
DRAWING #: 4
DIRECTOR:
PROD. DESIGNER:
SUP ART DIRECTOR:
CONSTRUCTION COORDINATOR:
SET LOCATION: STAGE 24 WB
SET #: XX
EPISODE: XX
SCALE: AS NOTED
APPROVED:

The Comeback S3
Episode 303
Stage 24-How's That Set
B&B Lobby Elevation









The Comeback S3
Episode 303
Melrose Avenue Podcast Studio










The Comeback S3
Episode 303
Melrose Avenue Podcast Studio

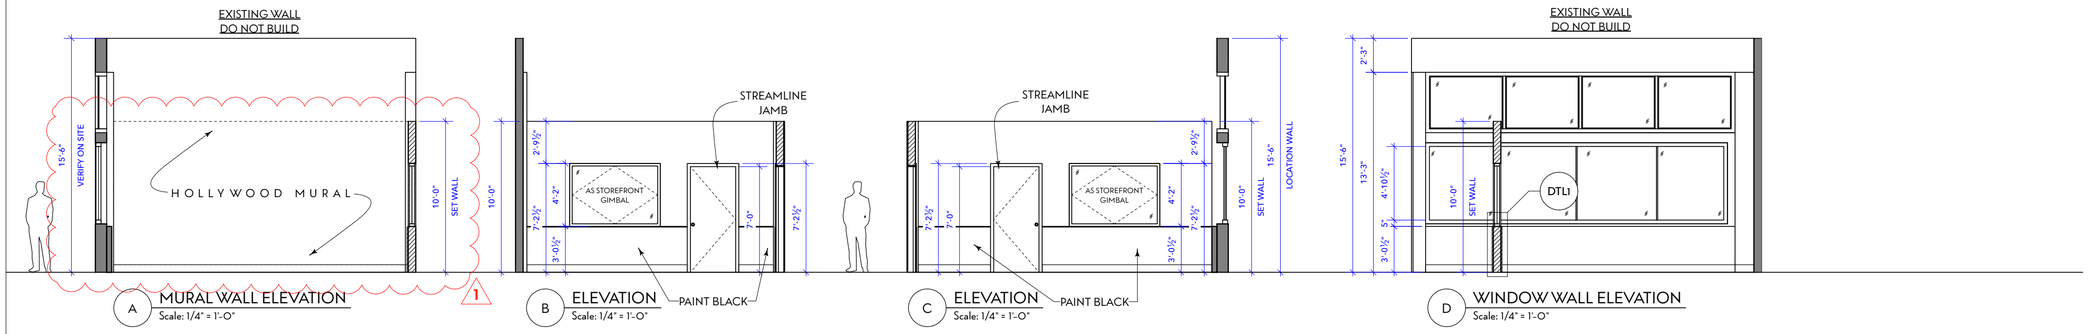


A MURAL WALL ELEVATION
Scale: 1/4" = 1'-O"

1

B ELEVATION
Scale: 1/4" = 1'-O"

C ELEVATION
Scale: 1/4" = 1'-O"


D WINDOW WALL ELEVATION
Scale: 1/4" = 1'-O"

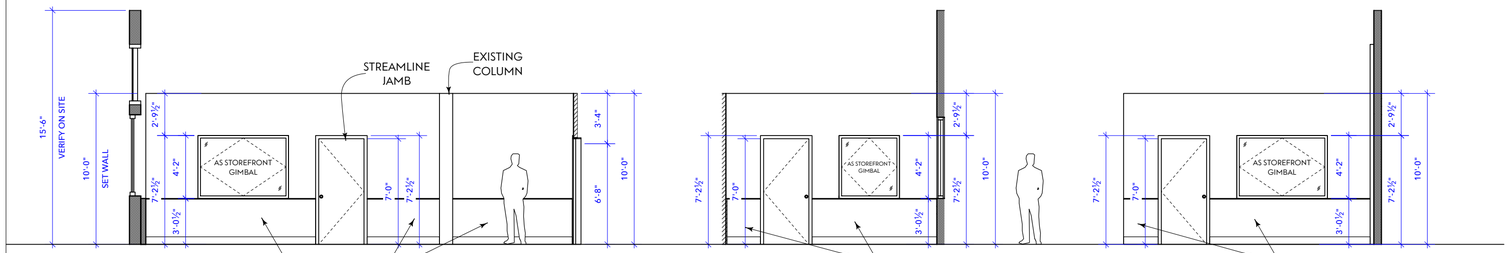


E ELEVATION
Scale: 1/4" = 1'-O"

F ELEVATION
Scale: 1/4" = 1'-O"

G ELEVATION
Scale: 1/4" = 1'-O"

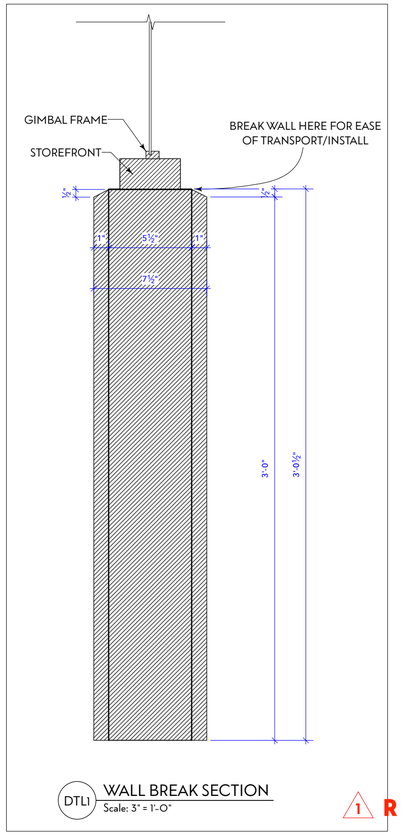

DTL1 WALL BREAK SECTION
Scale: 3" = 1'-O"

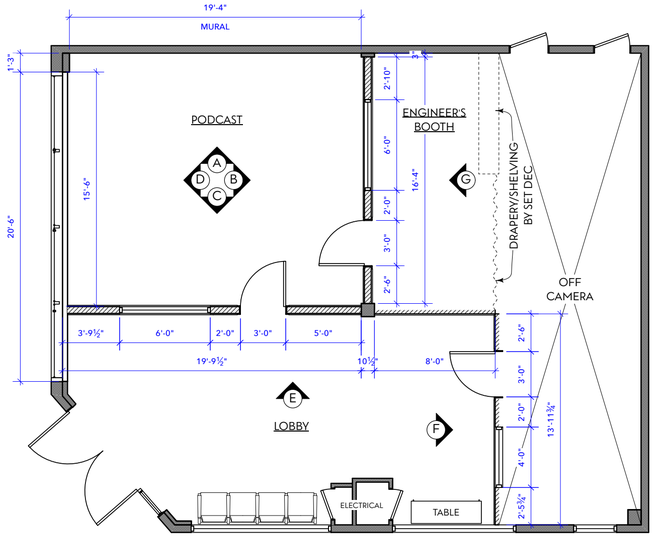

INT. PODCAST STUDIO | PLAN
Scale: 1/4" = 1'-O"



LOCATION PHOTO

1 **REVISED:** 10/31/25
MURAL WALL CALLED OUT

RELEASED: 10/24/25

The Comeback S3
Episode 303
Melrose Avenue Podcast Studio-
Elevation

SDMM 16271

SET NAME:	INT. PODCAST STUDIO		SET NO: 105
DRAWING TITLE:	PlanElevations		SHEET NO: 1
LOCATION:	MELROSE AVE		OF: --
FILE:	CBS3_105_IntPodcastStudio_MS_v2025.vwx		
DRAWN BY:	MARY SADER	DATE: 10/31/25	SCALE: 1/4" = 1'-O"
DIRECTOR:	MICHAEL PATRICK KING	PROD. DESIGNER:	KITTY DORIS-BATES
NOTES:			

DOCUMENT SIZE: ARCH D - 36" X 24" DOCUMENT TIME STAMP: 10/31/25 11:36:17 AM







The Comeback S3
Episode 303
Stage 24-How's That Set
B&B Lobby







The Comeback S3
Episode 303
Stage 24-How's That Set
B&B Lobby









The Comeback S3
Episode 303
Stage 24-How's That Set
B&B Lobby









The Comeback S3
Episode 303
Stage 24-How's That Set
B&B Lobby











The Comeback S3
Episode 303
Stage 24-How's That Set
B&B Lobby









The Comeback S3
Episode 303
Stage 24-How's That Set
Pottery Studio









The Comeback S3
Episode 303
Stage 24-How's That Set
Pottery Studio









The Comeback S3
Episode 303
Stage 24-How's That Set
Wardrobe Department










The Comeback S3
Episode 303
Stage 24: How's That Set
Wardrobe Department







The Comeback S3
Episode 303
Stage 24-How's That Set
Wardrobe Department

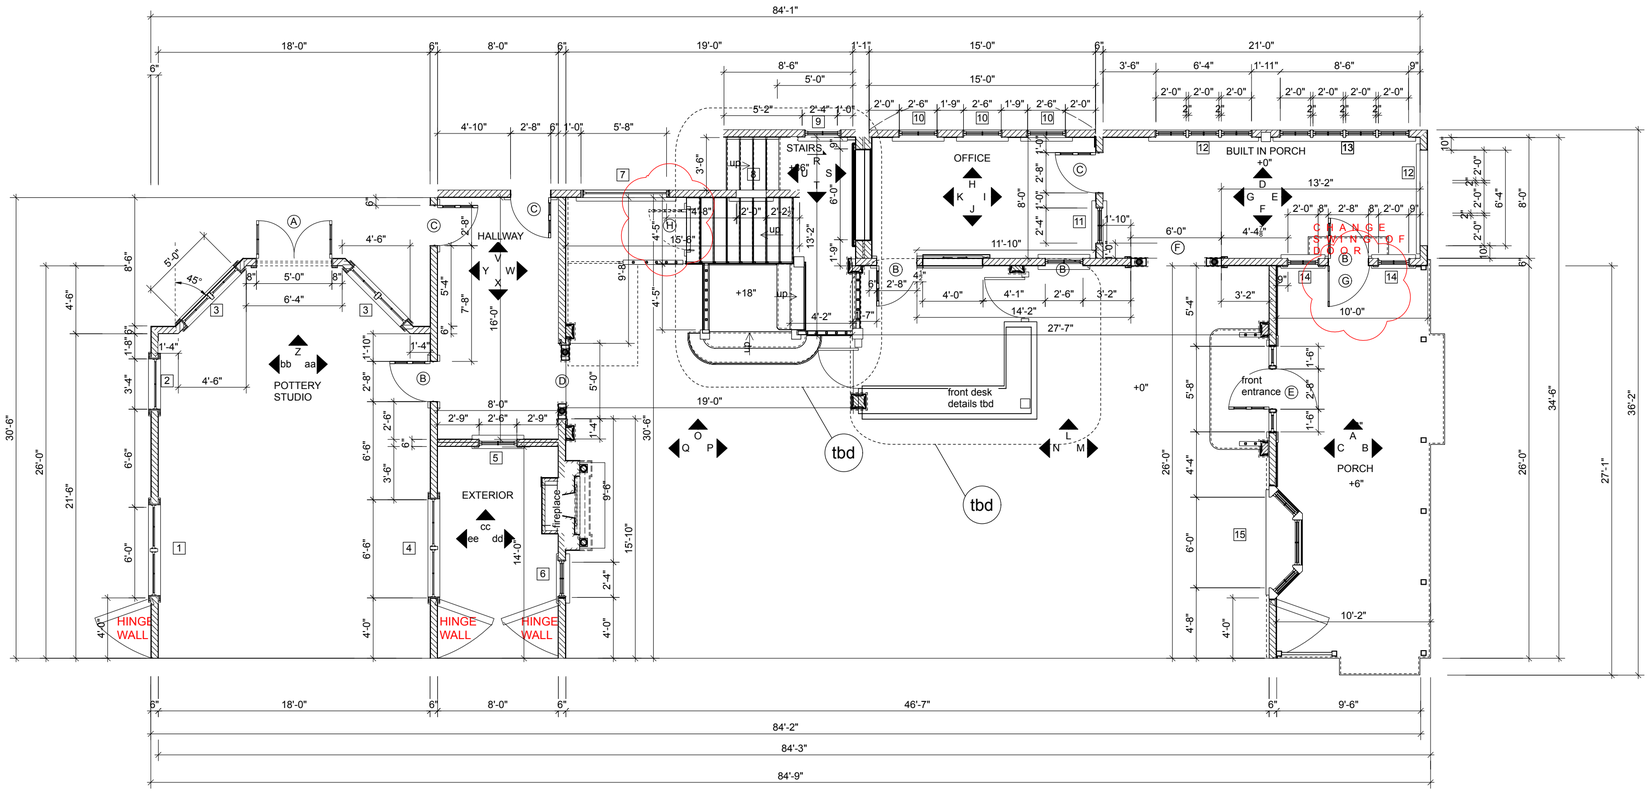

2 FLOOR PLAN
Scale: 1/4" = 1'-0"

REVISED

07.31.25 changed window type 5 to 10
07.31.25 changed interior front step
08.04.25 changed elevations L,F+J

08.08.25 changed elevations L+J, changed window to a door

08.08.25 added door on elevation J+O
08.11.25 added (1) to door type b

08.12.25 deleted (1) to door type b

08.12.25 added scalloped shingles on exterior elevation A+C

08.13.25 added(1) to door type G+H change door swing on elevation F

SHEET NUMBER	SHEET NAME	RELEASED	
sheet 1	stage 24 spotting plan	REV	08.13.25
sheet 2	platform plan	REV	08.04.25
sheet 3	layout plan	REV	08.04.25
sheet 4	floor plan	REV	08.13.25
sheet 5	flooring plan		08.04.25
sheet 6	reflected ceiling plan	HOLD	07.31.25
sheet 7	interior and exterior elevations	REV	08.13.25
sheet 7A	elevations WALLS ONLY		08.04.25
sheet 8	interior and exterior elevations		08.04.25
sheet 8A	elevations WALLS ONLY		07.22.25
sheet 9	window schedule	REV	08.04.25
sheet 10	details - windows		07.28.25
sheet 11	details - windows		07.28.25
sheet 12	details - windows		07.28.25
sheet 13	details - windows		07.28.25
sheet 14	details - windows		07.28.25
sheet 15	details - windows		07.28.25
sheet 16	details - windows		07.28.25
sheet 17	details - windows		08.13.25
sheet 18	details - windows		08.13.25
sheet 19	door schedule	REV	08.13.25
sheet 20	details - doors		07.28.25
sheet 21	details - doors		07.30.25
sheet 22	details - doors		07.28.25
sheet 23	details - doors		07.30.25
sheet 24	details - stairs		08.04.25
sheet 25	details - newel post and column		up next
sheet 26	details - porch		08.04.25
sheet 27	details - porch		up next
sheet 28	details - FSD porch		08.01.25
sheet 29	details - key cabinet		up next
sheet 30	details - bookcase		08.12.25
sheet 31	details - columns		08.08.25
sheet 32	details - front desk		
sheet 33	details - chimney		08.08.25
sheet 34	details - panel layout		08.08.25
sheet 35	details - panel layout		08.08.25
sheet 36	details - 3/4 column		up next
sheet 37	details - full column		up next
sheet 38	hardware sheet		
sheet 39	screenshots for paint callout		08.13.25
sheet 40	screenshots for paint callout		08.13.25
sheet 41	screenshots for paint callout		08.13.25
sheet 42	screenshots for paint callout		08.13.25
sheet 43	screenshots for paint callout		08.13.25
sheet 44	screenshots for paint callout		08.13.25
sheet 45	details - doors		08.13.25
sheet 46			
sheet 47			
sheet 48			
sheet 49			
sheet 50			
sheet 51			


NOTES:

Date: **Wednesday, August 13, 2025**
Time: **12:42:51 PM**

THE COMEBACK SEASON 3

DRAWING TITLE: Floor Plan
SET NAME: Int.Victorian Sitcom Set
DATE: 8/13/25
DRAWN BY:
DRAWING #: 4
DIRECTOR:
PROD. DESIGNER:
SUP ART DIRECTOR:
CONSTRUCTION COORDINATOR:
SET LOCATION: STAGE 24 WB
SET #: XX
EPISODE: XX
SCALE: AS NOTED
APPROVED:

The Comeback S3
Episode 303
Stage 24-How's That Set
B&B Lobby Elevation

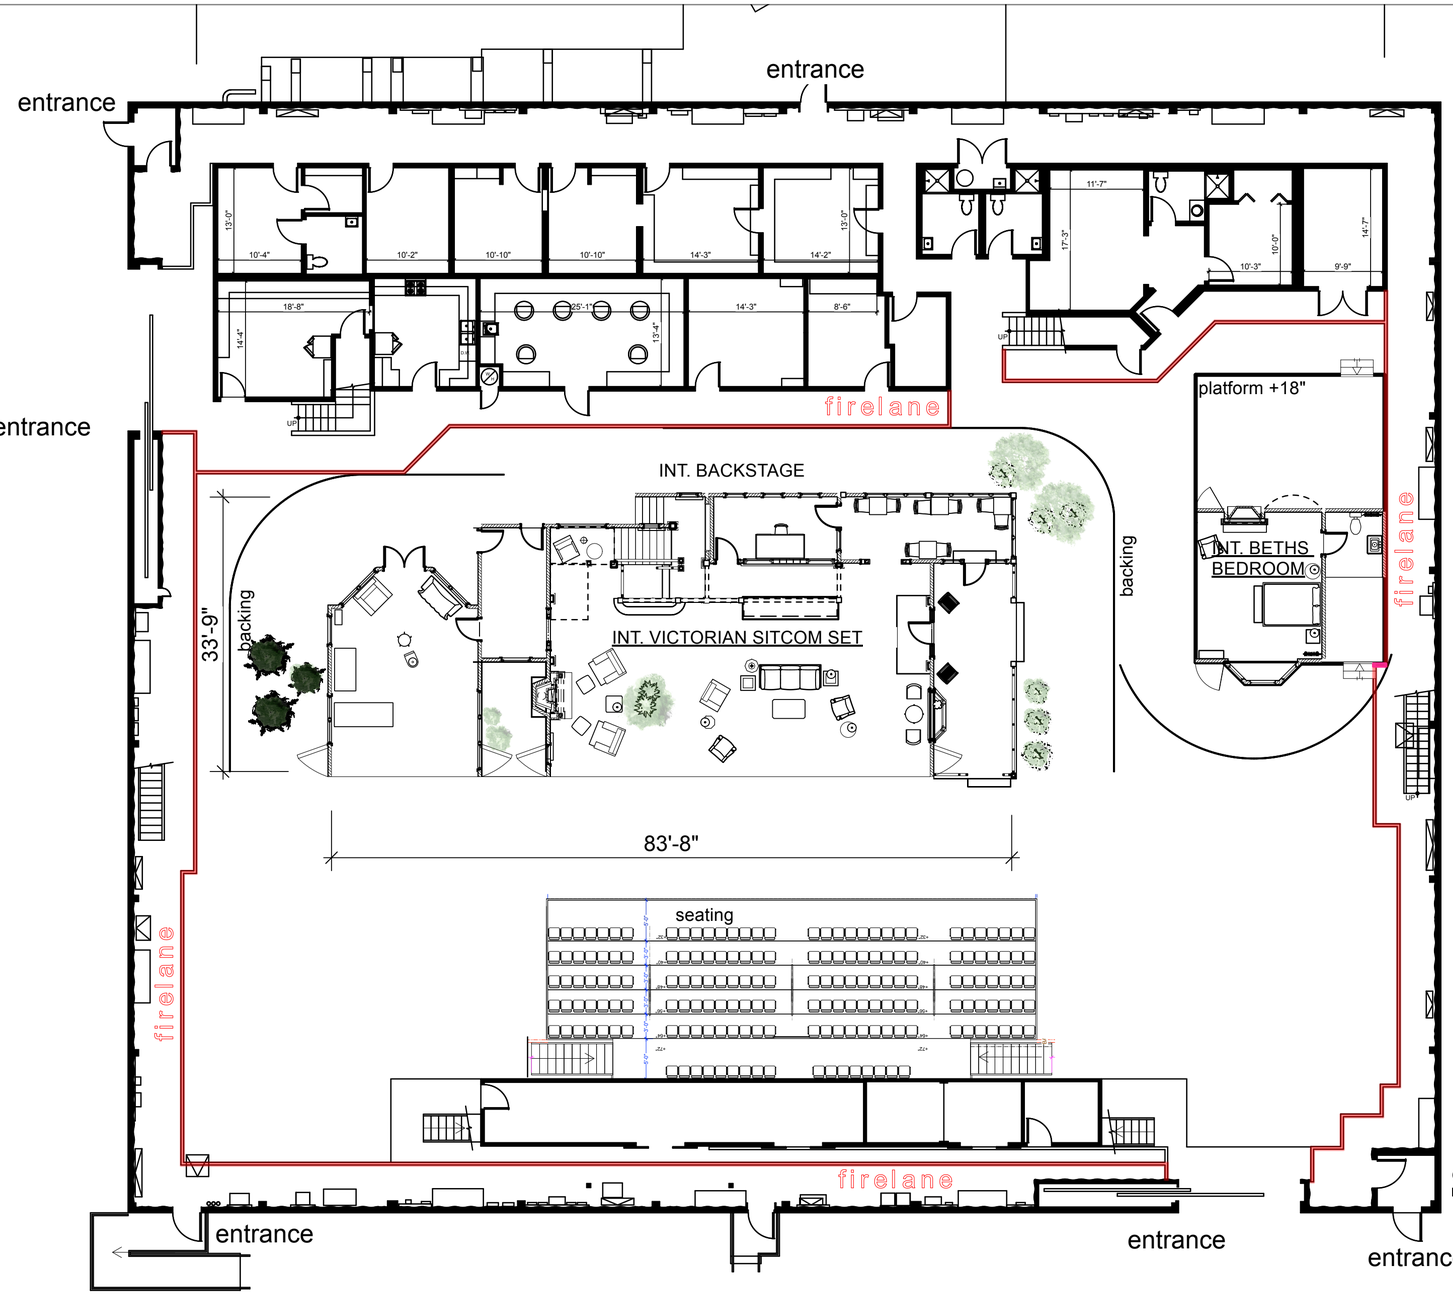

1 DIRECTORS PLAN
Scale: 1/16" = 1'-0"

0 20 30 40 50 60 ft

EXISTING WALL
NEW SET WALL
FIRELANE

INT./EXT. VICTORIAN SITCOM SET | **STAGE 24 WARNER BROTHERS BURBANK CA 91522** | **DIRECTOR'S PLAN** | 6/18/25

The Comeback S3
Episode 303
Stage 24-How's That Set
B&B Lobby Elevation