


PRODUCTION DESIGNER: MIKE GUNN
SUPERVISING ART DIRECTOR: MARTIN KELLY
SET DECORATOR: STUART BRYCE

INT. UNCLE LAMB'S ROOM DRESSING PLAN

LOC: KINNAIRD HOUSE , GF


SCALE 1:50@ A3

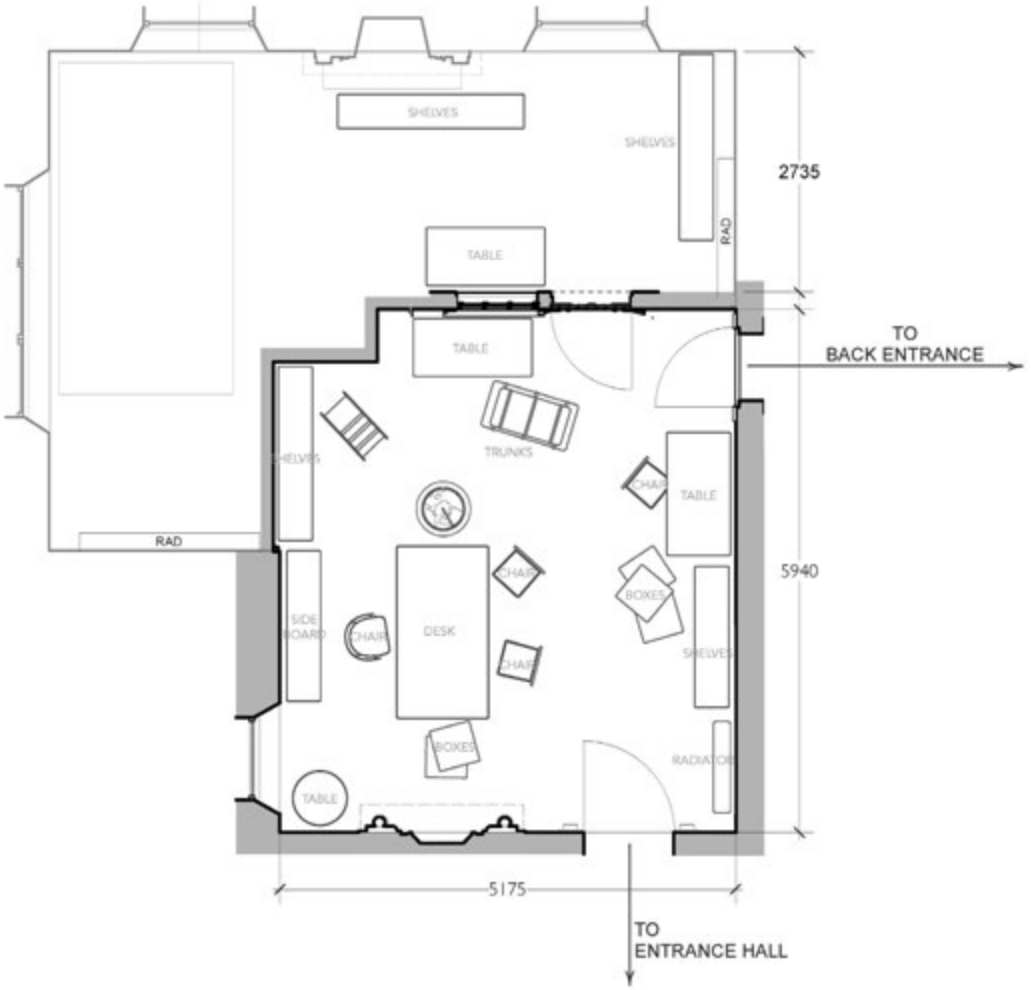



SET STILL

OUTLANDER: BLOOD OF MY BLOOD SEASON 2
EP 202 | INT. UNIVERSITY OF CAMBRIDGE – LAMB'S OFFICE

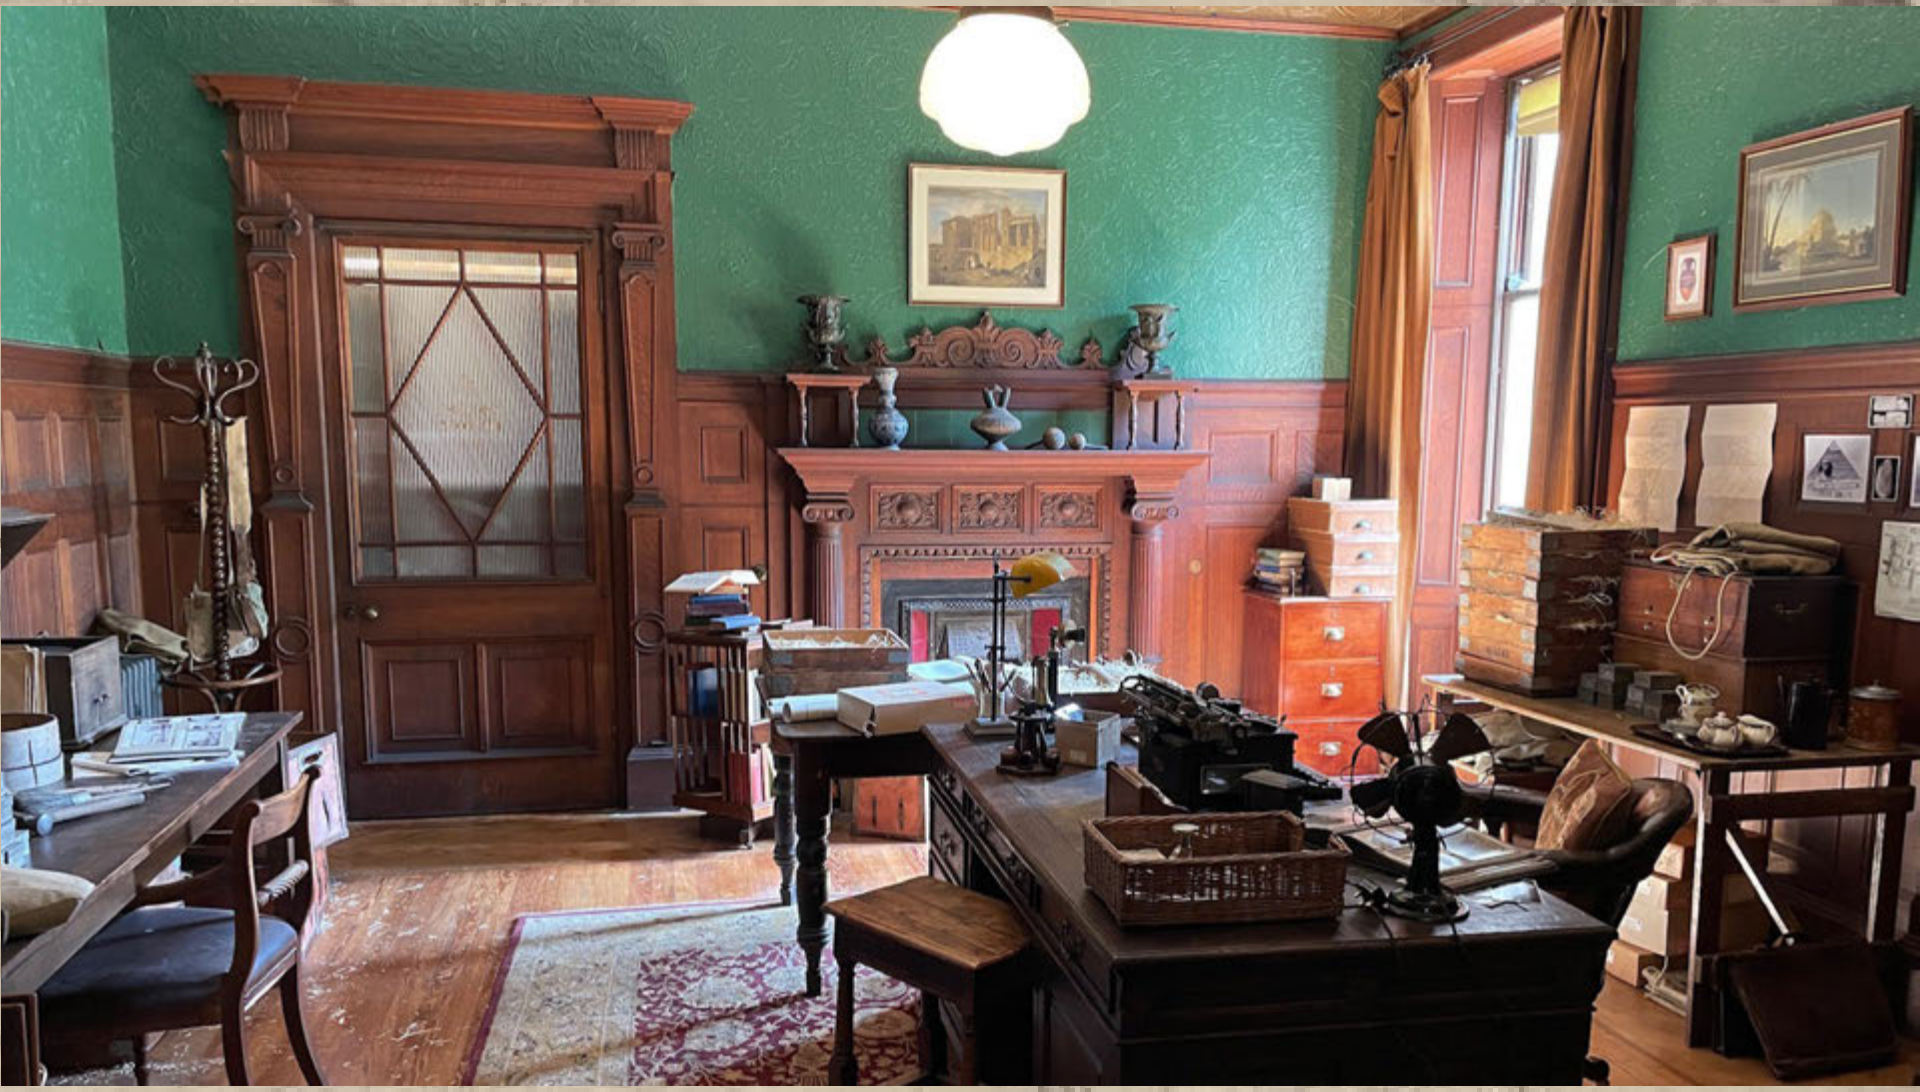

SET STILL

OUTLANDER: BLOOD OF MY BLOOD SEASON 2
EP 202 | INT. UNIVERSITY OF CAMBRIDGE – LAMB'S OFFICE



SET STILL

OUTLANDER: BLOOD OF MY BLOOD SEASON 2
EP 202 | INT. UNIVERSITY OF CAMBRIDGE – LAMB'S OFFICE



SET STILL

OUTLANDER: BLOOD OF MY BLOOD SEASON 2
EP 202 | INT. UNIVERSITY OF CAMBRIDGE – LAMB'S OFFICE



SET STILL

OUTLANDER: BLOOD OF MY BLOOD SEASON 2
EP 202 | INT. UNIVERSITY OF CAMBRIDGE – LAMB'S OFFICE












3D RENDERS

OUTLANDER: BLOOD OF MY BLOOD SEASON 2
EP 202 | INT. ASYLUM – DAY ROOM


EXT. ASYLUM - LOCATION PLAN - LOC: KINNAIRD HOUSE - SCALE:1:200 @ A1
DWG: BLOOD2_16_001
N
ASYLUM

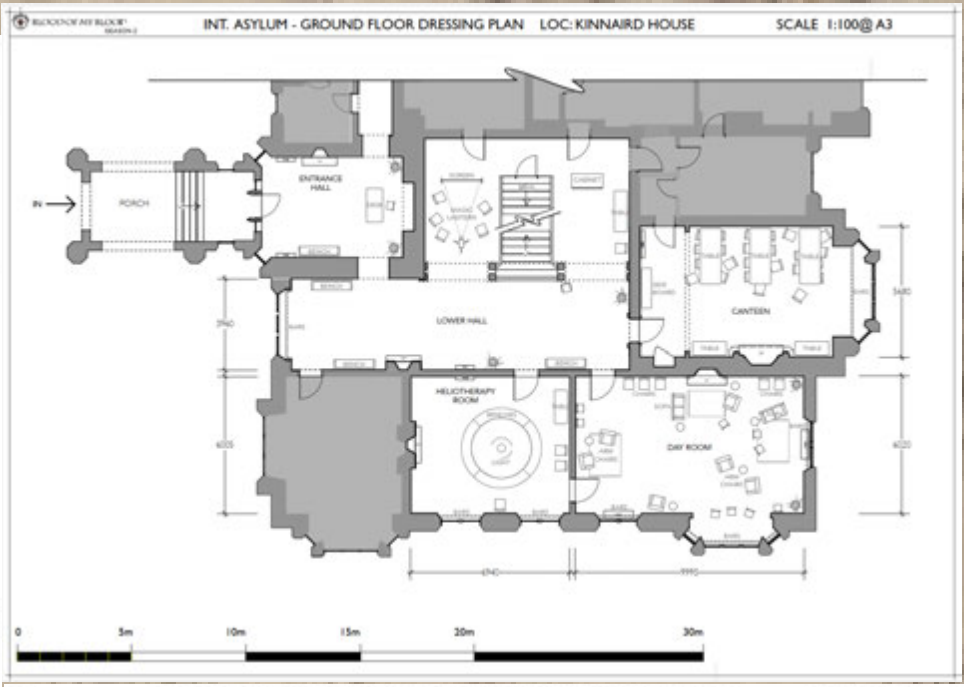
INT. ASYLUM - GROUND FLOOR DRESSING PLAN LOC: KINNAIRD HOUSE SCALE 1:100@ A3
IN
PORCH
ENTRANCE HALL
LOWER HALL
CANTEEN
HELIOTHERAPY ROOM
DAY ROOM
0
5m
10m
15m
20m
30m

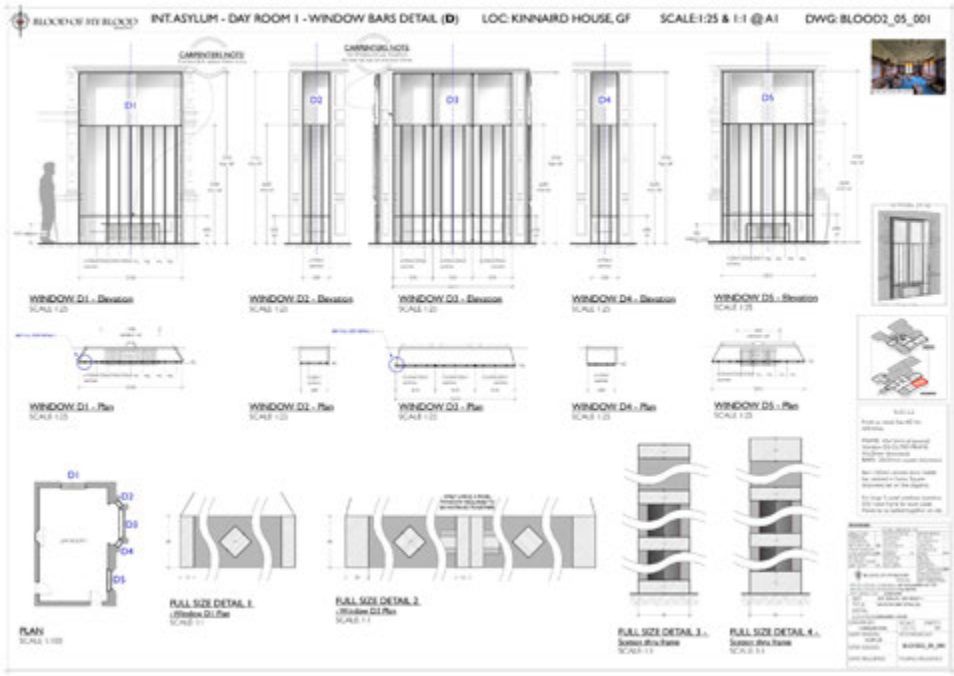
INT.ASYLUM - DAY ROOM 1 - WINDOW BARS DETAIL (D) LOC: KINNAIRD HOUSE, GF SCALE:1:25 & 1:1 @ A1 DWG: BLOOD2_05_001
D1
D2
D3
D4
D5
WINDOW D1 - Elevation
WINDOW D2 - Elevation
WINDOW D3 - Elevation
WINDOW D4 - Elevation
WINDOW D5 - Elevation
WINDOW D1 - Plan
WINDOW D2 - Plan
WINDOW D3 - Plan
WINDOW D4 - Plan
WINDOW D5 - Plan
PLAN
FULL SIZE DETAIL 1
FULL SIZE DETAIL 2
FULL SIZE DETAIL 3 -
FULL SIZE DETAIL 4 -

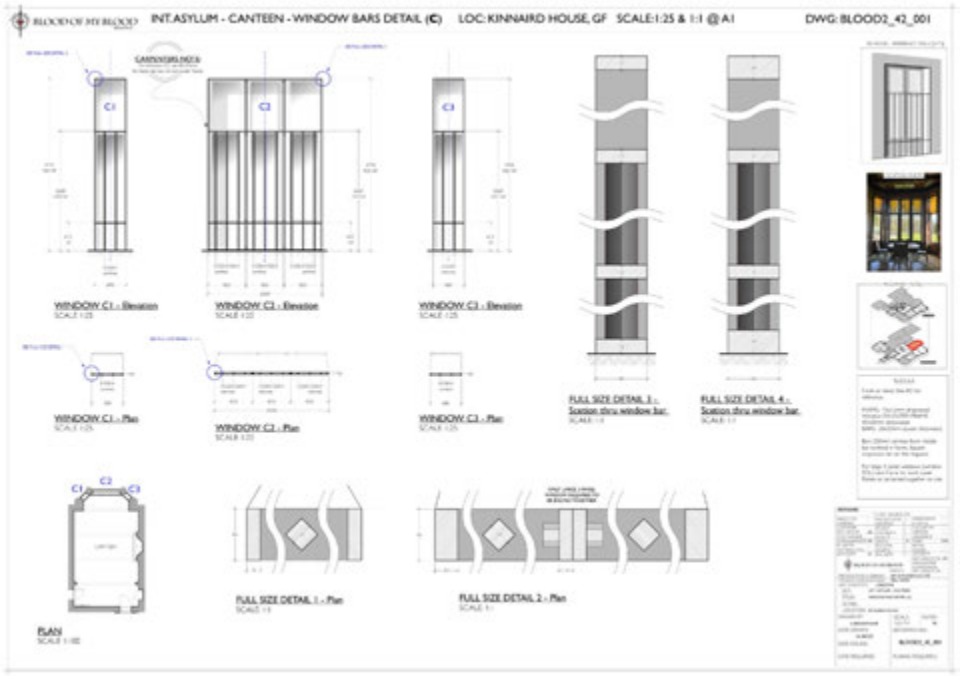
INT.ASYLUM - CANTEEN - WINDOW BARS DETAIL (C) LOC: KINNAIRD HOUSE, GF SCALE:1:25 & 1:1 @ A1 DWG: BLOOD2_42_001
C1
C2
C3
WINDOW C1 - Elevation
WINDOW C2 - Elevation
WINDOW C3 - Elevation
WINDOW C1 - Plan
WINDOW C2 - Plan
WINDOW C3 - Plan
FULL SIZE DETAIL 1 -
FULL SIZE DETAIL 4 -
FULL SIZE DETAIL 1 - Plan
FULL SIZE DETAIL 2 - Plan
PLAN



SET STILL

OUTLANDER: BLOOD OF MY BLOOD SEASON 2
EP 202 | INT. ASYLUM – DAY ROOM



SET STILL

OUTLANDER: BLOOD OF MY BLOOD SEASON 2
EP 202 | INT. ASYLUM – DAY ROOM



SET STILL

OUTLANDER: BLOOD OF MY BLOOD SEASON 2
EP 202 | INT. ASYLUM – DAY ROOM



SET STILL

OUTLANDER: BLOOD OF MY BLOOD SEASON 2
EP 202 | INT. ASYLUM – DINING ROOM



SET STILL

OUTLANDER: BLOOD OF MY BLOOD SEASON 2
EP 202 | INT. ASYLUM – DINING ROOM



SET STILL

OUTLANDER: BLOOD OF MY BLOOD SEASON 2
EP 202 | INT. ASYLUM – DINING ROOM




SET STILL

OUTLANDER: BLOOD OF MY BLOOD SEASON 2
EP 202 | INT. ASYLUM – DINING ROOM

BLOOD2

INT. CASTLE LEOCH - CHAPEL

1:50 @ A3

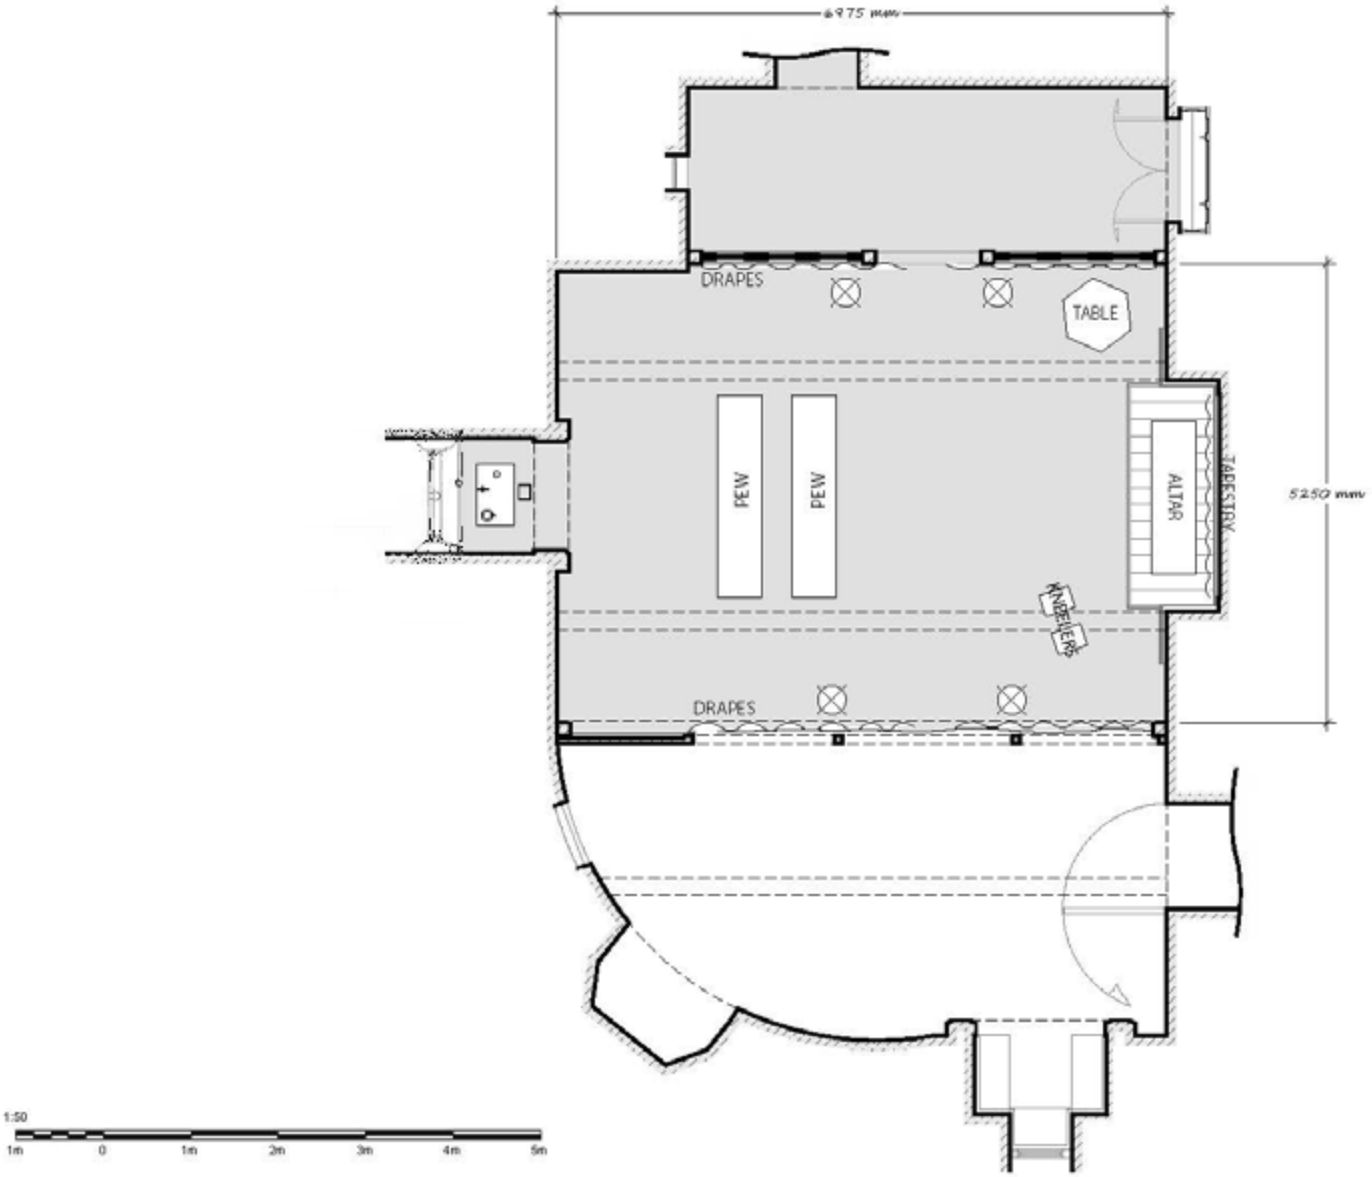



SET STILL

OUTLANDER: BLOOD OF MY BLOOD SEASON 2
EP 202 | INT. CASTLE LEOCH – CHAPEL




SET STILL


OUTLANDER: BLOOD OF MY BLOOD SEASON 2
EP 202 | INT. CASTLE LEOCH – CHAPEL


BLOOD OF MY BLOOD S2
EXT. FRASER LAND_TOWN SQUARE
FOR DISCUSSION ONLY
SCALE - 1:100mm@A1
11 / 04 / 2025
SET: 34 / 01
DWG: 01
MEGGINCH CASTLE
NOTES
Construction
Set Dec / Props
Lighting
REVISION NOTES
SENIOR ART DIRECTOR
LESLIE EWE: 07585697244
EXISTING BUILDING
24906 mm
EXISTING BUILDING
CONCRETE
CONCRETE
5000 mm
5000 mm
2790 mm
9736 mm
6660 mm
EXISTING BUILDING
43702 mm
13658 mm
19920 mm
8330 mm
2279 mm
3353 mm
28059 mm
EXISTING BUILDING


EXT. TAVERN

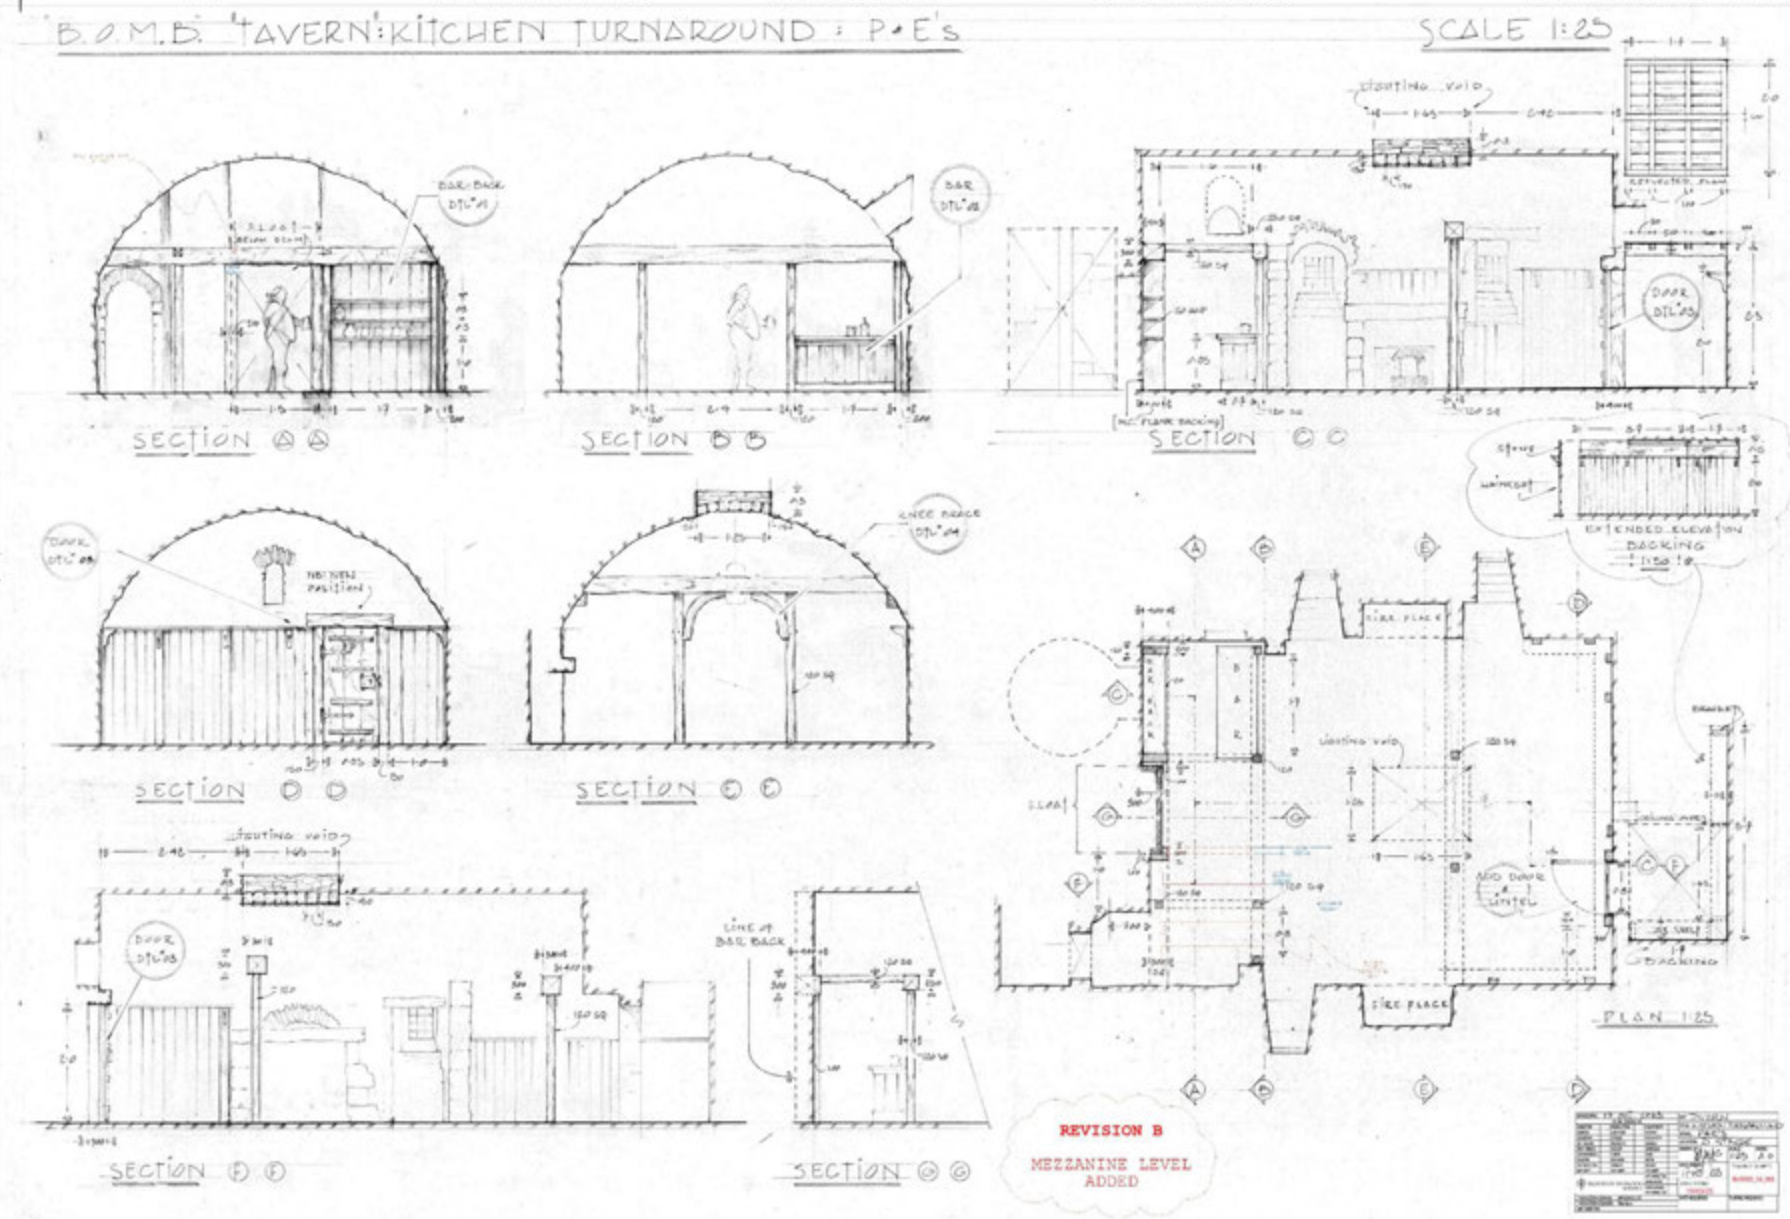
B.O.M.B. TAVERN: KITCHEN TURNAROUND : P+E's
SCALE 1:25
SECTION A A
SECTION B B
SECTION C C
SECTION D D
SECTION E E
SECTION F F
SECTION G G
EXTENDED ELEVATION BACKING
PLAN 1:25
REVISION B
MEZZANINE LEVEL ADDED

INT. FRASER LAND TAVERN 1:50 @A3

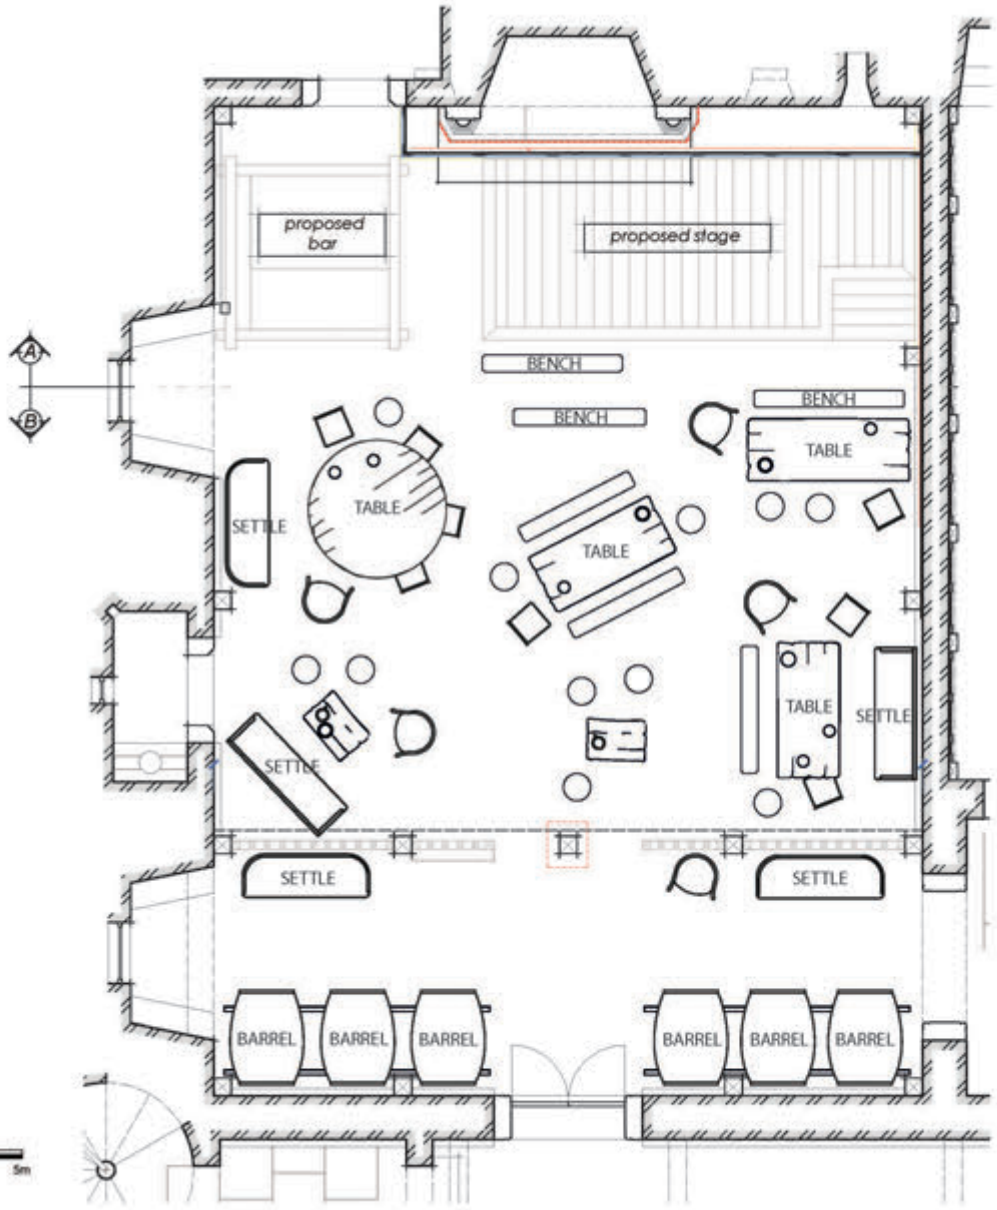

FLOOR PLAN
1:50

1:50
1m 0 1m 2m 3m 4m 5m



SET STILL

OUTLANDER: BLOOD OF MY BLOOD SEASON 2
EP 202 | INT. FRASER LANDS - TAVERN



SET STILL

OUTLANDER: BLOOD OF MY BLOOD SEASON 2
EP 202 | INT. FRASER LANDS - TAVERN



SET STILL

OUTLANDER: BLOOD OF MY BLOOD SEASON 2
EP 202 | INT. FRASER LANDS - TAVERN



SET STILL

OUTLANDER: BLOOD OF MY BLOOD SEASON 2
EP 202 | INT. FRASER LANDS - TAVERN



PD SKETCHES

OUTLANDER: BLOOD OF MY BLOOD SEASON 2
EP 202 | INT. CASTLE LEOCH – PARLOUR



PD SKETCHES

OUTLANDER: BLOOD OF MY BLOOD SEASON 2
EP 202 | INT. CASTLE LEOCH – PARLOUR


INT. CASTLE LEOCH - PARLOUR


INT. CASTLE LEOCH - PARLOUR


INT. CASTLE LEOCH - PARLOUR



INT. CASTLE LEOCH - PARLOUR



castle leoch - servants corridor



castle leoch - servants corridor



castle leoch - servants corridor


castle leoch - formal corridor

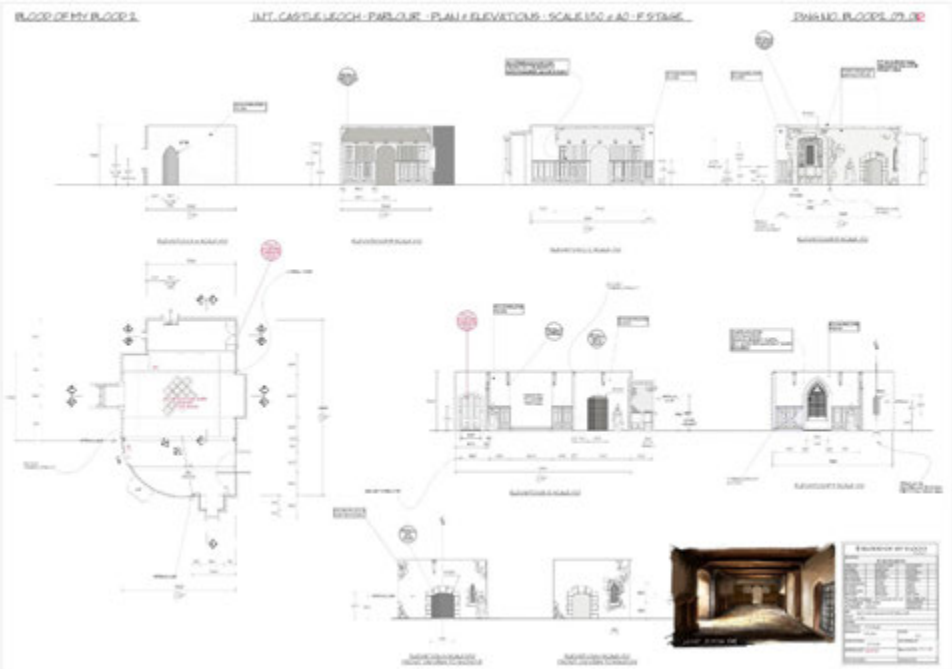

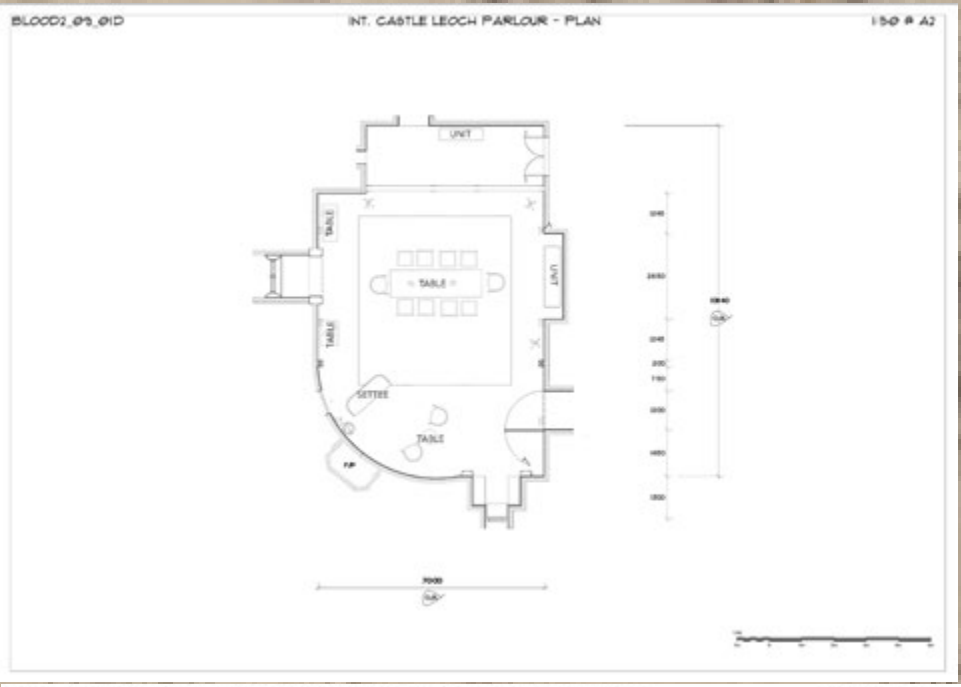
BLOOD2_03_01D
INT. CASTLE LEOCH PARLOUR - PLAN
1:50 @ A2
UNIT
TABLE
SETTEE

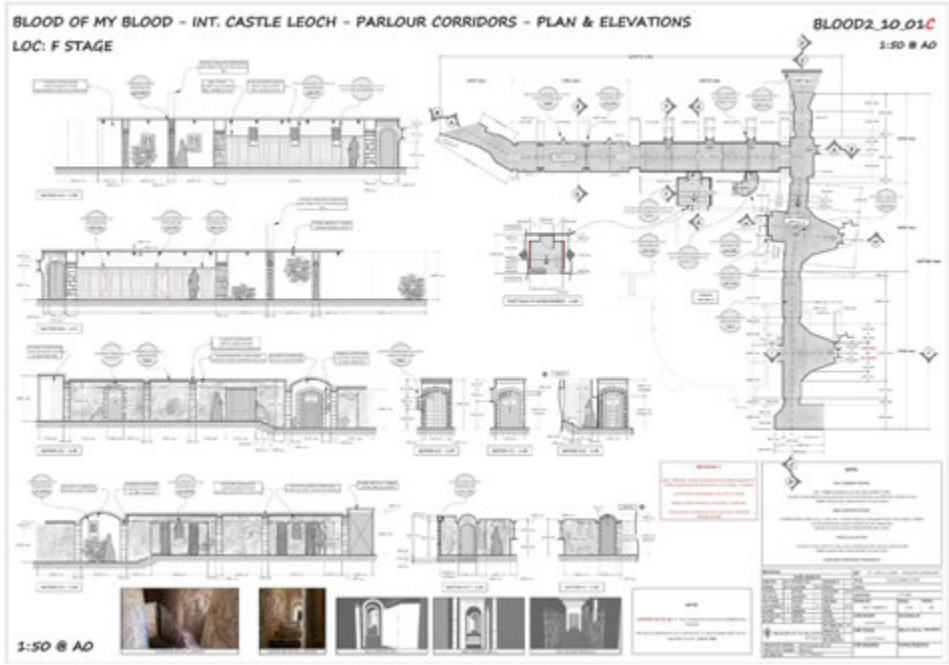
BLOOD OF MY BLOOD - INT. CASTLE LEOCH - PARLOUR CORRIDORS - PLAN & ELEVATIONS
BLOOD2_10_01C
LOC: F STAGE
1:50 @ A0

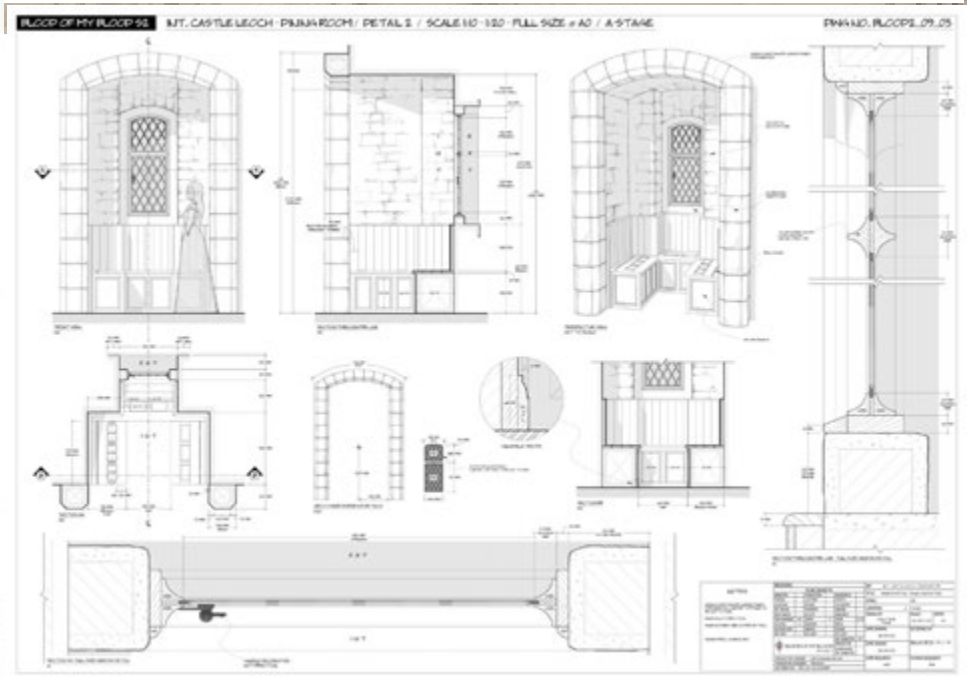
BLOOD OF MY BLOOD S2
INT. CASTLE LEOCH - PANNAROOM / PETAL 1 / SCALE 1:10 - 1:20 - FULL SIZE @ A0 / A STAGE



SET STILL

OUTLANDER: BLOOD OF MY BLOOD SEASON 2
EP 202 | INT. CASTLE LEOCH – PARLOUR




SET STILL

OUTLANDER: BLOOD OF MY BLOOD SEASON 2
EP 202 | INT. CASTLE LEOCH – PARLOUR




SET STILL

OUTLANDER: BLOOD OF MY BLOOD SEASON 2
EP 202 | INT. CASTLE LEOCH – PARLOUR

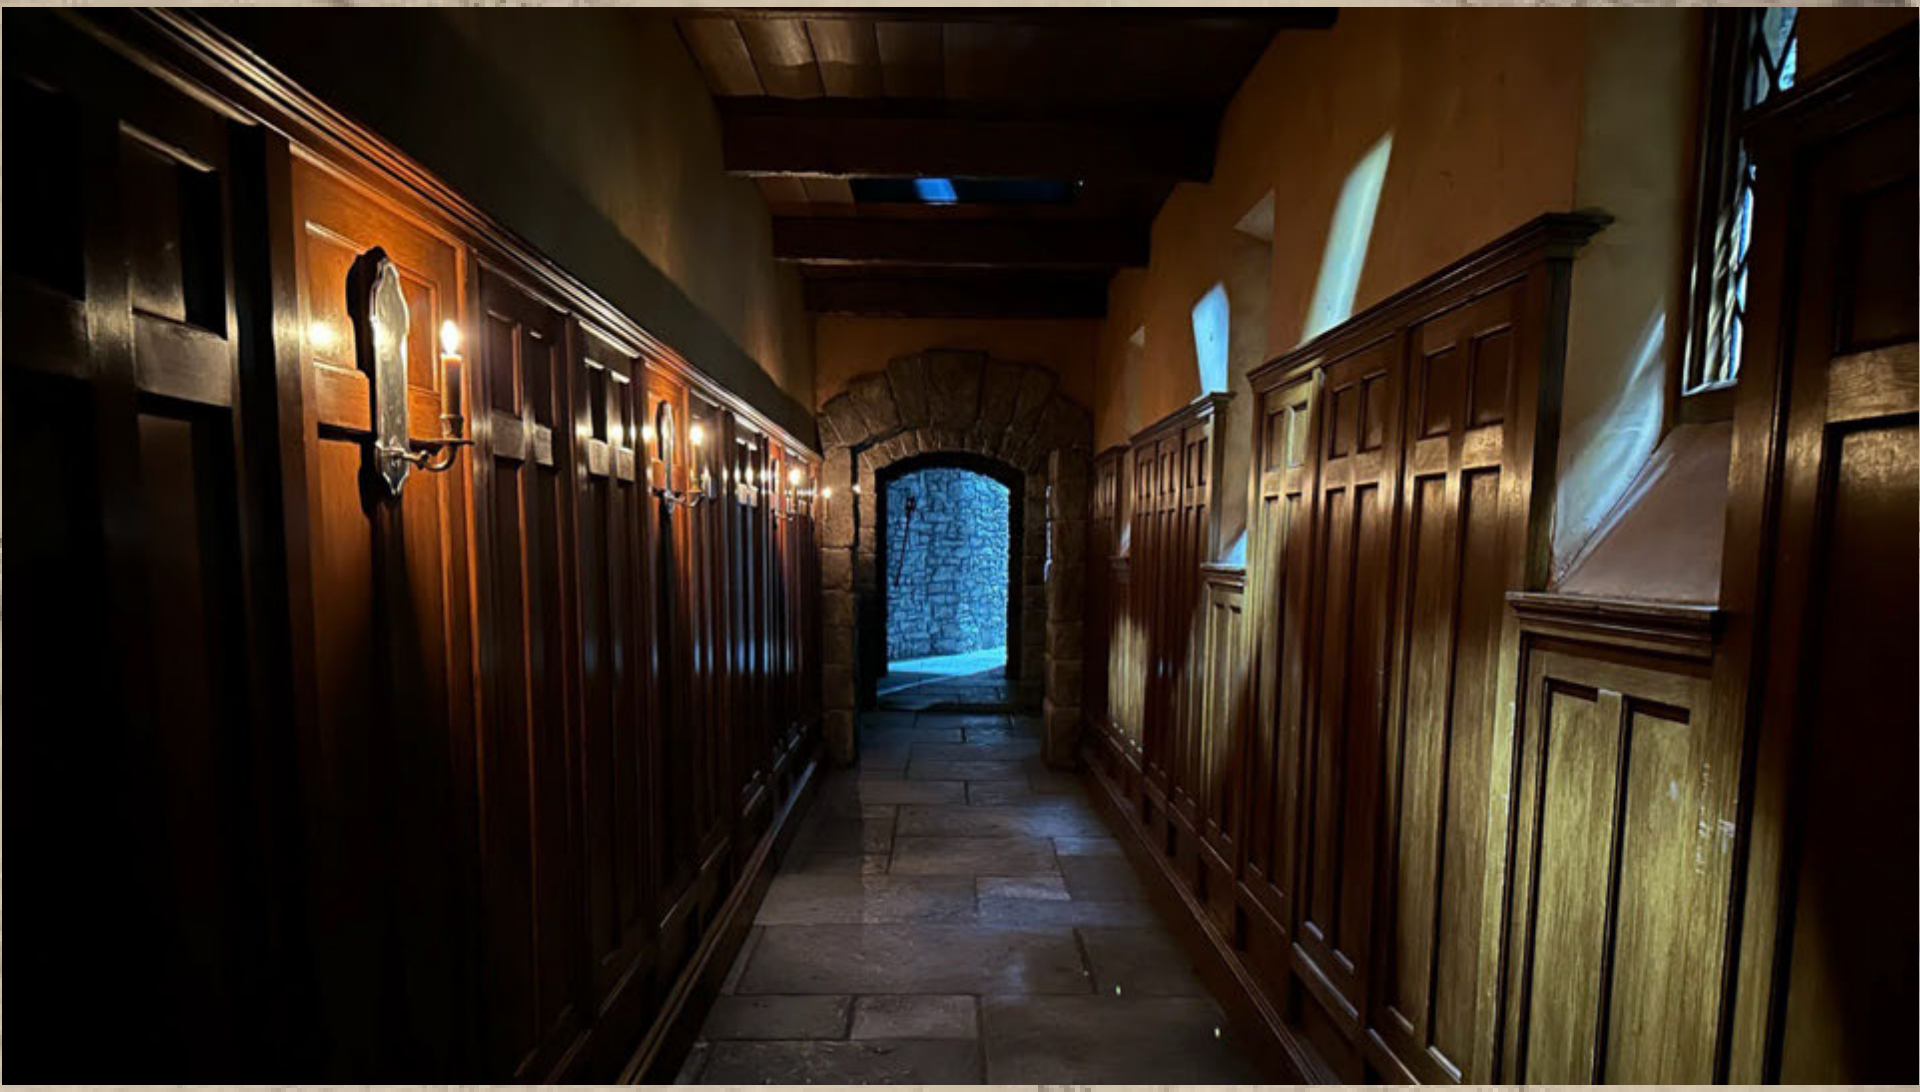

SET STILL

OUTLANDER: BLOOD OF MY BLOOD SEASON 2
EP 202 | INT. CASTLE LEOCH – CORRIDOR

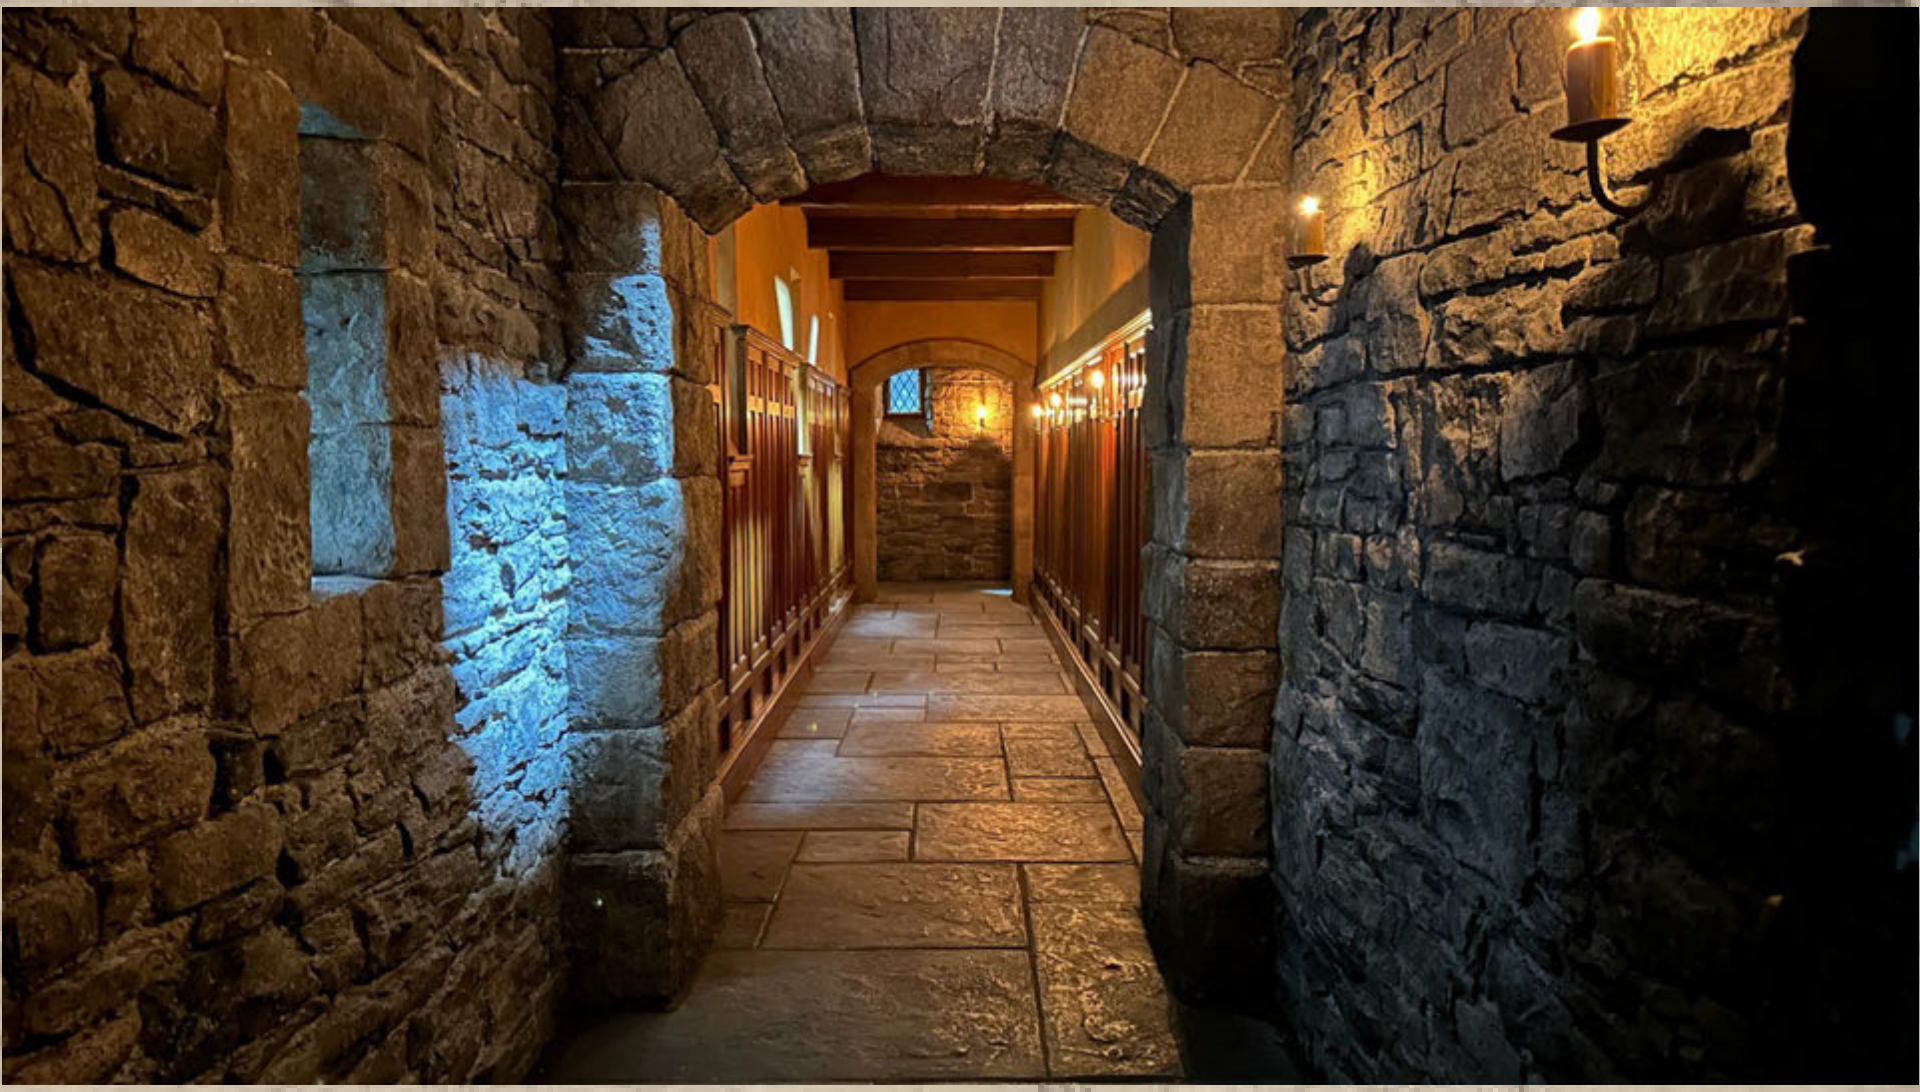

SET STILL

OUTLANDER: BLOOD OF MY BLOOD SEASON 2
EP 202 | INT. CASTLE LEOCH – CORRIDOR











3D RENDERS

OUTLANDER: BLOOD OF MY BLOOD SEASON 2
EP 202 | EXT. CASTLE LEOCH – STABLES



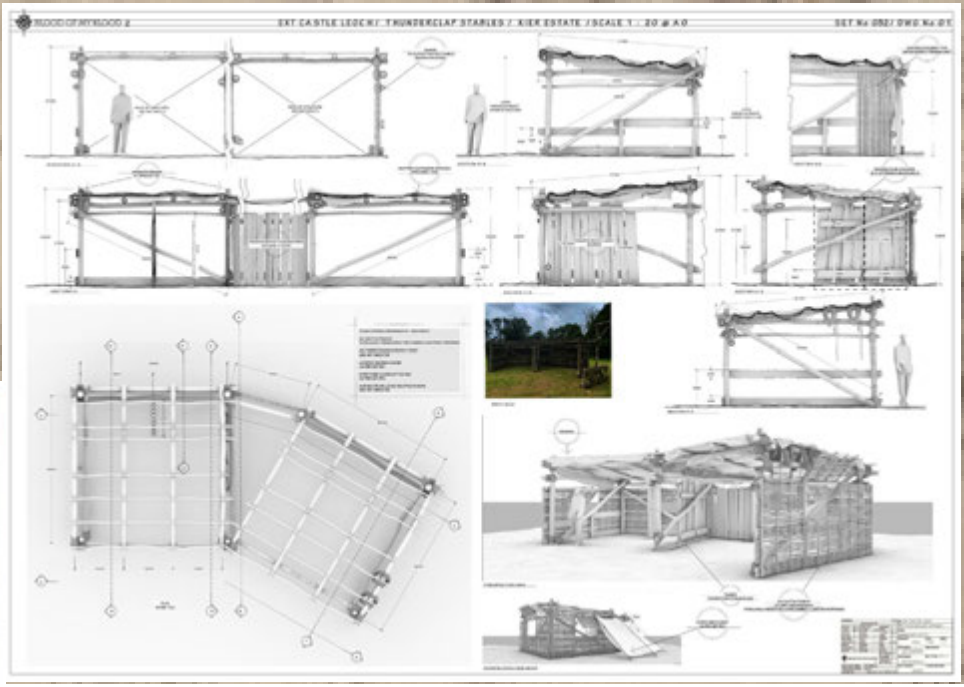

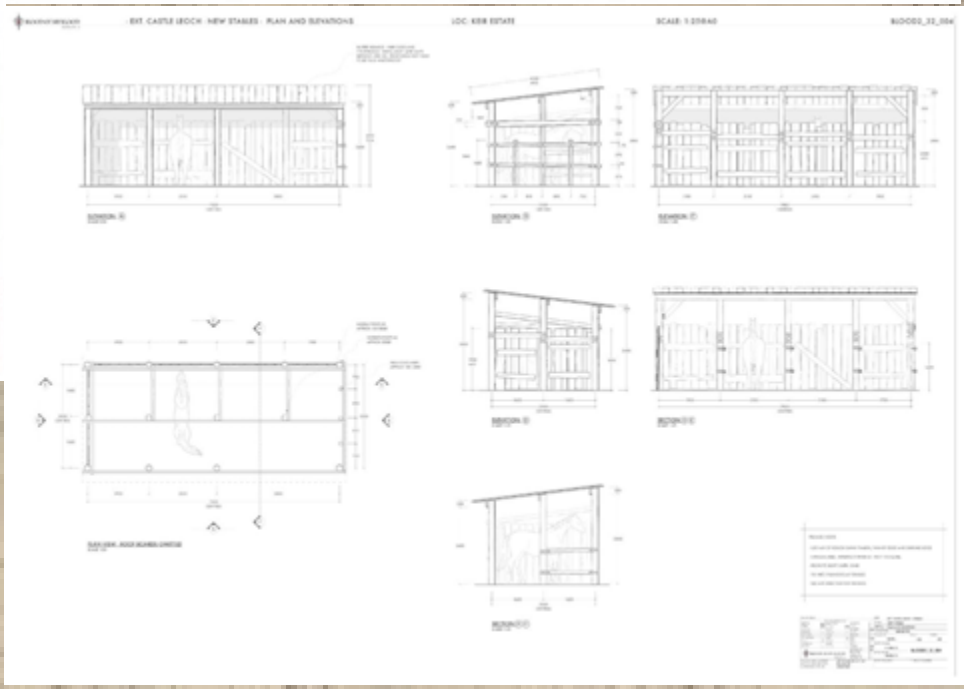

DRAWING

OUTLANDER: BLOOD OF MY BLOOD SEASON 2
EP 202 | EXT. CASTLE LEOCH – STABLES



SET STILL

OUTLANDER: BLOOD OF MY BLOOD SEASON 2
EP 202 | EXT. CASTLE LEOCH – STABLES



SET STILL

OUTLANDER: BLOOD OF MY BLOOD SEASON 2
EP 202 | EXT. CASTLE LEOCH – STABLES



SET STILL

OUTLANDER: BLOOD OF MY BLOOD SEASON 2
EP 202 | EXT. CASTLE LEOCH – STABLES



SET STILL

OUTLANDER: BLOOD OF MY BLOOD SEASON 2
EP 202 | EXT. CASTLE LEOCH – STABLES



SET STILL

OUTLANDER: BLOOD OF MY BLOOD SEASON 2
EP 202 | EXT. CASTLE LEOCH – STABLES