
THE BOB
SEASON ONE
Lions
PRODUCTION DESIGN
I survived Catholic school

Crew List

Production Designer	Jennifer Morden
Supervising AD	Danny Haeberlin
Art Directors	Adriana Bogaard
	Rosalie Mackintosh
Art Co-ordinator	Andrea Cassidy
Set Designers	Sarah Silva
	Sean McLoughlin
	Kelsey Solomon
Graphic Artists	Jessica Stein
	Bradley Reinhardt
	PJ Wilson
	Phillip Salazar
Trainee AD	Mia June
Set Decorator	Laura Keightley



Episode 104
Von Dutch










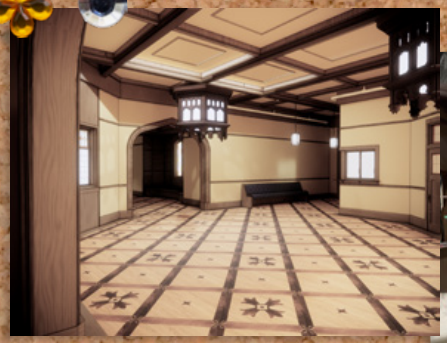



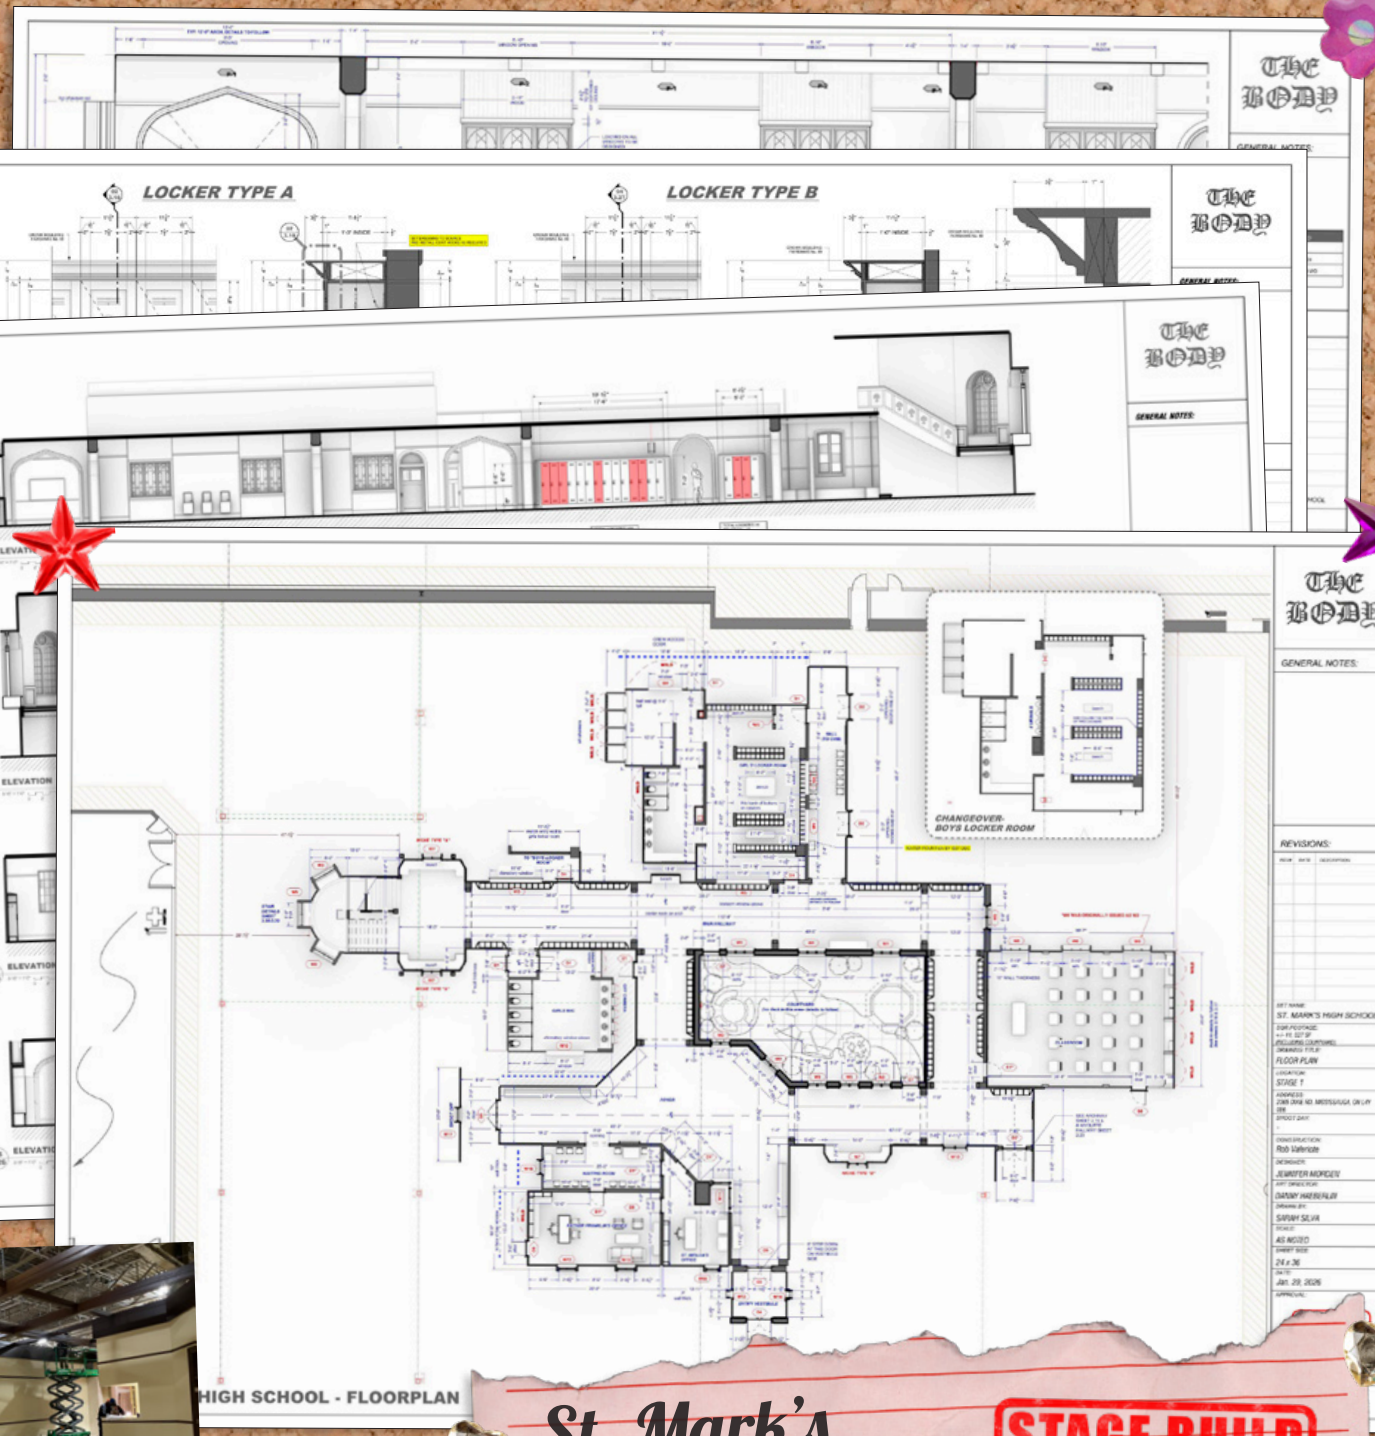

St. Mark's Catholic School

STAGE BUILD
















Heal the World
of
UNITY
MAKE US ONE
Love
Renew our Hearts




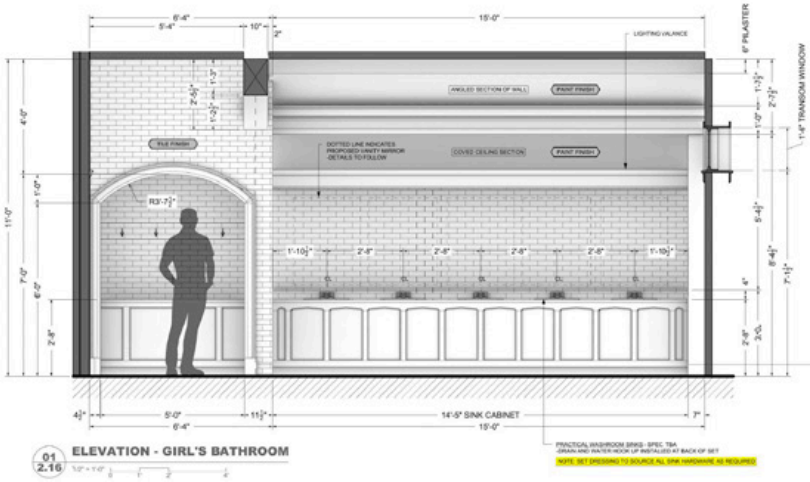


01 2.16 ELEVATION - GIRL'S BATHROOM

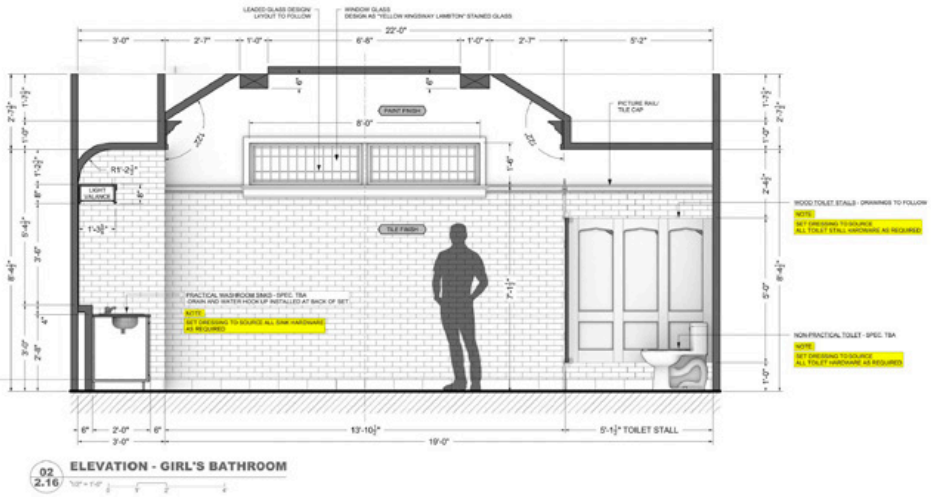


02 2.16 ELEVATION - GIRL'S BATHROOM

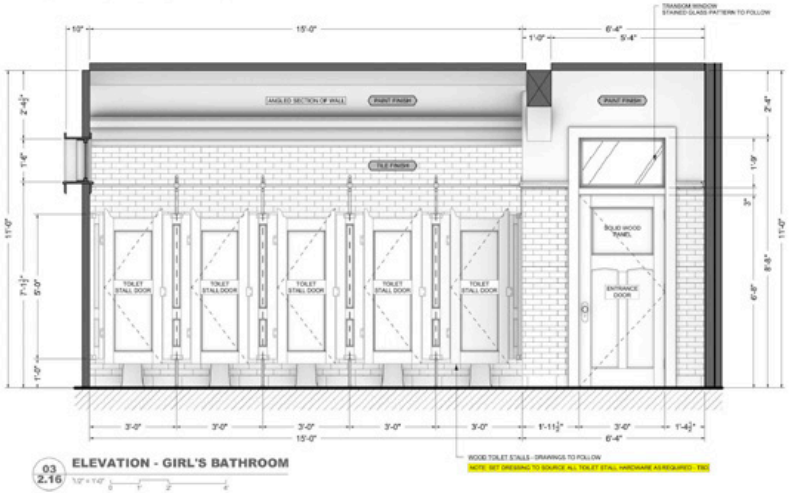


03 2.16 ELEVATION - GIRL'S BATHROOM

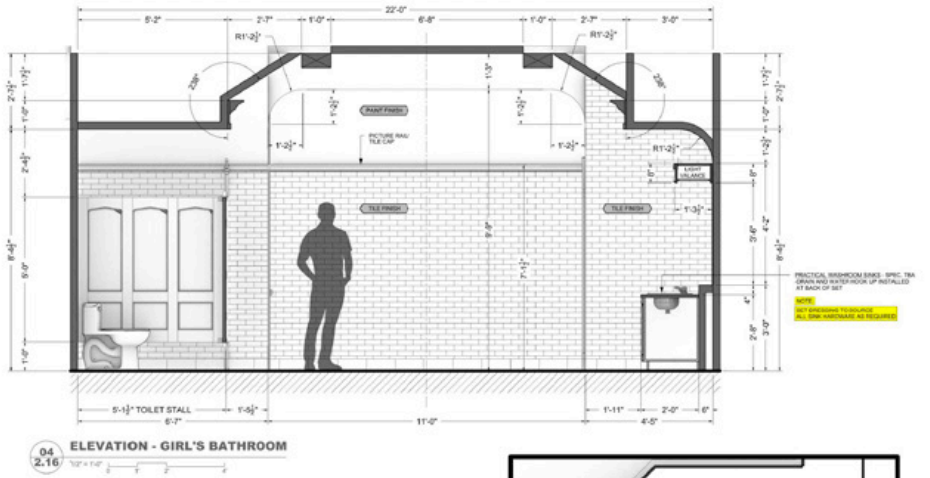

04 2.16 ELEVATION - GIRL'S BATHROOM

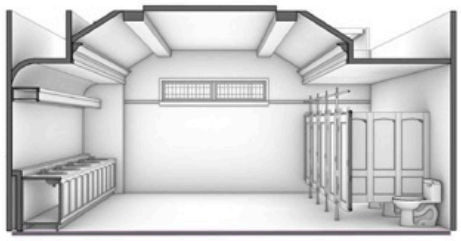

3D MODEL VIEW A

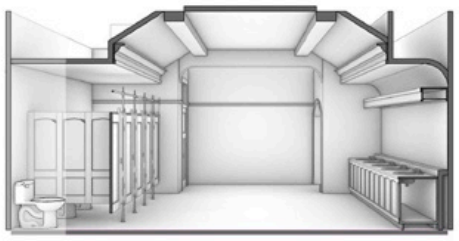

3D MODEL VIEW B


CONSTRUCTION NOTE:

CONSTRUCTION PLEASE CONFIRM ALL DIMENSIONS

-MILLWORK AND TRIM DETAILS/ SPEC'S TO FOLLOW
-DOOR AND WINDOW DETAILS TO FOLLOW
-WINDOW LEADED GLASS DESIGNS TO FOLLOW
-WALL TILE SPEC. - TBA (WALL TILE 4"x8" & TILE BASEBOARD 5"x12")

SET DRESSING NOTE:

GENERAL NOTE:
SET DRESSING TO SOURCE ALL WASHROOM HARDWARE AS REQUIRED
-ENTRANCE DOOR HARDWARE, SINKS, TOILETS, TOILET STALL HARDWARE, COAT HOOKS, ETC...

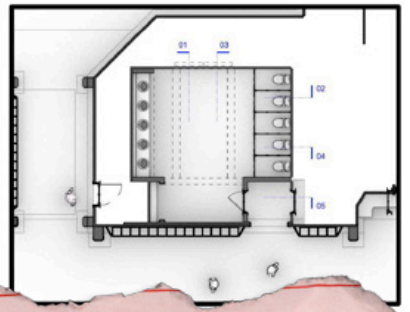

THE BODY

GENERAL NOTES:

REVISIONS:

REV#	DATE	DESCRIPTION

SET NAME: INT. ST. MARK'S HIGH SCHOOL
INT. GIRL'S BATHROOM

SQR FOOTAGE:
GF 0.00 SF

DRAWING TITLE:
ELEVATIONS

LOCATION:
STAGE 1

ADDRESS:
2365 DIXIE RD, MISSISSAUGA, ON L4Y 0E6

SHOOT DAY:
-

CONSTRUCTION:
ROB VALERIOTE

DESIGNER:
JENNIFER MORDEN

ART DIRECTOR:
DANNY HAEBERLIN

DRAWN BY:
SEAN MCLOUGHLIN

SCALE:
AS NOTED

SHEET SIZE:
24 x 36

DATE:
Sep. 15, 2025

APPROVAL:

ISSUED
Sep. 15, 2025

SET NO:
A01


St. Mark's Catholic School

GIRLS BATHROOM





St. Mark's Catholic School

LOCKER ROOMS

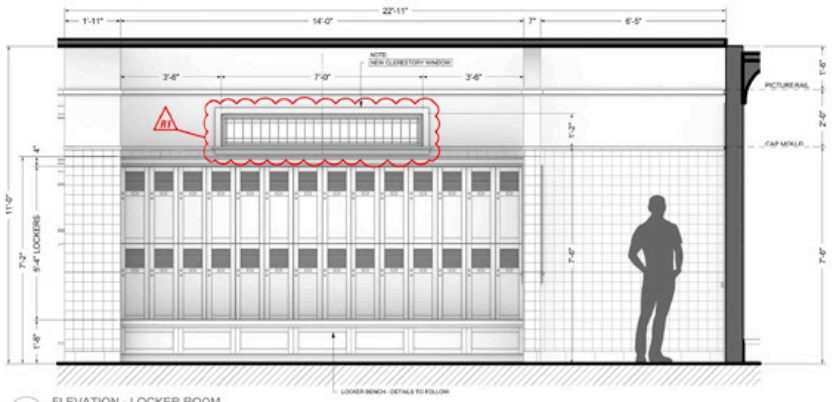


E5 2.10 ELEVATION - LOCKER ROOM

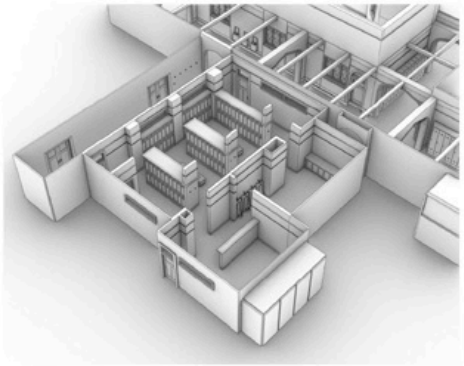

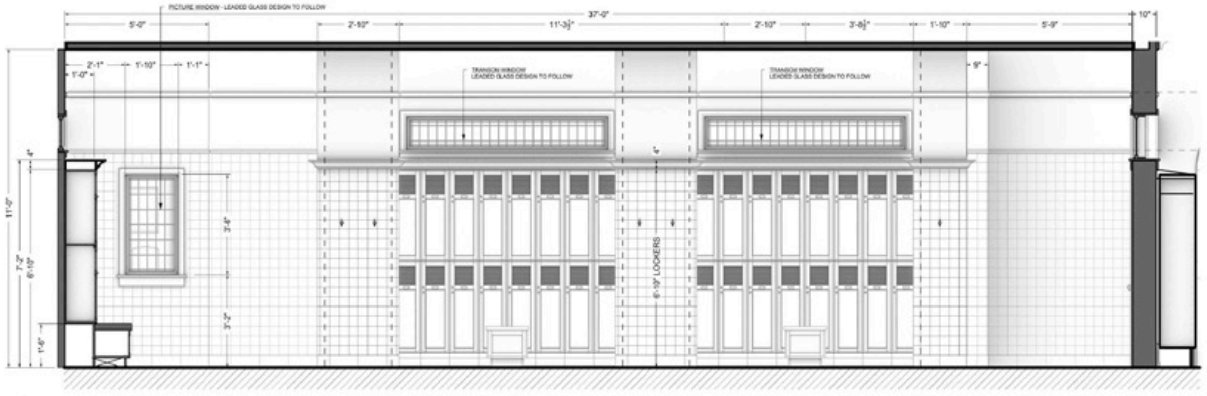

E6 2.10 ELEVATION - LOCKER ROOM

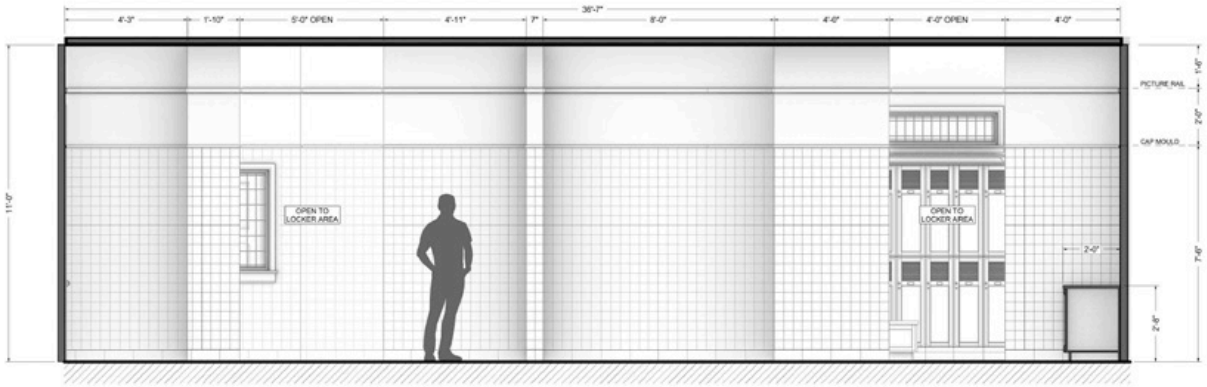

E7 2.10 ELEVATION - LOCKER ROOM


CONSTRUCTION NOTE:

CONSTRUCTION PLEASE CONFIRM ALL DIMENSIONS


-MILLWORK AND TRIM DETAILS/ SPEC'S TO FOLLOW
-DOOR AND WINDOW DETAILS TO FOLLOW
-WINDOW LEADED GLASS DESIGNS TO FOLLOW
-WALL TILE SPEC. -TBA (WALL TILE 4"x4" & TILE BASEBOARD 5"x12")

SET DRESSING NOTE:


GENERAL NOTE:
SET DRESSING TO SOURCE LOCKER ROOM HARDWARE AS REQUIRED:
-ENTRANCE DOOR HARDWARE, LOCKER DOOR HARDWARE, COAT HOOKS, ETC.

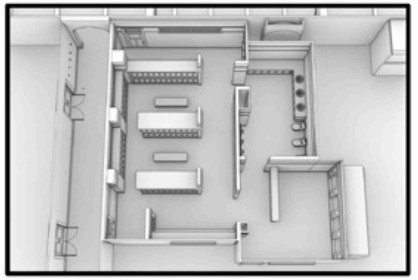

MODEL VIEW A (LOCKER ROOM)

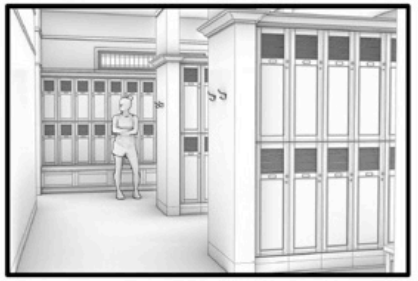

MODEL VIEW B (LOCKER ROOM)

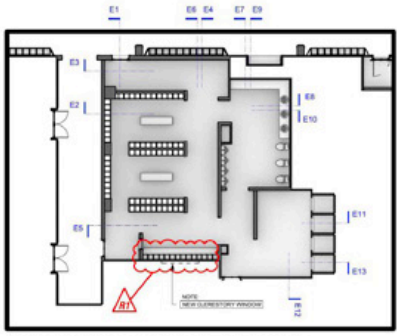

KEYPLAN (AS BOY'S LOCKER ROOM)

THE BODY

GENERAL NOTES:

REVISIONS:

REV#	DATE	DESCRIPTION
R1	25.09.17	NEW CLERESTORY WINDOW

SET NAME: INT. ST. MARK'S HIGH SCHOOL
INT. BOY'S LOCKER ROOM

SQR FOOTAGE:
GF 0.00 SF

DRAWING TITLE:
ELEVATIONS

LOCATION:
STAGE 1

ADDRESS:
2365 DIXIE RD, MISSISSAUGA, ON L4Y 0E6

SHOOT DAY:
-

CONSTRUCTION:
ROB VALERIOTE

DESIGNER:
JENNIFER MORDEN

ART DIRECTOR:
DANNY HAEBERLIN

DRAWN BY:
SEAN MCLOUGHLIN

SCALE:
AS NOTED

SHEET SIZE:
24 x 36

DATE:
Sep. 17, 2025

APPROVAL:

REVISED
Sep. 17, 2025

SET NO:
A01

SHEET NO:
2.10














St. Mark's
Catholic School
HEADMASTER'S
OFFICE


THERE IS
STRENGTH IN OUR
YEAR :
AS WELL AS OUR
SIMILARITIES














St. Mark's Catholic School

CLASSROOM



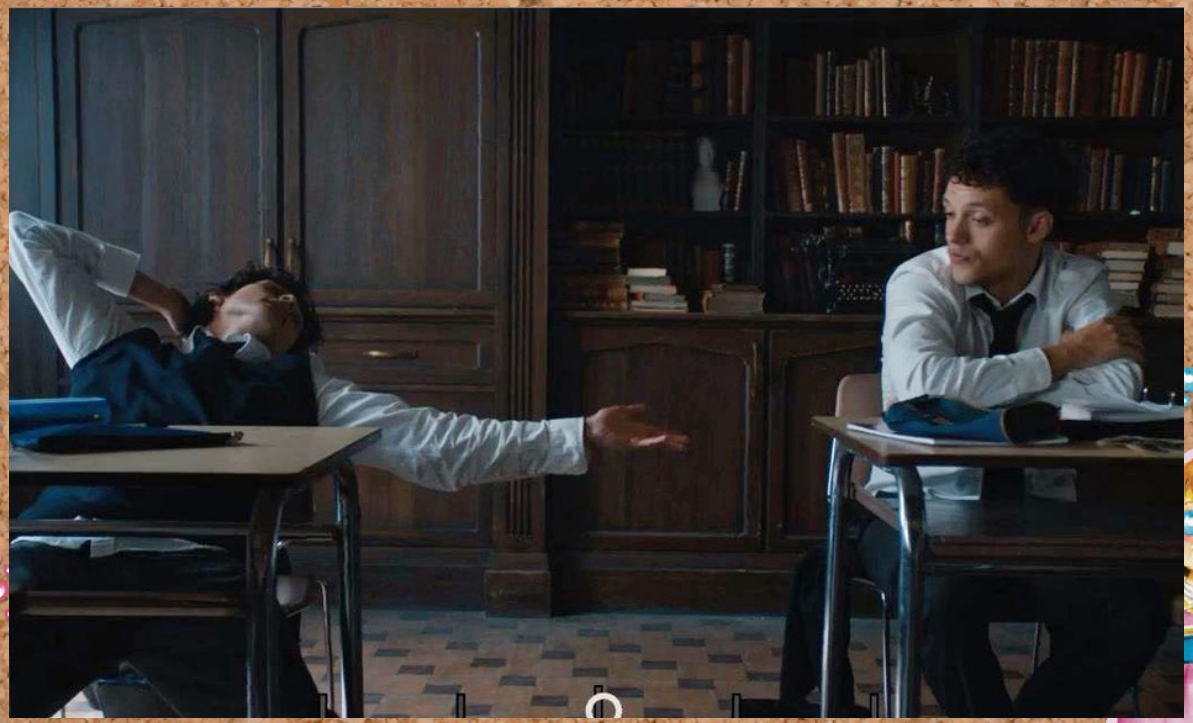


St. Mark's
Catholic School
COURTYARD















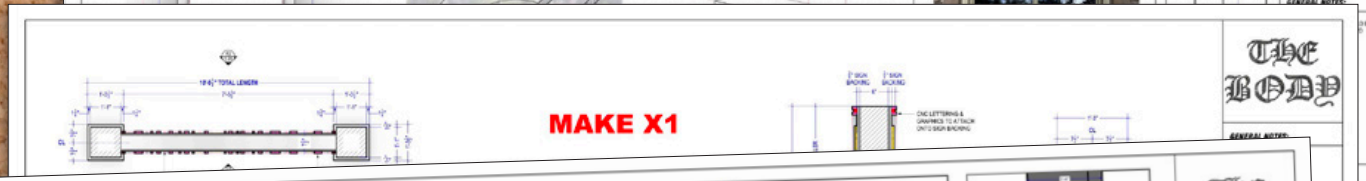

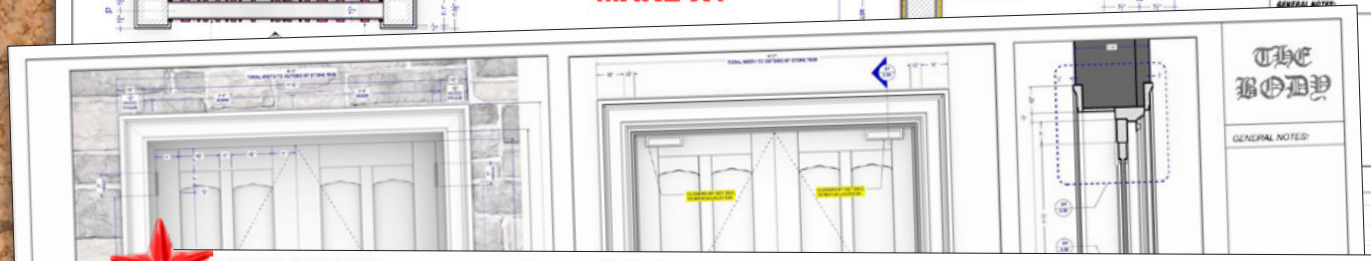

MAIN BLDG

ART DEPARTMENT NOTES

CONSTRUCTION / SCENIC

- REPLACE EXTERIOR DOUBLE DOORS
- REPLACE DOUBLE DOORS IN ENTRANCE VESTIBULE
- SCENIC: APPLY STAINED GLASS VINYL TO X2 WINDOWS IN ENTRANCE VESTIBULE
- INSTALL SCHOOL MONUMENT SIGN
- SCENIC: FINAL TOUCHES TO AGING SIGN IN PLACE
- INSTALL LION STATUE & PLINTH
- SCENIC: FINAL TOUCHES TO AGING LION IN PLACE
- SCENIC: HELP TO COVER UP WHEELCHAIR PARKING
- INSTALL BUILT EXT WAYFINDING SIGNAGE
- INSTALL SENIOR PARKING SIGNAGE W/ SET DEC

SET DEC

- COVER INFO SIGN
- INSTALL BIKE RACKS, 7' LONG W/ ONE OTHER NICE BIKE
- INSTALL LION STATUE PLAQUE
- INSTALL SCHOOL WALL PLAQUE
- INSTALL SMALL WAYFINDING WALL SIGN
- INSTALL SENIOR PARKING LOT SIGNAGE
- INSTALL FATHER FRANKLIN PARKING SIGN
- REMOVE/REPLACE EXISTING SIGNS ON POSTS

PROPS

- SCRIPTED: BIKES, BOOMBOX, STEVEN'S TRUCK ROSARY, JOINTS, COFFEE CUPS, LICENSE PLATES, HERO CHARACTER PROPS, LEO'S SKETCHBOOK, DANCE TEAM'S BAGS & 'THANK YOU' BALLOONS

PICTURE CARS

- FATHER FRANKLIN +1 CARS PARKED OVERTOP OF WHEELCHAIR PARKING
- SENIOR STUDENT PARKING: SCRIPTED SCENE WITH STEVEN'S TRUCK + (6) STUDENT CARS X 6, SOME CAN BE REPEATS FROM DEVIL'S HOUSE OR HERO CHARACTER'S
- CHARTER BUS (EP 6) WITH GRAPHICS
- ANYA'S CAR

GREENS


- FALL GREENS, DRY HYDRANGEAS, HIDE INFO SIGN
- TIE IN BASE OF MONUMENT SIGN WITH GARDEN & CEDAR MULCH, TIE IN BASED OF LION STATUE
- DRESS IN ADDITIONAL GREENS UNDER & AROUND 'FATHER FRANKLIN' WINDOWS TO MATCH STAGE DRESS
- POTENTIALLY MOVE LOG BLOCKER ON TRAIL

FX

- MOUNT CROSS TO PEAK
- THEOLOGY CLASSROOM PLATES WILL BE SHOT

GENERAL NOTES

- THEOLOGY CLASSROOM (1ST FLOOR)
- ENGLISH LIT CLASSROOM (2ND FLOOR)

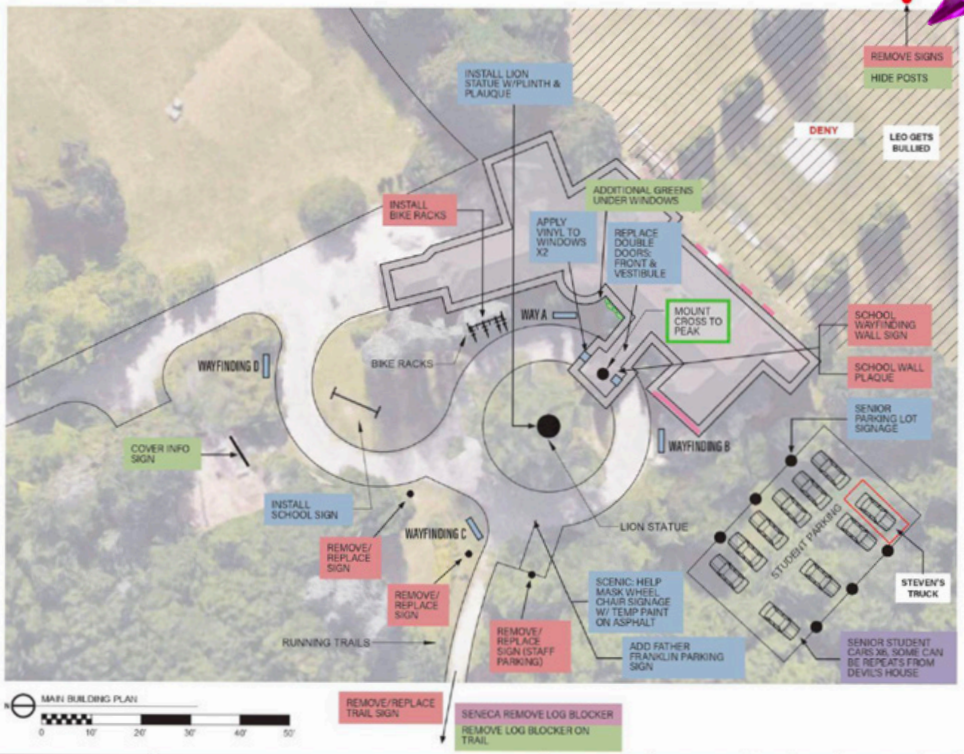

Set Name:	Location Name:	Shoot Days:	Ep:	Set #:	Date:
EXT ST MARK'S HIGH SCHOOL	EATON HALL, 13990 DUFFERIN ST, KING CITY	D6-7 (OCT 14-15)	101, 102, 106, 103, 104	X01	

Ext St. Mark's Catholic School

LOCATION






St. Mark's School Chapel

LOCATION





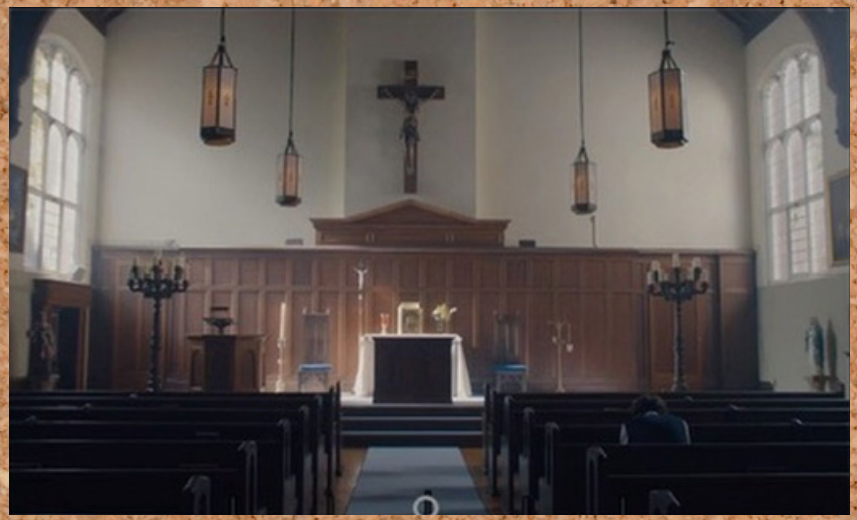














St. Mark's School Library

LOCATION





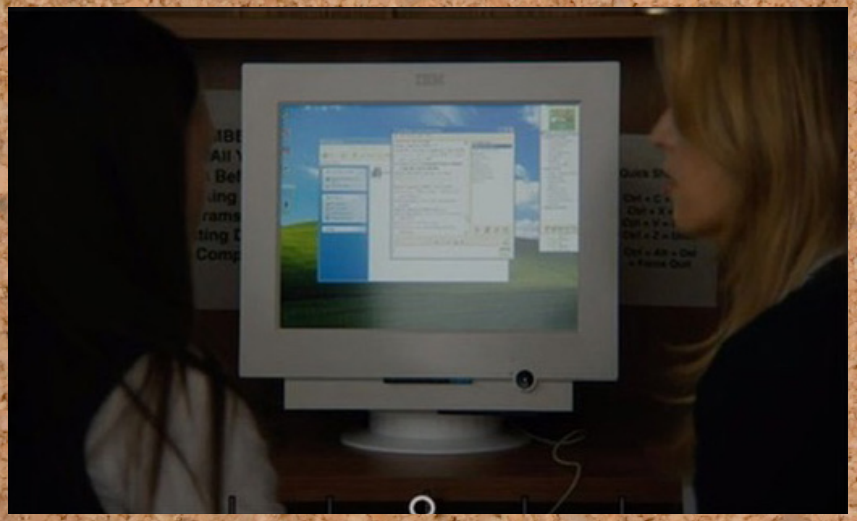






St. Mark's Pool

Int Franklin Family Home

STAGE BUILD

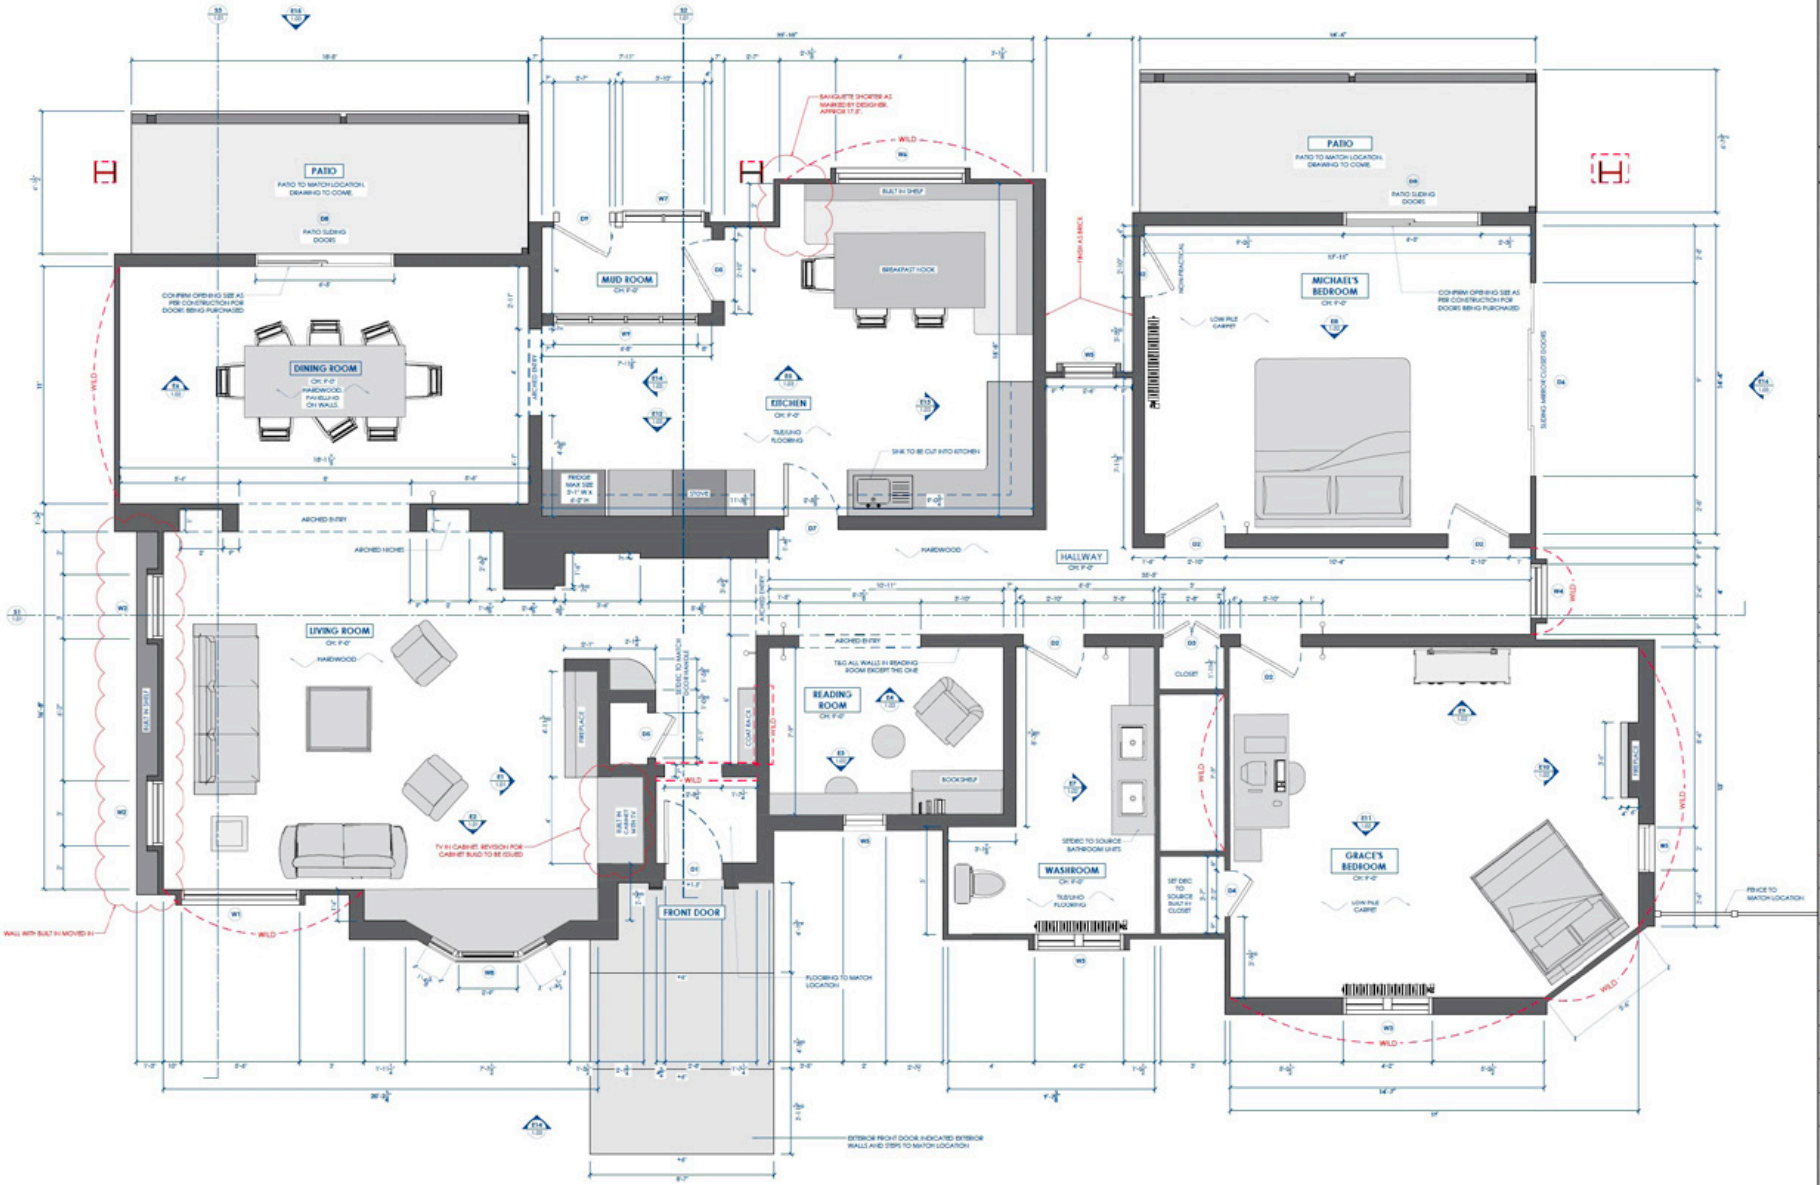

ASPECT STUDIOS

INT. GRACE FRANKLIN HOUSE - PLAN

THE BODY

GENERAL NOTES:

REVISIONS:

REV#	DATE	DESCRIPTION

SET NAME: INT GRACE FRANKLIN HOUSE

SQR FOOTAGE: XX

DRAWING TITLE: PLAN

LOCATION: STAGE 2

ADDRESS: 2365 DIXIE RD, MISSISSAUGA, ON L4Y 0E6

SHOOT DAY: -

CONSTRUCTION: Rob Valeriote

DESIGNER: JENNIFER MORDEN

ART DIRECTOR: DANNY HAEBERLIN

DRAWN BY: SANA AHMED

SCALE: 3/8" = 1'-0"

SHEET SIZE: 24 x 36

DATE: Sep. 19, 2025

APPROVAL:

REVISED Oct. 2nd, 2025

SET NO: A04

SHEET NO: 1.00


























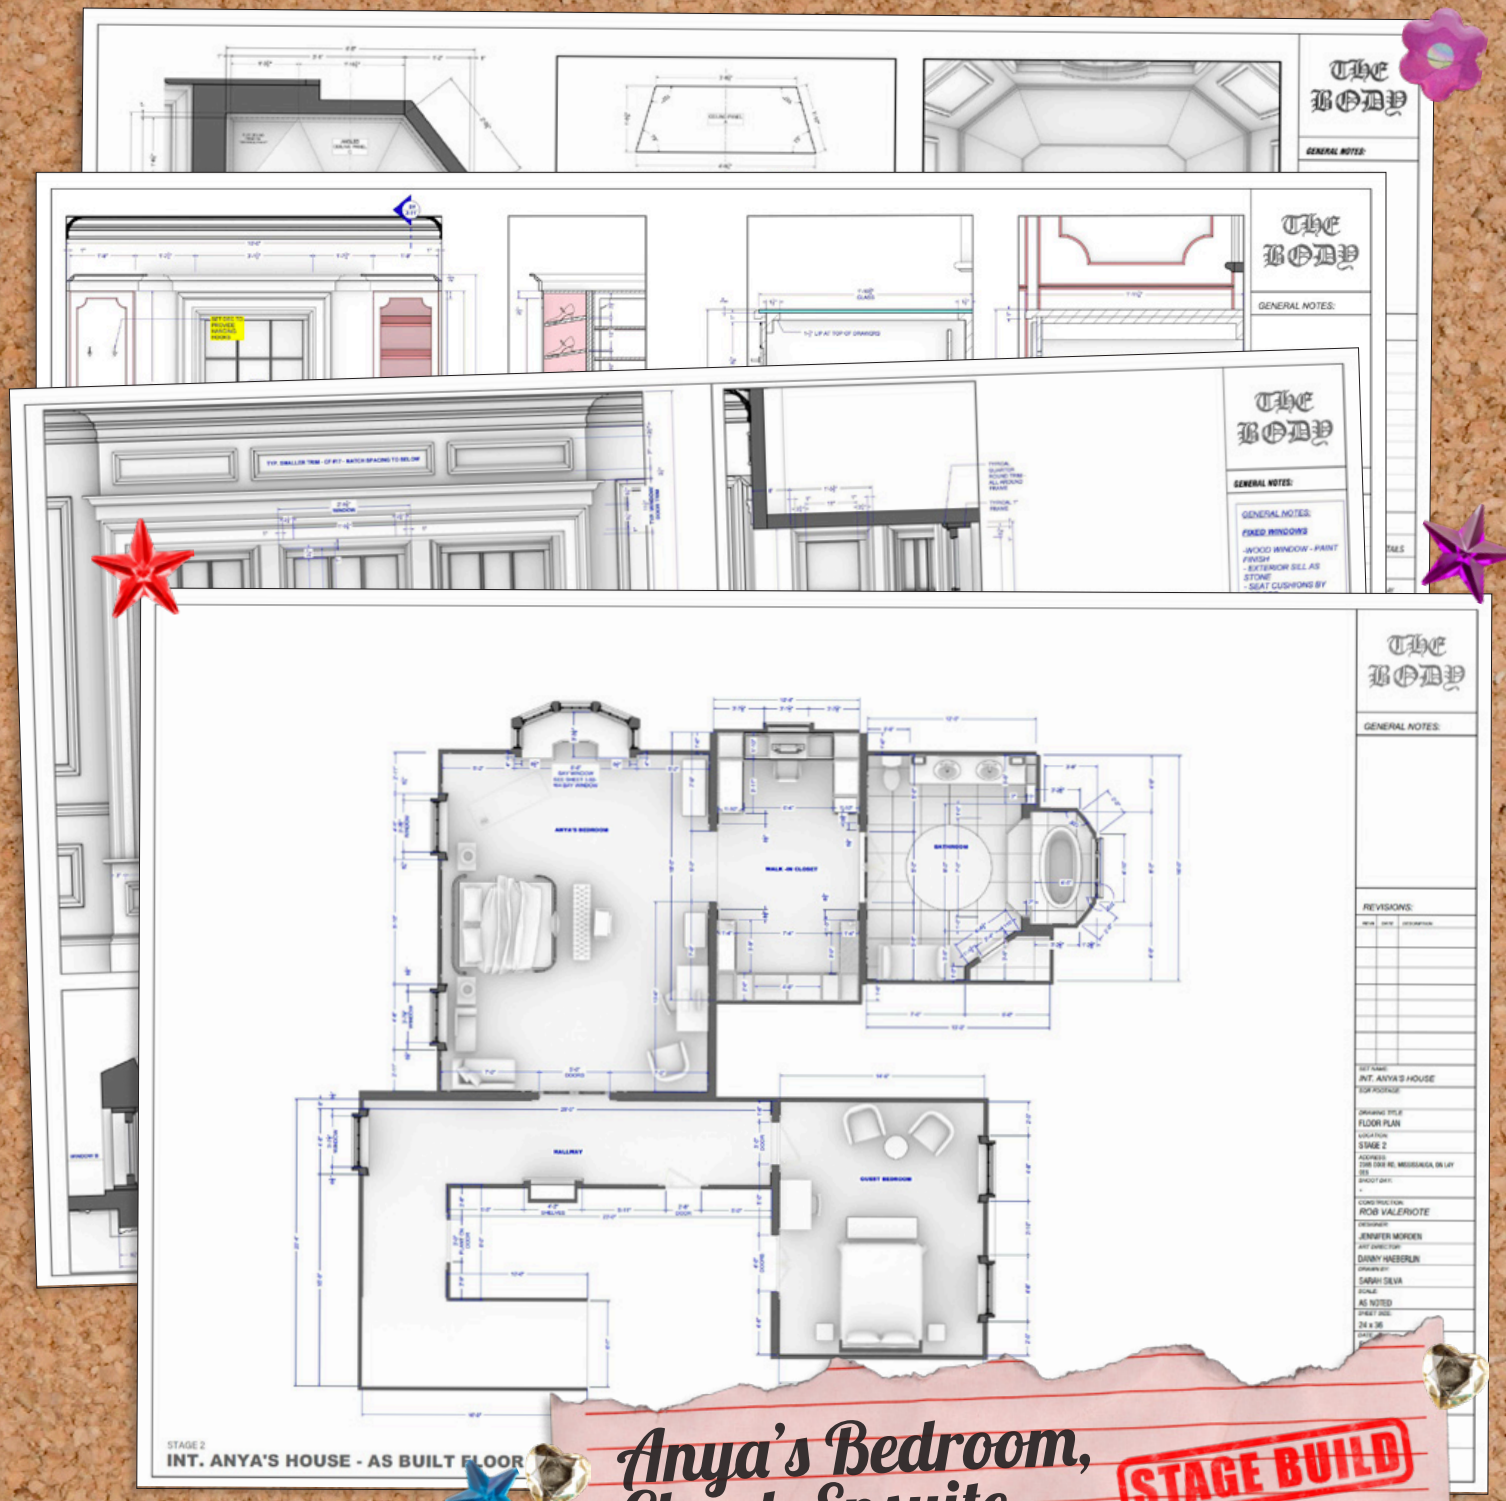

Anya's Bedroom, Closet, Ensuite

STAGE BUILD












THE ROYAL BALLET



Int & Ext Anderson "Angel House" LOCATION

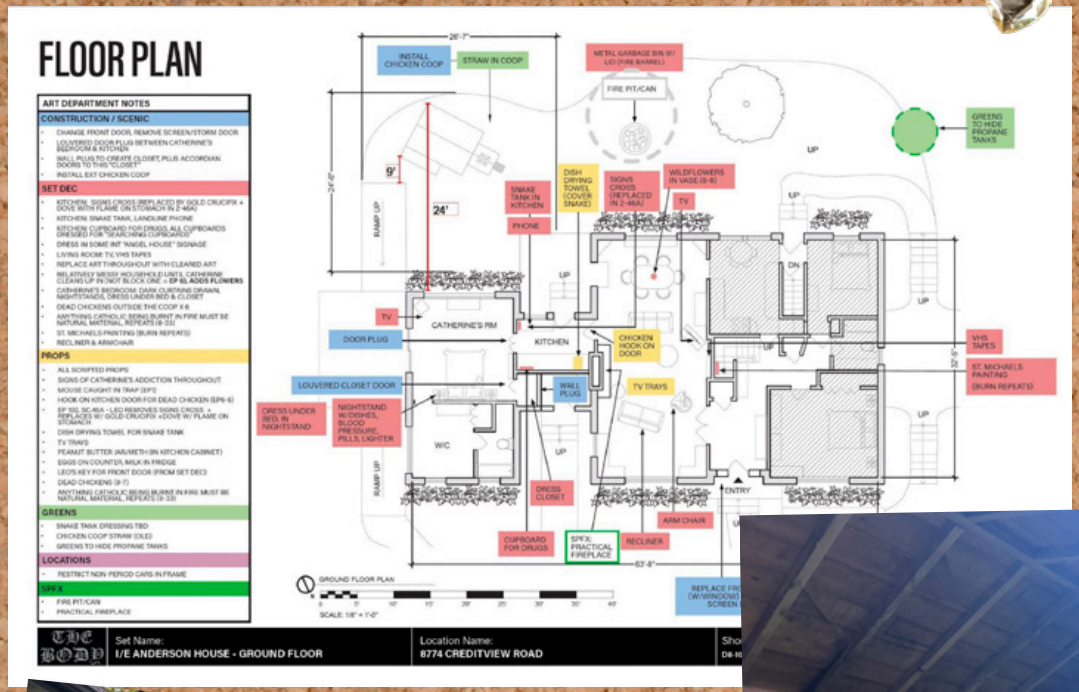

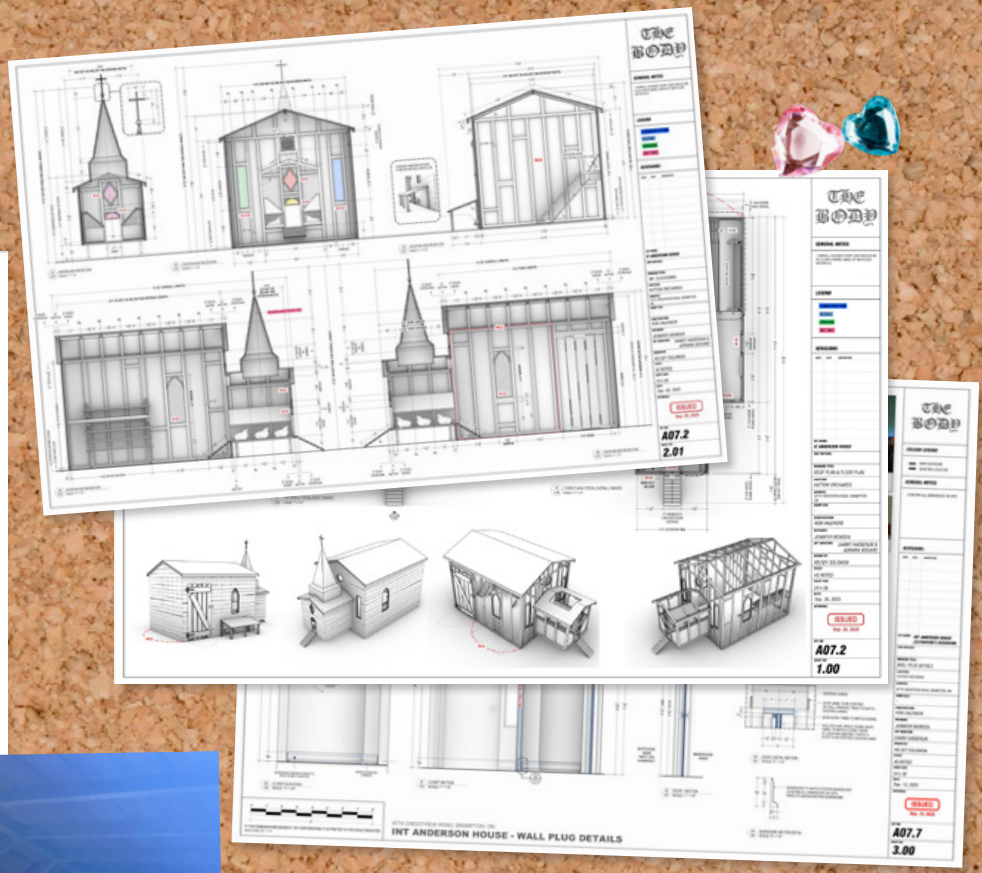



















Girls' Bedrooms!

STAGE BUILD






Amy




Katie

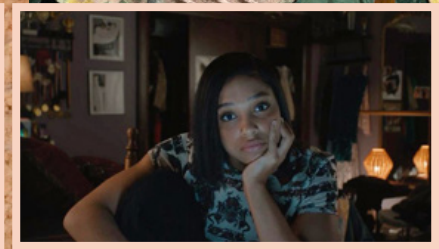

Blair



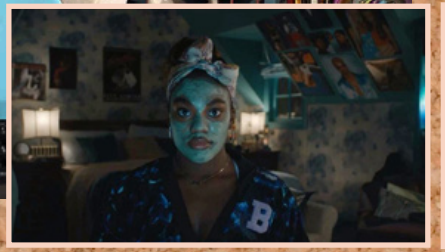

Britt





Bailey



Claire



Olivia





Elise's Living Room & Bedroom

LOCATION







Maddie's Bedroom

LOCATION





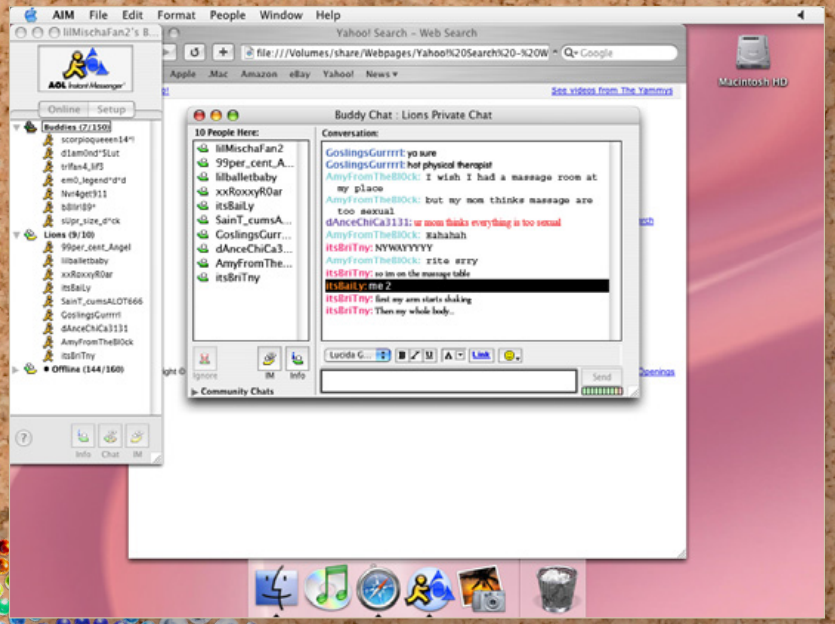

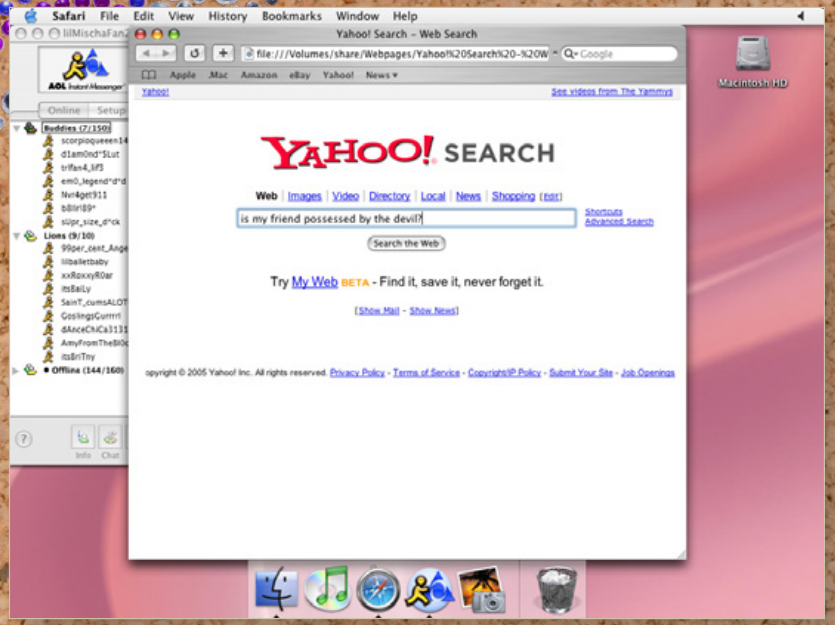







Pentecostal Church

LOCATION


GET
RIGHT
WITH
GOD
Spirit of Peace
Heal the World
Spirit
OF
UNITY
MAKE US
ONE
Spirit of Love
Reach our Hearts
SEAN
Real humans made this show


Holy Day Inn
Goodbye
We thank you very much and hope you have a blessed stay!
ST. MARK'S CATHOLIC SCHOOL
HOME OF THE LIONS
SAINT MARK'S CATHOLIC SCHOOL
ANIMA MENS CORPUS