

MARCO NIRO

PRODUCTION DESIGNER


S-10 9-1-1





SET NAME: SINKHOLE

EP 1001 *"THAT SINKING FEELING"*

S-10 9-1-1

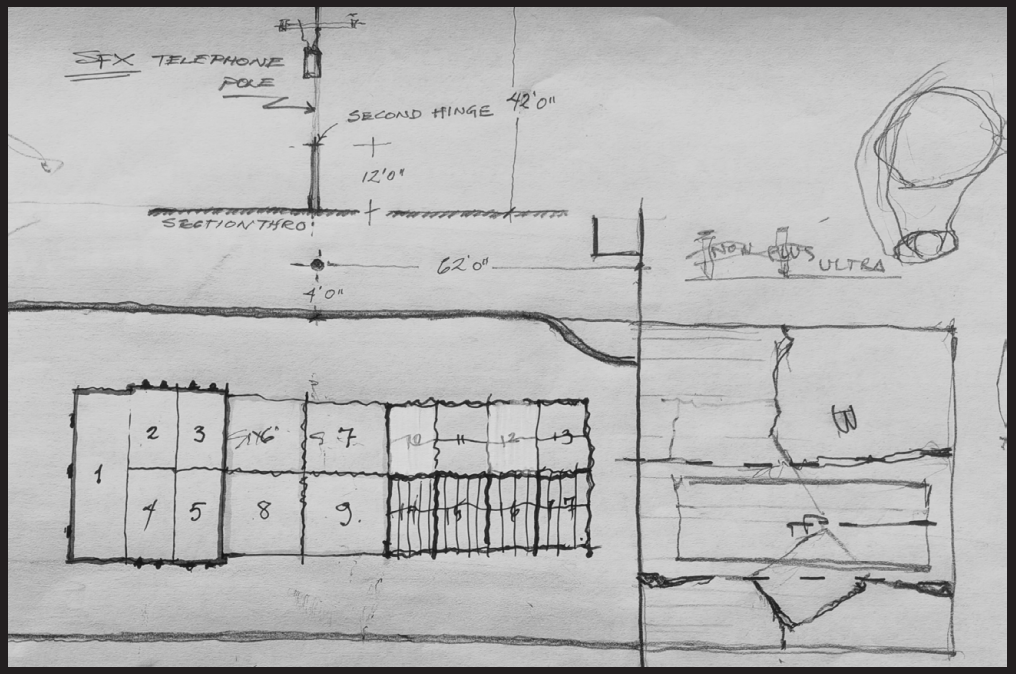

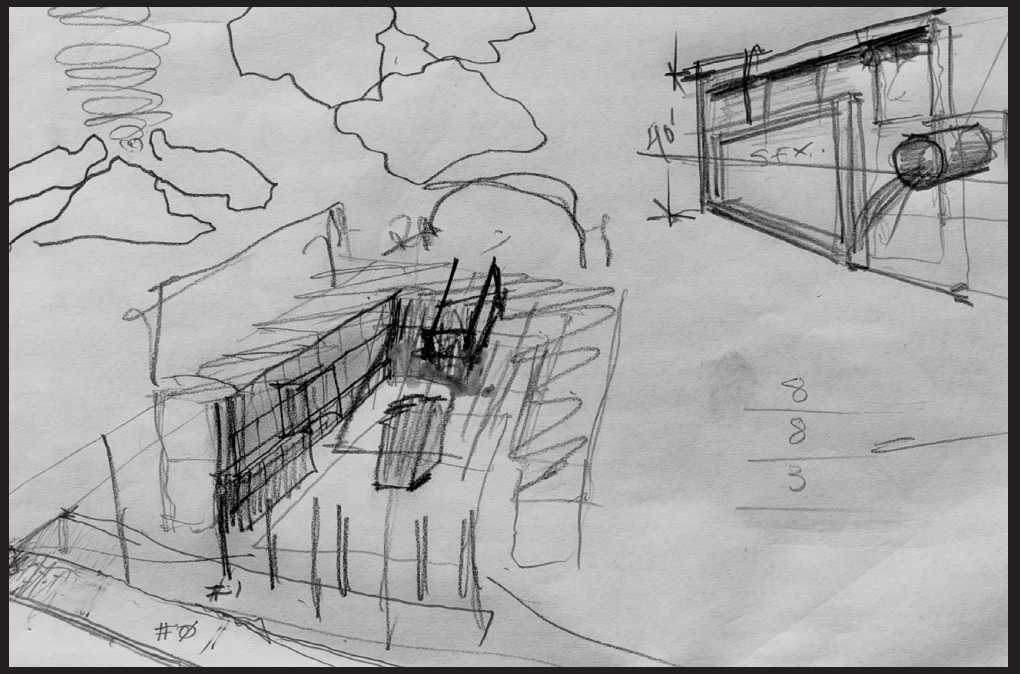


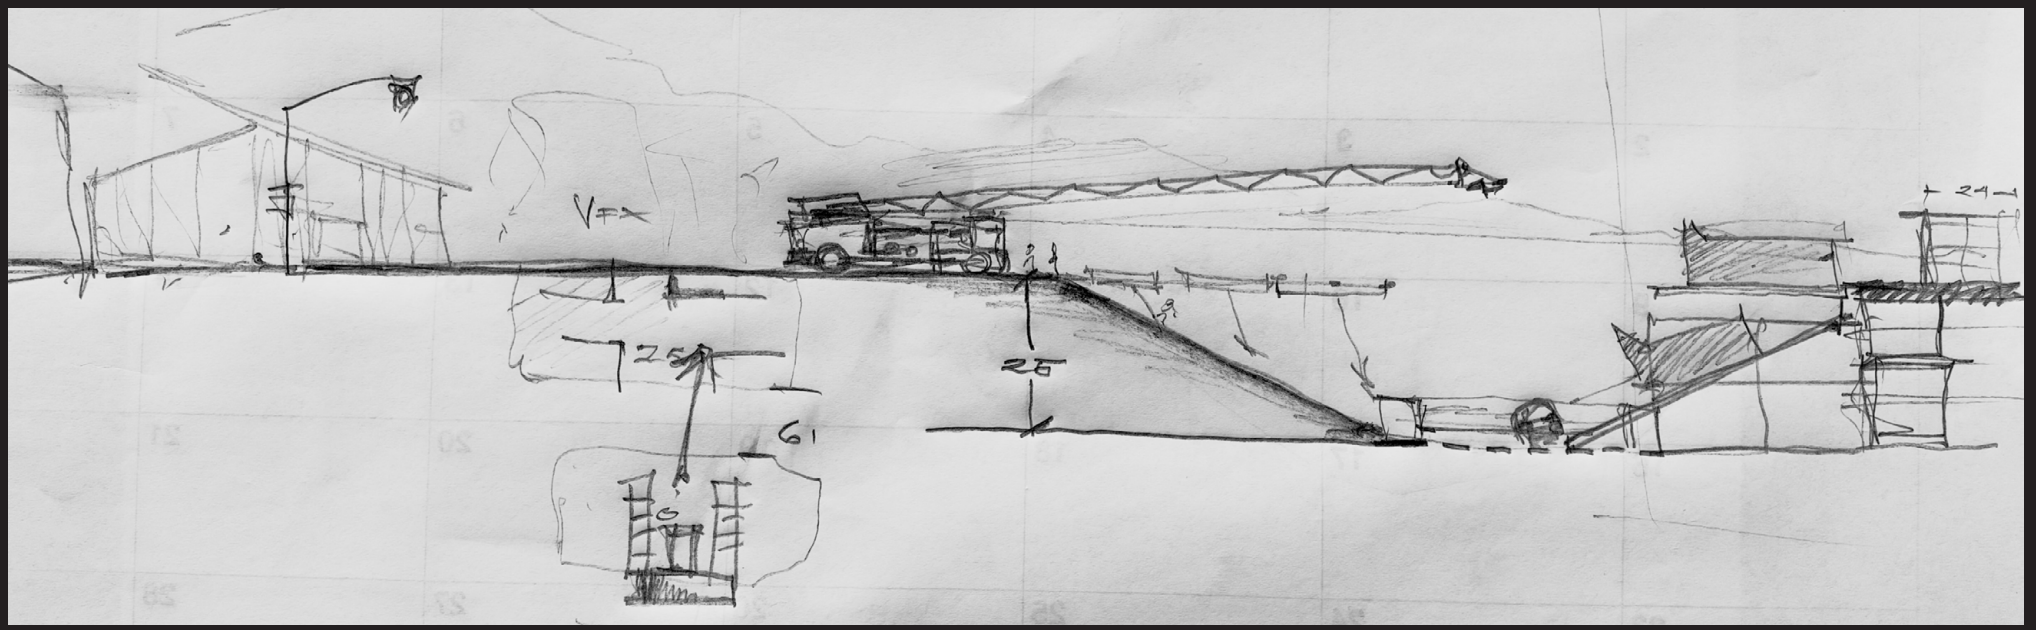


SET NAME: SINKHOLE

EP 1001 *"THAT SINKING FEELING"*

S-10 9-1-1

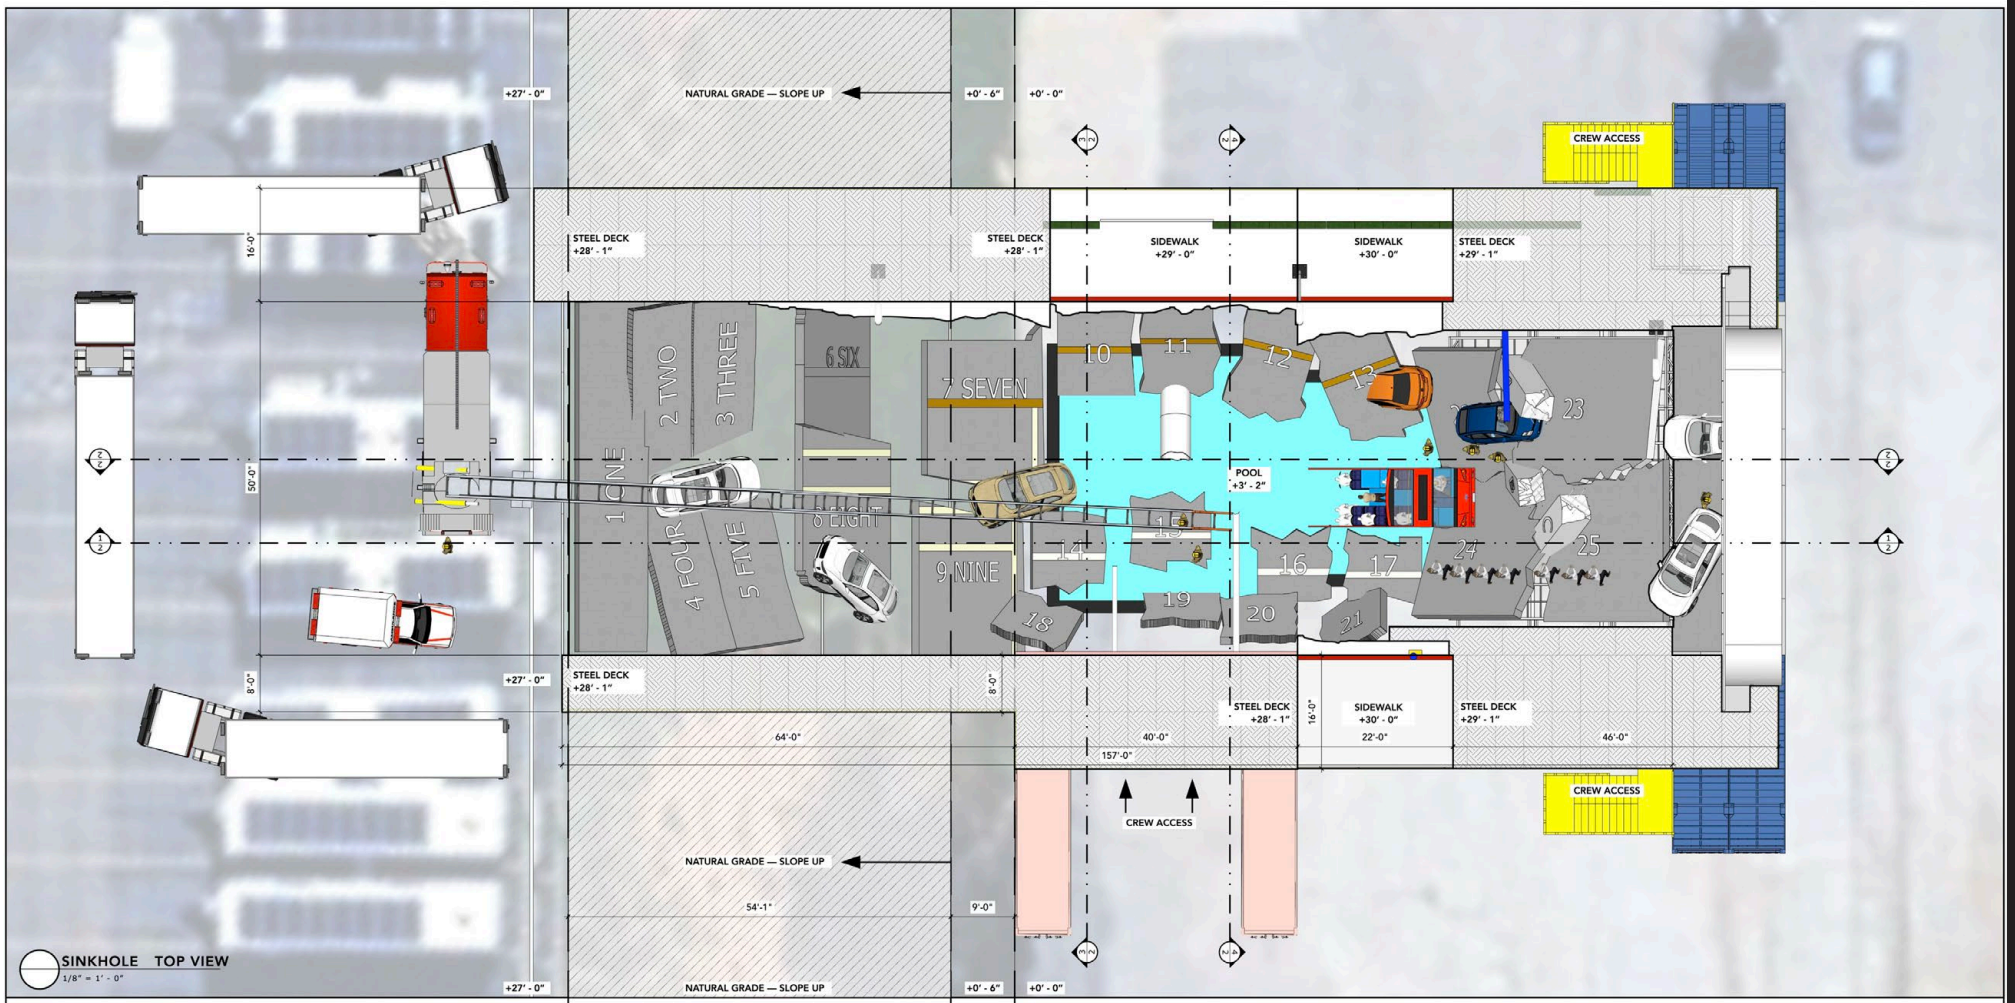

SINKHOLE TOP VIEW
1/8" = 1' - 0"

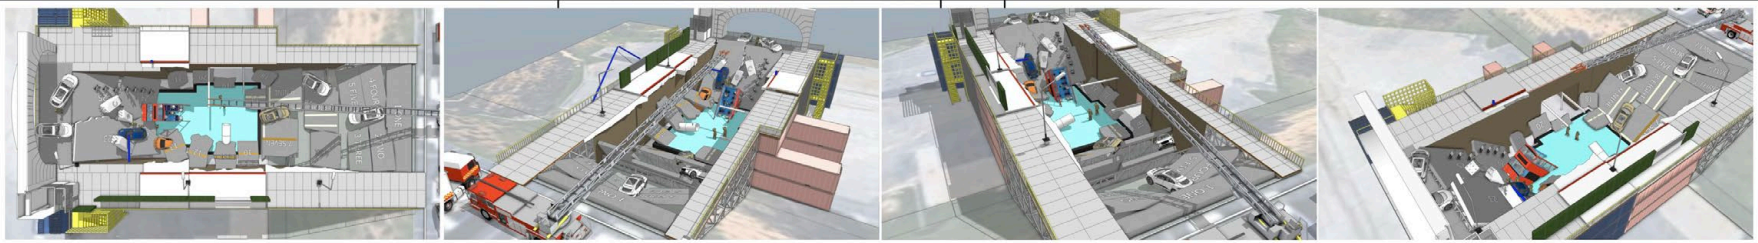

SINKHOLE MODEL VIEW
NTS

SET NAME: SINKHOLE

EP 1001 *"THAT SINKING FEELING"*

S-10 9-1-1

SET NAME: SINKHOLE

EP 1001 *"THAT SINKING FEELING"*

S-10 9-1-1



SET NAME: # SINKHOLE

EP 1001 *"THAT SINKING FEELING"*

S-10 9-1-1



SET NAME: SINKHOLE

EP 1001 *"THAT SINKING FEELING"*

S-10 9-1-1











SET NAME: SINKHOLE

EP 1001 *"THAT SINKING FEELING"*


S-10 9-1-1

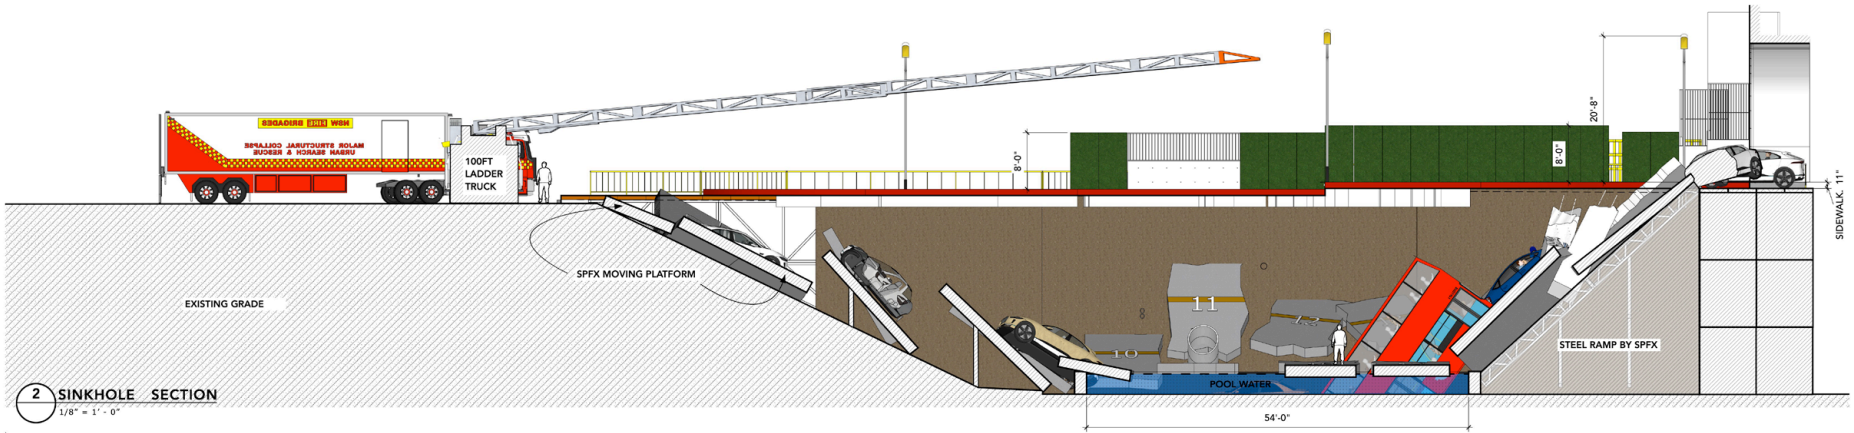


2 SINKHOLE SECTION
1/8" = 1' - 0"

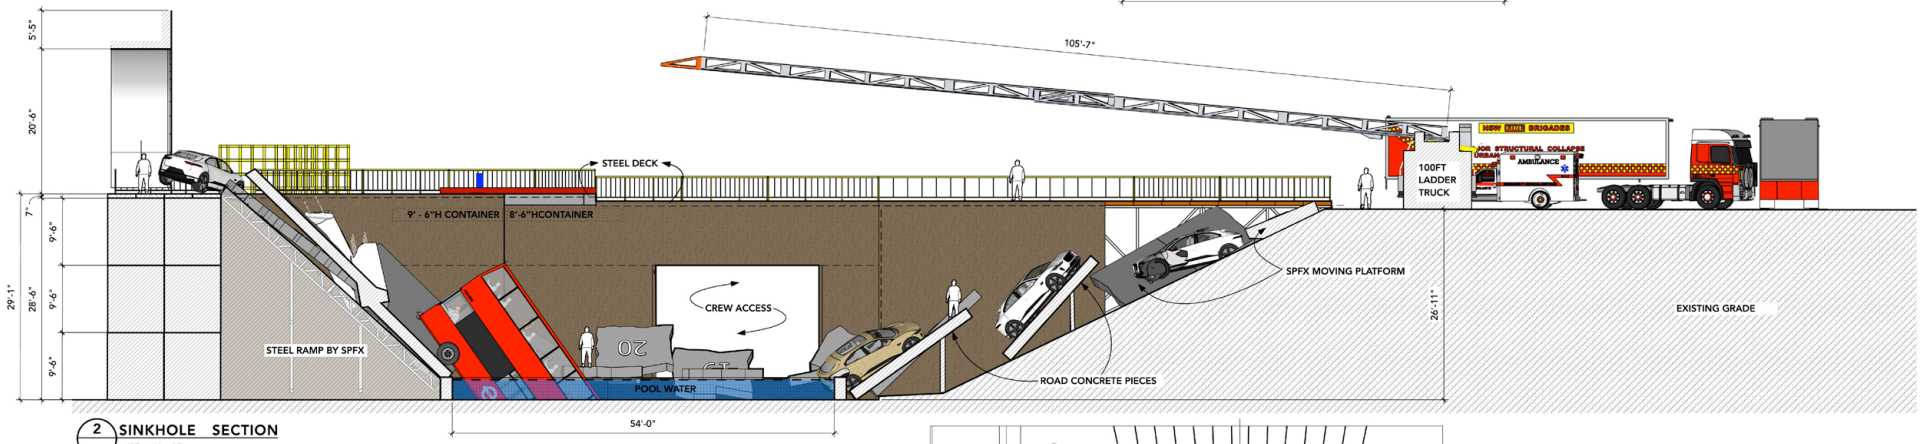

2 SINKHOLE SECTION
1/8" = 1' - 0"

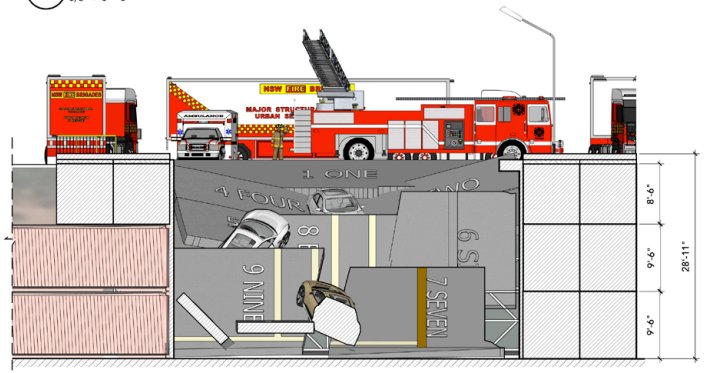

3 SINKHOLE SECTION
1/8" = 1' - 0"

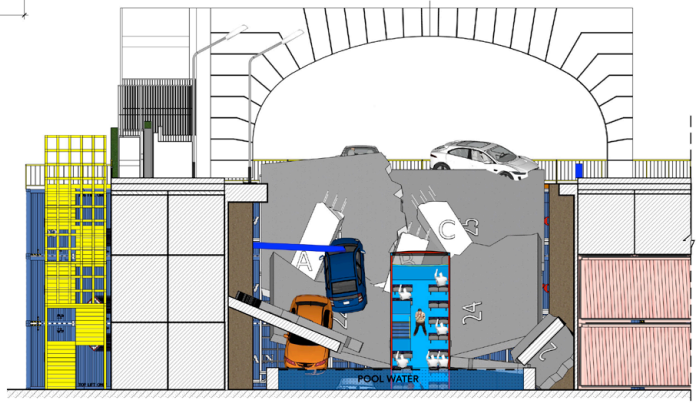


4 SINKHOLE SECTION
1/8" = 1' - 0"

9-1-1	SET NAME: Sink Hole Build	1001_Sink Hole_Small_260729_2.skp	SHEET #
	DRAWING NAME: SINK HOLE PLAN & ELEVATION		EP # 01
	LOCATION: Santa Clarita	DRAWN BY	SCALE: AS NOTED
	PRODUCTION DESIGNER: MARCO NIRO	ART DIRECTORS: ALBERTO GONZALEZ-REYNA & NICK BALKOVSKY	SET DECORATOR: ABBY SAMPORO	CONSTRUCTION COORDINATOR: STAR FIELDS

SET NAME: SINKHOLE

EP 1001 *"THAT SINKING FEELING"*

S-10 9-1-1

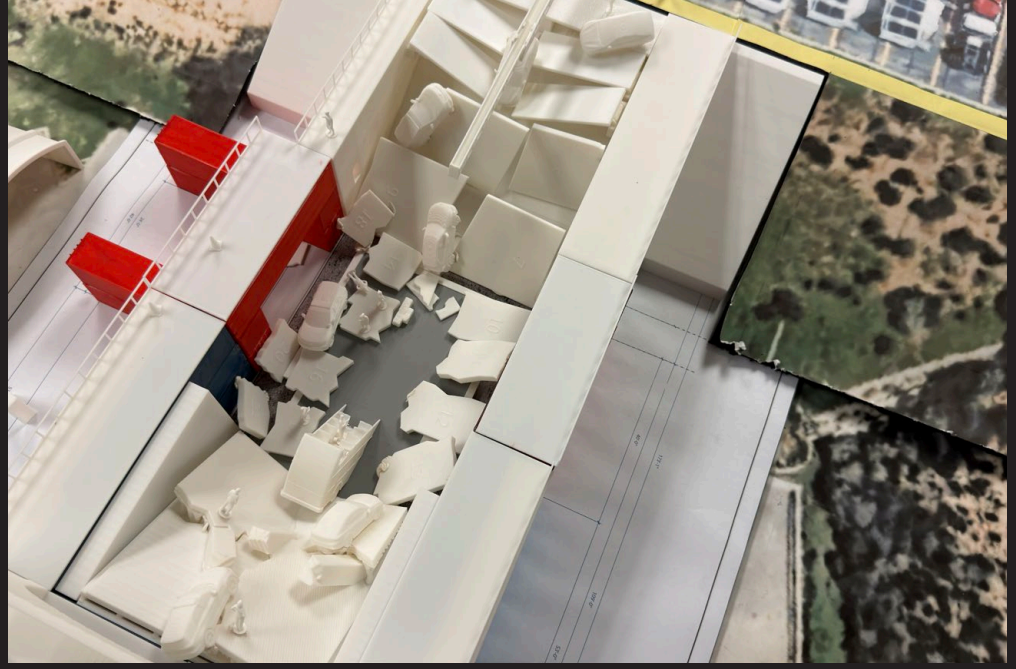









SET NAME: SINKHOLE

EP 1001 *"THAT SINKING FEELING"*


S-10 9-1-1



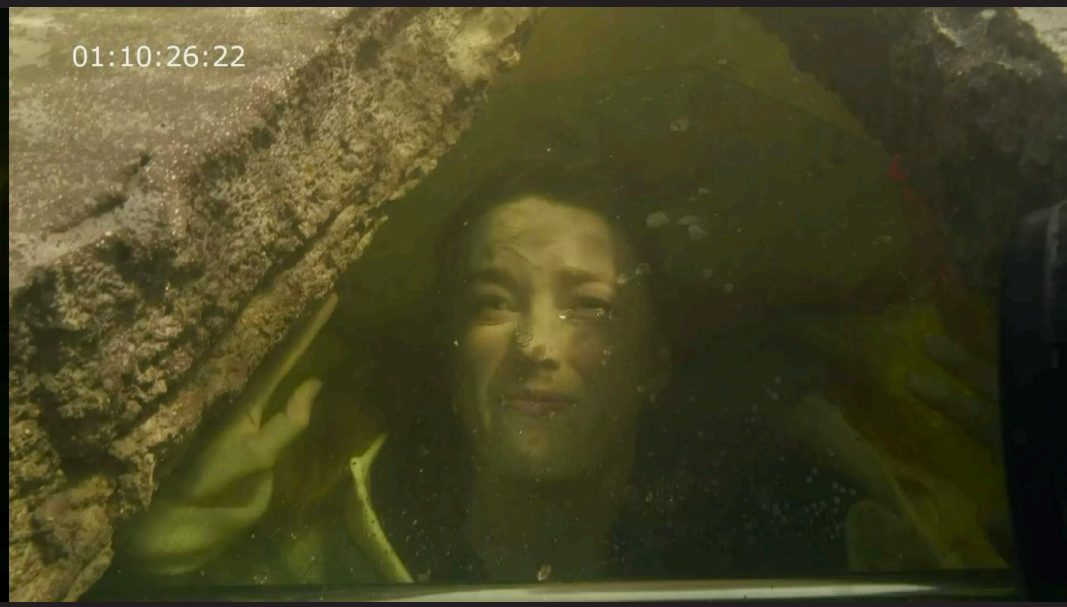

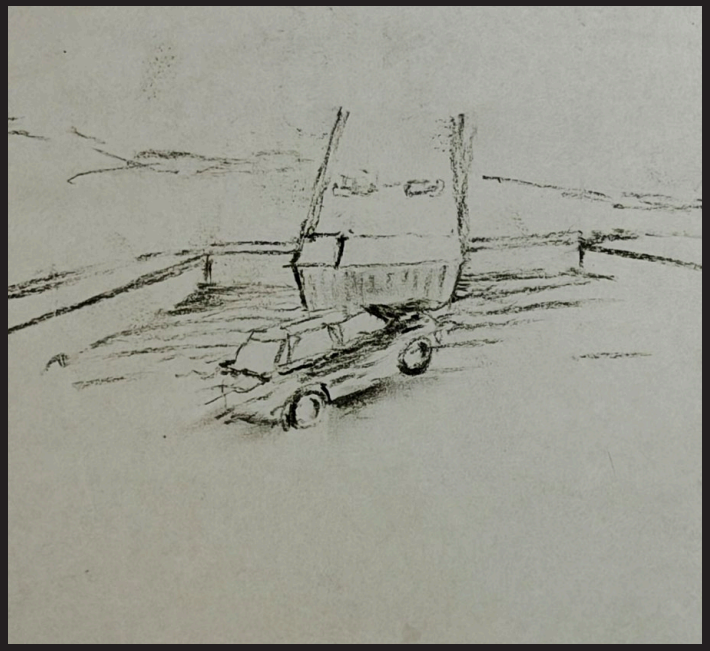



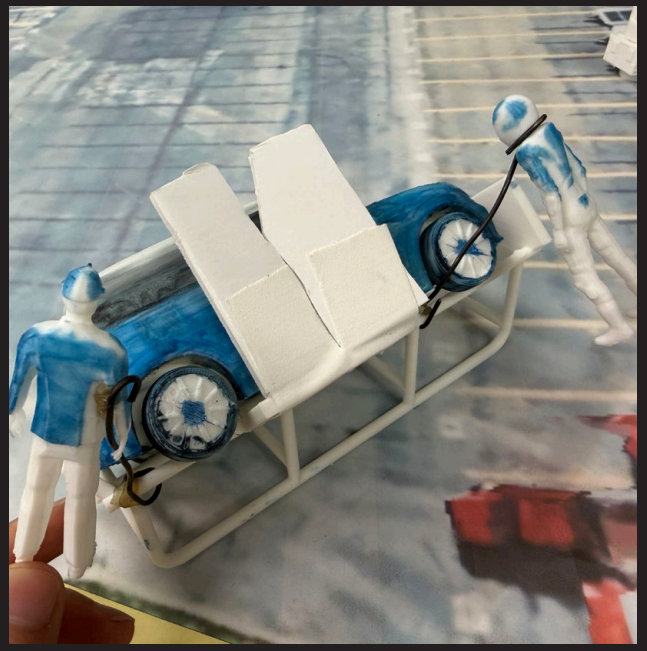

SET NAME: # MINI COOPER UNDER WATER

EP 1001 *"THAT SINKING FEELING"*

S-10 9-1-1



SET NAME: # POLICE STATION BULLPEN

EP 1001 *"THAT SINKING FEELING"*

S-10 9-1-1



SET NAME: # POLICE STATION BULLPEN

EP 1001 *"THAT SINKING FEELING"*


S-10 9-1-1




SET NAME: TUNNEL


EP 1001 *"THAT SINKING FEELING"* EP 1002 *"FIRE IN THE HOLE"*

S-10 9-1-1

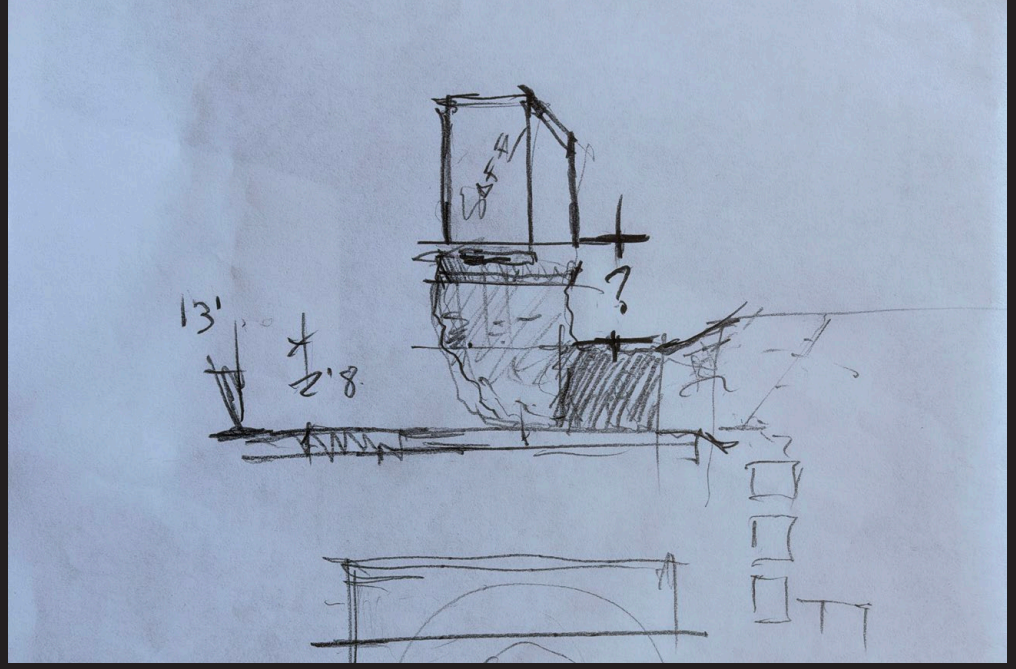

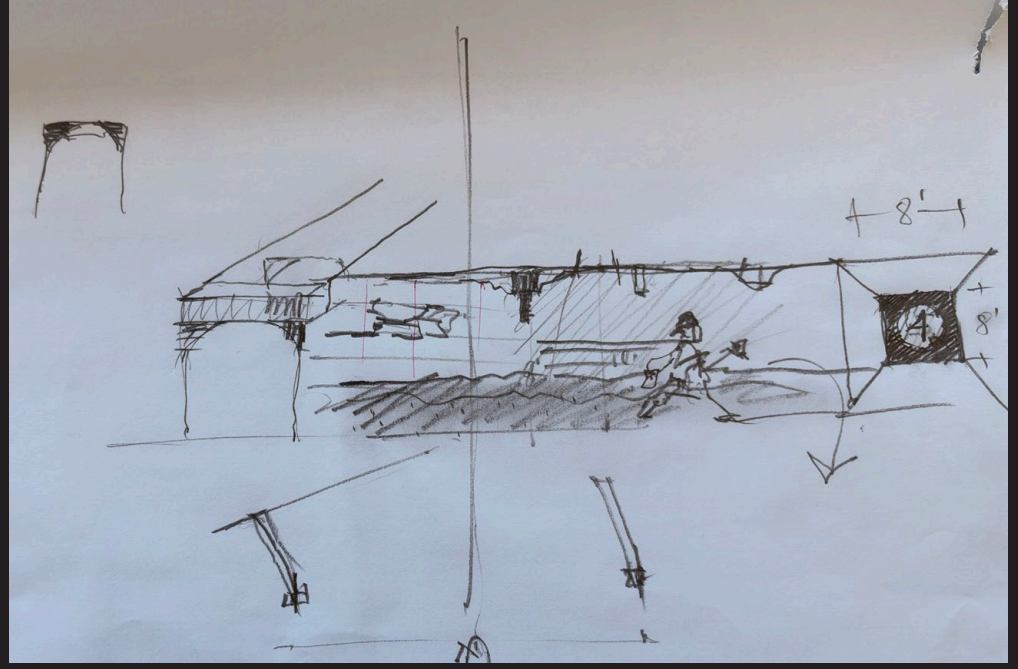



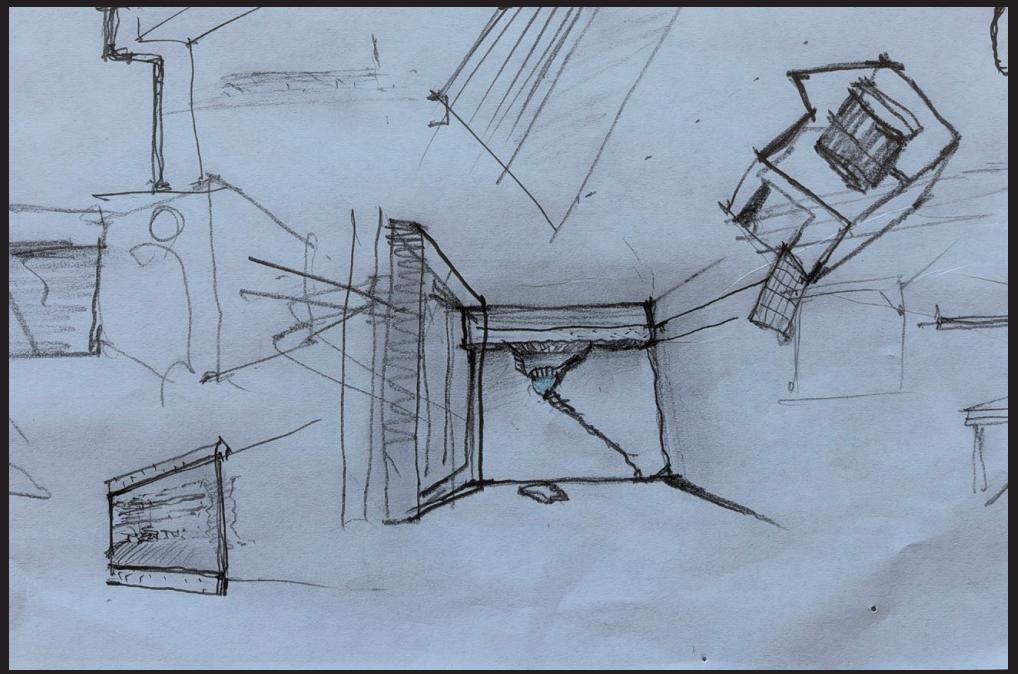

SET NAME: # TUNNEL

EP 1001 *"THAT SINKING FEELING"* EP 1002 *"FIRE IN THE HOLE"*

S-10 9-1-1



SET NAME: TUNNEL

EP 1001 *"THAT SINKING FEELING"* EP 1002 *"FIRE IN THE HOLE"*


S-10 9-1-1




SET NAME: TUNNEL

EP 1001 *"THAT SINKING FEELING"* EP 1002 *"FIRE IN THE HOLE"*


S-10 9-1-1

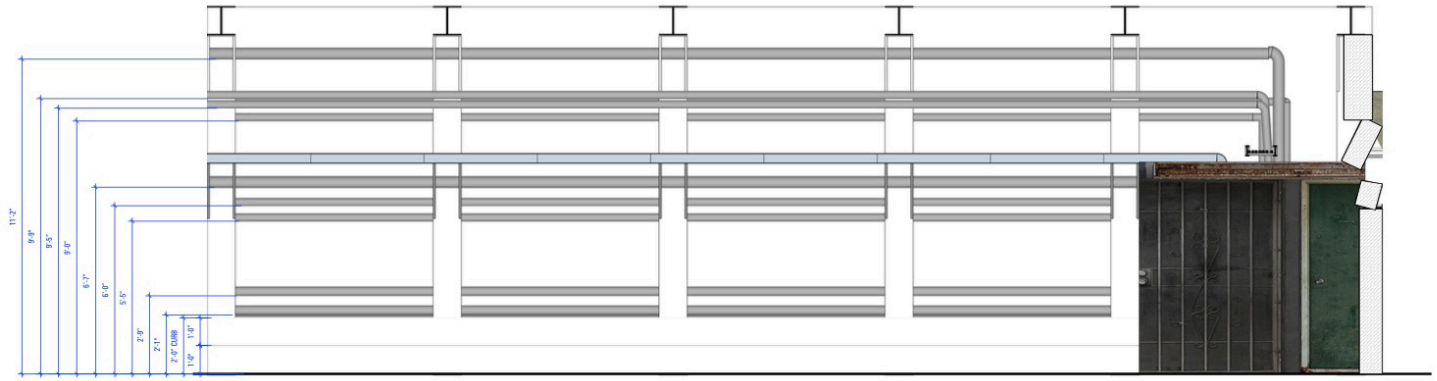



Ⓒ ELEV - PIPE WALL
SCALE: 1/2" = 1'-0"

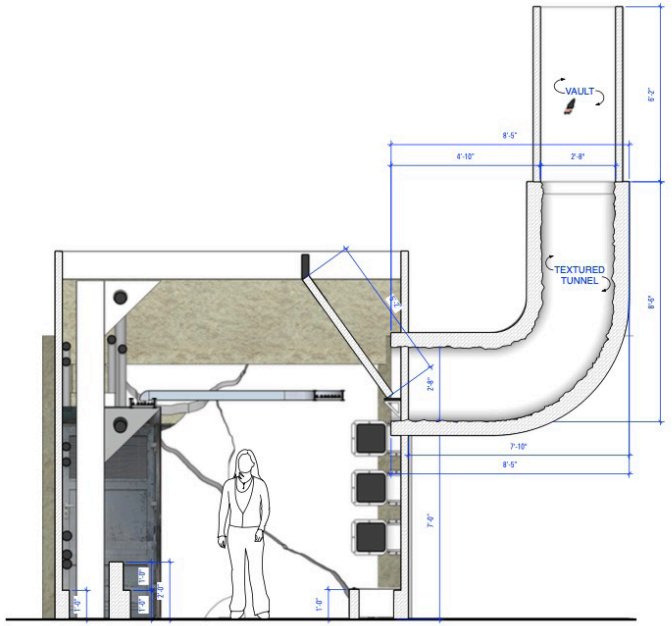

Ⓓ ELEV - BROKEN WALL
SCALE: 1/2" = 1'-0"

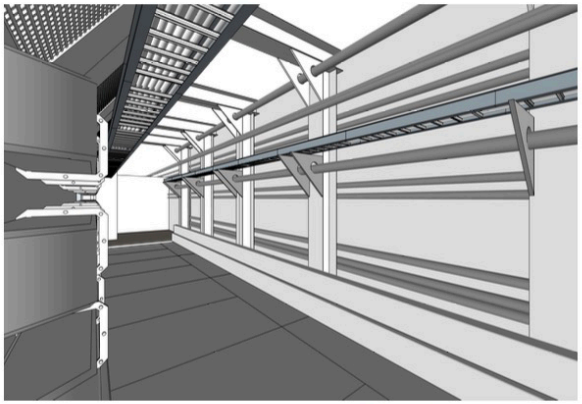

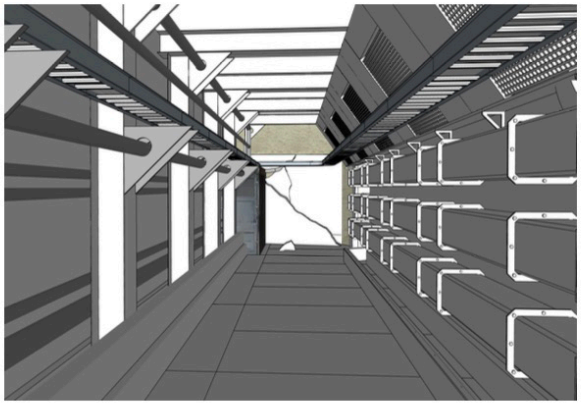

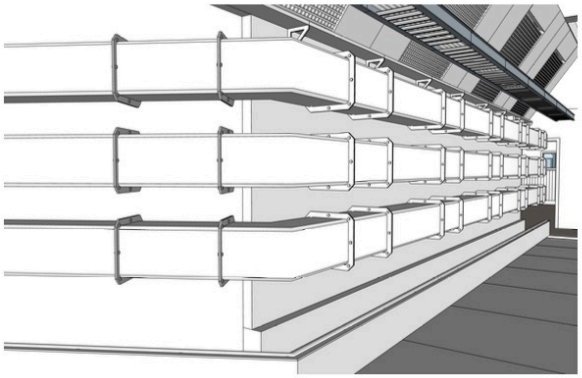


Released V1 07/27/2026

9-1-1	SET NAME: Athena Tunnel — 1001_Stage2_Athena Tunnel_20260724_1		SHEET # 2/2
	DRAWING NAME: FLOOR PLAN & ELEVATIONS	EP # 02	
	LOCATION: DISNEY STUDIOS STAGE 2	DRAWN BY: Kate W	SCALE: AS NOTED
	PRODUCTION DESIGNER: MARCO NIRO	ART DIRECTORS: ALBERTO GONZALEZ-REYNA & NICK BALKOVSKY	SET DECORATOR: ABBY SANFORD	CONSTRUCTION COORDINATOR: STAN FIELDS

SET NAME: TUNNEL

EP 1001 *"THAT SINKING FEELING"* EP 1002 *"FIRE IN THE HOLE"*

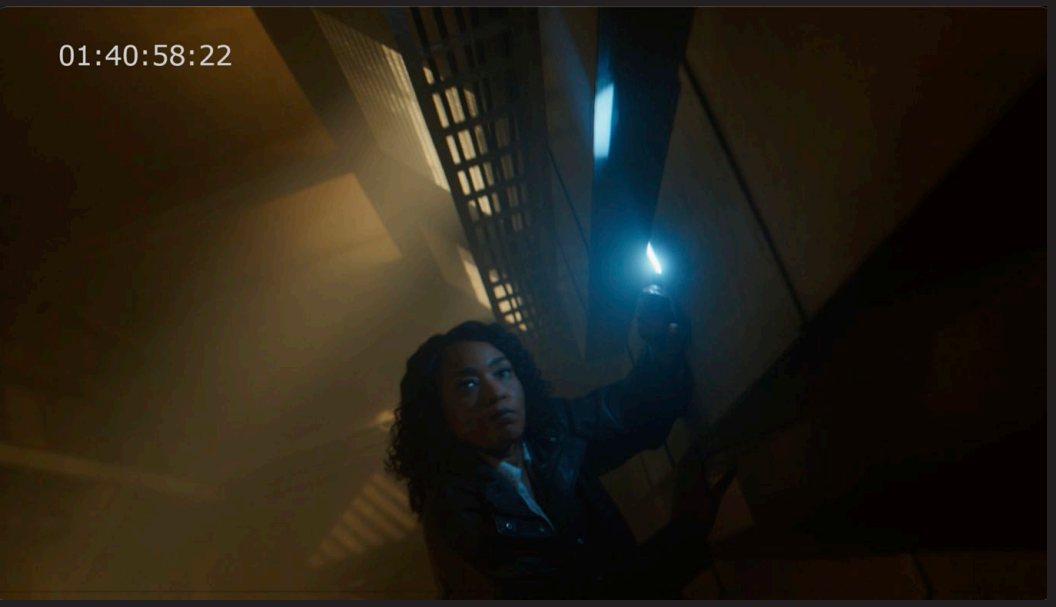







SET NAME: TUNNEL

EP 1001 *"THAT SINKING FEELING"* EP 1002 *"FIRE IN THE HOLE"*

S-10 9-1-1



SET NAME: GAS STATION

EP 1002 *"FIRE IN THE HOLE"*

S-10 9-1-1



SET NAME: GAS STATION

EP 1002 *"FIRE IN THE HOLE"*


S-10 9-1-1



SET NAME: GAS STATION

EP 1002 *"FIRE IN THE HOLE"*

S-10 9-1-1

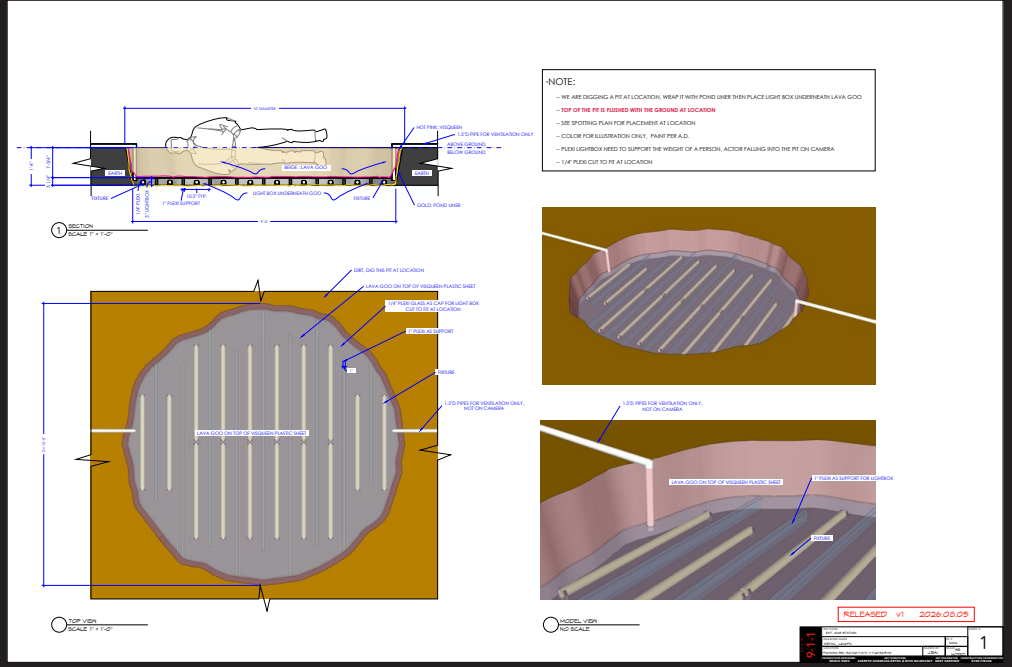







SET NAME: GAS STATION

EP 1002 *"FIRE IN THE HOLE"*

S-10 9-1-1









SET NAME: GAS STATION

EP 1002 *"FIRE IN THE HOLE"*

S-10 9-1-1



SET NAME: LEONA'S APARTMENT

EP 1002 *"FIRE IN THE HOLE"*

S-10 9-1-1



SET NAME: LEONA'S APARTMENT

EP 1002 *"FIRE IN THE HOLE"*

S-10 9-1-1



SET NAME: # UNION METRO STATION

EP 1002 *"FIRE IN THE HOLE"* EP 1003 *"STREET OF FIRE"*

S-10 9-1-1



SET NAME: # UNION METRO STATION

EP 1002 *"FIRE IN THE HOLE"* EP 1003 *"STREET OF FIRE"*

S-10 9-1-1



SET NAME: # UNION METRO STATION

EP 1002 *"FIRE IN THE HOLE"* EP 1003 *"STREET OF FIRE"*

S-10 9-1-1



SET NAME: # UNION METRO STATION

EP 1002 *"FIRE IN THE HOLE"* EP 1003 *"STREET OF FIRE"*

S-10 9-1-1









SET NAME: # UNION METRO STATION


EP 1002 *"FIRE IN THE HOLE"* EP 1003 *"STREET OF FIRE"*

S-10 9-1-1







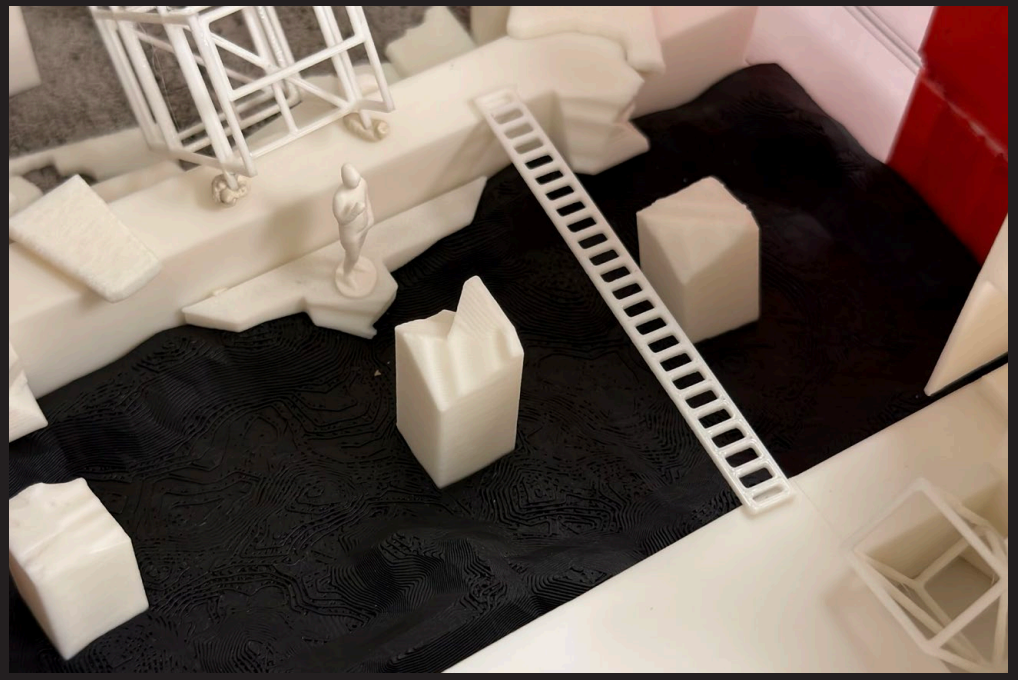

SET NAME: # UNION METRO STATION


EP 1002 *"FIRE IN THE HOLE"* EP 1003 *"STREET OF FIRE"*

S-10 9-1-1







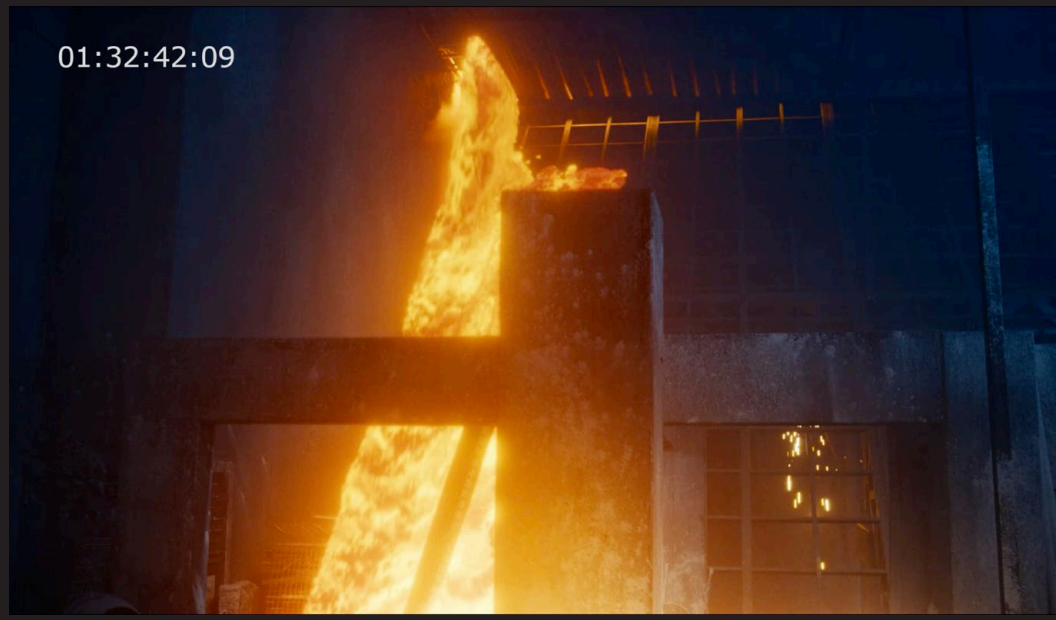

SET NAME: # UNION METRO STATION

EP 1002 *"FIRE IN THE HOLE"* EP 1003 *"STREET OF FIRE"*

S-10 9-1-1



SET NAME: PROHIBITION TUNNEL

EP 1003 *"STREETS OF FIRE"*

S-10 9-1-1









SET NAME: # PROHIBITION TUNNEL

EP 1003 *"STREETS OF FIRE"*


S-10 9-1-1

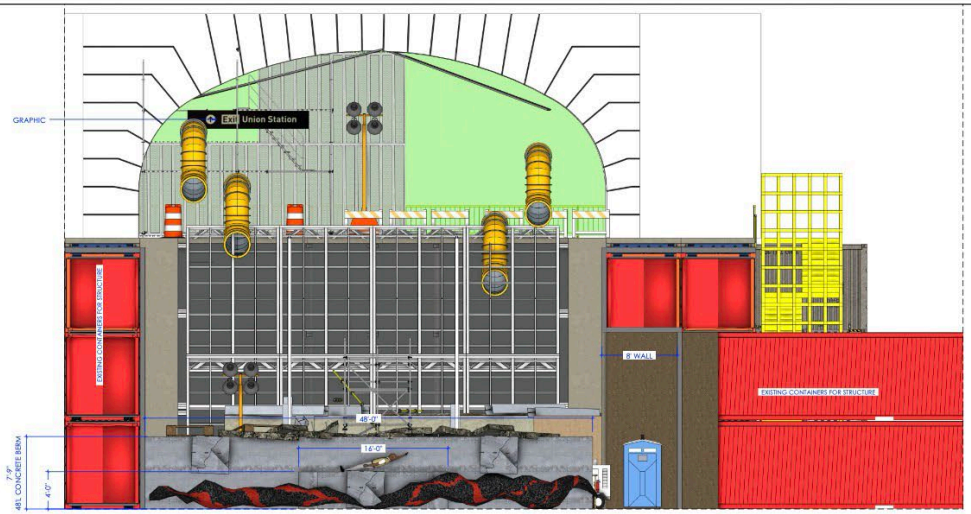

A ELEVATION (ROOF HIDDEN)
SCALE 1/4" = 1'-0"

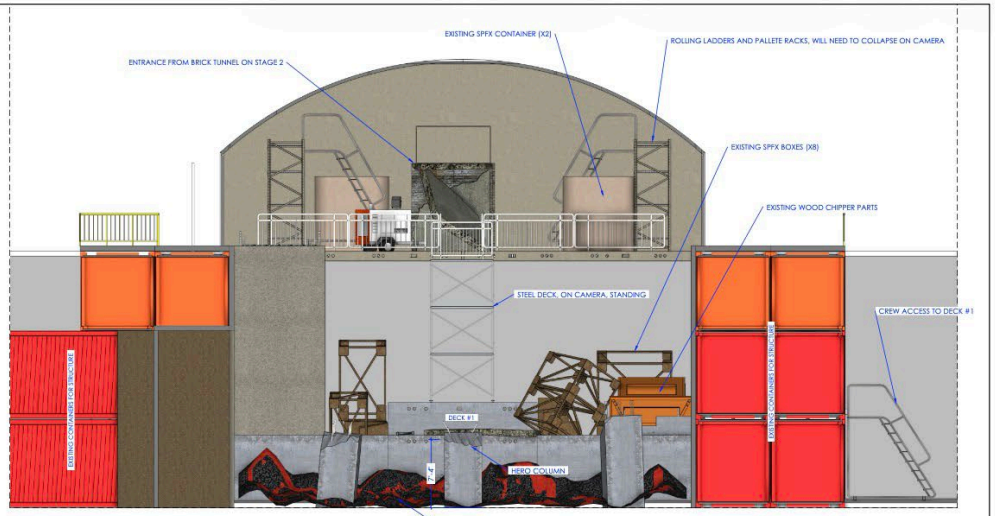

B ELEVATION
SCALE 1/4" = 1'-0"

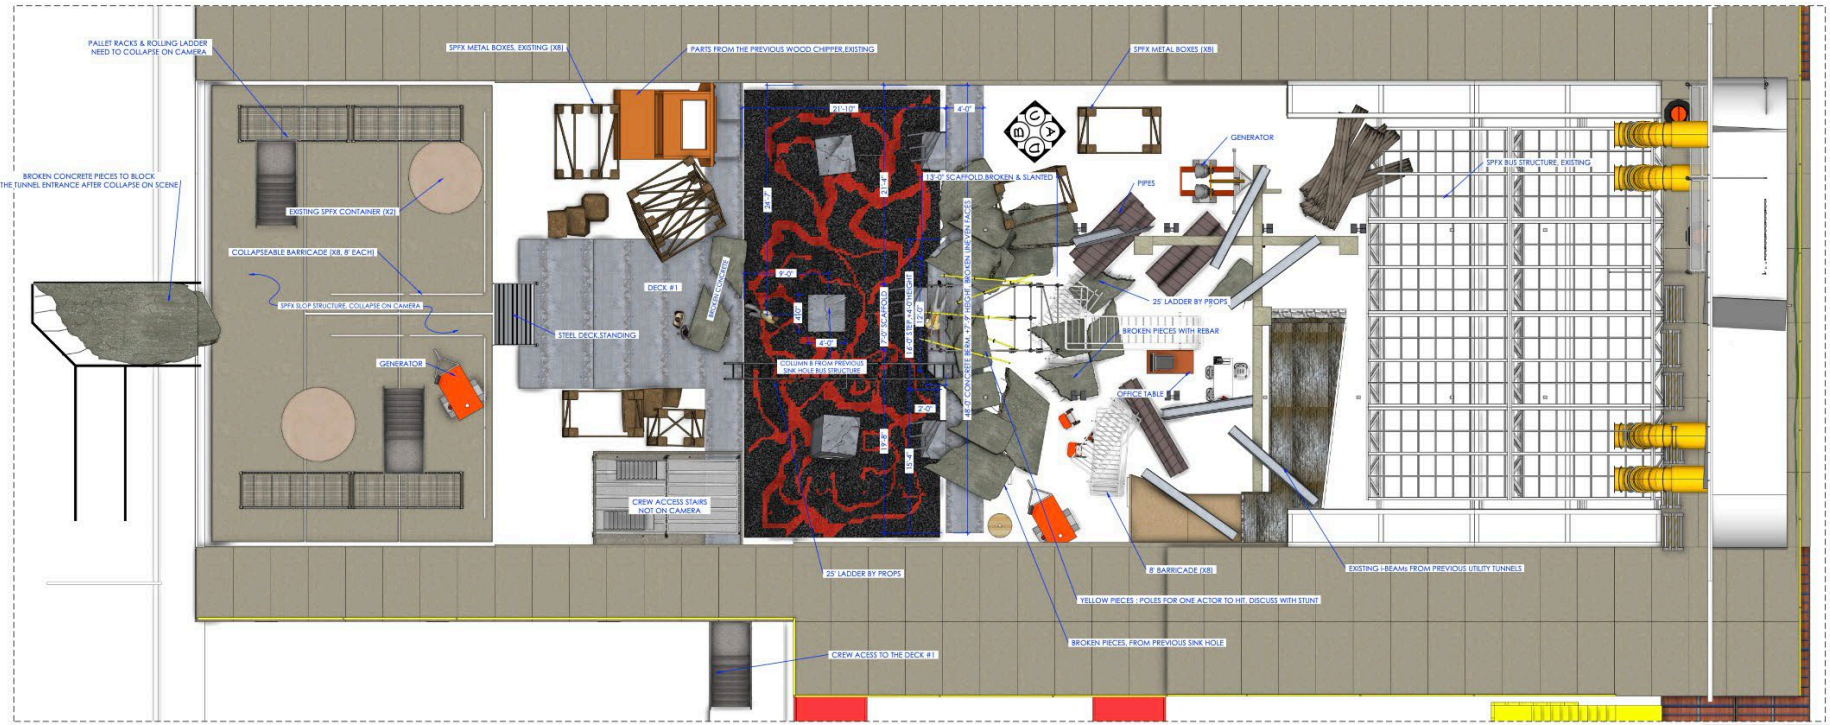


PLAN VIEW, ROOF HIDDEN FOR CLARITY
SCALE 1/4" = 1'-0"

REVISED V4 2026 09/25 5PM

SET NAME: UNION METRO STATION

EP 1002 *"FIRE IN THE HOLE"* EP 1003 *"STREET OF FIRE"*

S-10 9-1-1

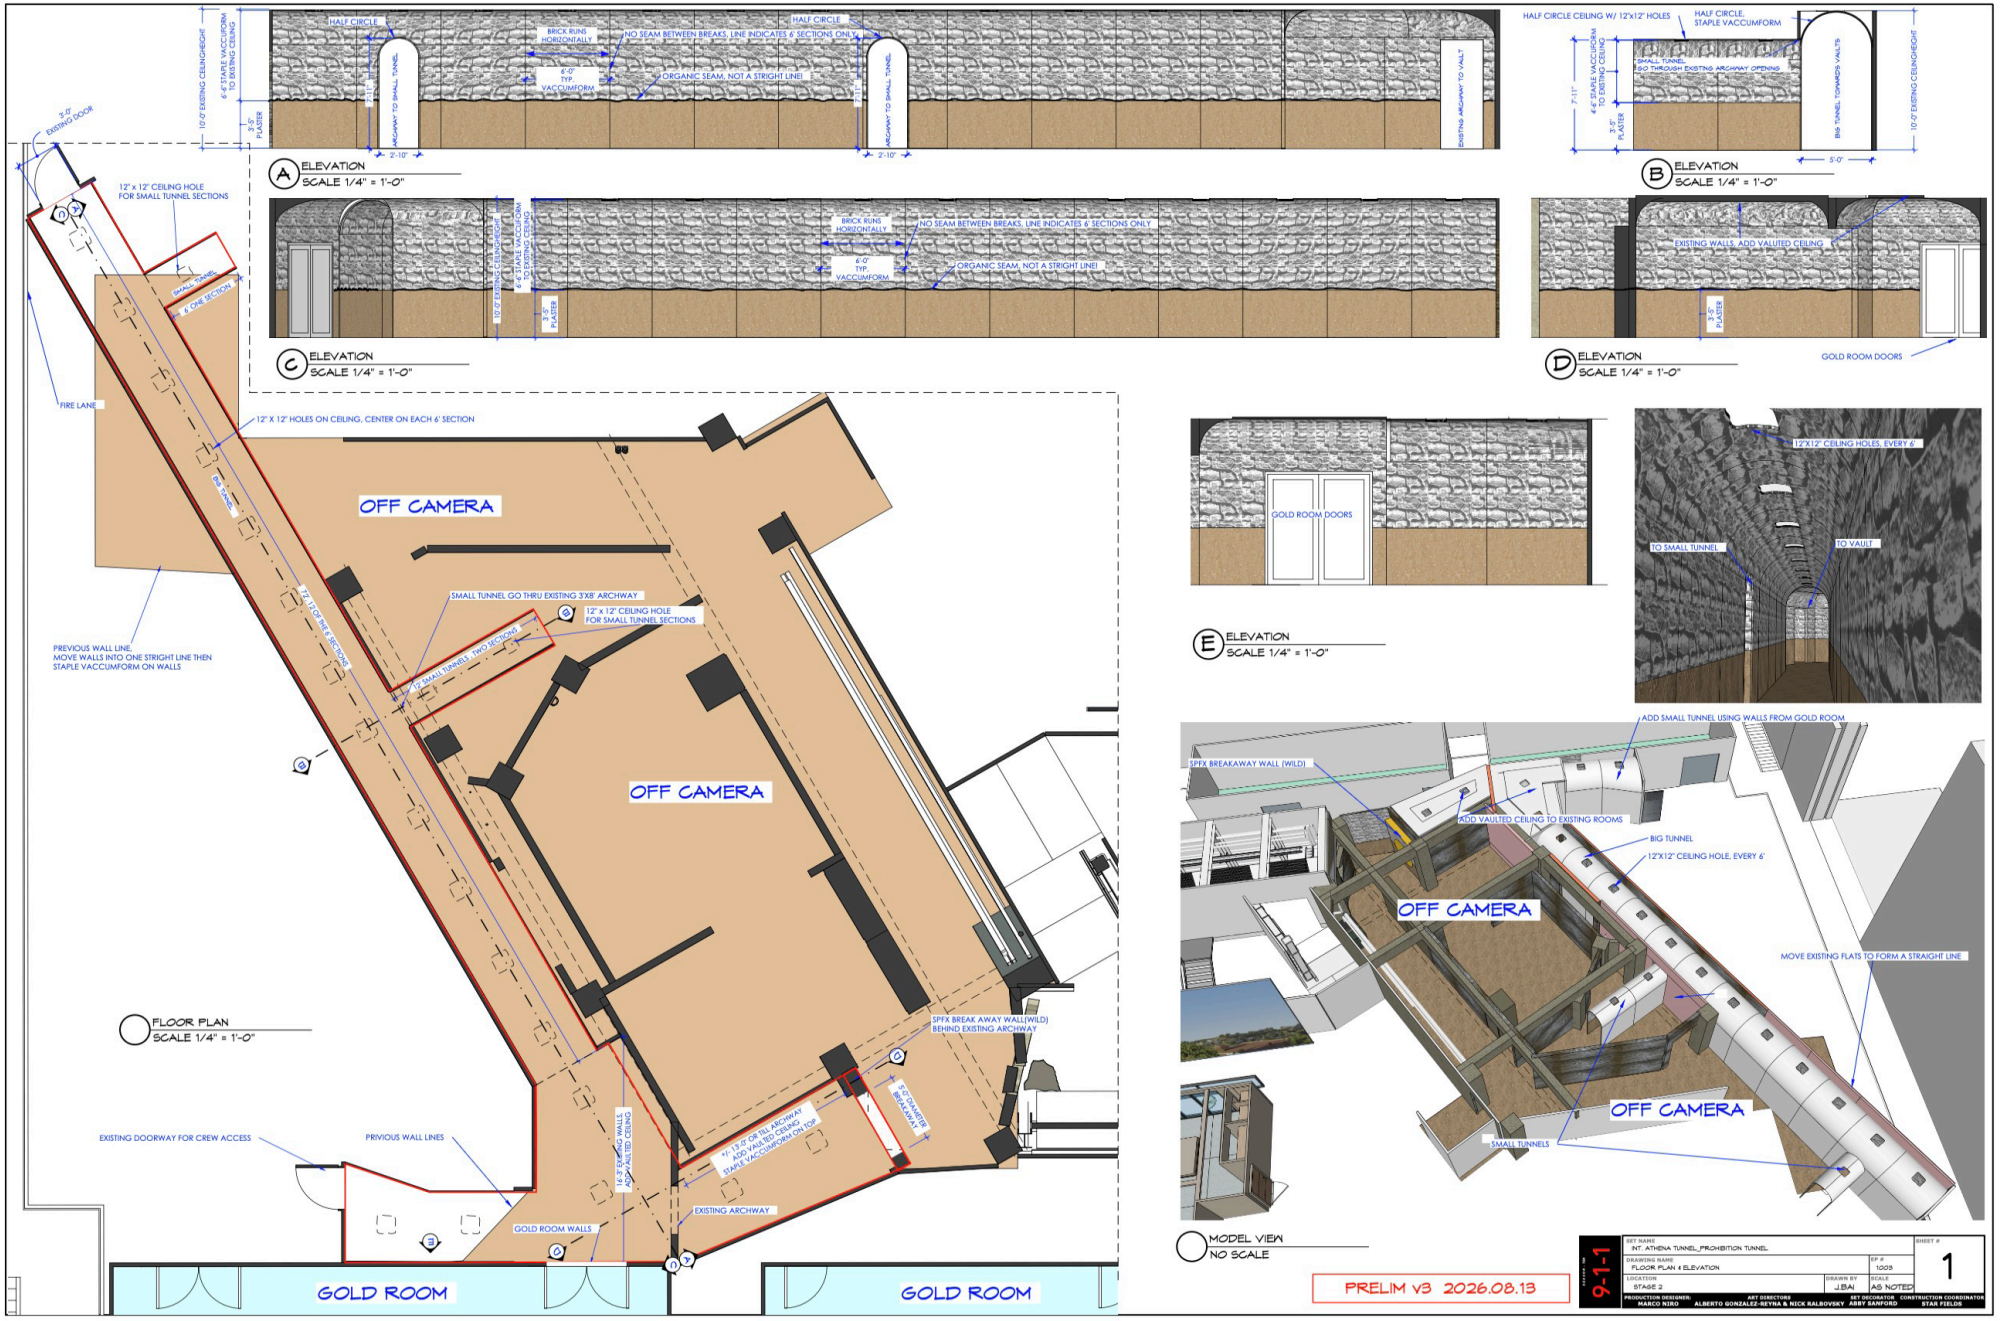

SET NAME: # PROHIBITION TUNNEL

EP 1003 *"STREETS OF FIRE"*

S-10 9-1-1








SET NAME: # UNION METRO STATION

EP 1002 *"FIRE IN THE HOLE"* EP 1003 *"STREET OF FIRE"*

S-10 9-1-1





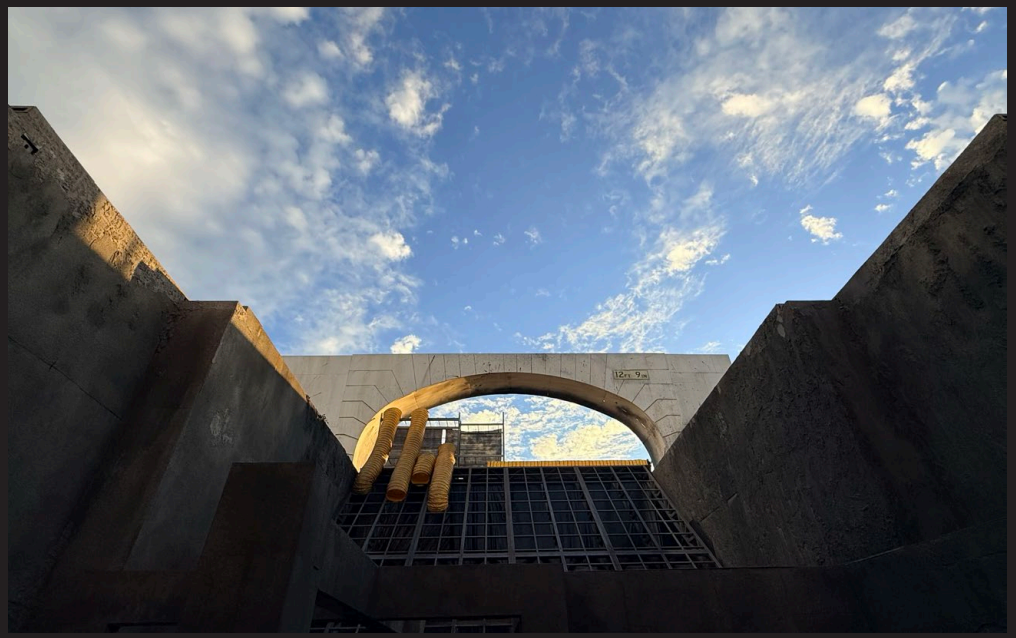





SET NAME: # UNION METRO STATION

EP 1002 *"FIRE IN THE HOLE"* EP 1003 *"STREET OF FIRE"*

S-10 9-1-1

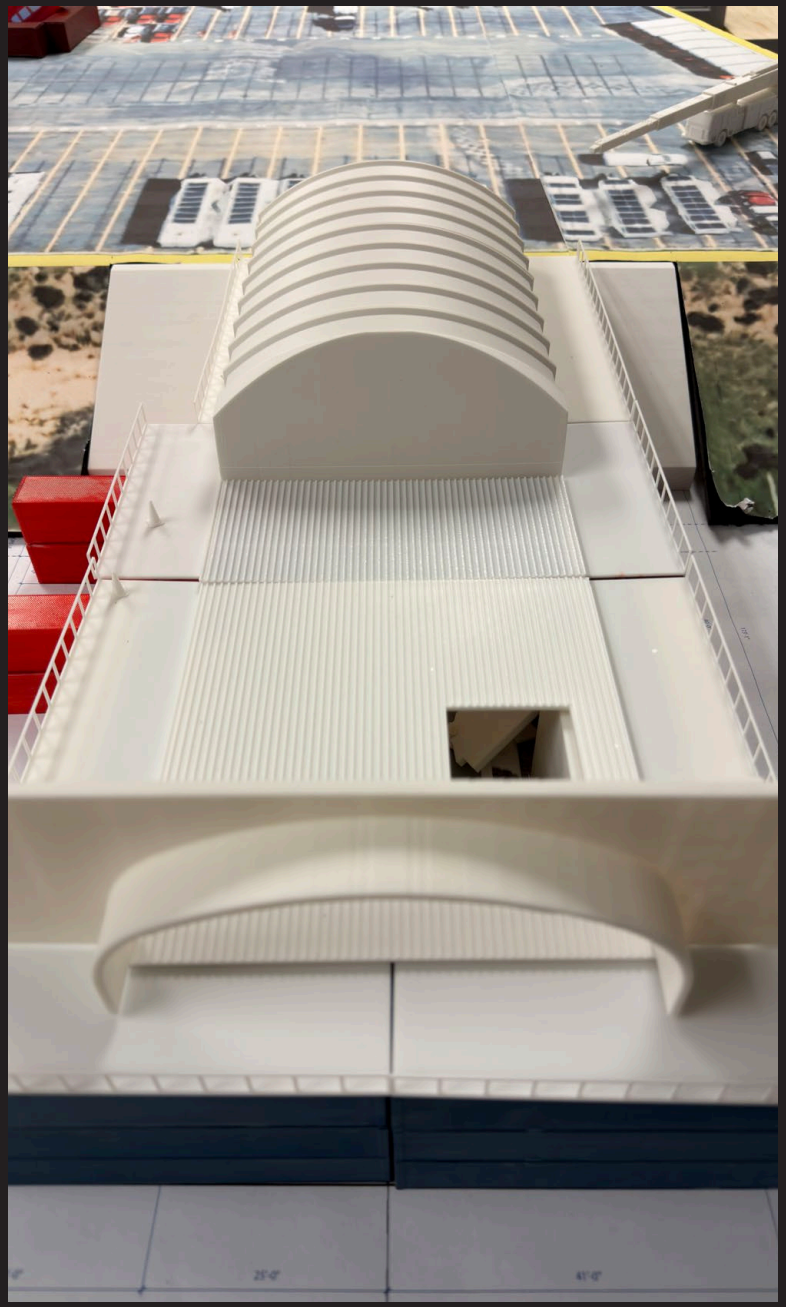



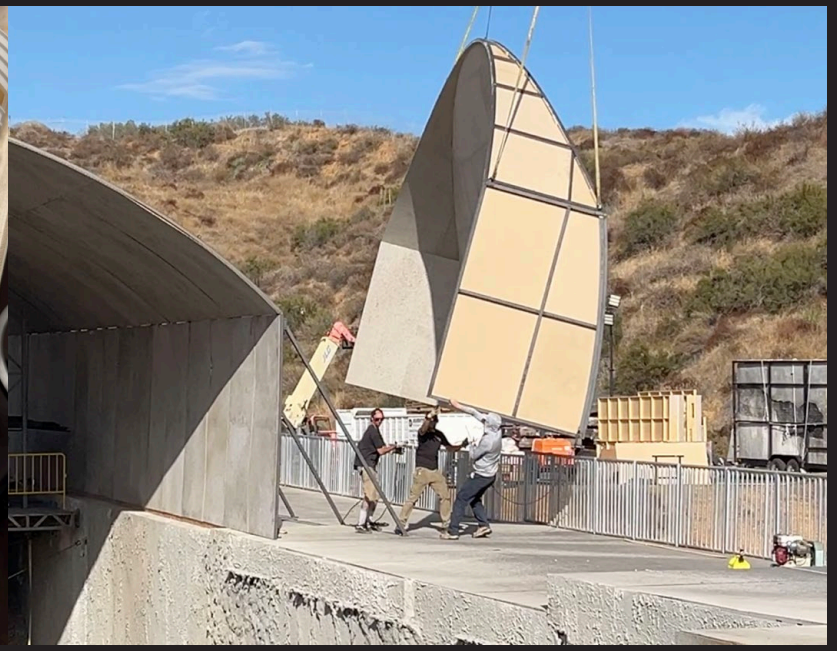




SET NAME: # UNION METRO STATION

EP 1002 *"FIRE IN THE HOLE"* EP 1003 *"STREET OF FIRE"*

S-10 9-1-1

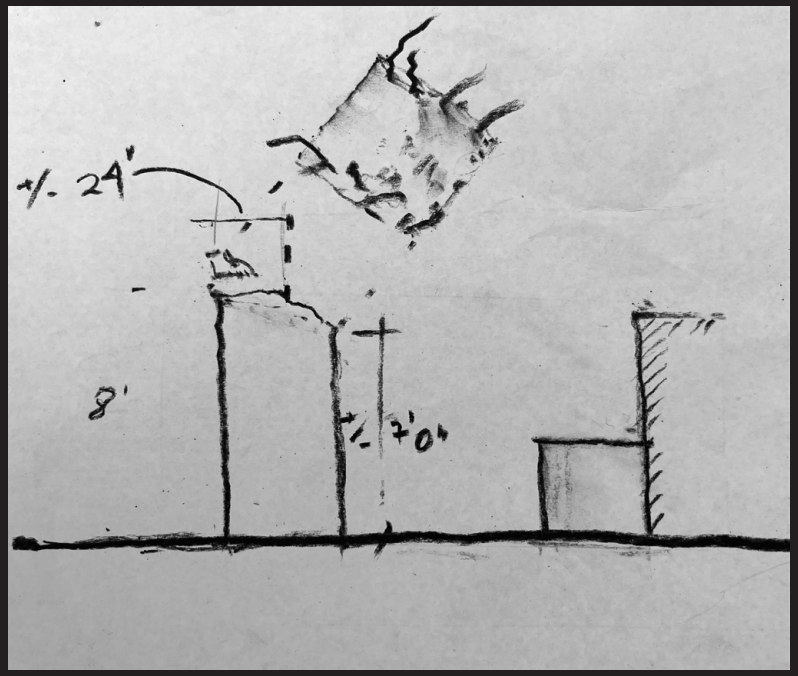







SET NAME: # UNION METRO STATION

EP 1002 *"FIRE IN THE HOLE"* EP 1003 *"STREET OF FIRE"*

S-10 9-1-1



SET NAME: # UNION METRO STATION

EP 1002 *"FIRE IN THE HOLE"* EP 1003 *"STREET OF FIRE"*

S-10 9-1-1





SET NAME: # UNION METRO STATION

EP 1002 *"FIRE IN THE HOLE"* EP 1003 *"STREET OF FIRE"*

S-10 9-1-1

ART DEPARTMENT WORK NOTES 08/19/26

SHOOTS: **DAY 8/21**

LOCATIONS:
- Remove greens as marked by Bldg 3761
- Remove awnings for Bldgs 3761 & 3751

CONSTRUCTION:
Bldg 3761:
- Clad entry door casing with pyroguard **Be aware of existg. casing—**not stable****


Bldg 3751:
- in alleyway—install column finished as brick to match existing (see page 3 for drawing)
- install MDF as white wall panels — age as burned (see drawing on page 2)

PAINT:
Bldg 3761:
- Paint entry door pyroguard as concrete

Bldg 3751:
- Paint Int. Hallway MDF walls & ceilings (BM 261), age as burned per A.D

SET DEC:
Bldg 3761:
- Remove signs outside of entry door, install new signage per A.D.

SFX:
- Provide fireboxes (x30)
- Rig brick column for collapse on camera

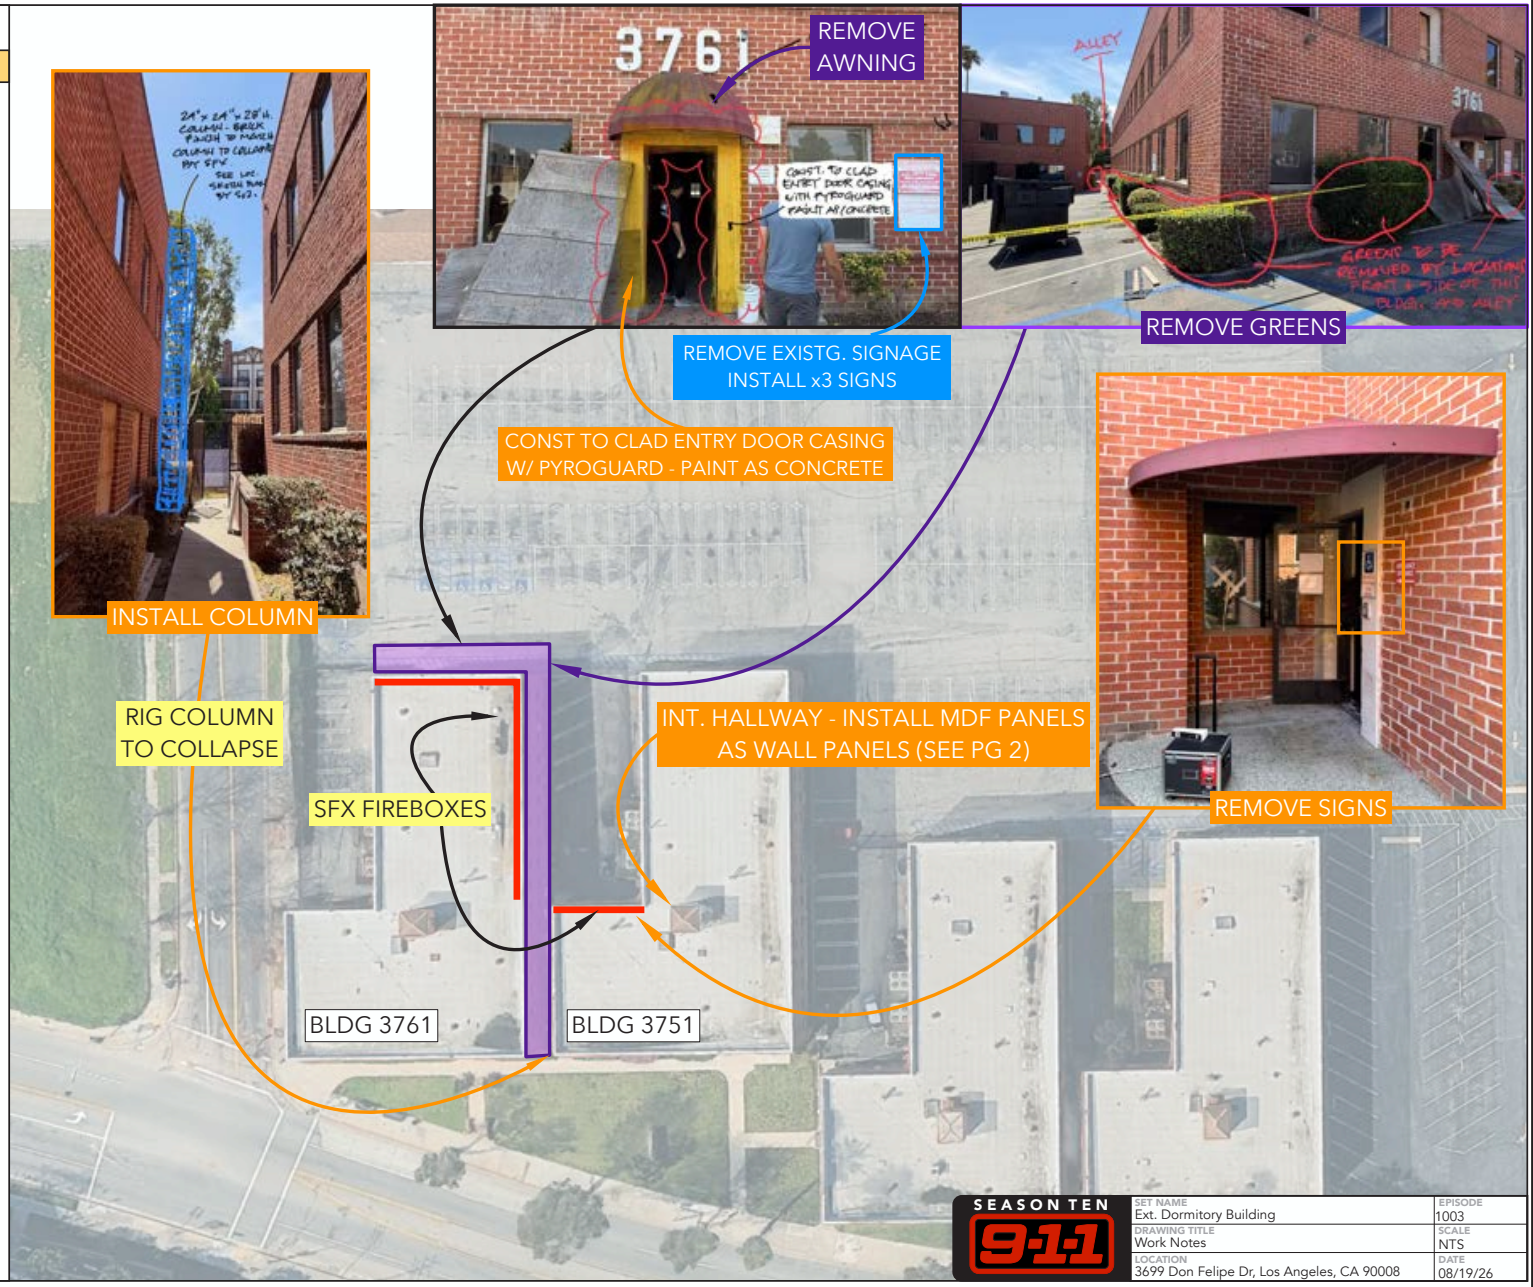

SEASON TEN 9-1-1

SET NAME: Ext. Dormitory Building	EPISODE: 1003
DRAWING TITLE: Work Notes	SCALE: NTS
LOCATION: 3699 Don Felipe Dr, Los Angeles, CA 90008	DATE: 08/19/26

SET NAME: # DORM BUILDING

EP 1003 *"STREETS OF FIRE"*



SET NAME: # DORM BUILDING

EP 1003 *"STREETS OF FIRE"*

S-10 9-1-1



SET NAME: DORM BUILDING


EP 1003 *"STREETS OF FIRE"*

S-10 9-1-1







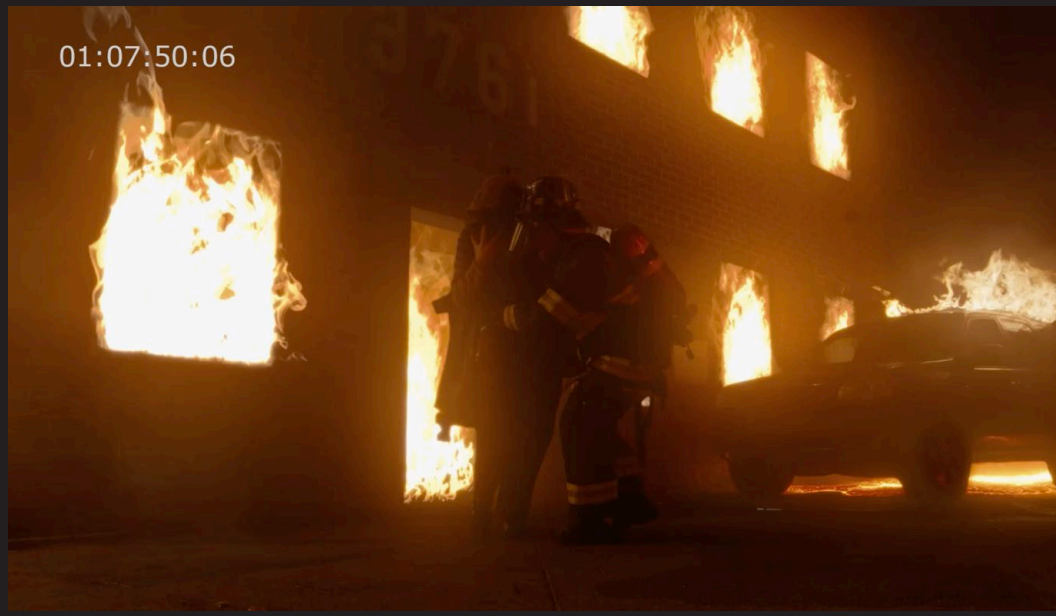

SET NAME: DORM BUILDING

EP 1003 *"STREETS OF FIRE"*

S-10 9-1-1









SET NAME: # DORM BUILDING

EP 1003 *"STREETS OF FIRE"*

S-10 9-1-1

PRODUCTION DESIGNER	Marco Niro
ART DIRECTORS	Alberto Gonzalez-Reyna
	Nick Ralbovsky
ASST. ART DIRECTOR	Izzie Mattox
SET DESIGNER	Jiarui Bai
GRAPHIC DESIGNER	Michelle Mace
ART DEPT. COORDINATOR	Sherling Garcia
ART DEPT. ASSISTANT	Suzy Schofield
	Shengtao Anakin Li

S-10

9-1-1

DISNEY STUDIOS - BURBANK
LOS ANGELES CA.
2026