


St. Denis
MEDICAL

# ELLIOT LAPLANTE
PRODUCTION DESIGNER


Delicious
HOT DOGS
NACHOS
PRETZELS
ice cold
drinking
soda
POPCORN


TREASURE ZONE
EXTREME CONFLICT 3
PUNKY PONG




POPCORN




LASER LOUNGE
Awesome changes are coming!
New Year, New Machines, and Endless Fun!
We're kicking off the year with a bang and we're excited to bring YOU along for the ride!
GAME ON!
UNLIMITED LASER TAG AND ARCADE
$25 60 60 MINUTES UNLIMITED TAG/ARCADE
$15 30 30 MINUTES UNLIMITED TAG/ARCADE
150 TICKETS
500 TICKETS
6,000 TICKETS
15,000 TICKETS
10,000 TICKETS
18,000 TICKETS
180 TICKETS
1,000 TICKETS
20 TICKETS
30 TICKETS
60 TICKETS
200 TICKETS
250 TICKETS
350 TICKETS
NOTICE
XOXO
LASER LOUNGE




THE PRIZE ZONE!
REDEEM YOUR TICKETS FOR EXCITING PRIZES!
LASER LOUNGE
WARRIOR DRAGON
VICTORY OR DEATH
WARRIOR DRAGON
VICTORY OR DEATH


TREASURE ZONE
EXTREME TEKJET 3
Dance NOW!


10

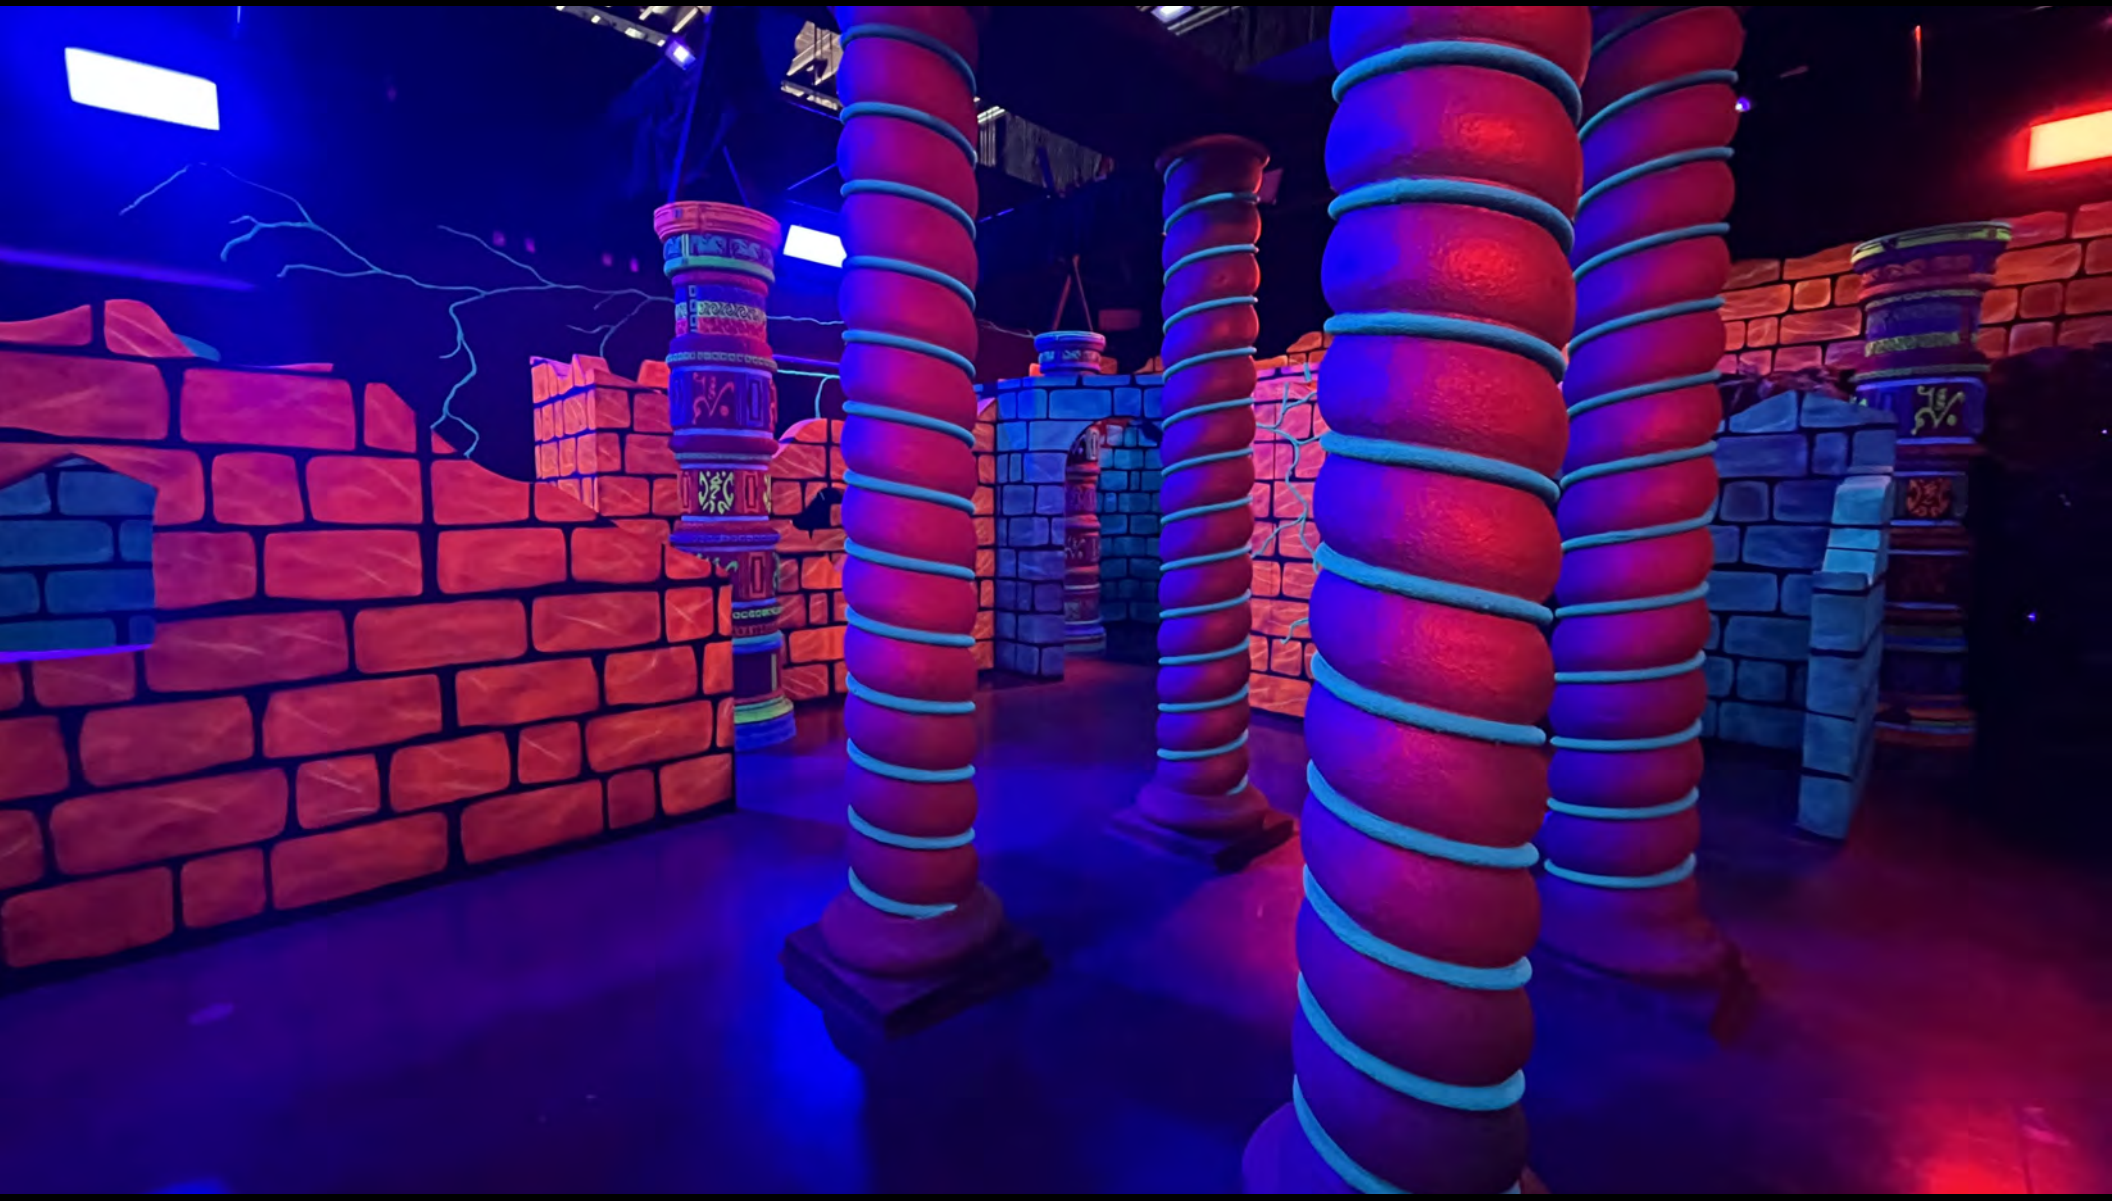

LASER LOUNGE
YOU HAVE BEEN TARGETED TO HAVE A BLAST

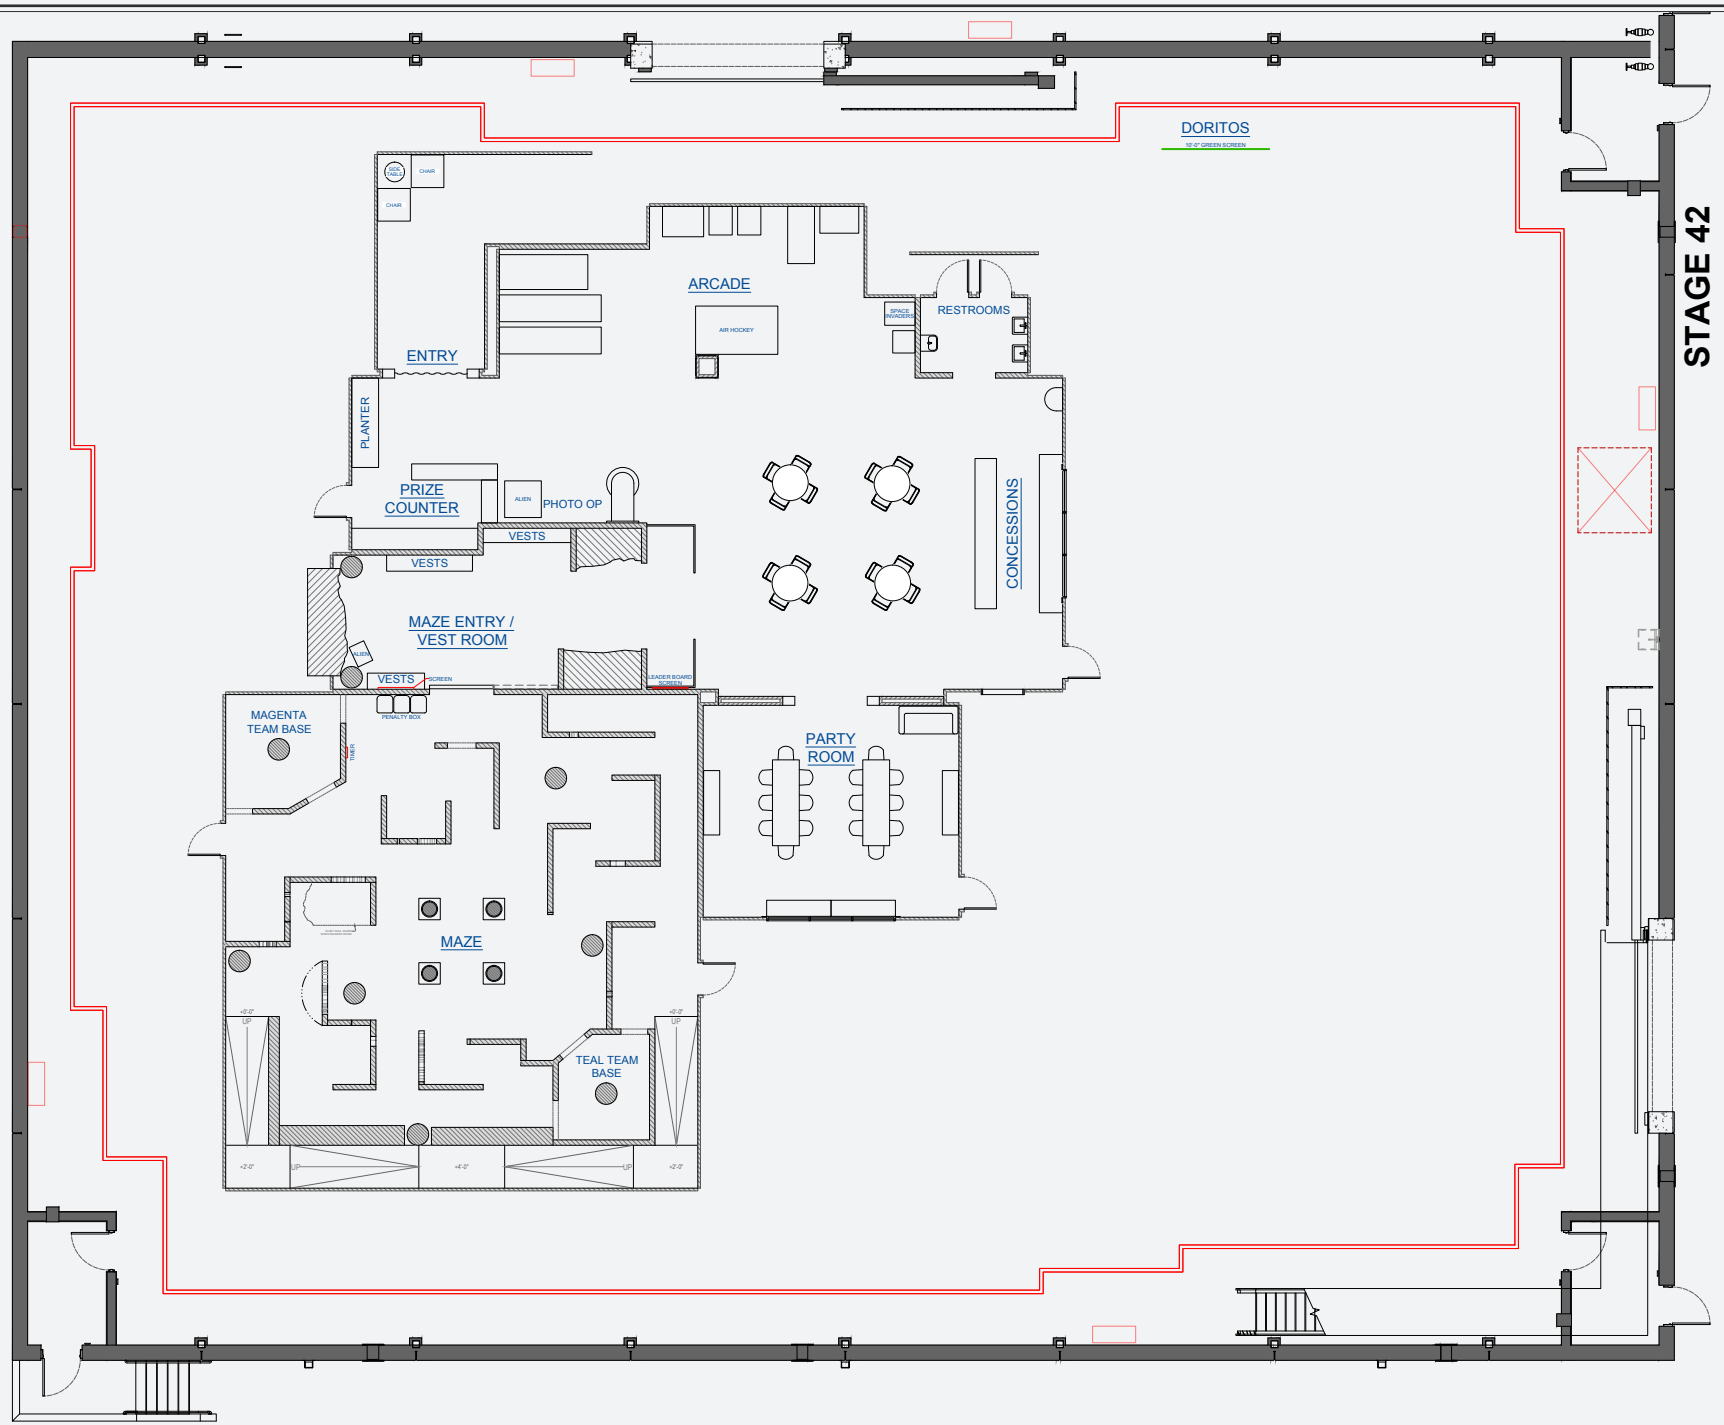

ENTRANCE
MISSION RULES
No physical contact or offensive language.
No running, jumping, or climbing.
No sitting, kneeling, or lying down.
Play fair, play smart, and give it your all!
LASER LOUNGE
LASER TAG RULES












STAGE 42 - SPOTTING PLAN
SCALE: 1/4" = 1'-0"

| | | | |
|---|---|---|---|
| ST. DENIS MEDICAL SEASON 2 | DRAWING TITLE: SPOTTING PLAN | ACT NAME: LASER TAG | DATE: 09/25/2025 |
| DIRECTOR: JEEL KHOO<br>PROD. DESIGNER: ELLIOT LAPLANTE<br>ART DIRECTOR: ASHLEY HARRINGER<br>ASST. COORDINATOR: ALEX MANNO | SET LOCATION: STG 42 | SET #: 214 | SCALE: AS NOTED |

1

THIS DRAWING REPRESENTS VISUAL CONCEPTS ONLY. IF NECESSARY, CONSULT A QUALIFIED ENGINEER FOR STRUCTURAL APPROPRIATENESS. FOLLOW APPLICABLE FIRE & SAFETY CODES. DIMENSIONS TAKE PRECEDENCE OVER DRAWING.




| | |
|---|---|
| PRODUCTION DESIGNER | ELLIOT LAPLANTE |
| ART DIRECTOR | ASHLEY HASENYAGER |
| SET DESIGNER | LIZ SHERRIER |
| GRAPHIC DESIGNER | TREY SHAFFER |
| SET DECORATOR | JESSIE CHAFFIN |

THANK YOU FOR YOUR CONSIDERATION