

SEASON TWO
PERCY
JACKSON
AND THE OLYMPIANS

SEASON TWO, EPISODE FIVE
CC's SPA

PRODUCTION DESIGNER

DAN HENNAH

SET DECORATOR

HAMISH PURDY

SUPERVISING ART DIRECTOR

RAYMOND GARRIOCH

ART DIRECTORS

ANDREW BUDYK
NATASHA STOESZ
NICK DUDAR
BENOIT WALLER

ASSISTANT ART DIRECTORS

DOUG HIGGINS
SIRI HERMANSKI
JON ABBOTT
LIZ GOLDWYN
BRENT BELL
ANGIE O'SULLIVAN
CHRIS LEWIS

ON-SET ART DIRECTOR

CHAD CHILIBECK

GRAPHIC DESIGNERS

MELINA HUMPHRIES
EMMA REID
ANGELA PINEAU

CONCEPT ILLUSTRATORS

FERNANDO ACOSTA
IGOR STARITSIN
WIL REES



CC's Spa - New Foyer - Establishing



CC's Spa - Shower Room















PLAN SECTION
SCALE 1/8" = 1'-0"

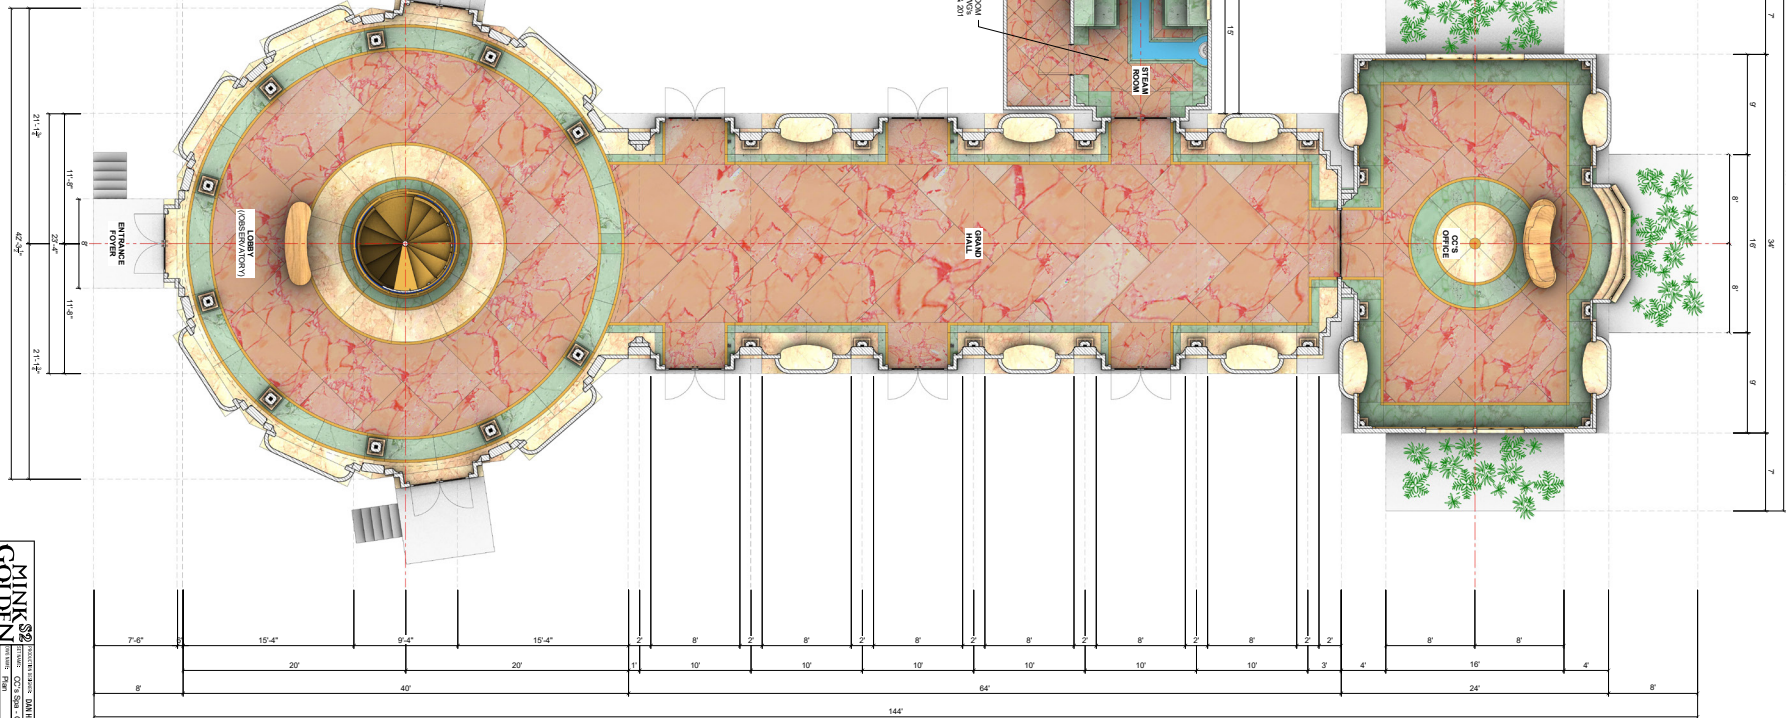


MINK & GOLDEN


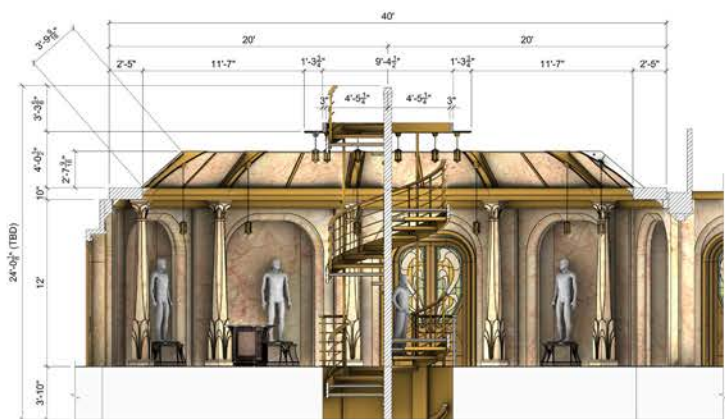

2 SECTION
SCALE: 1/4" = 1'-0" (1:48)

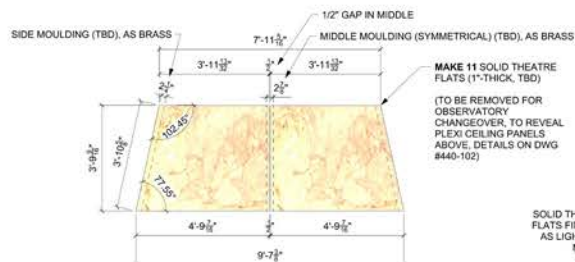


3 FLATTENED PLAN
SCALE: 1/2" = 1'-0" (1:24)




4 Moulding REF
NTS



5 Moulding REF
NTS

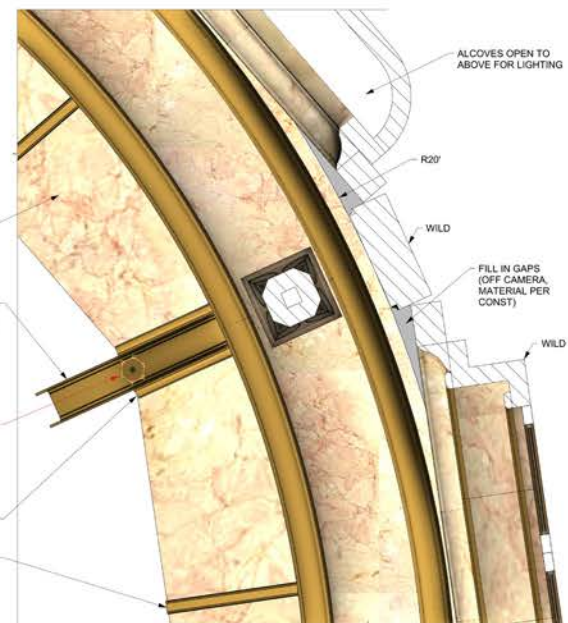

6 REFLECTED CEILING PLAN/SECTION
SCALE: 1" = 1'-0" (1:12)

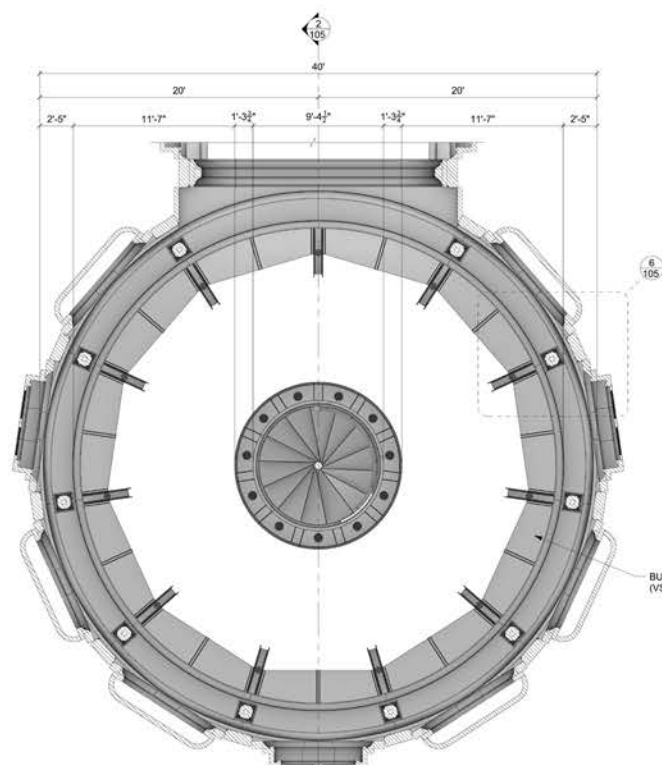

7 REFLECTED CEILING PLAN/SECTION
SCALE: 1/4" = 1'-0" (1:48)



8 PERSPECTIVE
NTS


REVISION 2
Wednesday, December 4, 2024 5:56 PM

Page Size: ARCH D (36" x 24")


MINK GOLDEN	PRODUCTION DESIGNER	DAN HENNIGH	DATE	4/30/24
	SET NAME	CC's Spa - Lobby INT	SCALE	AS NOTED
	DRAWN BY	DAVID	DATE	4/30/24
	CHECKED BY	SM	DATE	4/30/24

435

105

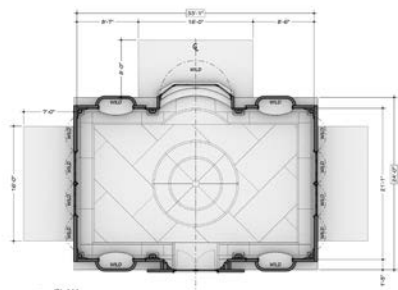

1 PLAN
Scale 1/4" = 1'-0"

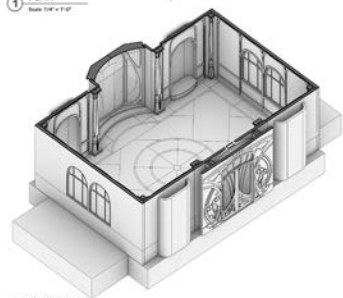

2 ISOMETRIC
Scale 1/4" = 1'-0"




3 Perspective



4 Perspective

REV #01
08 NOV 2024

MINK GOLDEN	455
001	

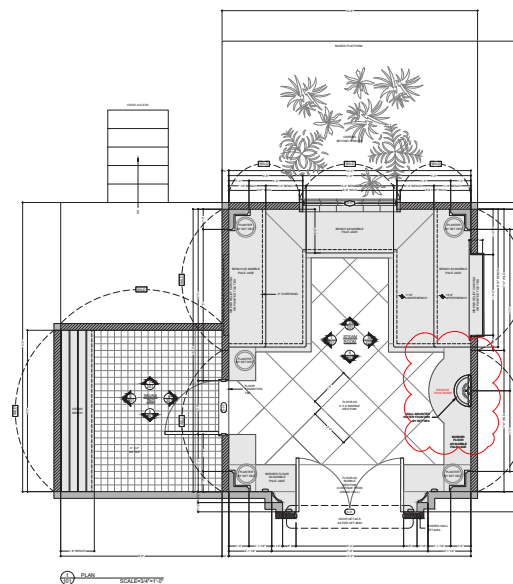

MINK GOLDEN		ISSUED	
SEASON TWO
PERCY
JACKSON
AND THE OLYMPIANS

SEASON TWO, EPISODE FOUR
IRONCLAD

PRODUCTION DESIGNER

DAN HENNAH

SET DECORATOR

HAMISH PURDY

SUPERVISING ART DIRECTOR

RAYMOND GARRIOCH

ART DIRECTORS

ANDREW BUDYK
NATASHA STOESZ
NICK DUDAR
BENOIT WALLER

ASSISTANT ART DIRECTORS

DOUG HIGGINS
SIRI HERMANSKI
JON ABBOTT
LIZ GOLDWYN
BRENT BELL
ANGIE O'SULLIVAN
CHRIS LEWIS

ON-SET ART DIRECTOR

CHAD CHILIBECK

GRAPHIC DESIGNERS

MELINA HUMPHRIES
EMMA REID
ANGELA PINEAU

CONCEPT ILLUSTRATORS

FERNANDO ACOSTA
IGOR STARITSIN
WIL REES




















	PRODUCTION DESIGNER: DAN HENNAH	EP #: 203/204	SET #: 370
	SET NAME: Ironclad - Top Deck EXT	SCALE: AS NOTED	
	DWG NAME: Overview	DATE: sep. 9, 2024	
	LOCATION: STAGE 2	DRAWN BY: SH	DRAWING NO: 001

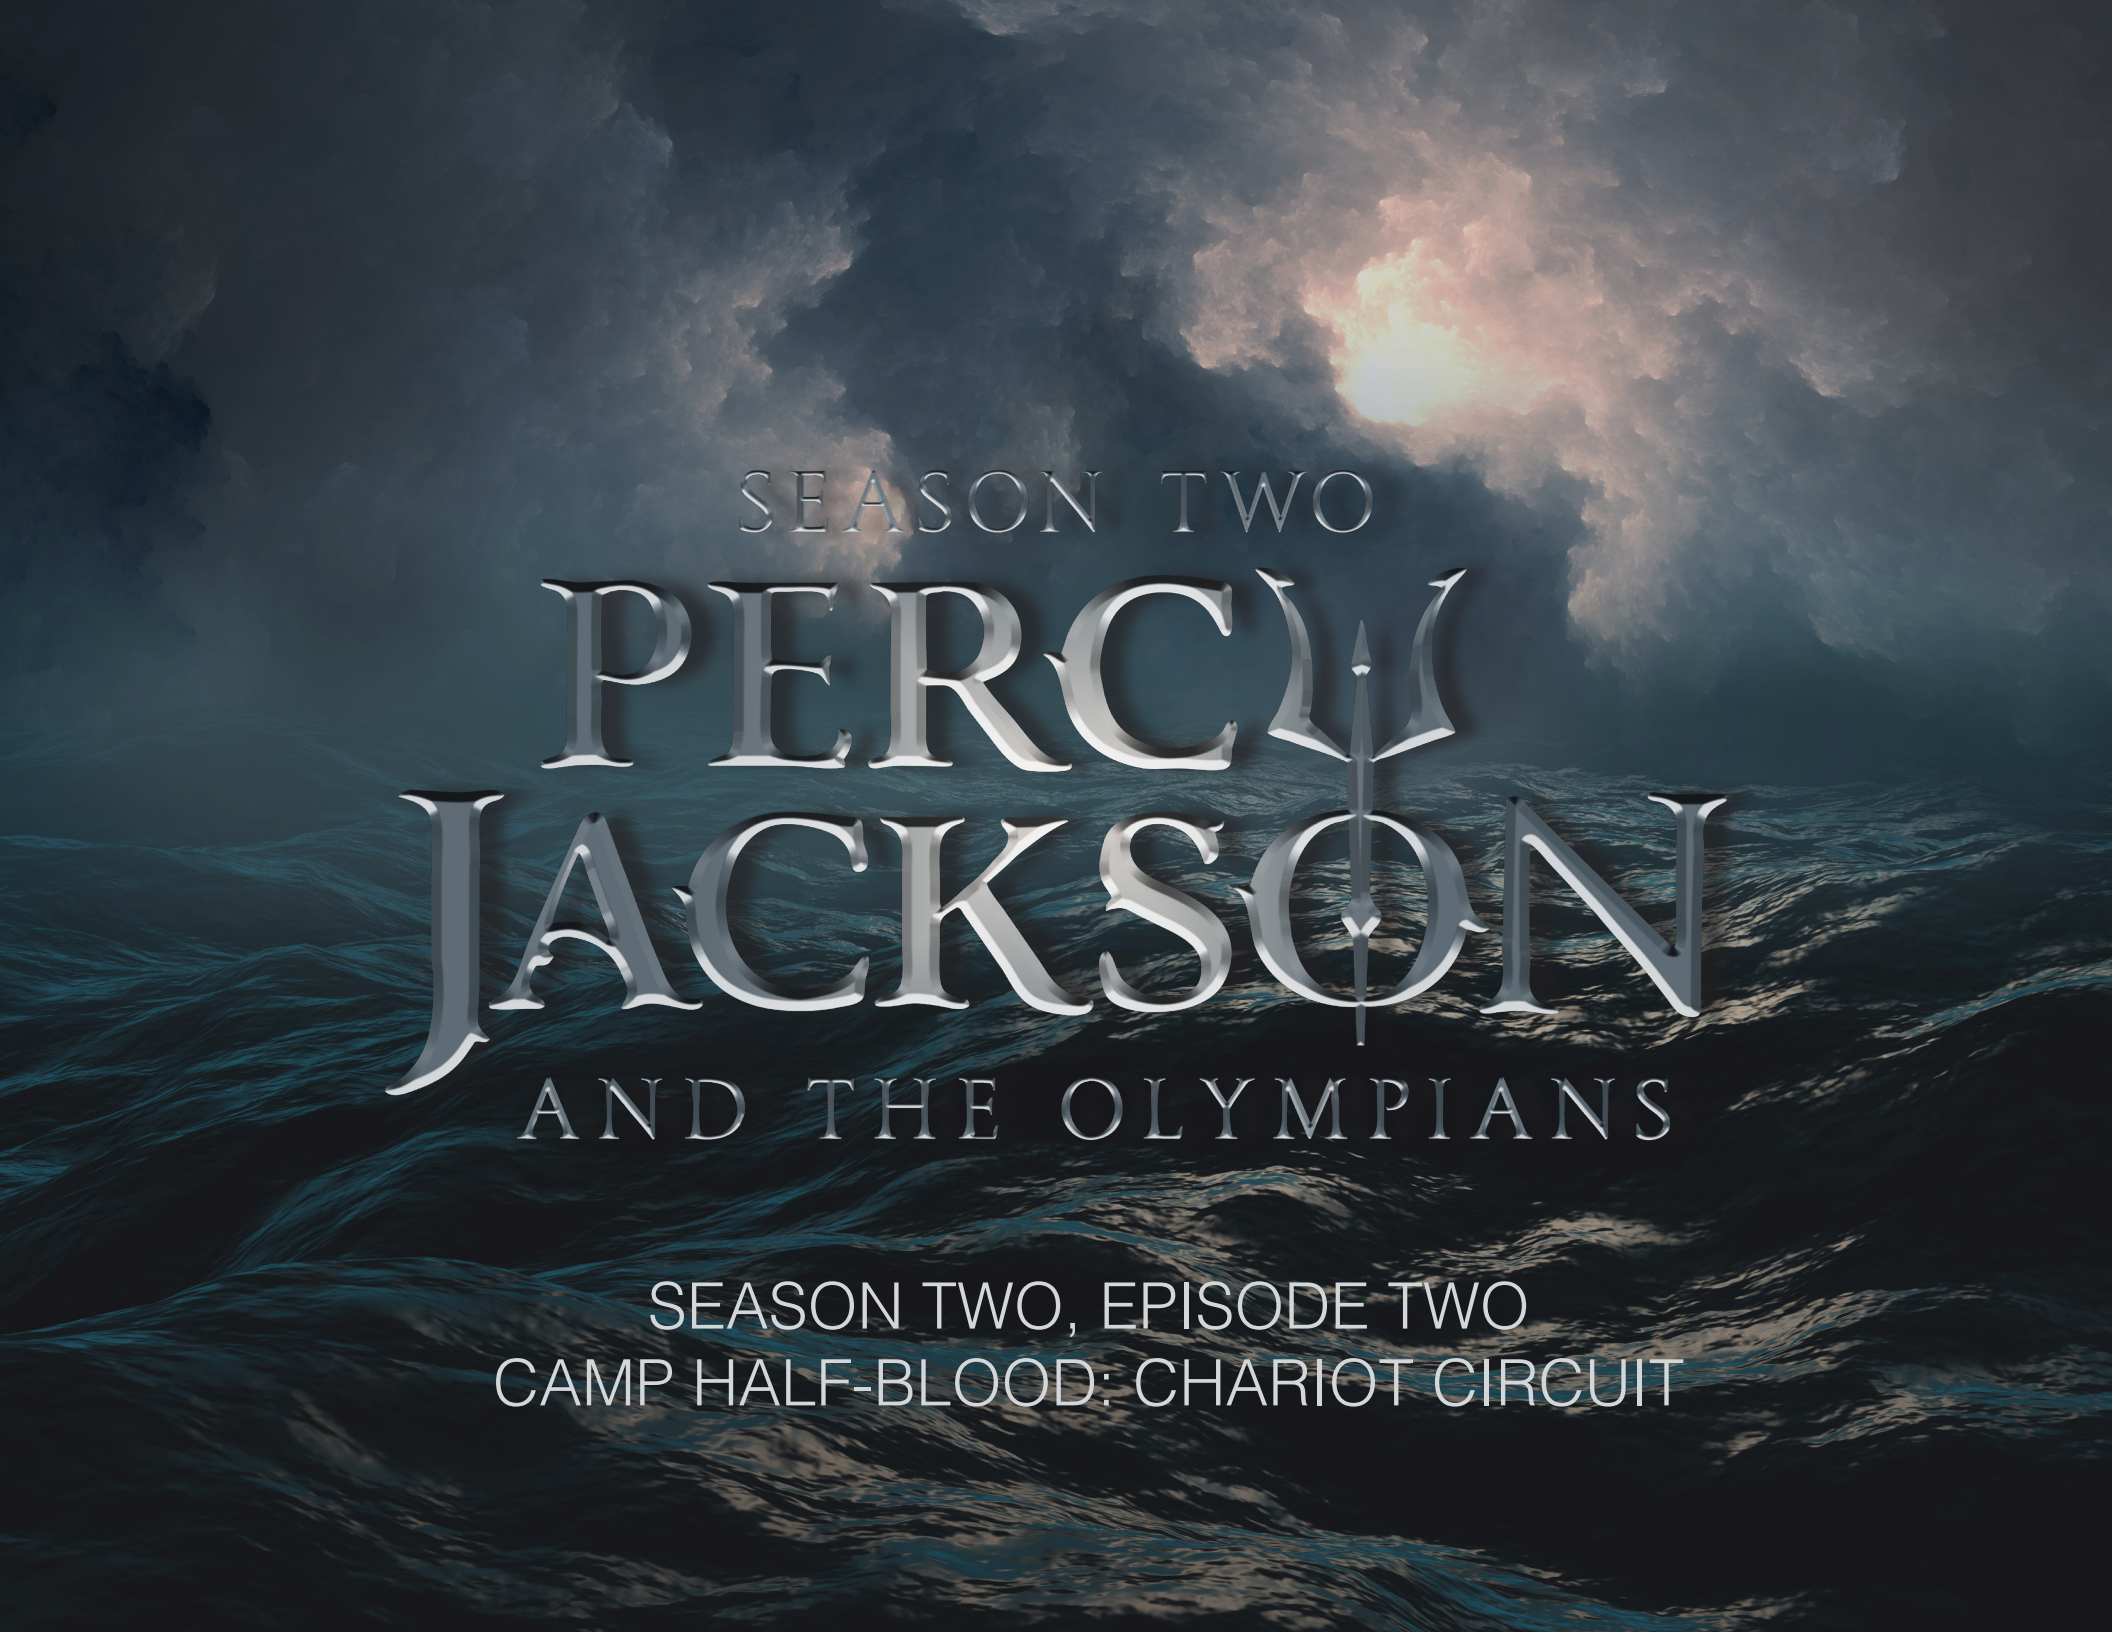

SEASON TWO

PERCY JACKSON

AND THE OLYMPIANS

SEASON TWO, EPISODE TWO
CAMP HALF-BLOOD: CHARIOT CIRCUIT

PRODUCTION DESIGNER

DAN HENNAH

SET DECORATOR

HAMISH PURDY

SUPERVISING ART DIRECTOR

RAYMOND GARRIOCH

ART DIRECTORS

ANDREW BUDYK
NATASHA STOESZ
NICK DUDAR
BENOIT WALLER

ASSISTANT ART DIRECTORS

DOUG HIGGINS
SIRI HERMANSKI
JON ABBOTT
LIZ GOLDWYN
BRENT BELL
ANGIE O'SULLIVAN
CHRIS LEWIS

ON-SET ART DIRECTOR

CHAD CHILIBECK

GRAPHIC DESIGNERS

MELINA HUMPHRIES
EMMA REID
ANGELA PINEAU

CONCEPT ILLUSTRATORS

FERNANDO ACOSTA
IGOR STARITSIN
WIL REES









