YOUR FRIENDS & NEIGHBORS
SEASON 1
tv+

PRODUCTION DESIGNER

ANU SCHWARTZ

GRAPHIC DESIGNERS

ALYSSA ECCLES
ANDREA BURRELL
CARLISLE PELOQUIN

CONCEPT ART

ALI KASHFI

ART DEPARTMENT COORDINATOR

ABIGAIL UDDEN

RESEARCHER

HENRY KOEHLER

SCENIC FOREMAN

RACHAEL WARNER

SUPERVISING ART DIRECTOR

ADAM KARAVATAKIS

ART DIRECTOR

DURELL LEFFLER

ASSISTANT ART DIRECTORS

BRETT MARTINEZ
SARA PRICE
JOO HYUN KIM

ADDITIONAL ASSISTANT ART DIRECTOR

HENRY BLAZER

SCENIC CHARGE

BRIAN COTE

SET DECORATOR

PHILIPPA CULPEPPER

ASSISTANT SET DECORATORS

CASEY ADAMS
ERIC TUMOLO
ASHLEY WELLBROCK

SET DEC BUYER

MONICA MAYORGA

SET DEC COORDINATOR

KELSEY FERRANTE

MEL'S HOUSE

LOCATION DRESSING AND PARTIAL BUILD

MEL'S HOUSE

LOCATION DRESSING AND PARTIAL BUILD

LIVING ROOM

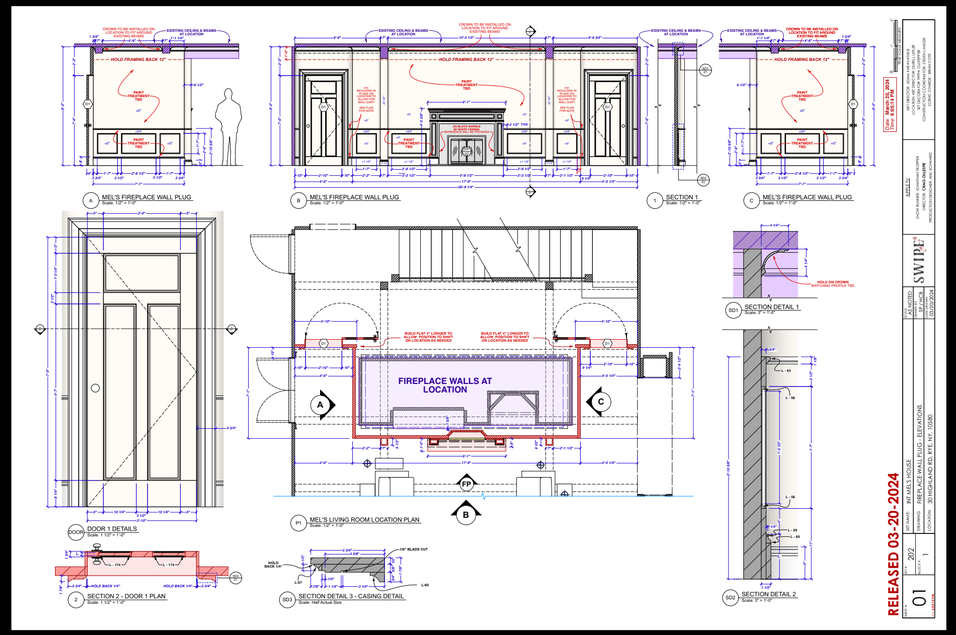

MEL'S CLOSET

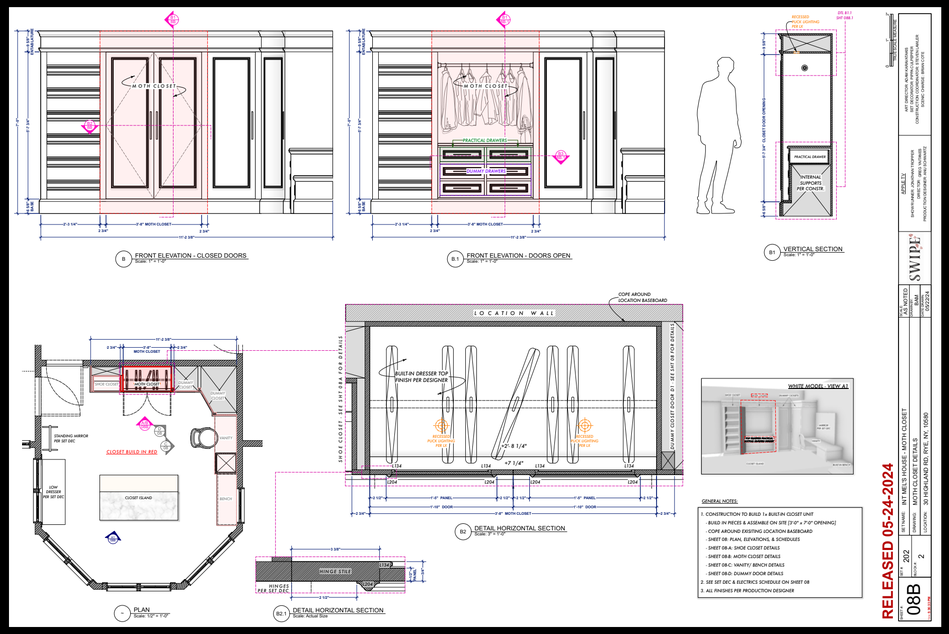

BEFORE

AFTER

CLOSET BUILD IN A SPARE ROOM

MEL'S HOUSE

LOCATION DRESSING AND PARTIAL BUILD

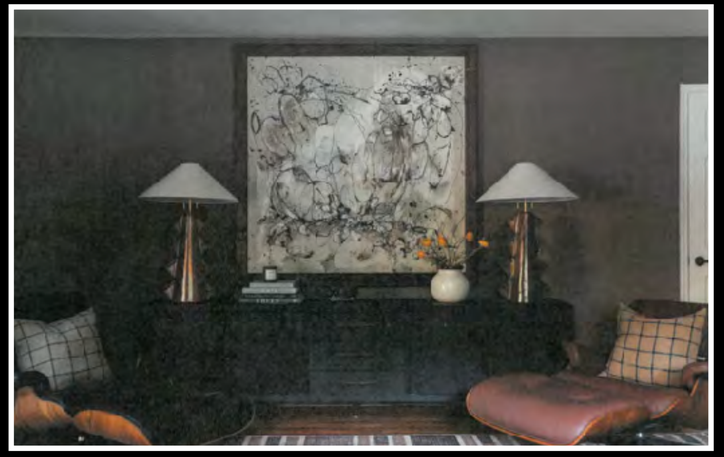

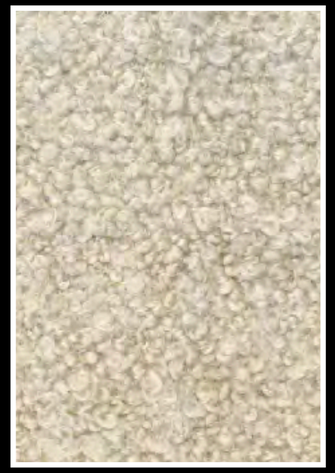

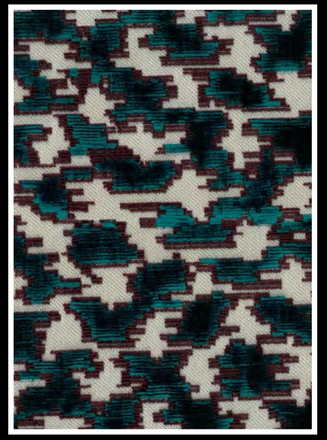

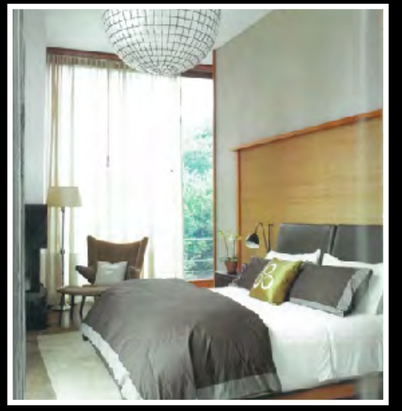

MEL'S HOUSE - DECOR BOARD

CONCEPT RENDER

LOCATION PHOTO

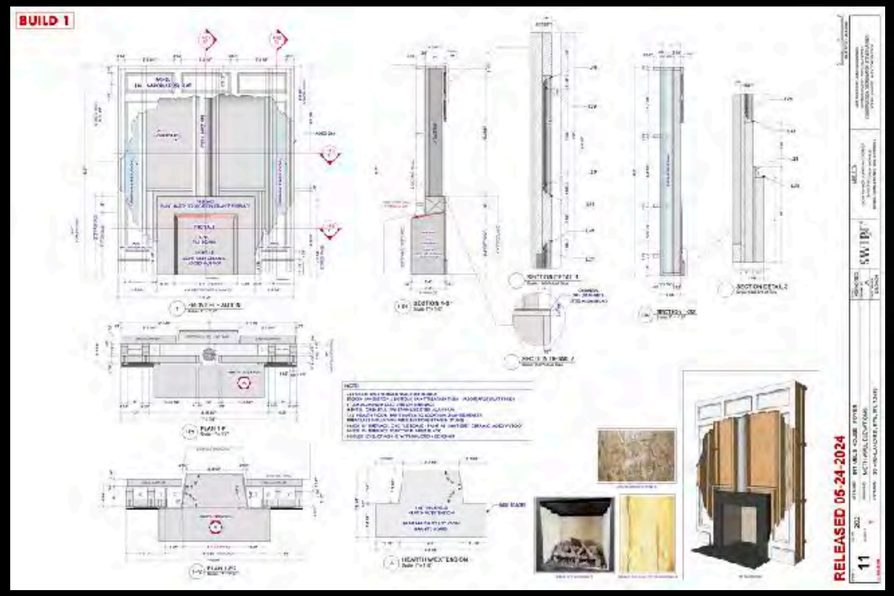

MEL'S HOUSE - CARPET MOTH INFESTATION

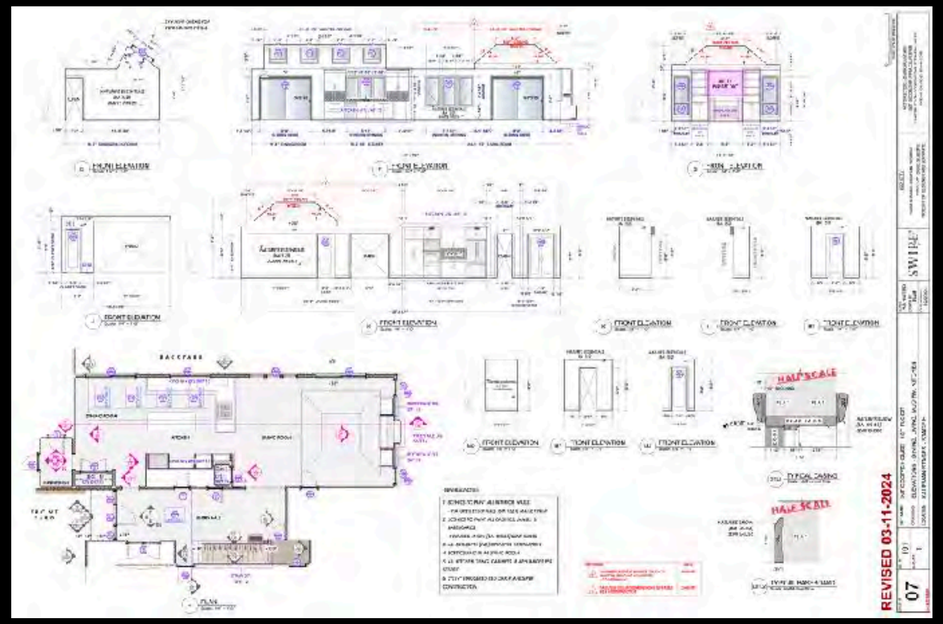

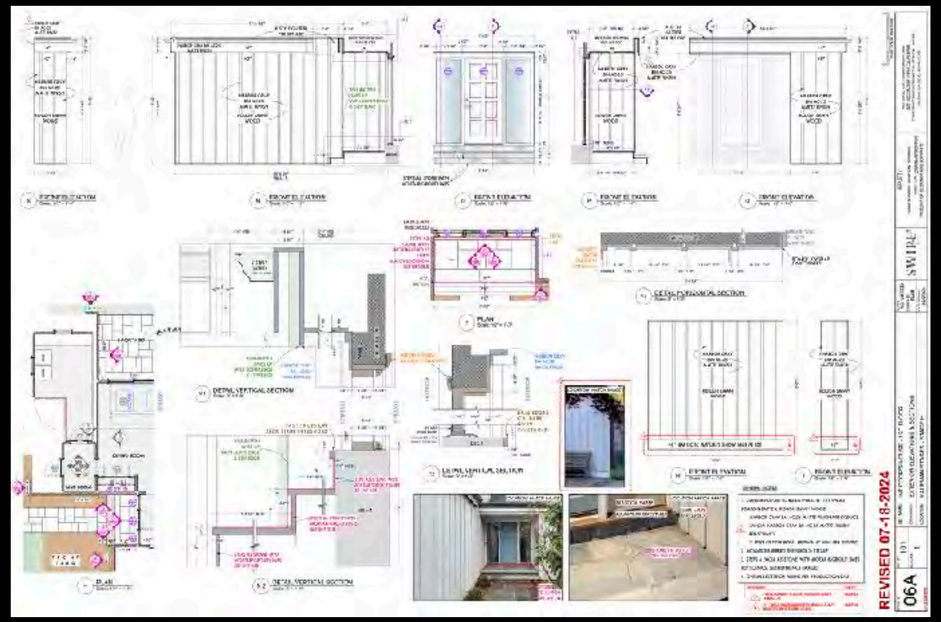

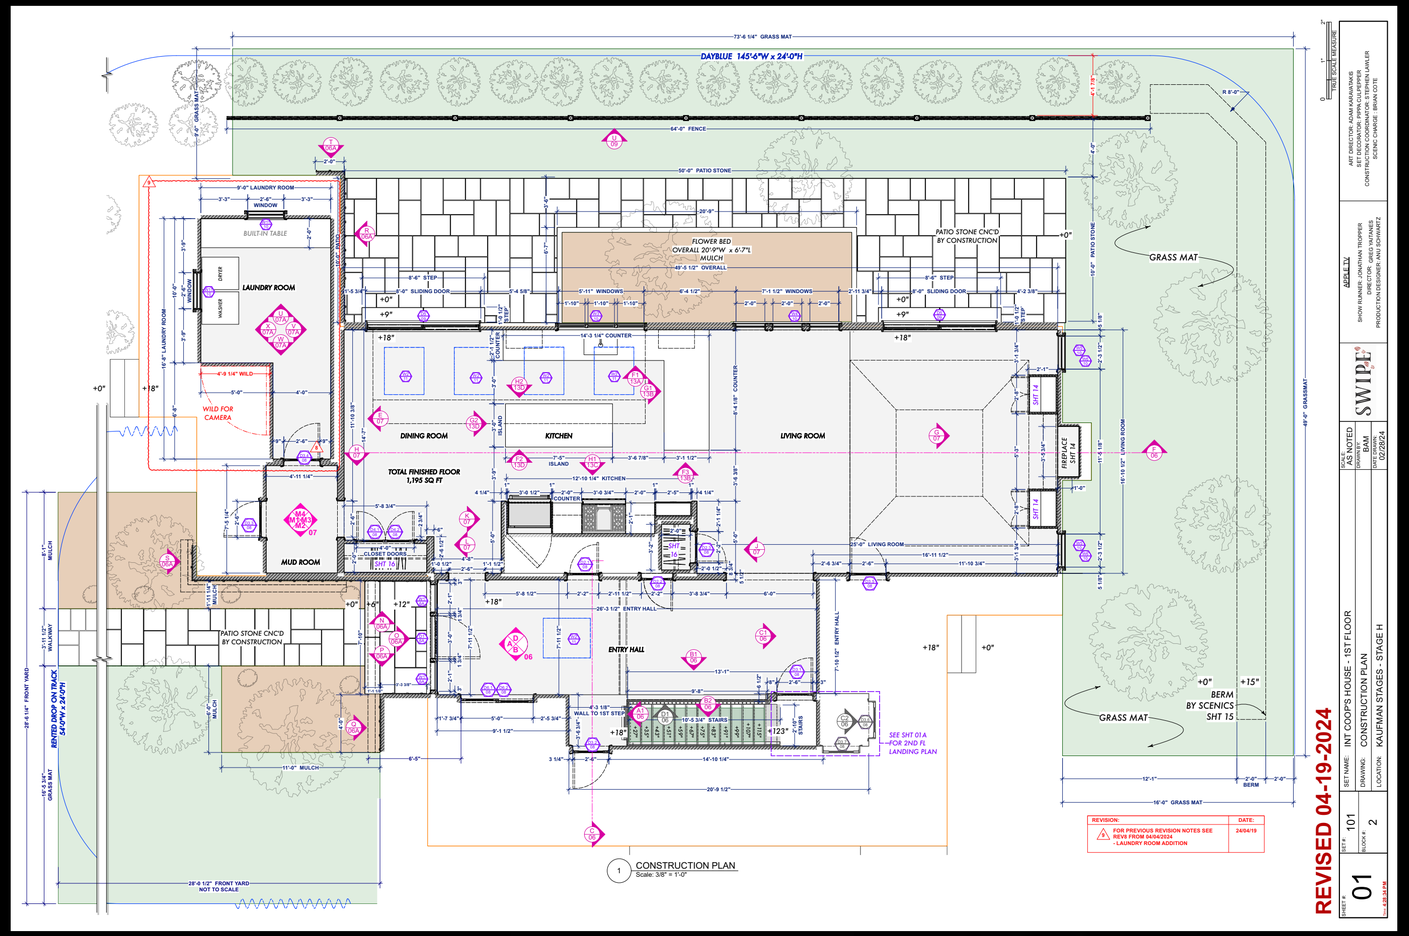

COOP'S HOUSE FIRST FLOOR

STAGE BUILD

COOP'S HOUSE FIRST FLOOR

STAGE BUILD

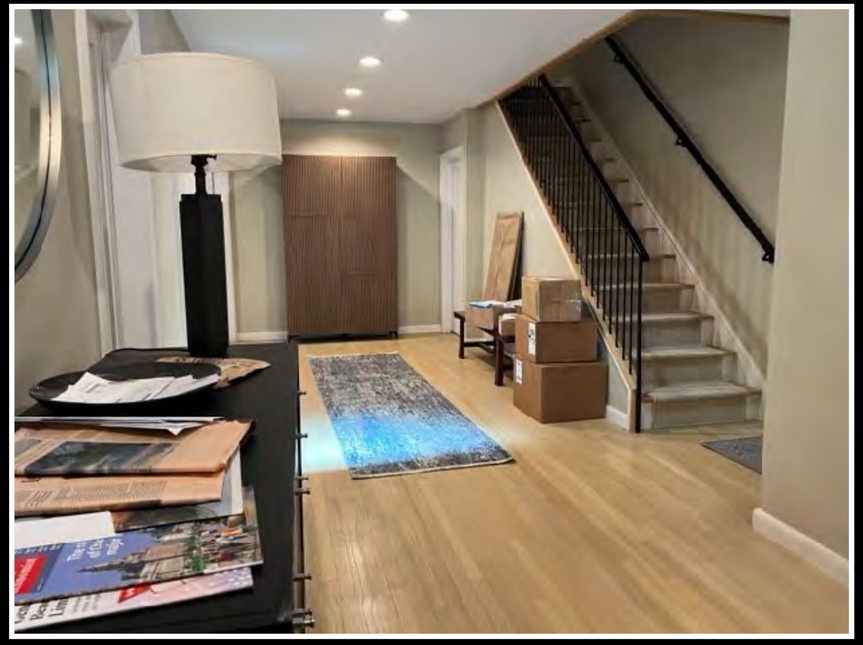

COOP'S HOUSE FIRST FLOOR

STAGE BUILD

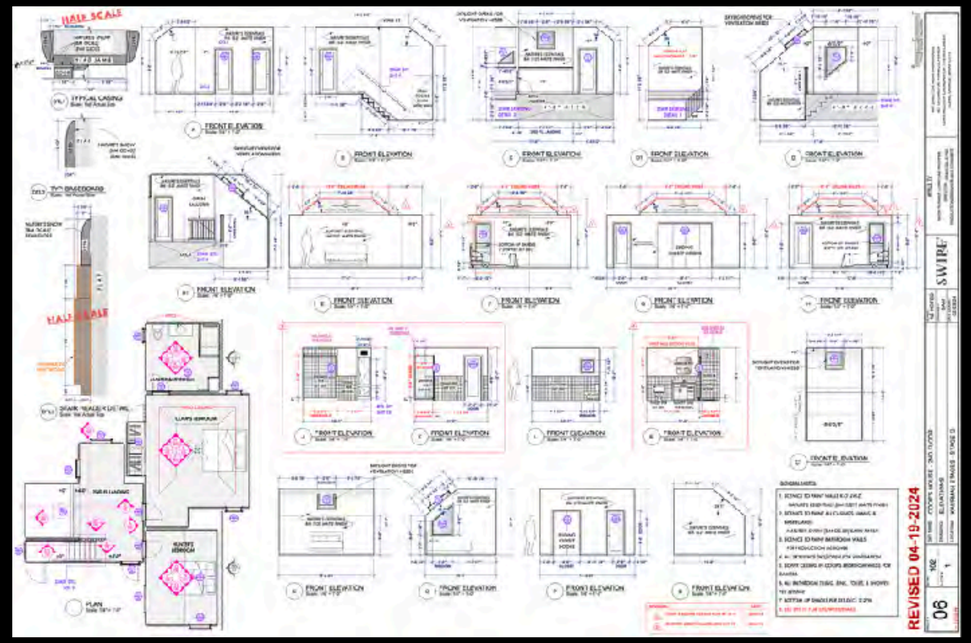

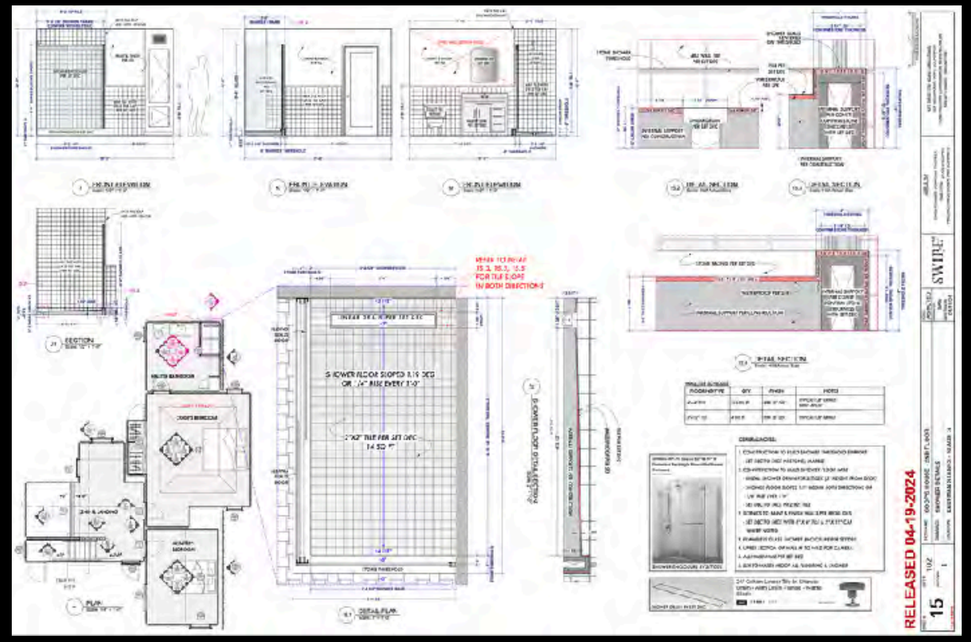

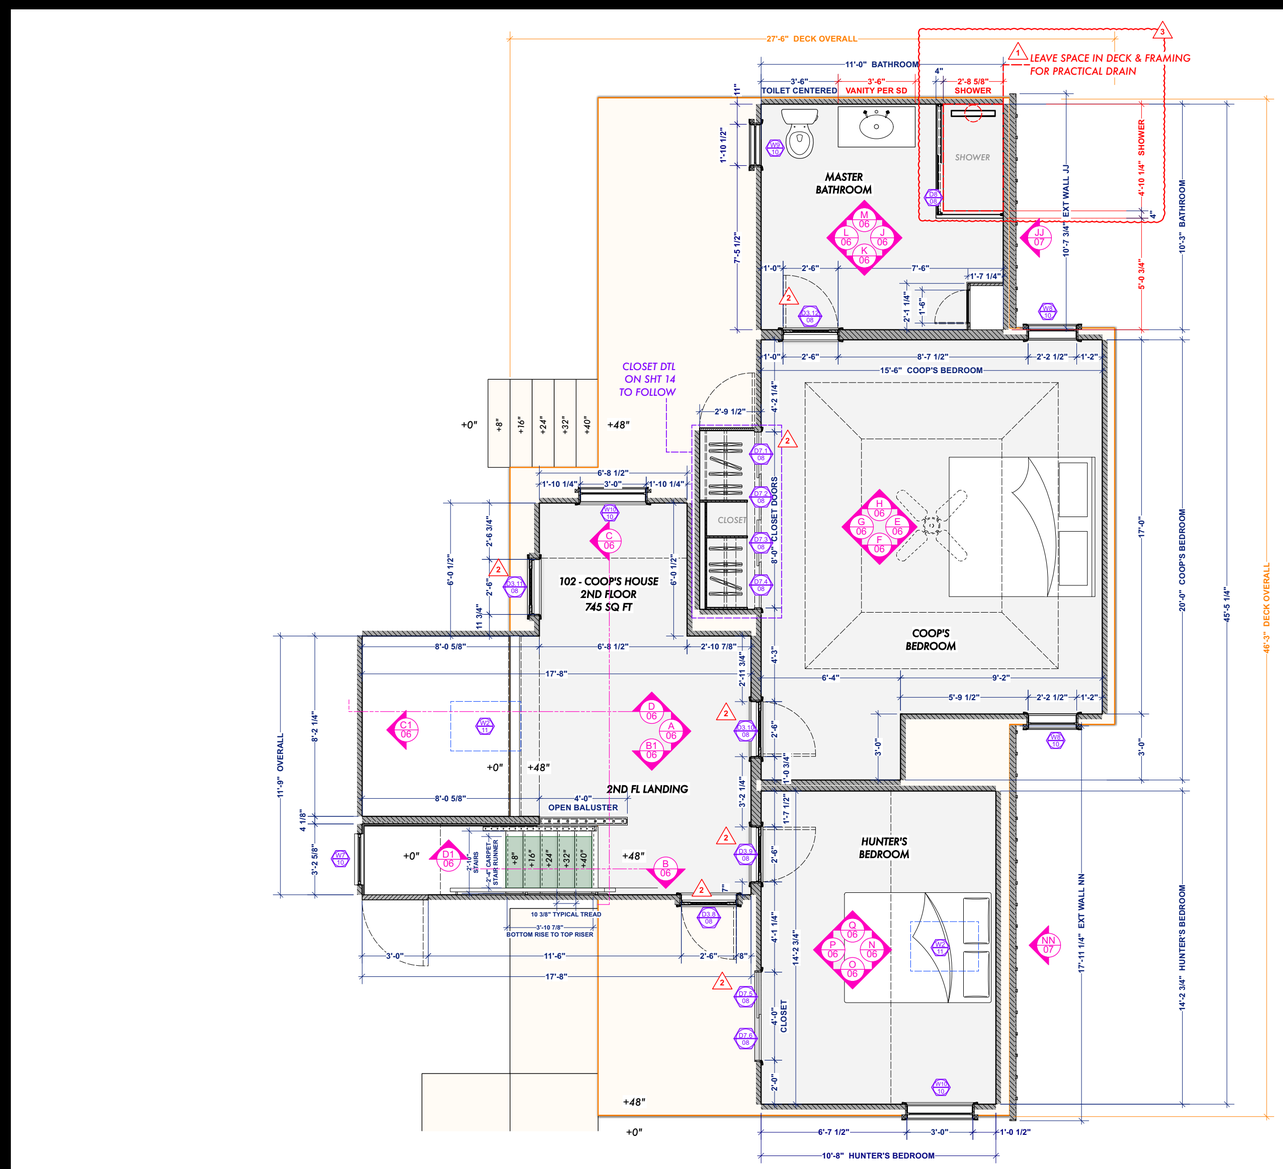

REVISED 04-19-2024

SHEET #: 01
SET #: 102
BLOCK #: 1

SET NAME: COOP'S HOUSE - 2ND FLOOR
DRAWING: CONSTRUCTION PLAN & SECTION
LOCATION: KAUFMAN STAGES - STAGE G

SCALE: AS NOTED
DRAWN BY: BAM
DATE DRAWN: 02/22/24

APPLE TV
SHOW RUNNER: JONATHAN TROPPER
DIRECTOR: CRAIG GILLESPIE
PRODUCTION DESIGNER: ANU SCHWARTZ

SWIPE

ART DIRECTOR: ADAM KARAKADAS
SET DECORATOR: PIPPA CULPEPPER
CONSTRUCTION COORDINATOR: STEVEN LAWLER
SCENIC CHARGE: BRIAN COTE

TRUE SCALE MEASURE

COOP'S HOUSE SECOND FLOOR

STAGE BUILD

COOP'S HOUSE SECOND FLOOR

STAGE BUILD

RENDERING

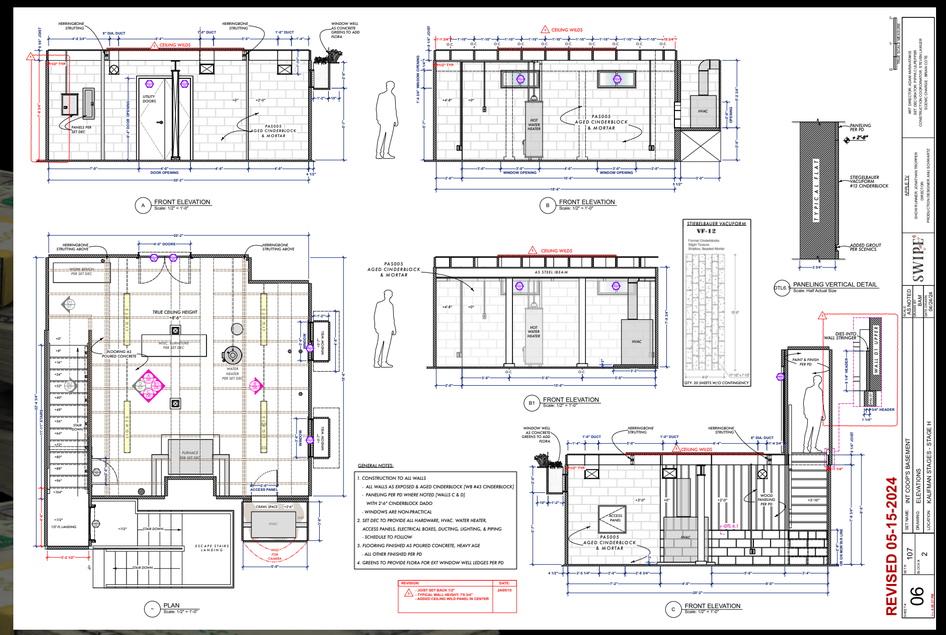

COOP'S HOUSE BASEMENT

STAGE BUILD

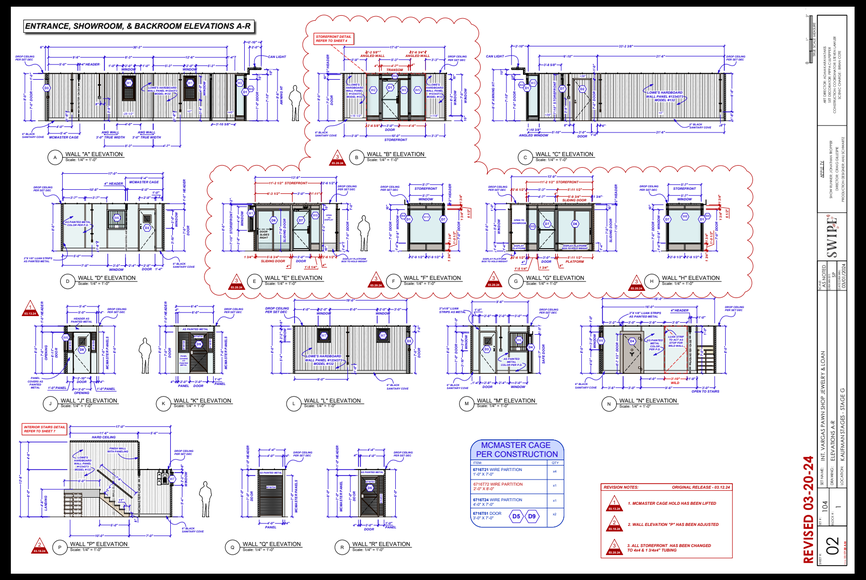

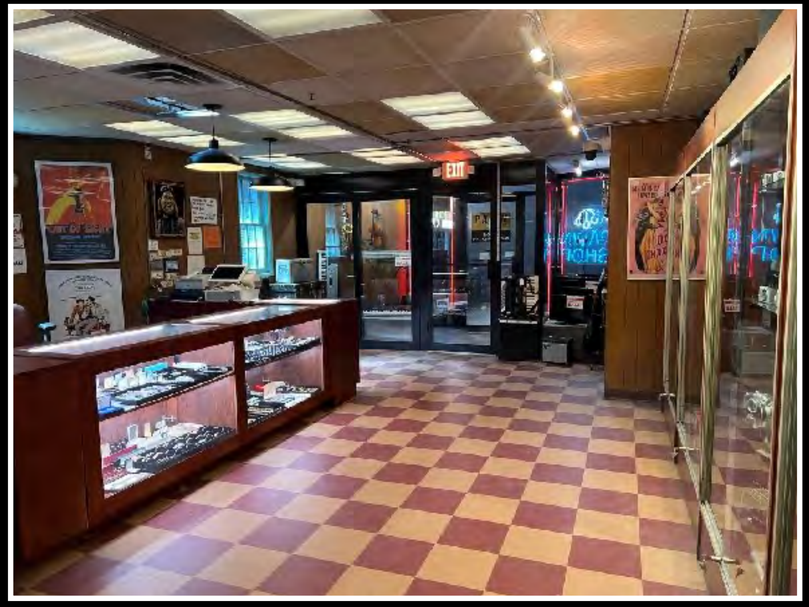

VARGA'S PAWN SHOP

STAGE BUILD

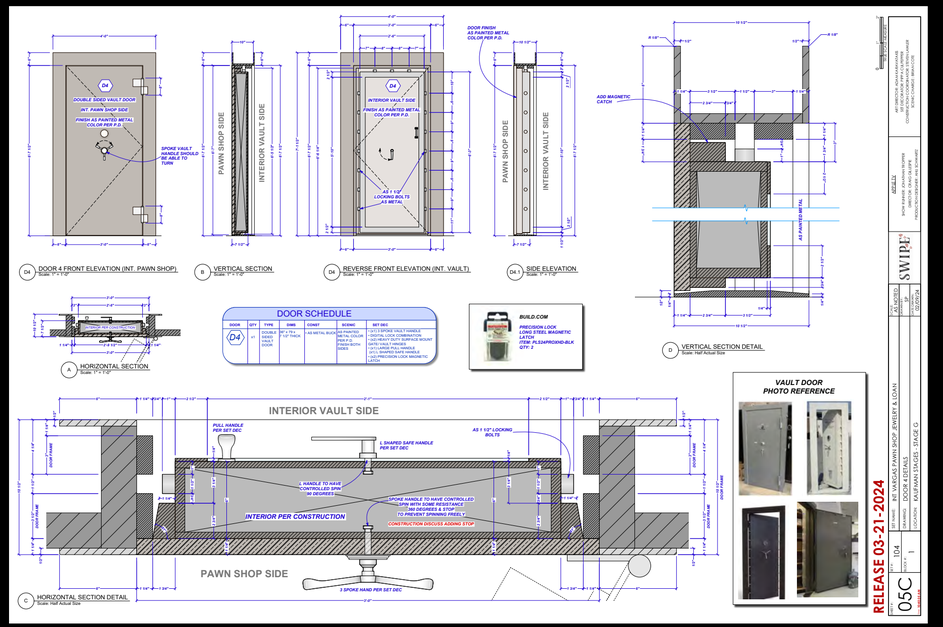

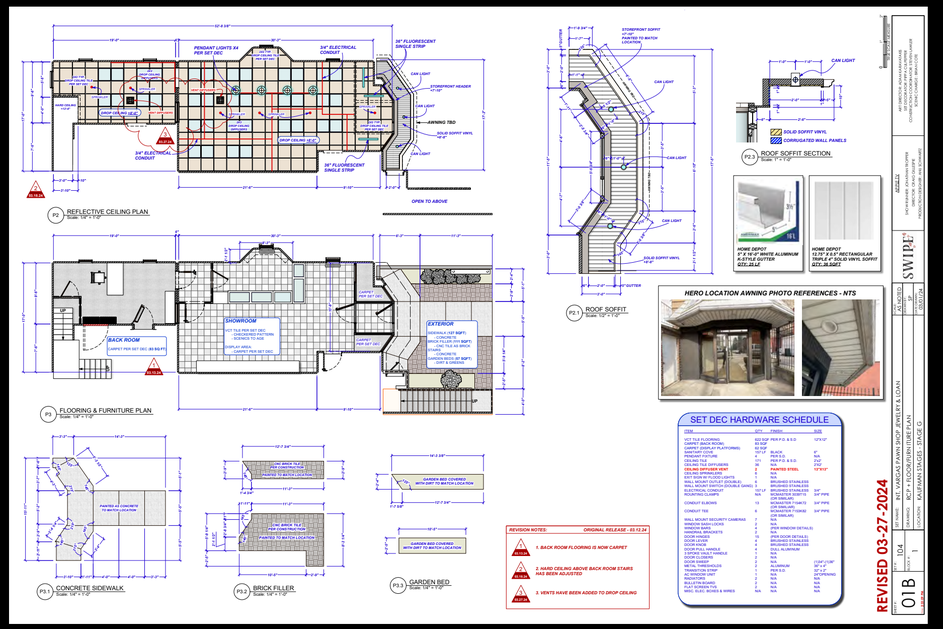

VARGA'S PAWN SHOP

STAGE BUILD

SCENES FROM THE SHOW

SCENES FROM THE SHOW

3D CONCEPT

3D CONCEPT

VARGA'S PAWN SHOP

STAGE BUILD

VARGA'S PAWN SHOP

STAGE BUILD

SCENES FROM THE SHOW

SCENES FROM THE SHOW

3D CONCEPT

3D CONCEPT

VARGA'S PAWN SHOP

STAGE BUILD

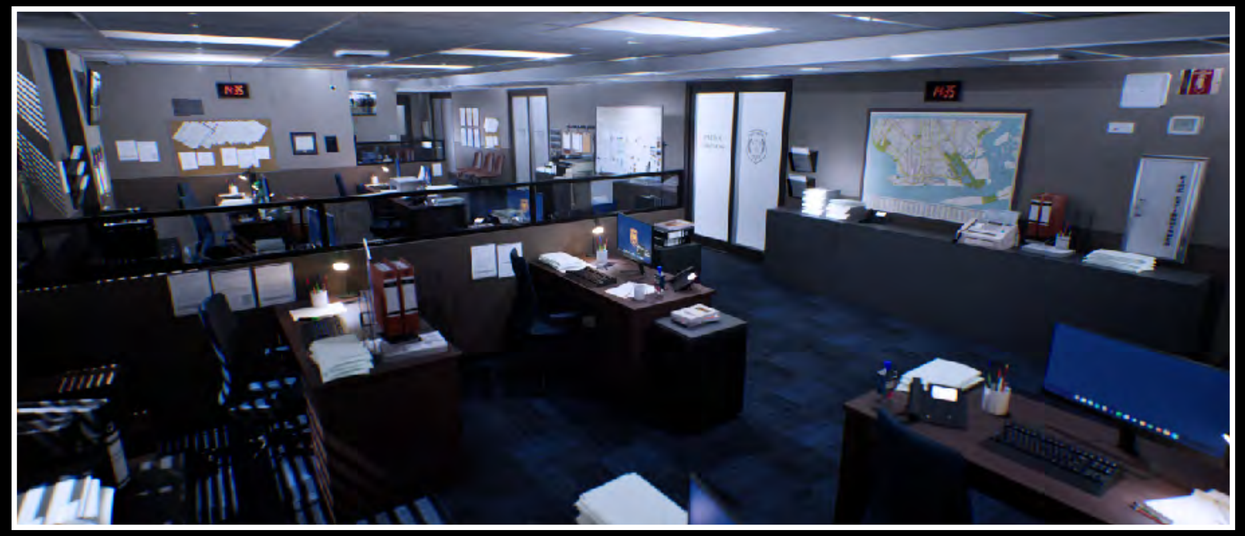

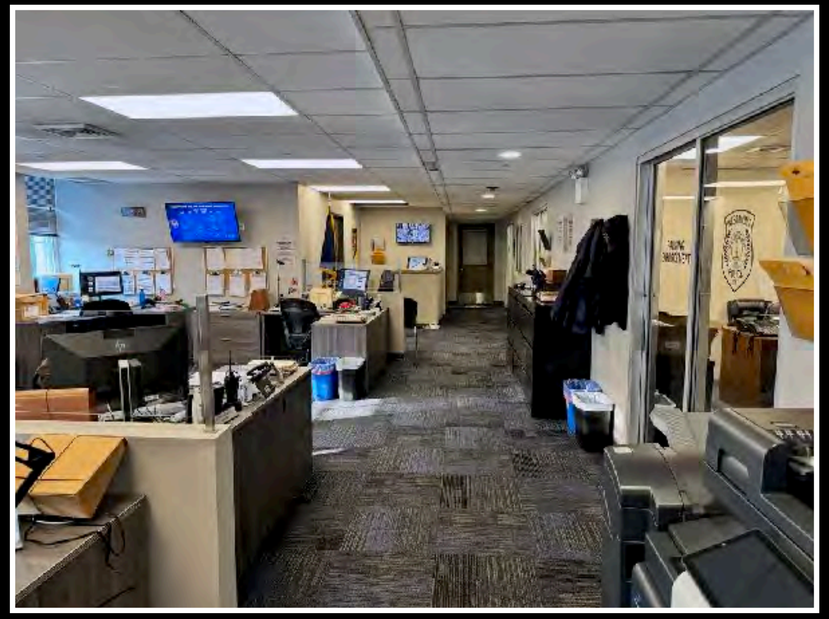

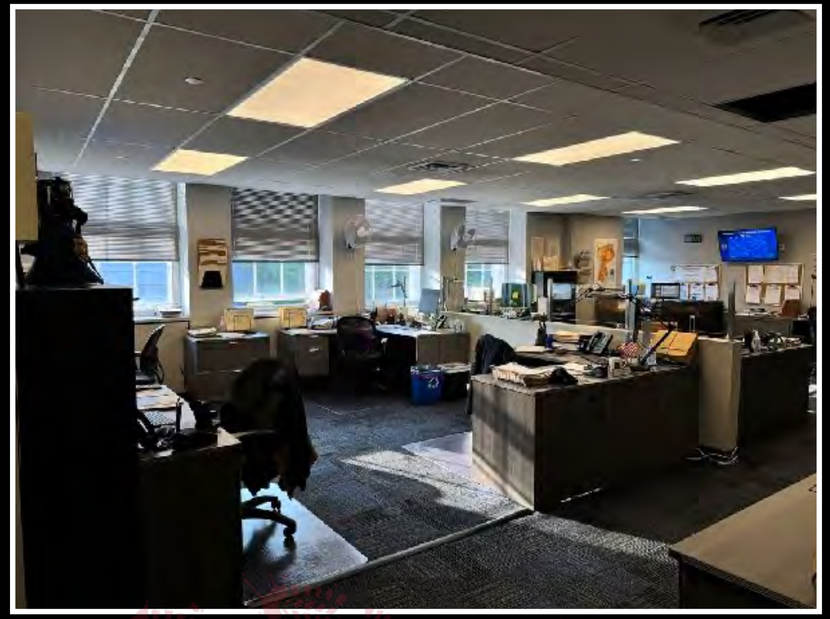

POLICE STATION

LOCATION BUILD

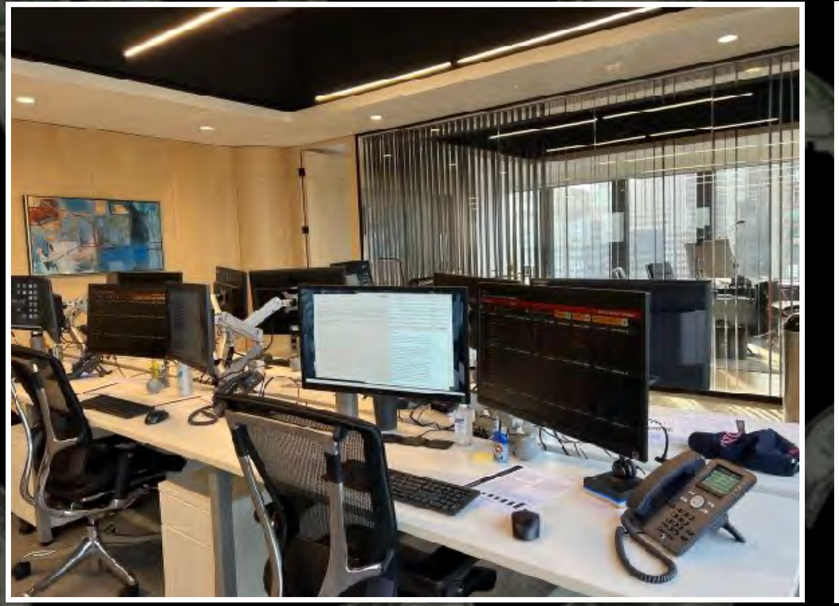

BAILEY RUSSLE

LOCATION BUILD

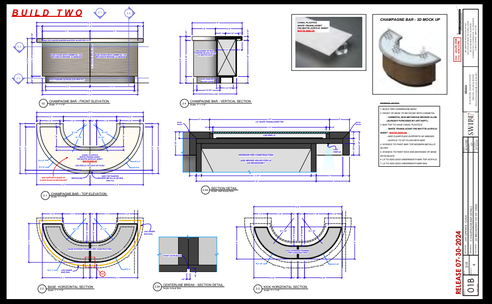

CIPRIANI GALA

LOCATION DRESS

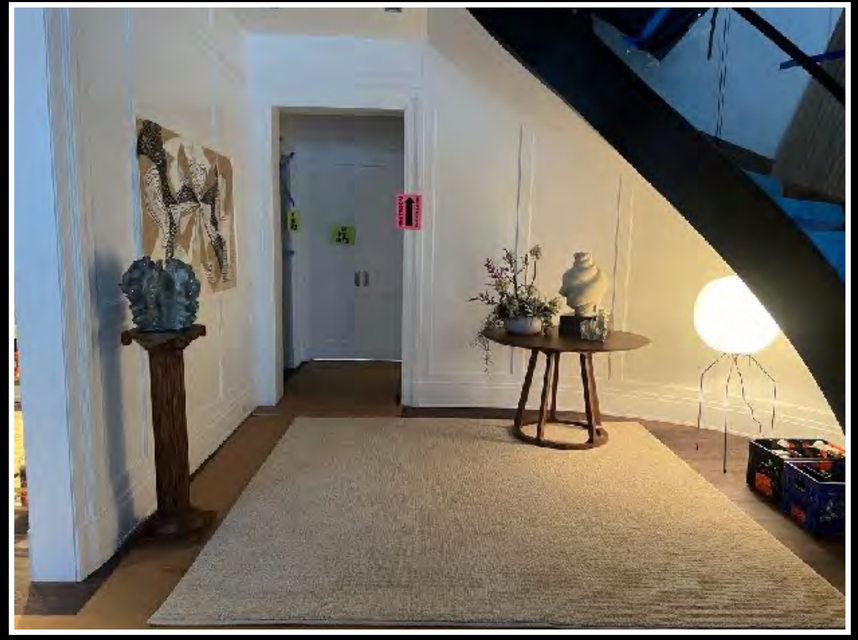

BARNEY'S HOUSE

LOCATION DRESS

ELENA'S APARTMENT

LOCATION DRESS