

PRODUCTION DESIGNER: MIKE GUNN
CO-PRODUCTION DESIGNER: MOLEY CAMPBELL
SUPERVISING ART DIRECTOR: LESLIE EWE
SET DECORATOR: STUART BRYCE


INT. WAREHOUSE









3D RENDERS


OUTLANDER SEASON 8
EP 801 | INT. SAVANNAH - BOAT SHED WAREHOUSE

INT. SAVANNAH BOAT HOUSE - PLAN & ELEVATIONS - A STAGE - SCALE 1:50 on A0

15 / 01 / 24

Set : 8/021 | Dwg : 001A


SHEET 1 / 1

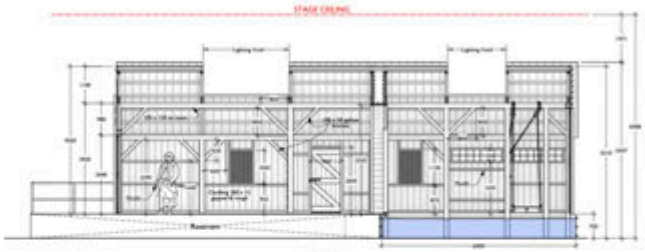


A A




B B

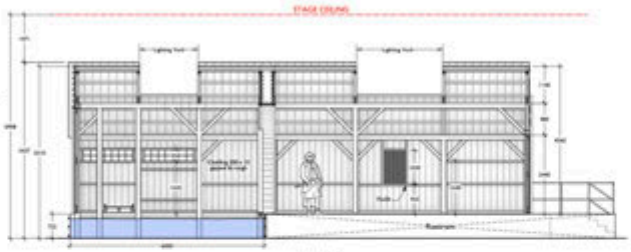


C C

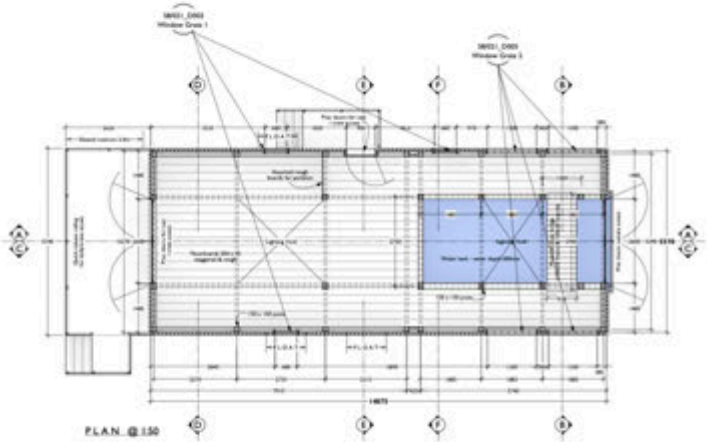


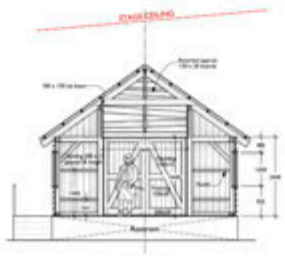


D D

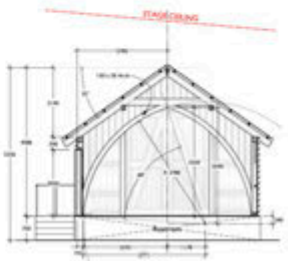


E E

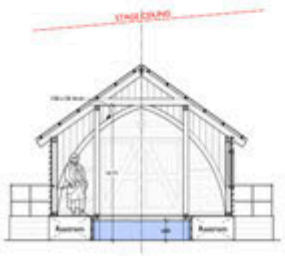

F F

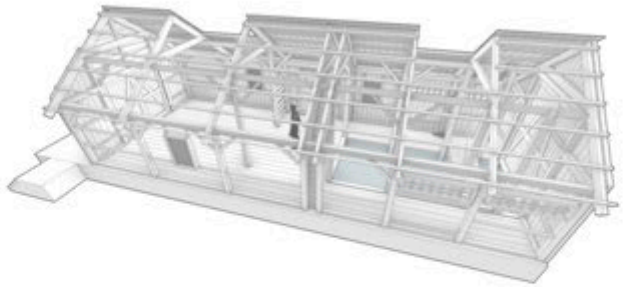

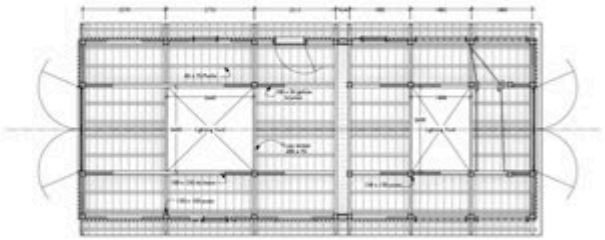

Reflected Ceiling Plan @ 1:50





Art Director : Ollie Benson 07775106144

TO BE ISSUED TO

Outlander Series 8

Ollie Benson - 07775106144

INT. SAVANNAH BOAT HOUSE

PLAN & ELEVS

A STAGE, WP

Ollie Benson

1 : 50

15/01/24

AMENDED15/01/24

8/021/001A









SET STILL

OUTLANDER SEASON 8
EP 801 | INT. SAVANNAH - BOAT SHED WAREHOUSE









3D RENDERS

OUTLANDER SEASON 8
EP 801 | EXT. SAVANNAH, GEORGIA


OUTLANDER 8 - EXT. SAVANNAH - SITE PLAN - LOCATION CALKE ABBEY, DERBY

LOCATION CALKE ABBEY, DERBY


SCALE 1:200 @ A0

2M X 2M GRID THROUGOUT


028
001D

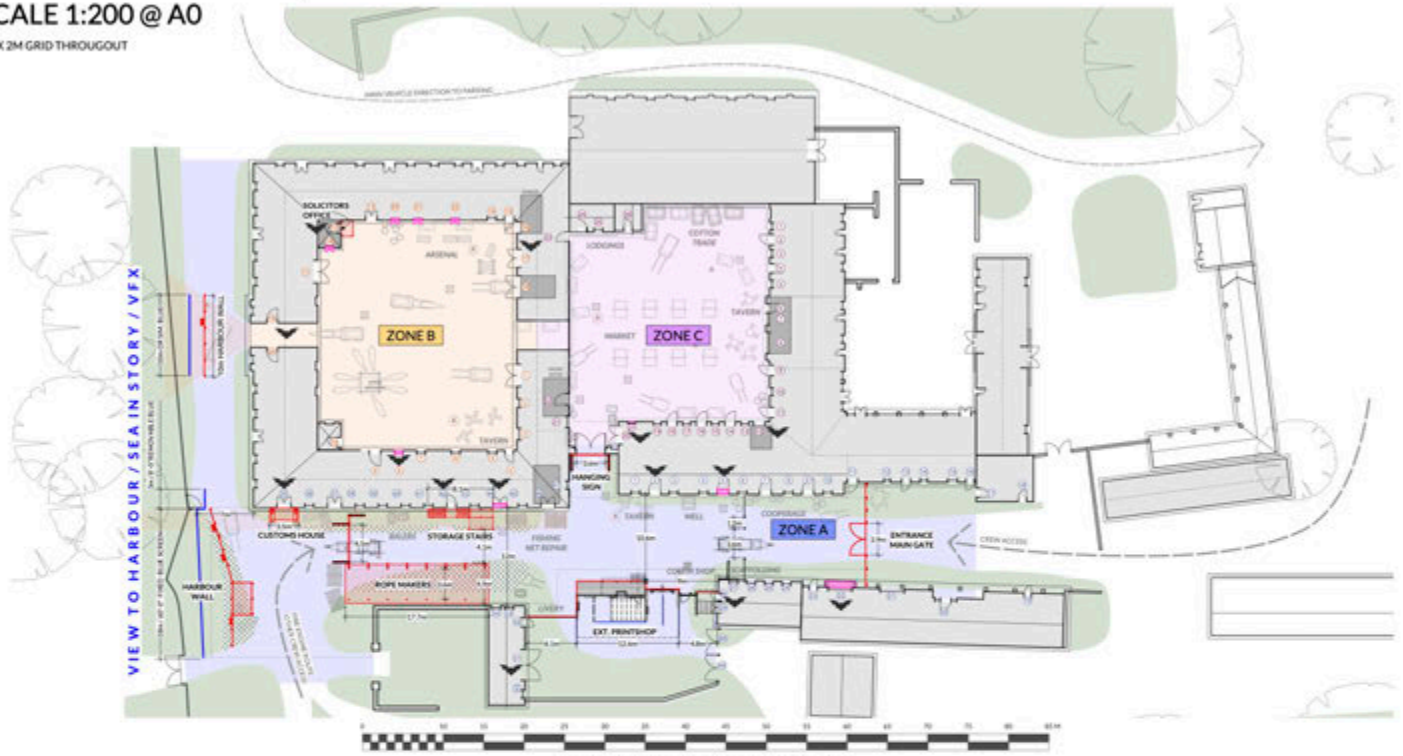

EXT. SITE PLAN 1:200

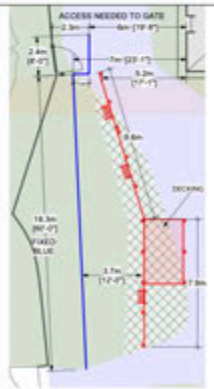


DOCK WALLS 1:100

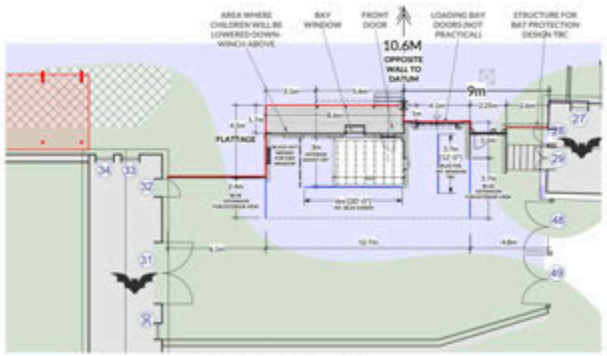

PRINT SHOP - 1:100

KEY

- WINDOWS
- DOORS
- DOOR / WINDOW PLUGS
- NEW PROPOSED CONSTRUCTION ELEMENTS
- (1) DOOR / WINDOW NUMBER PER ZONE
- BLUE SCREEN
- MAN HOLE COVERS
- EXISTING GRASS TO BE COVERED
- AREAS WITH BATS
- CART
- BOATS
- FISHING NETS
- TABLES
- BARRELS
- MARKET STALLS
- TO DRESS INSIDE
- MARKET — SET DET DRESSING AREAS
- NO HEAVY MACHIENRY ALLOWED ON THIS AREA
- BRAZIER 3-6M FROM BUILDING
- BRAZIER 6+M FROM BUILDING

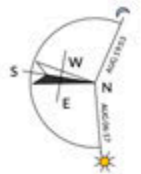

REVISION NOTES 24/07/24

- UPDATED CHANDLER HUT POSITION
- BAT NESTING POSITIONS TO BE AWARE OF
- UPDATED DRESSING INCLUDING BRAZIERS

READ WITH

08_044_001_EXT. PRINT SHOP _PLANS & ELEVATIONS
08_051_001_ EXT PRINT SHOP ROOFTOP - PLANS & ELEVATIONS
054_001_EXT. ROPE MAKERS_SAVANNAH
055_001_CUSTOM'S HOUSE_SAVANNAH
056_001_STORAGE STAIRS_SAVANNAH
057_001_ENTRANCE MAIN GATE_SAVANNAH
061_001_EXT. QUAYSIDE_SAVANNAH
058_ SOLICITORS OFFICE - PORCH DETAIL
DWG NO. TBC GOAL POST HANGING SIGN

CONSTRUCTION

RIGGING WEEK - 29/07/24
CONSTRUCTION STARTS - 05/08/24
SHOOT WEEK - 02/09/24

GREENS

GRAVEL GROUND COVER THROUGH OUT TO MATCH LOCATION. TO COVER AREAS OF GRASS TO CREATE WIDER PATHS NEEDED

ART DIRECTOR:
HANNAH LEAS : 07846885711

SHOOT:
01/09/24


SET	EXT SAVANNAH
TITLE	SITE PLAN
DETAIL	
LOCATION	CALKE ABBEY
DRAWN BY	
SCALE	1:200 @ A0
PAPER	A0
DATE DRAWN	
RETOWING NO	
OUTLANDER 8	08_028_001D
DATE ISSUED	
DATE REQUIRED	FILMING REQUIRED



SET STILL

OUTLANDER SEASON 8
EP 801 | EXT. SAVANNAH, GEORGIA



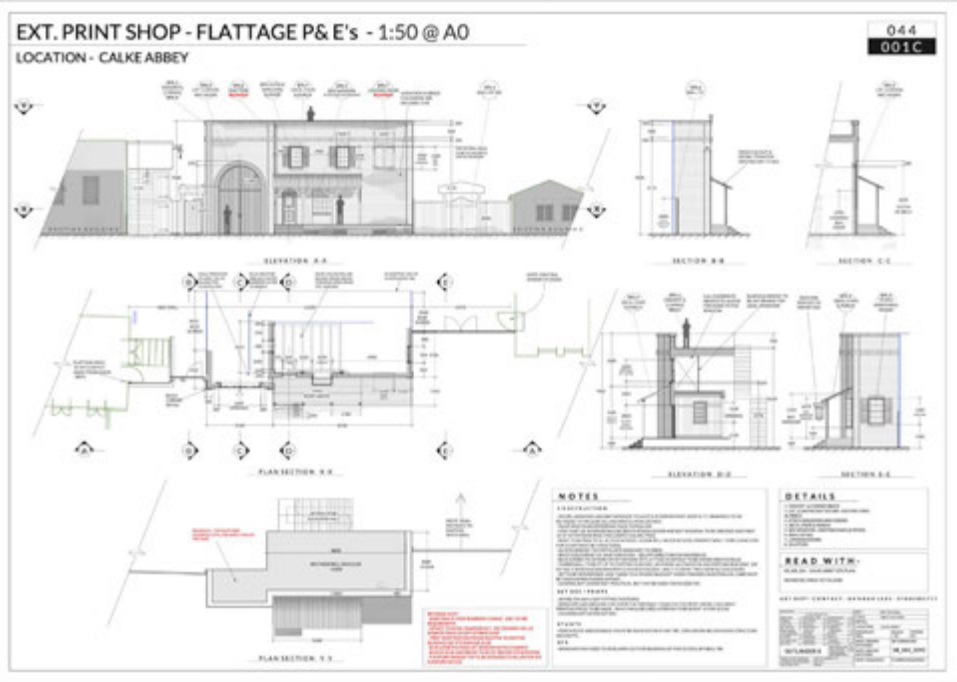







PD SKETCHES, DRAWING, 3D RENDERS, SET STILL

OUTLANDER SEASON 8
EP 801 | EXT. SAVANNAH – PRINT SHOP

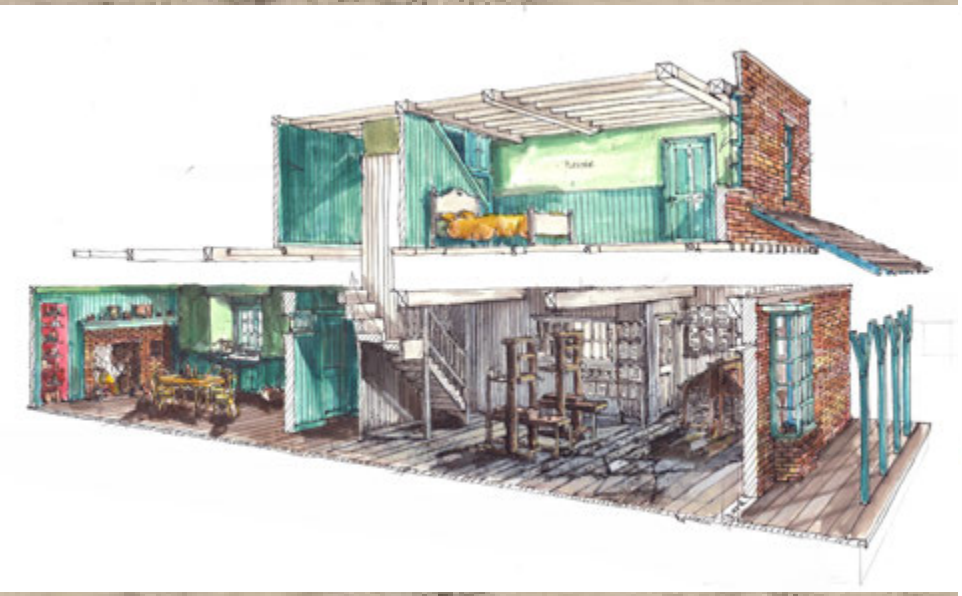

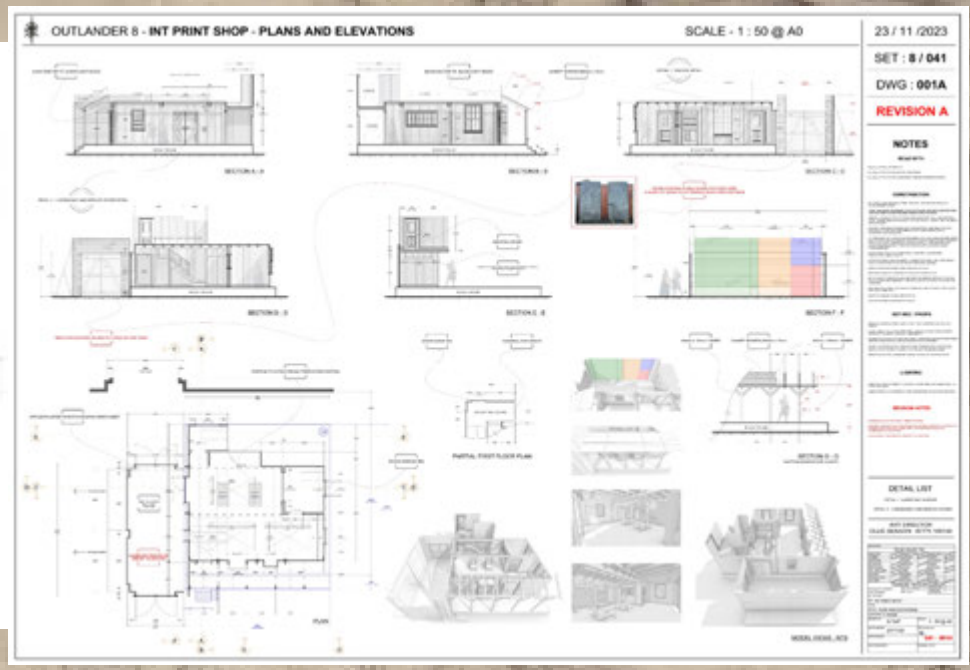
OUTLANDER 8 - INT PRINT SHOP - PLANS AND ELEVATIONS
SCALE - 1 : 50 @ A0
23 / 11 /2023
SET : 8 / 041
DWG : 001A
REVISION A
NOTES
DETAIL LIST













SET STILL

OUTLANDER SEASON 8
EP 801 | INT. SAVANNAH – PRINT SHOP – PRESS ROOM









SET STILL

OUTLANDER SEASON 8
EP 801 | INT. SAVANNAH – PRINT SHOP – BEDROOM & KITCHEN


SAVANNAH TOWN SQ.













3D RENDERS

OUTLANDER SEASON 8
EP 801 | EXT. SAVANNAH – LORD JOHN'S HOUSE & GARDEN

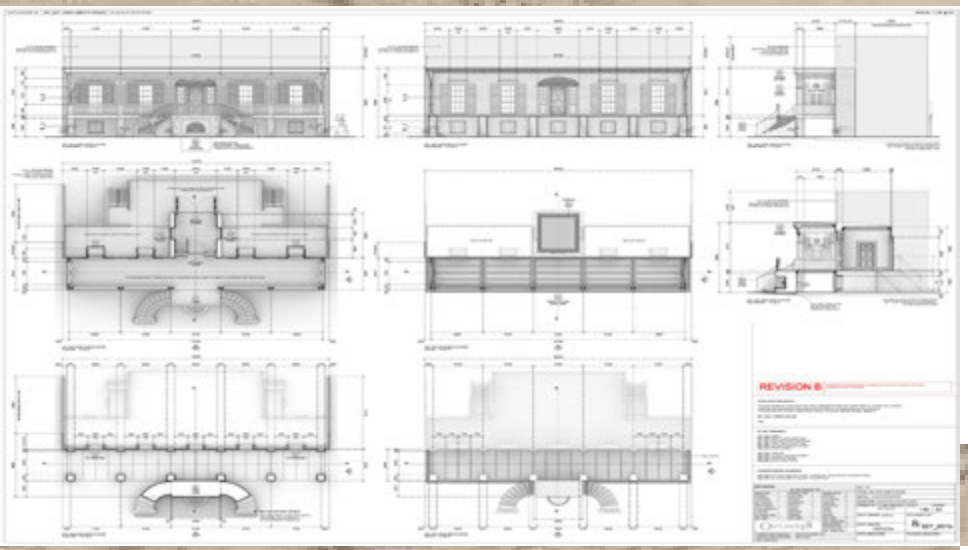

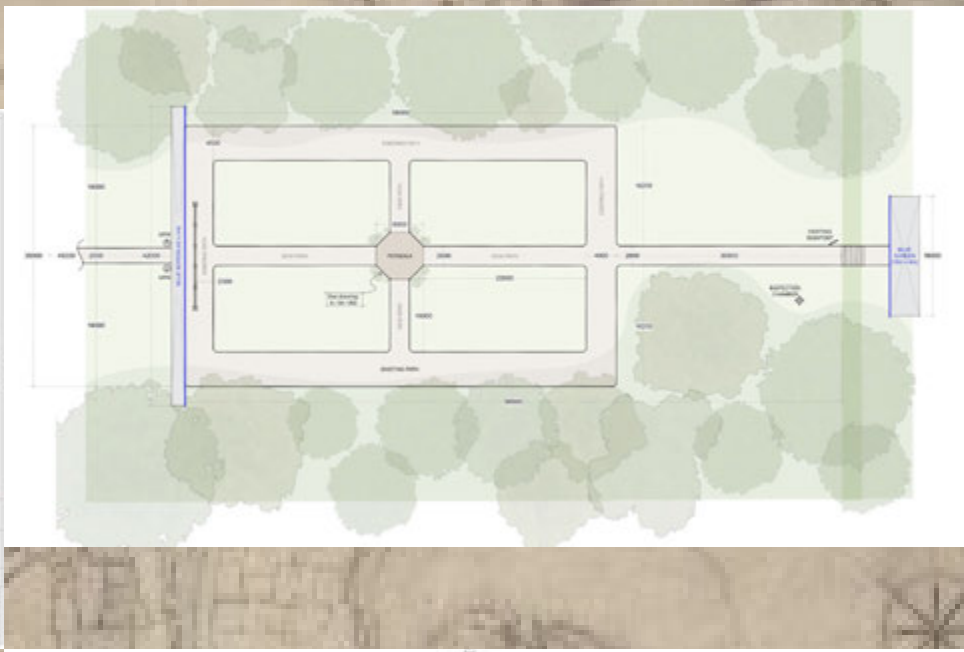

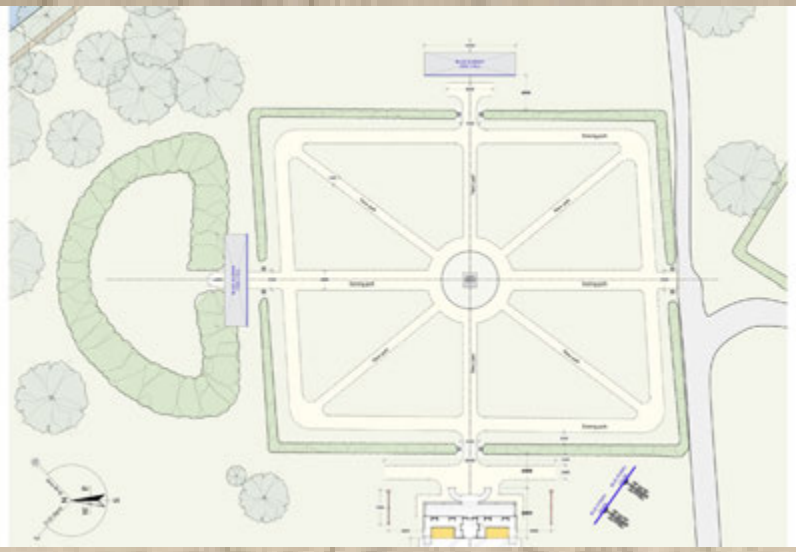

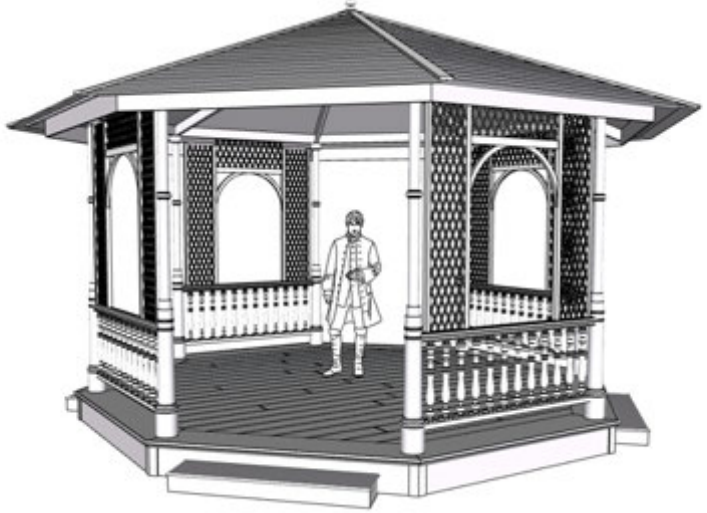

DRAWING

OUTLANDER SEASON 8
EP 801 | EXT. SAVANNAH – LORD JOHN'S HOUSE & GARDEN










SET STILL

OUTLANDER SEASON 8
EP 801 | EXT. SAVANNAH – LORD JOHN'S HOUSE & GARDEN






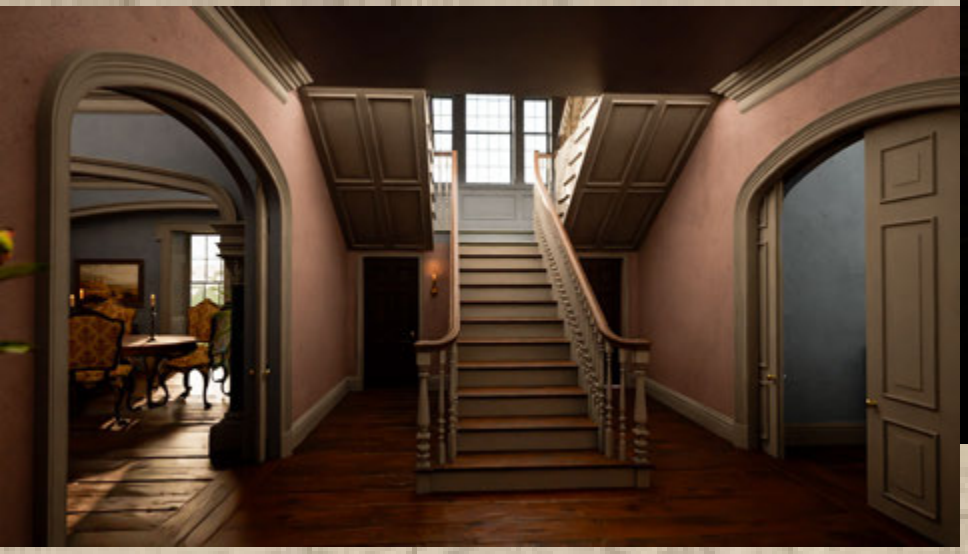






3D RENDERS

OUTLANDER SEASON 8
EP 801 | INT. SAVANNAH – LORD JOHN'S HOUSE – PARLOUR & DINING ROOM

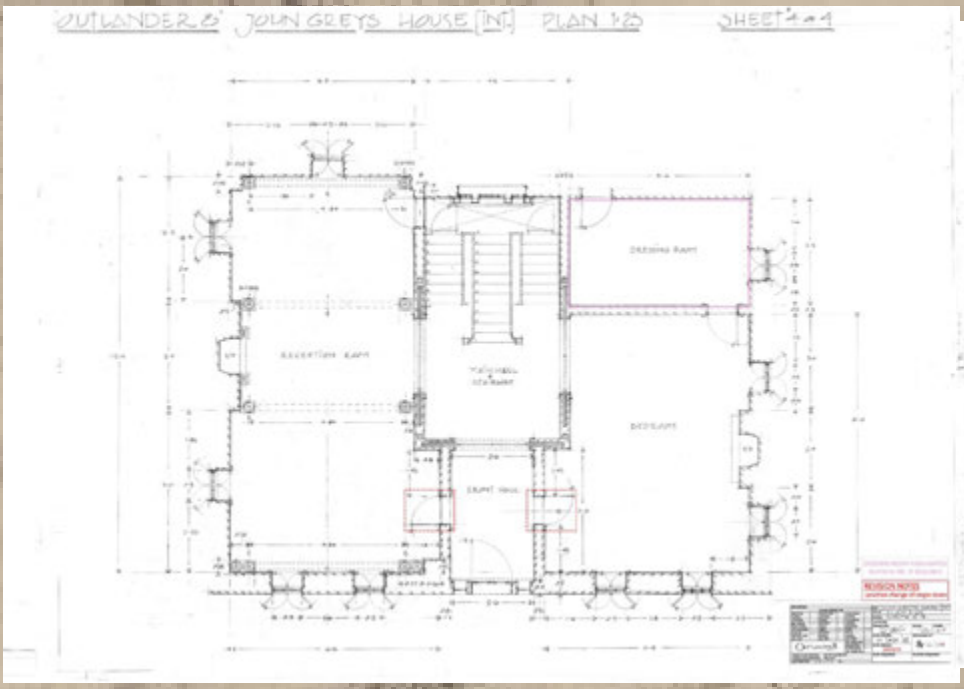

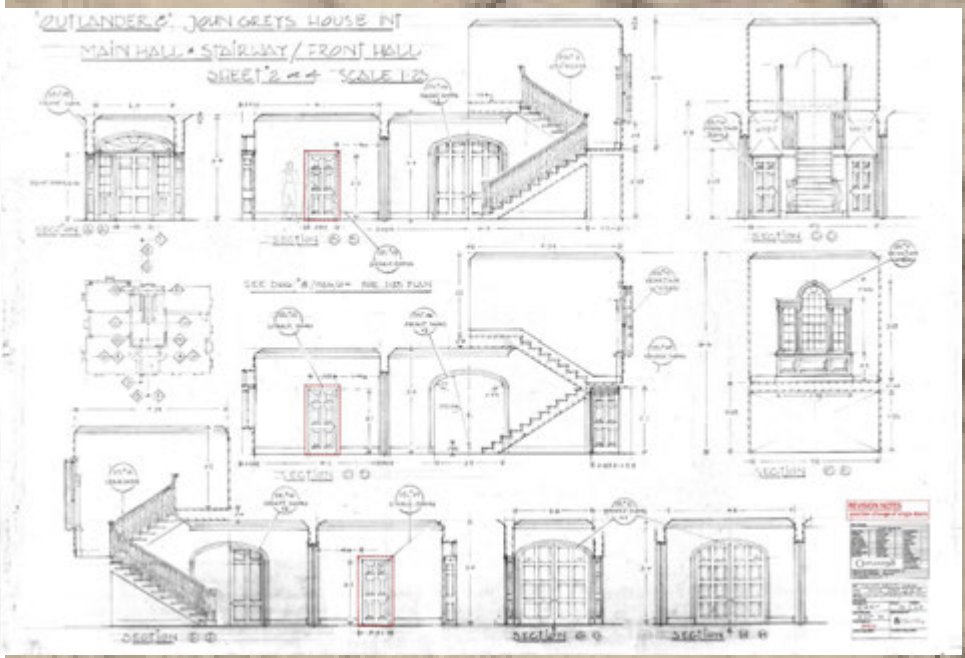

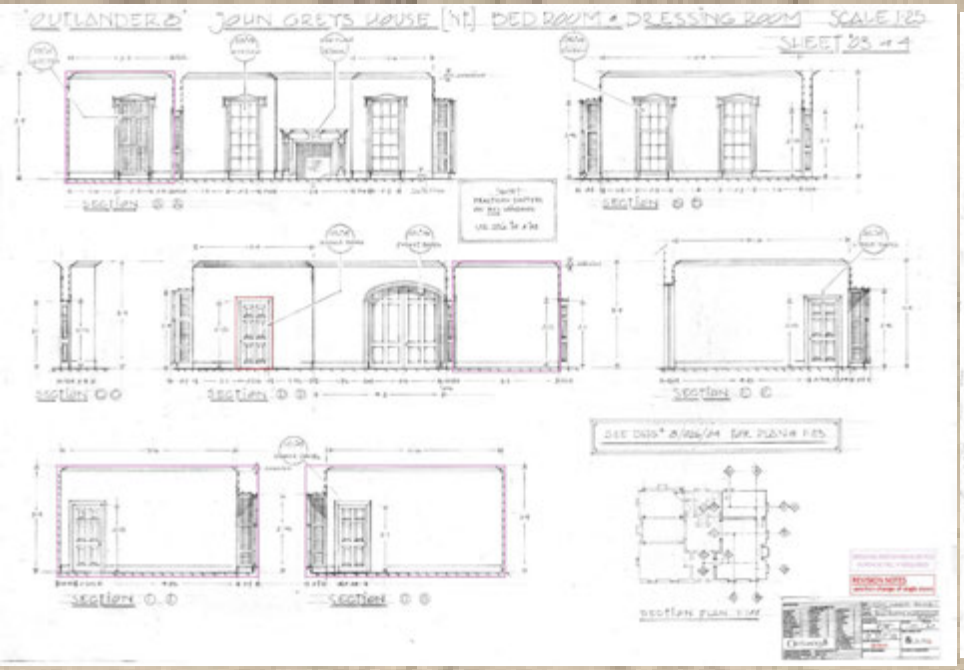

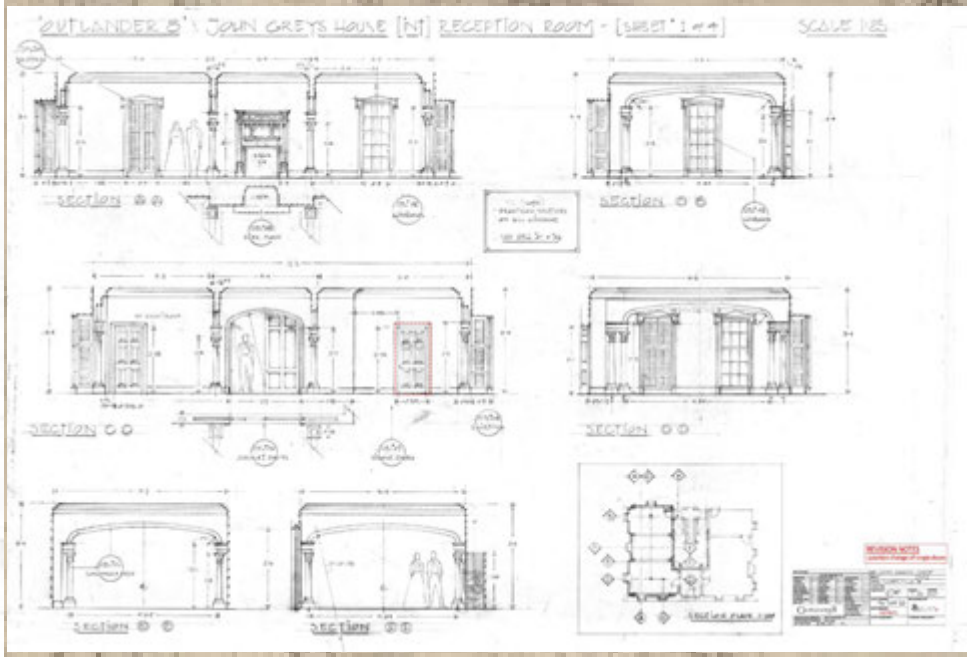

DRAWING

OUTLANDER SEASON 8
EP 801 | INT. SAVANNAH – LORD JOHN'S HOUSE – PARLOUR & DINING ROOM










SET STILL

OUTLANDER SEASON 8
EP 801 | INT. SAVANNAH – LORD JOHN'S HOUSE – PARLOUR & DINING ROOM







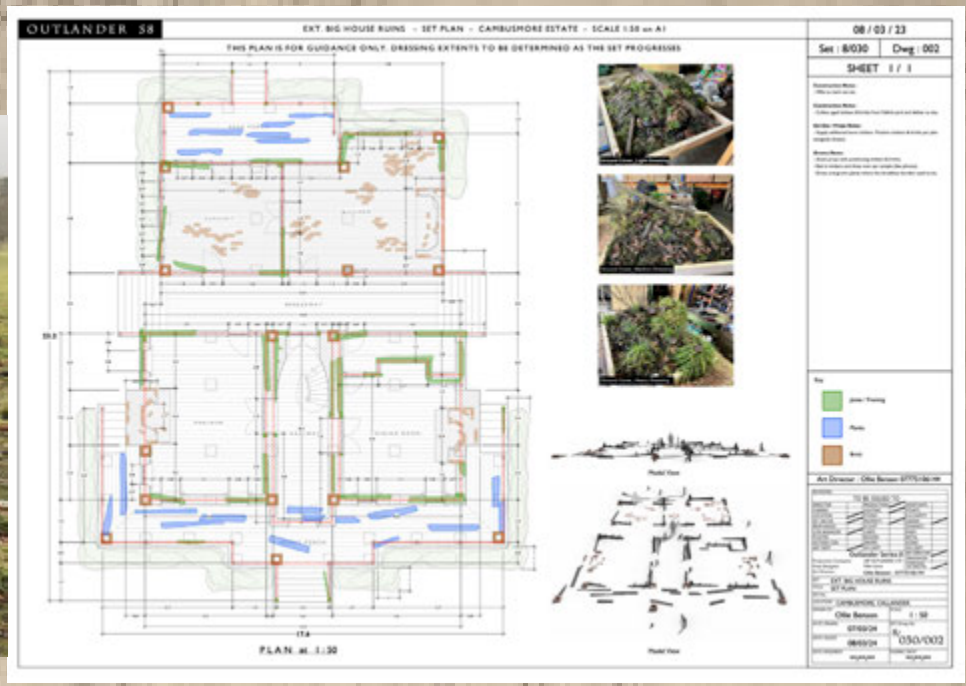

DRAWING, 3D RENDERS, SET STILL

OUTLANDER SEASON 8
EP 801 | EXT FRASER'S RIDGE -WOODS
EXT. FRASER'S RIDGE – BIG HOUSE RUINS



PD SKETCHES


OUTLANDER SEASON 8
EP 801 | EXT. FRASER'S RIDGE – NEW HOUSE



New House Ext - Kitchen Garden


New House - Exterior


New House - Fence approach


New House Ext - Kitchen Garden

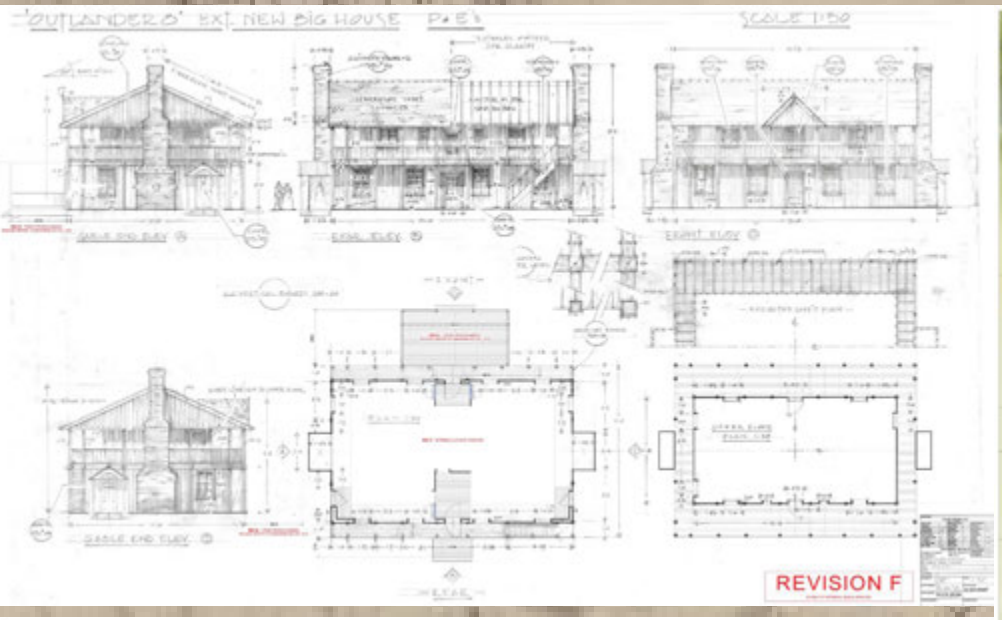

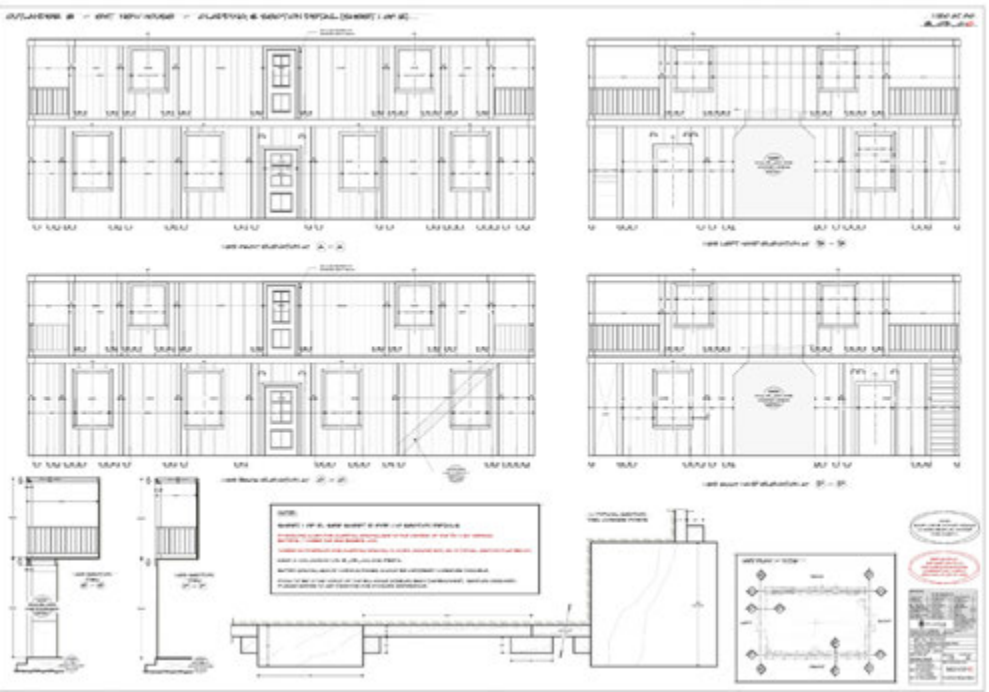



DRAWING

OUTLANDER SEASON 8
EP 801 | EXT. FRASER'S RIDGE – NEW HOUSE









OUTLANDER SEASON 8
EP 801 | EXT. FRASER'S RIDGE – NEW HOUSE
EXT. FRASER'S RIDGE – NEW HOUSE – FRONT PORCH
EXT. FRASER'S RIDGE – NEW HOUSE - GARDEN


SET STILL



Int. New House - Hallway
OUTLANDER 8


New House - Int. Parlour
OUTLANDER 8



Int. New House - Surgery
OUTLANDER 8


New House - Int Kitchen
OUTLANDER 8

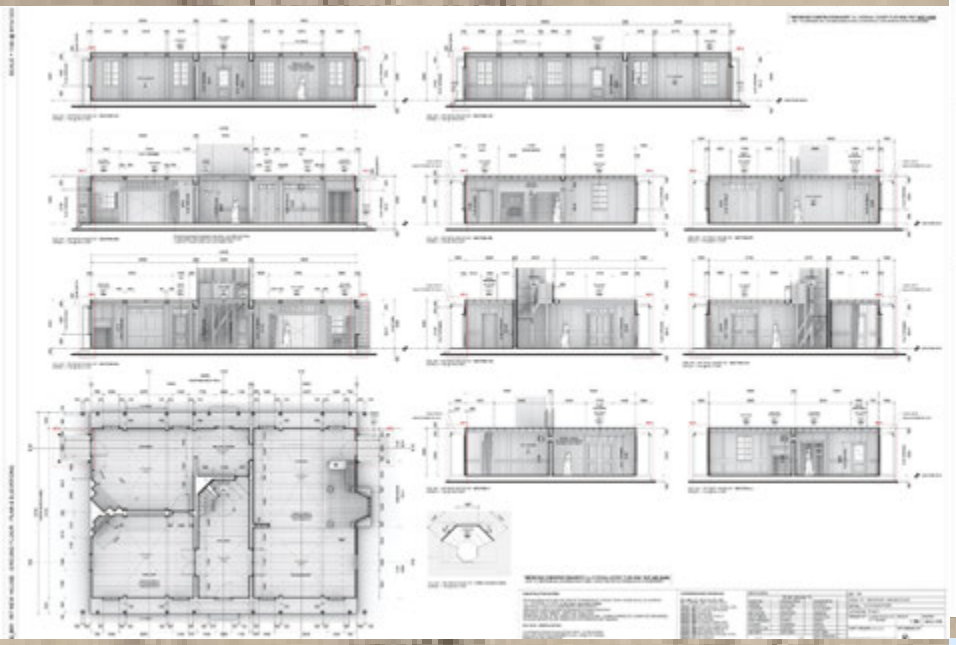

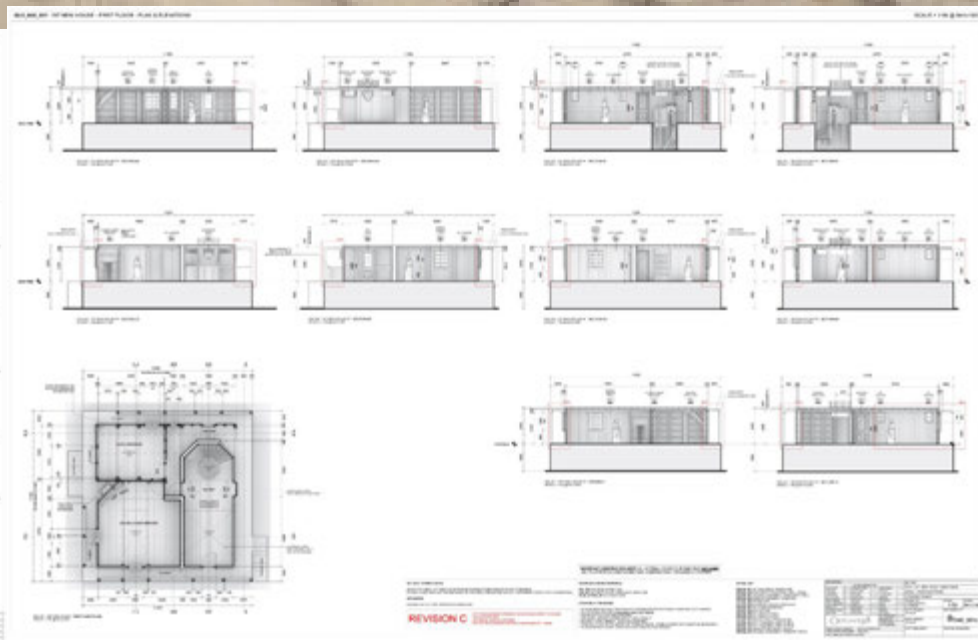
REVISION C


SURGERY
HALL/
WAIT RM
KITCHEN
PARLOUR
HALL
DINING AREA

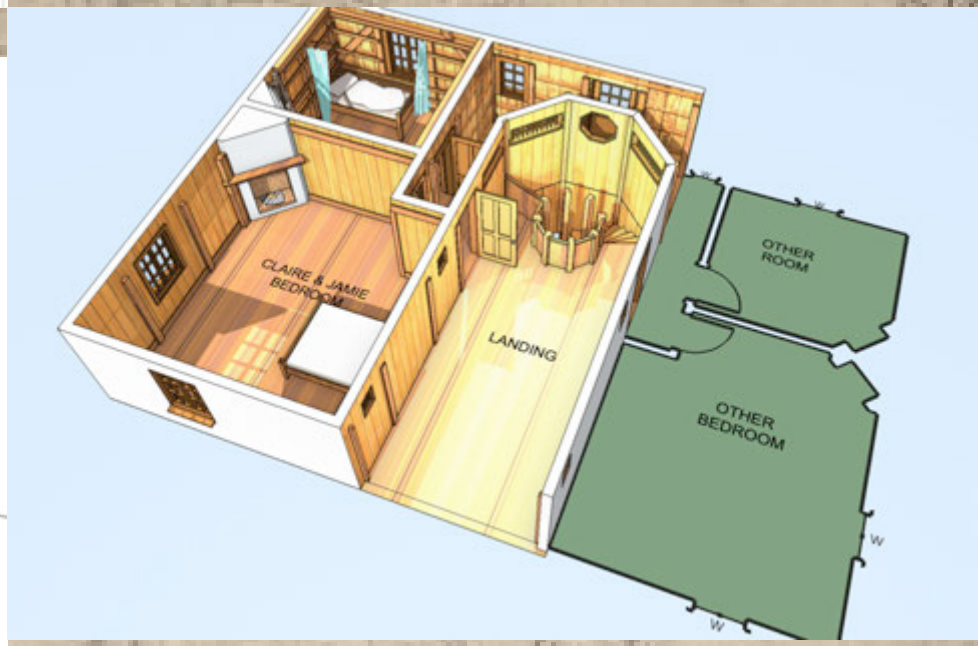
CLAIRE & JAMIE
BEDROOM
LANDING
OTHER
ROOM
OTHER
BEDROOM
W
W









OUTLANDER SEASON 8
EP 801 | INT. FRASER'S RIDGE – NEW HOUSE – FRONT HALL
INT. FRASER'S RIDGE – NEW HOUSE – PARLOUR
INT. FRASER'S RIDGE – NEW HOUSE – KITCHEN & DINING ROOM

SET STILL










OUTLANDER SEASON 8
EP 801 | INT. FRASER'S RIDGE – NEW HOUSE – SURGERY
INT. FRASER'S RIDGE – NEW HOUSE – FANNY'S BEDROOM
INT. FRASER'S RIDGE – NEW HOUSE – JAMIE & CLAIRE'S BEDROOM

SET STILL





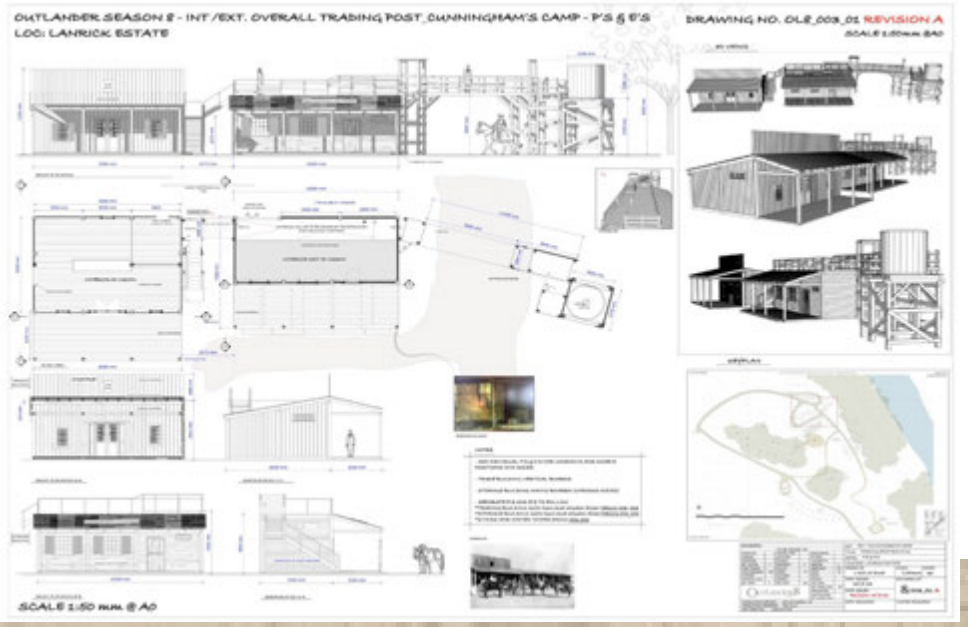



PD SKETCHES, 3D RENDER, DRAWING

OUTLANDER SEASON 8
EP 801 | EXT. FRASER'S RIDGE – TRADING POST – TRADING SQUARE
EXT. WOODS NEAR RIDGE BOUNDARY









OUTLANDER SEASON 8
EP 801 | EXT. FRASER'S RIDGE – TRADING POST – TRADING SQUARE
INT. FRASER'S RIDGE TRADING POST – TRADING BUILDING

SET STILL